

- KEYNOTES
- 1 RETURN AIR TO UTILIZE TRANSFER DUCT AND BOOT. SEE DETAILS ON SHEETS M4.03 #283.
 - 2 SUPPLY AND RETURN DUCTWORK ROUTED FROM FLOOR ABOVE. SEE SHEET M2.12B FOR CONTINUATION.
 - 3 EXHAUST DUCT TO BE ROUTED UP THROUGH LEVEL 2 TO ROOF. SEE SHEET M2.11B FOR CONTINUATION.

issue for review: 2026.08.05
issue for pricing: 2026.09.11
issue for construction:
revisions:
mark date description

modus
studio
architecture
+ prototyping
479.455.5577
modusstudio.com
contact@modusstudio.com



NOT FOR
CONSTRUCTION

WACHTER

REFER TO SHEETS G020 - G033 FOR ALL GENERAL NOTES RELATIVE TO THE SCOPE OF WORK AND TYPE OF DRAWINGS, DIMENSIONS, AND INSTRUCTIONS FOUND ON THIS SHEET.


PLEASE REFER TO CONTRACTOR PROVIDED TRADE PACKAGES FOR ALL CONTRACTOR PROJECT REQUIREMENTS WITHOUT EXCEPTION. ALL SUBCONTRACTORS ARE RESPONSIBLE FOR REVIEWING ALL CONTRACT DOCUMENTS INCLUDING SHEETS, DRAWINGS, GENERAL NOTES, SPECIFICATIONS, ETC. AS PROVIDED BY THE ARCHITECT OR ANY OTHER CONSULTANT.

contract:
HVAC PLAN - ZONE B - LVL 01 - SOUTH
design: CD
date: 2026.09.11
project: 25.18

IMEG
554 W. PINNACLE PONTE DRIVE
SUITE 200
ROGERS, AR 72768
479.599.0375
www.imegcorp.com
IMEG RESERVES PROPRIETARY RIGHTS, INCLUDING COPYRIGHTS, TO THIS DRAWING AND THE DATA SHOWN THEREON. SAID DRAWING AND/OR DATA ARE THE EXCLUSIVE PROPERTY OF IMEG AND SHALL NOT BE USED OR REPRODUCED FOR ANY OTHER PROJECT WITHOUT THE EXPRESS WRITTEN APPROVAL AND PARTICIPATION OF IMEG.
©2026 IMEG CONSULTANTS CORP.
Arkansas Certificate of Authorization #6208

PROJECT #260034

M2.02B

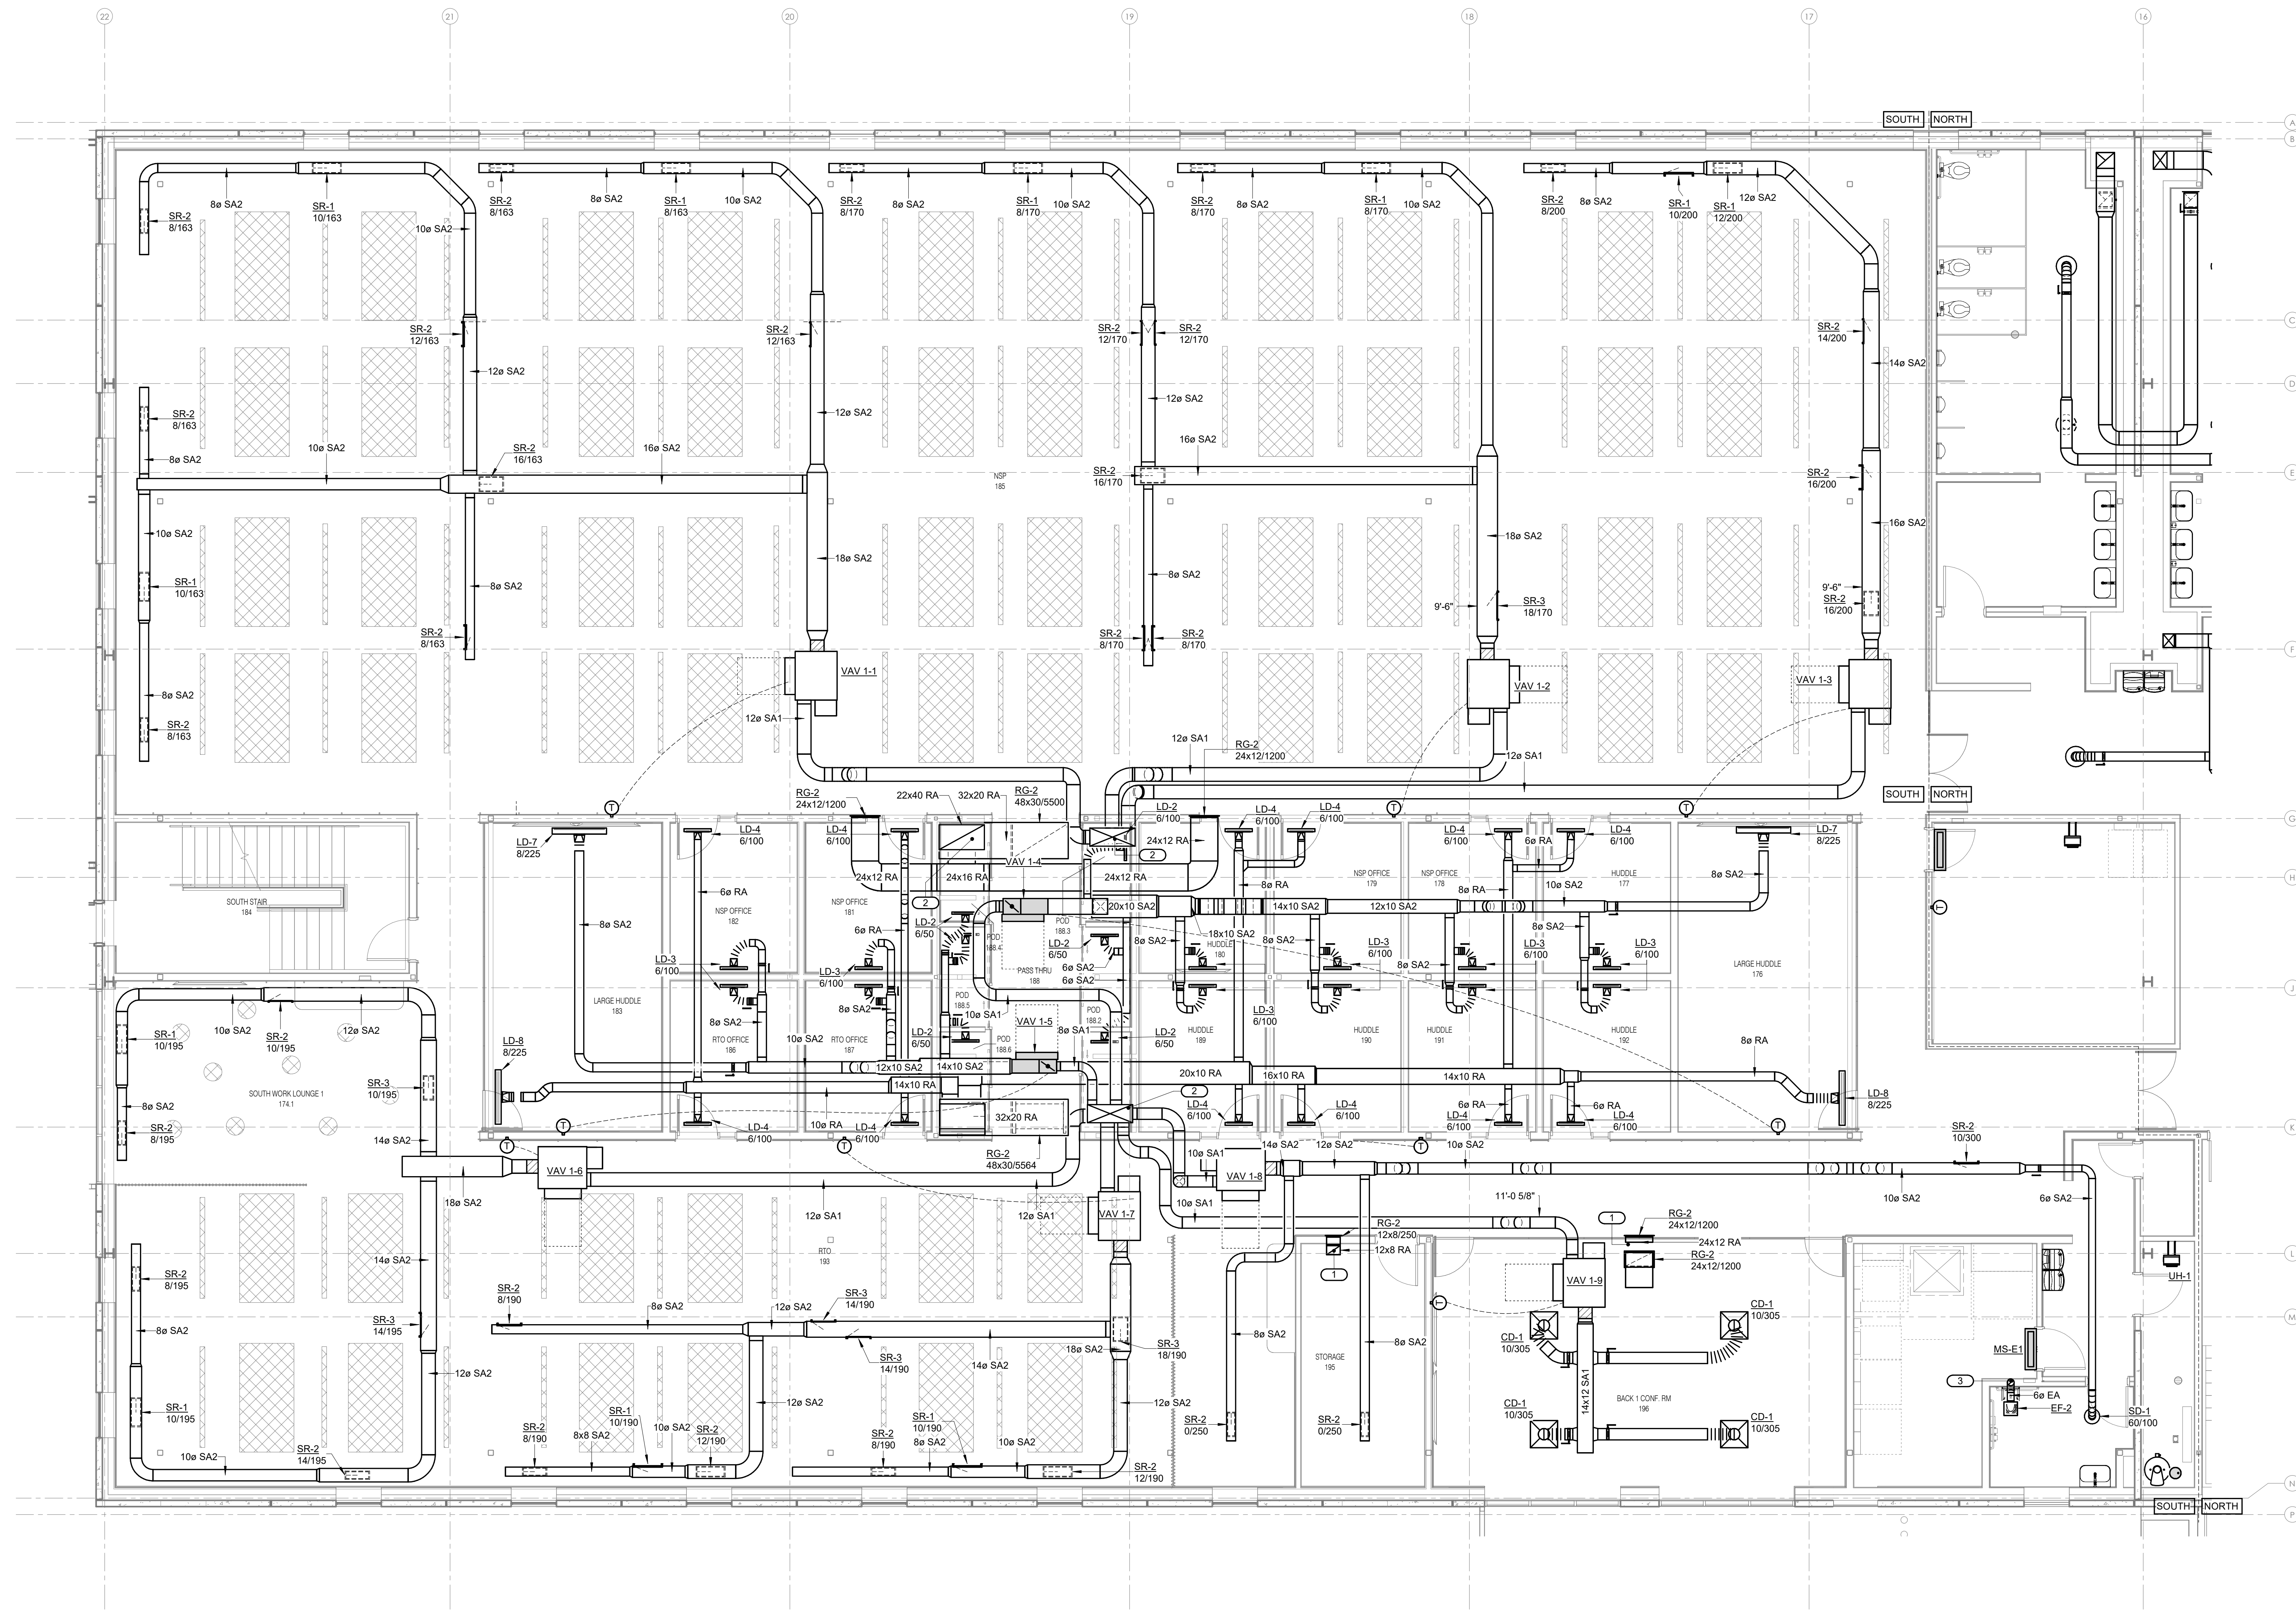

LEVEL 01 HVAC SOUTH EXPANSION SOUTH
3/16" = 1'-0"