



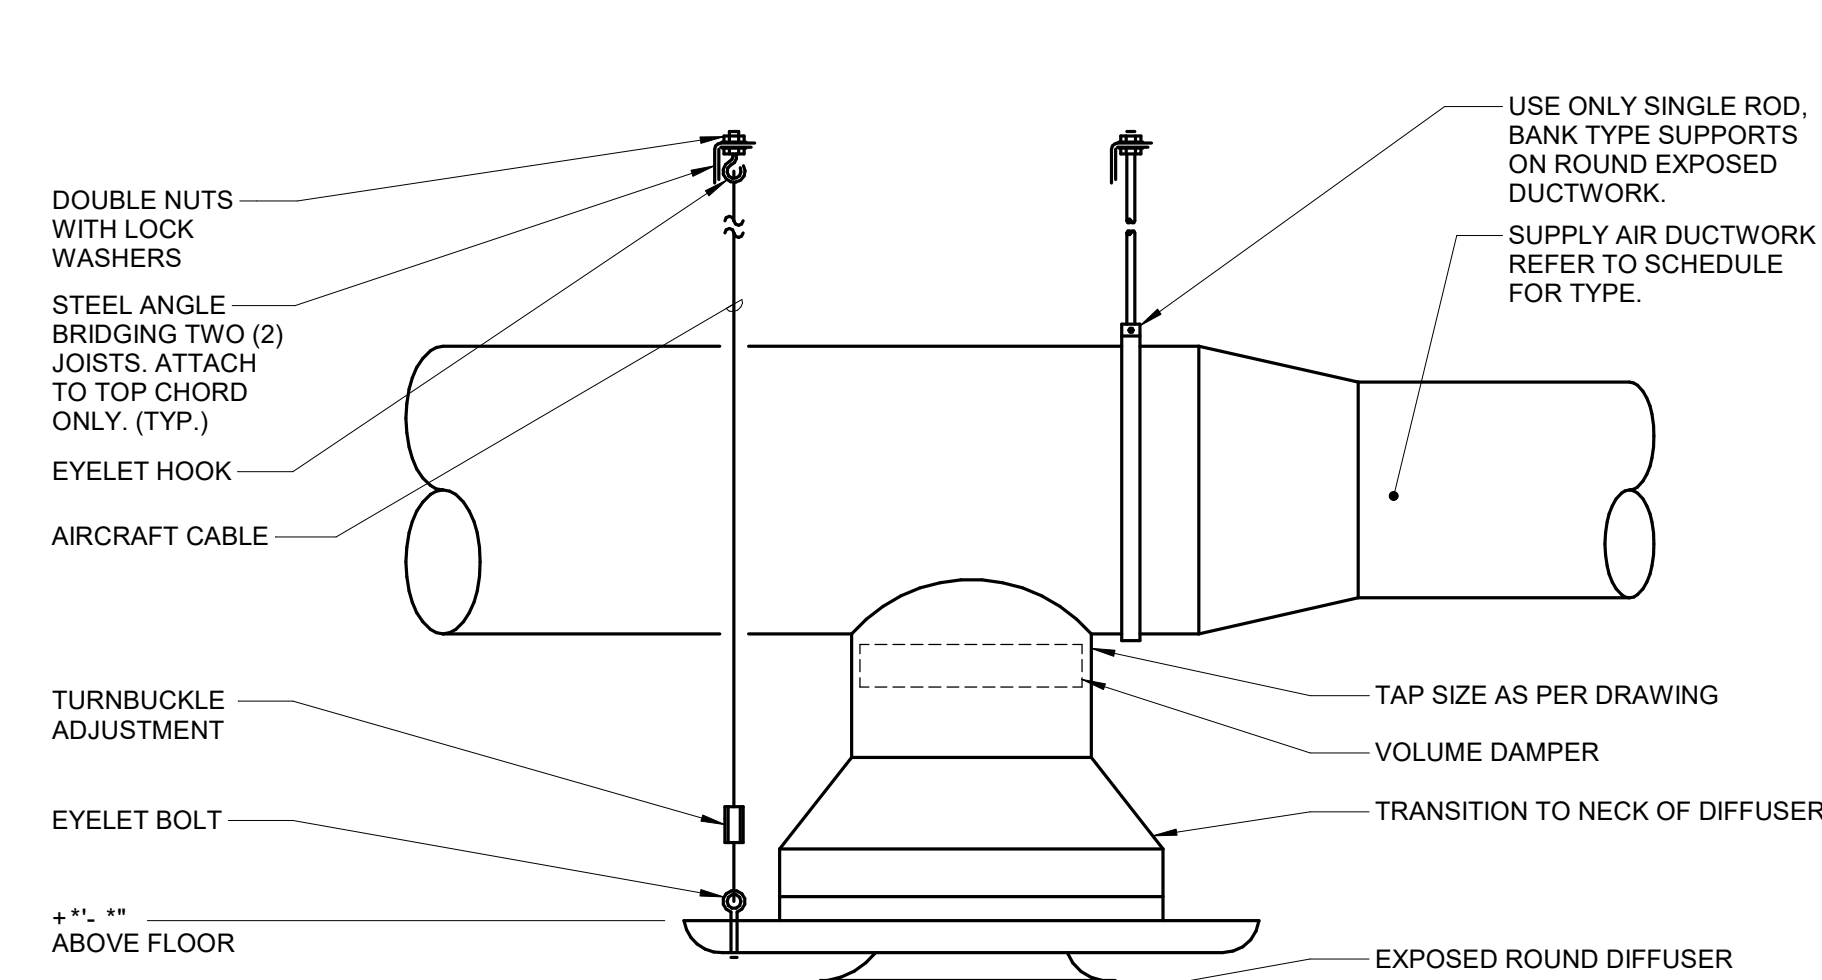

1

AIR TERMINAL - ROUND RIGID CONNECTION


NO SCALE

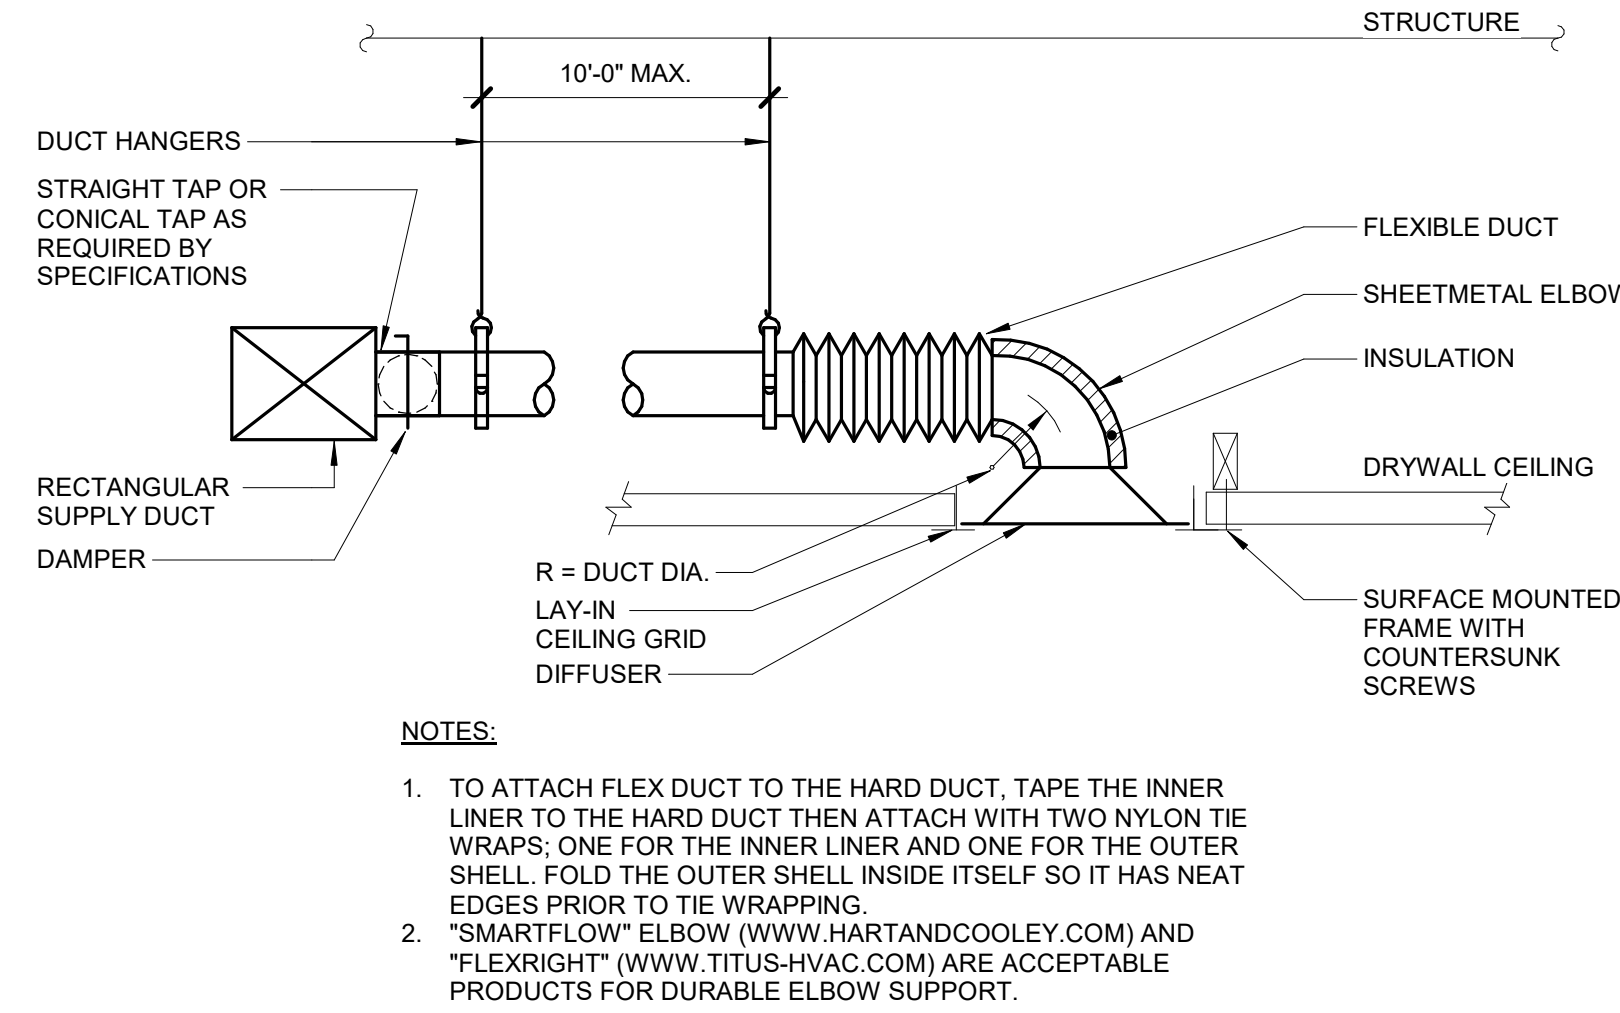

2

AIR TERMINAL - DIFFUSER FLEX LOW PROFILE ELBOW


NO SCALE

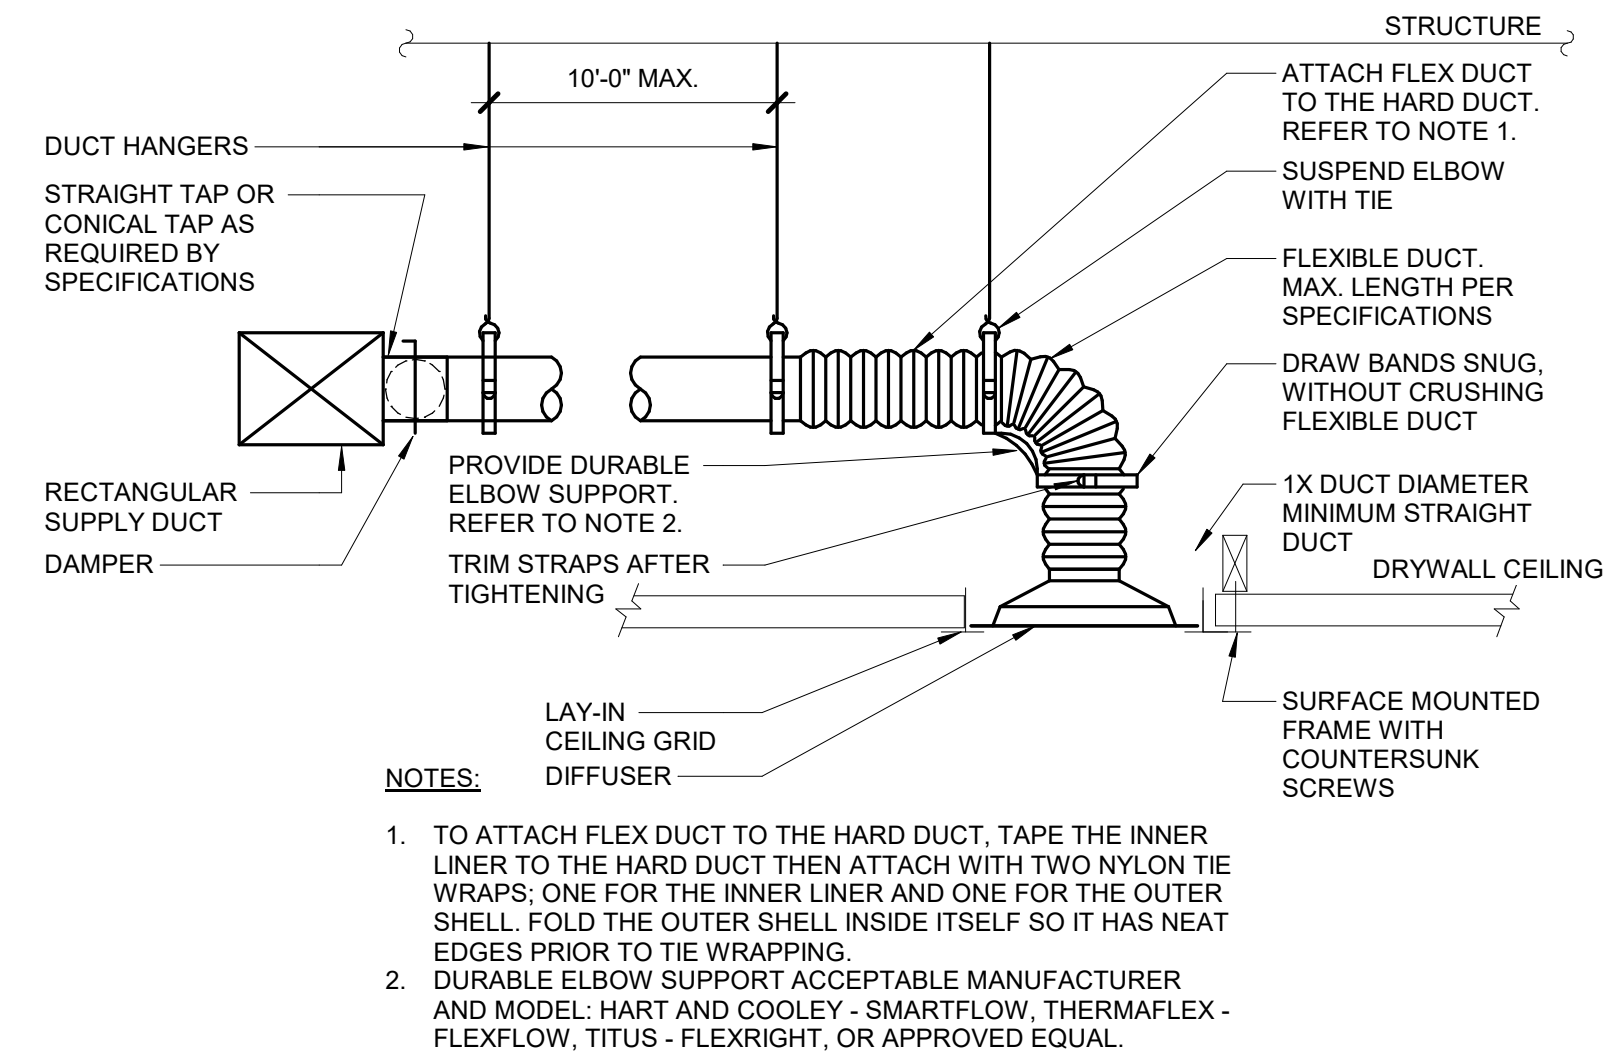

3

AIR TERMINAL - DIFFUSER CONNECTION (W/ RADIUS FORMING ELBOW)


NO SCALE

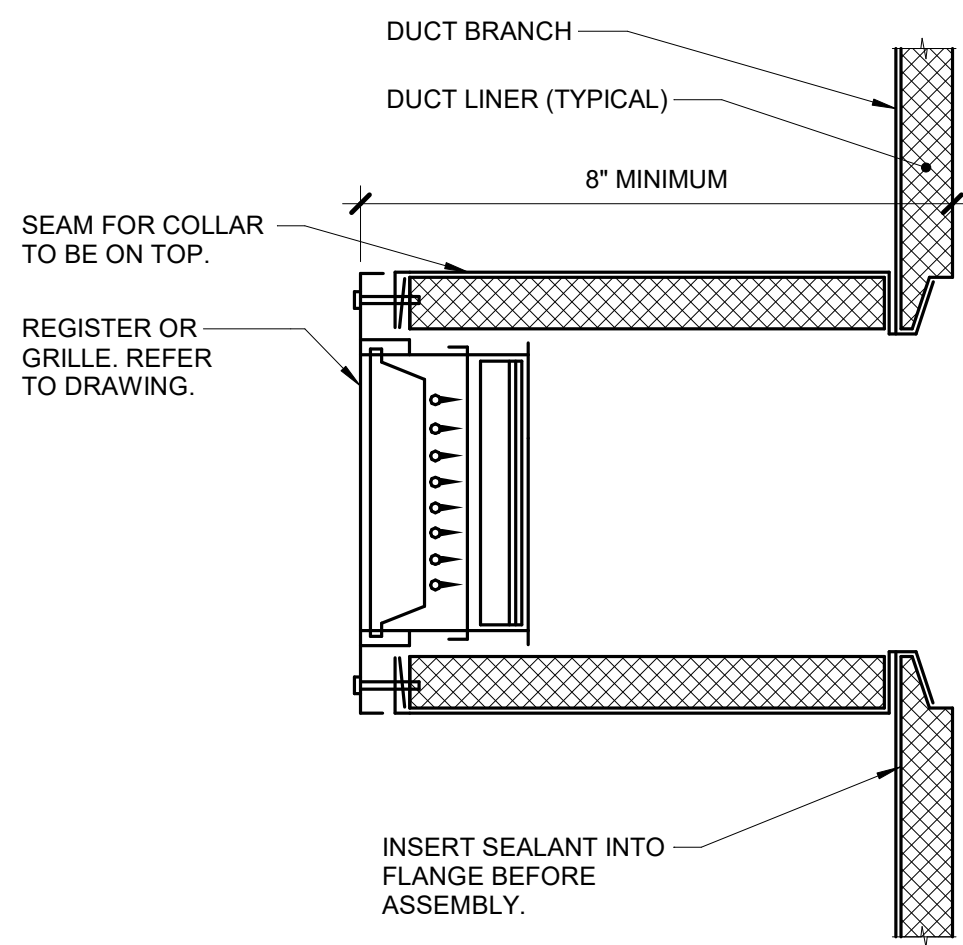

4

DUCT - EXPOSED REGISTER


NO SCALE

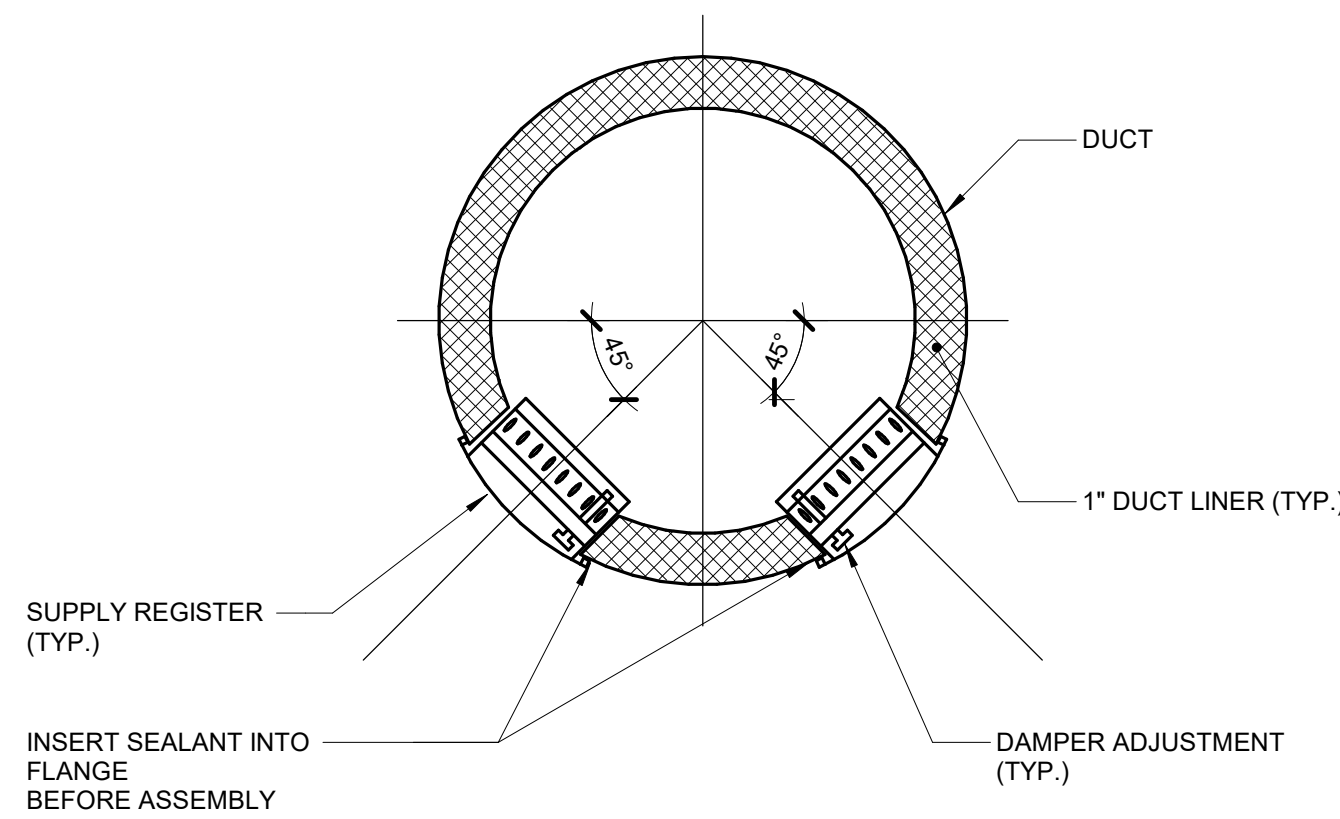

5

AIR TERMINAL - SUPPLY REGISTER ROUND INSET


NO SCALE

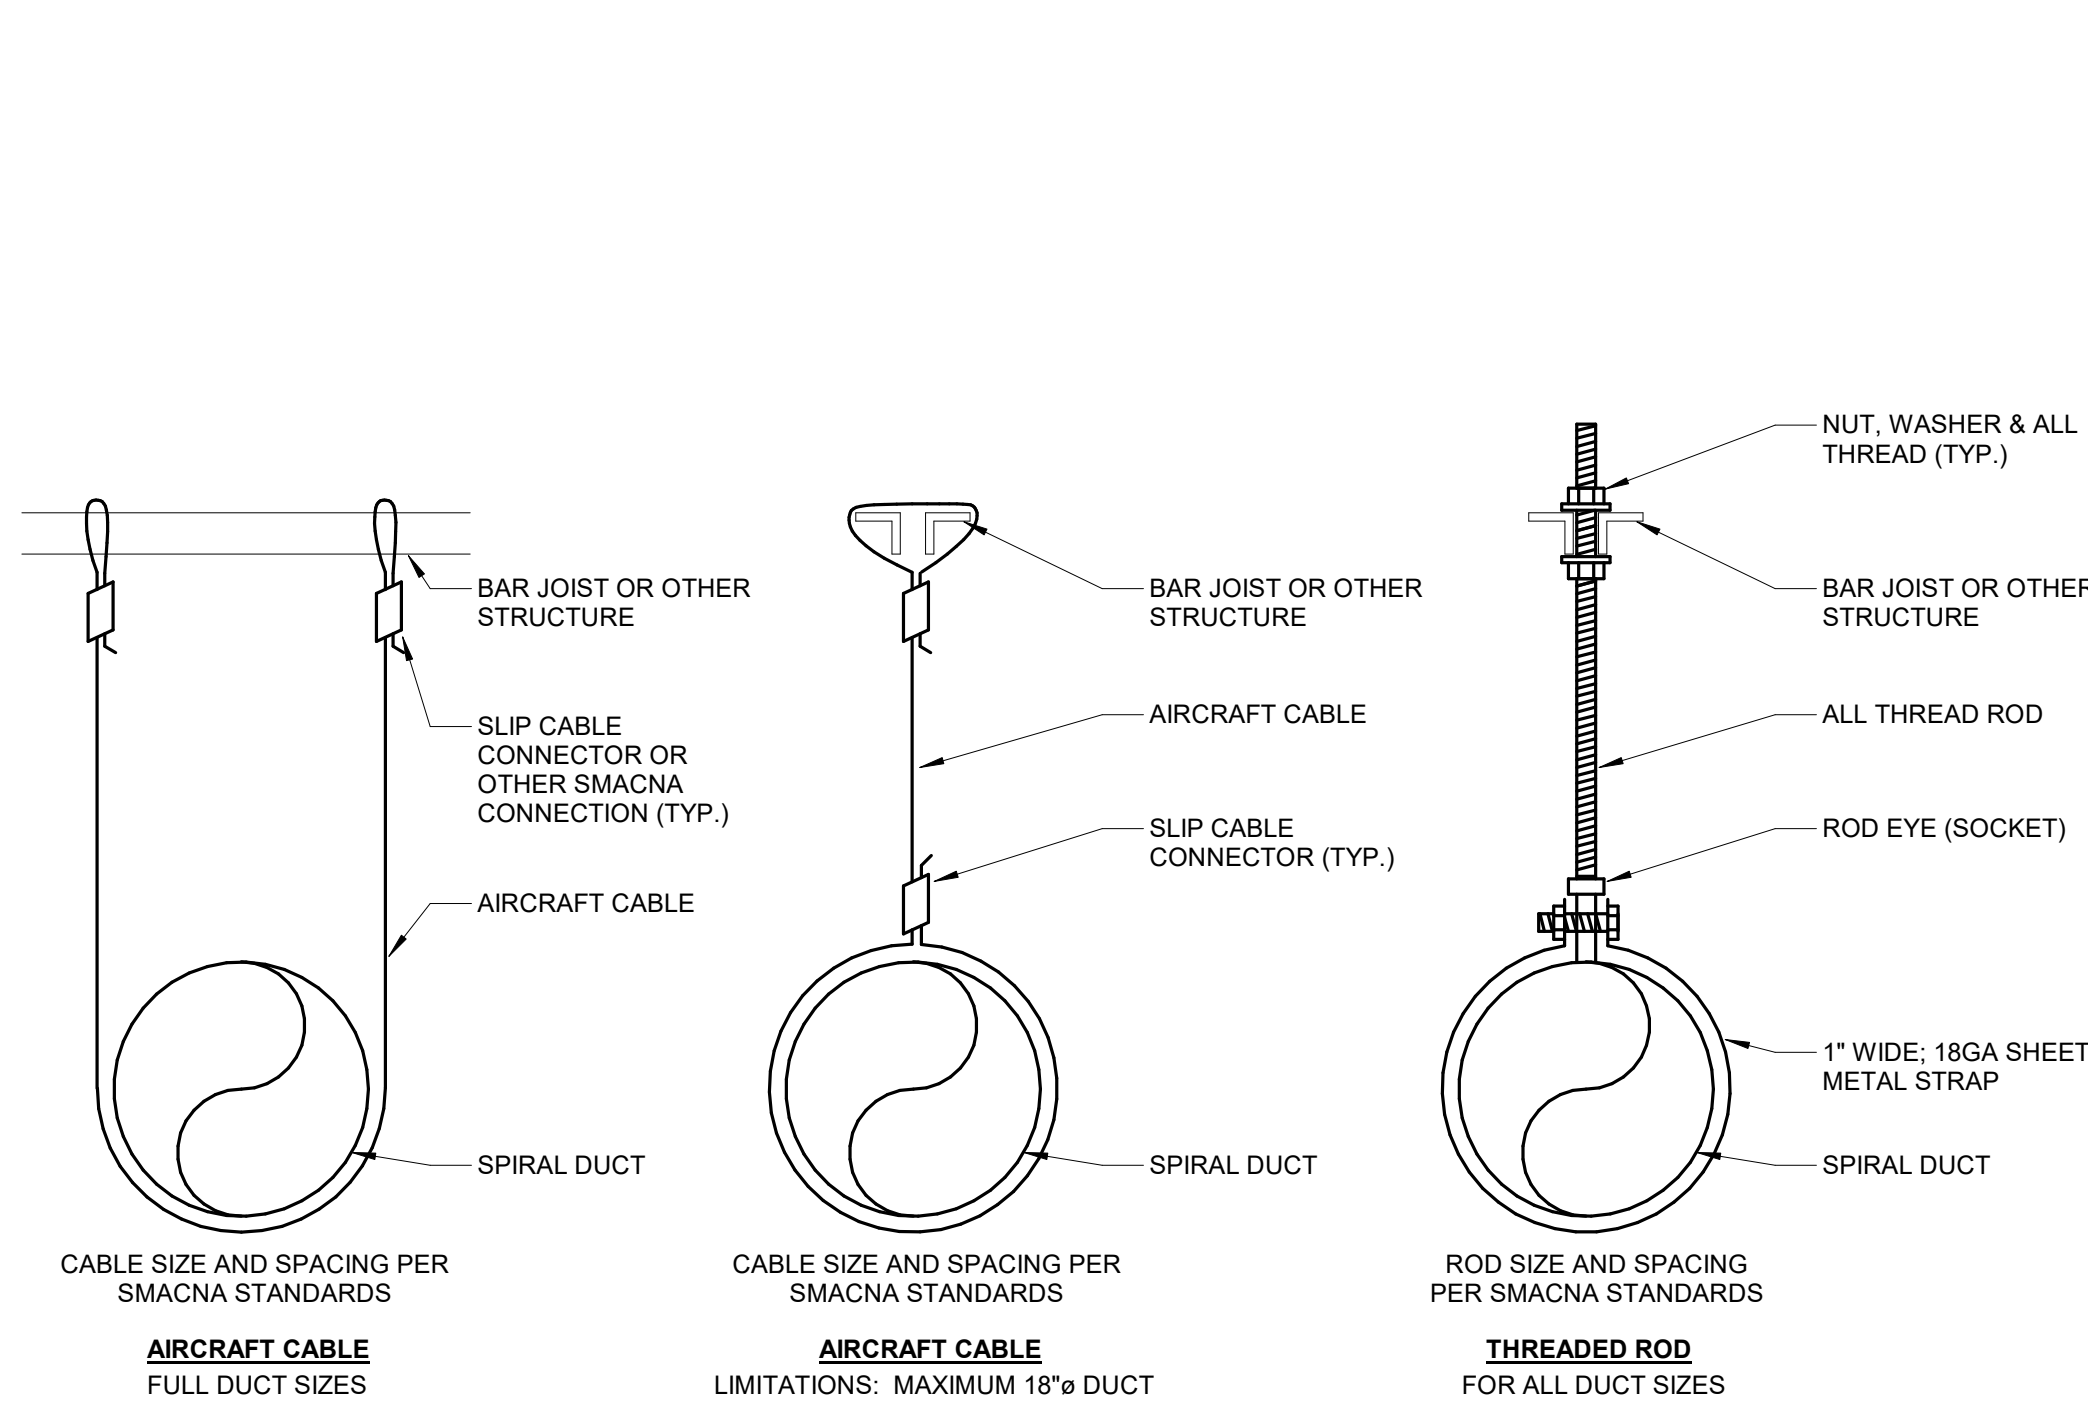

6

DUCT - HANGERS EXPOSED SPACES


NO SCALE

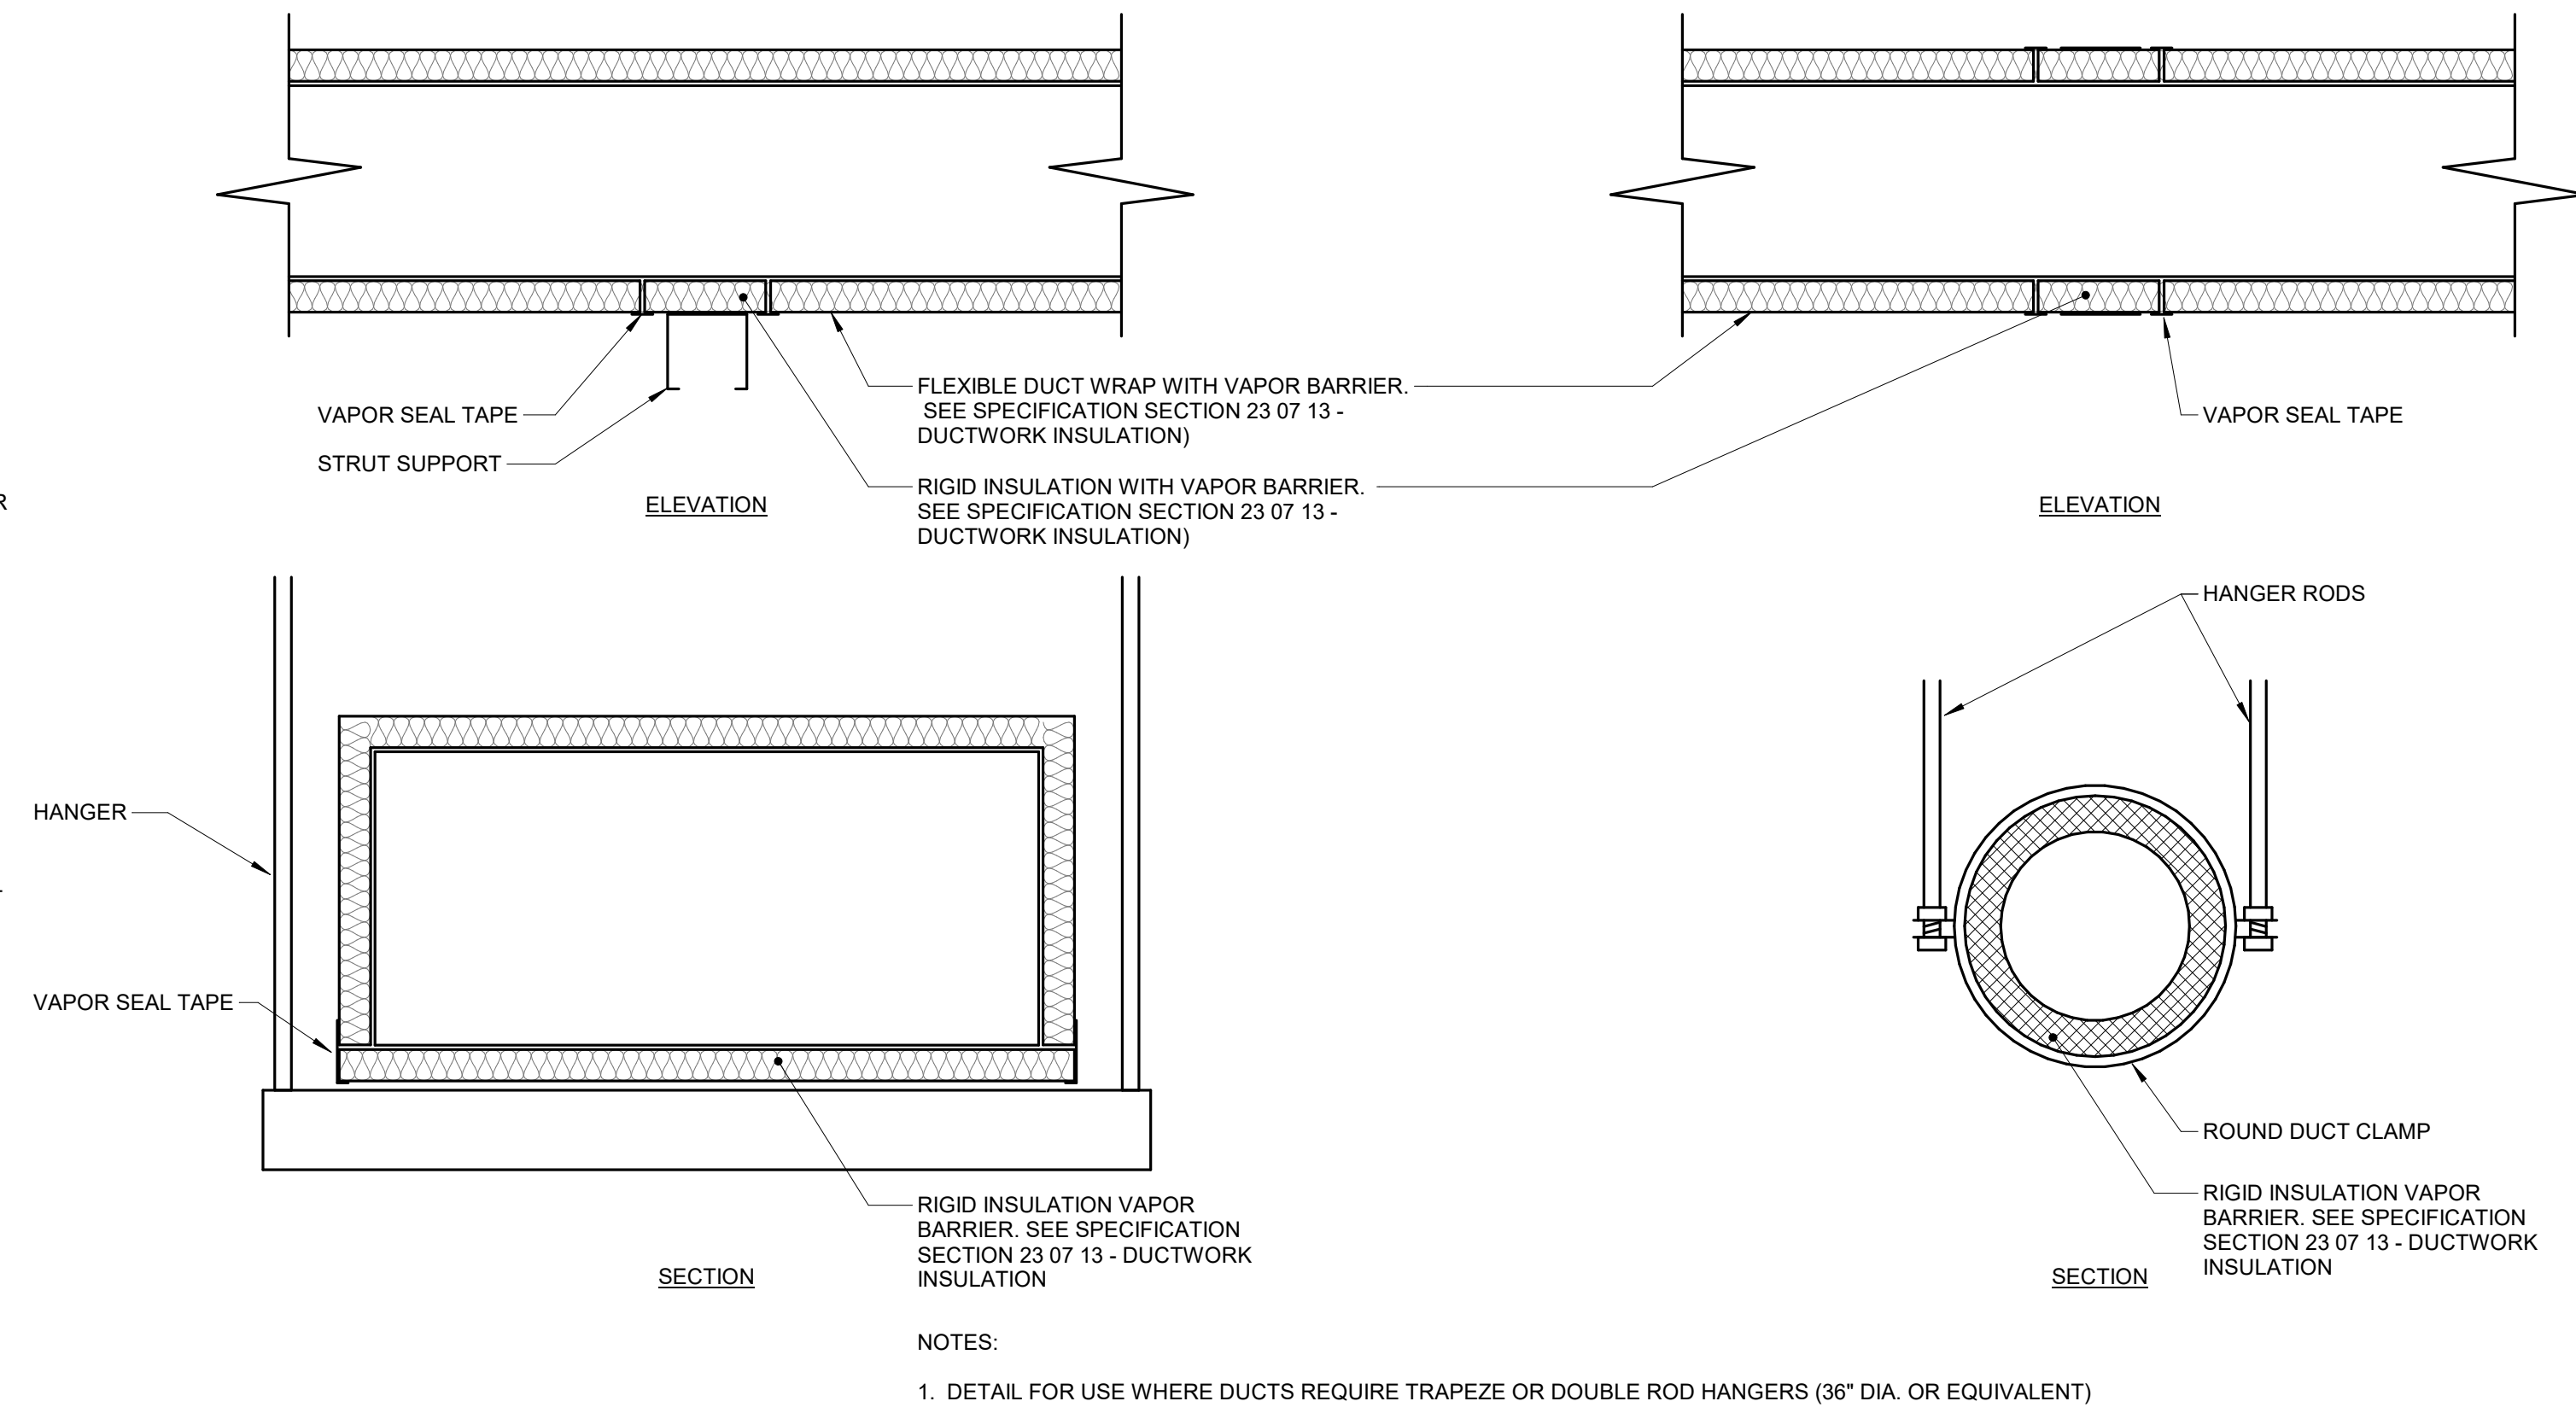

7

DUCT - HANGERS WRAPPED

NO SCALE

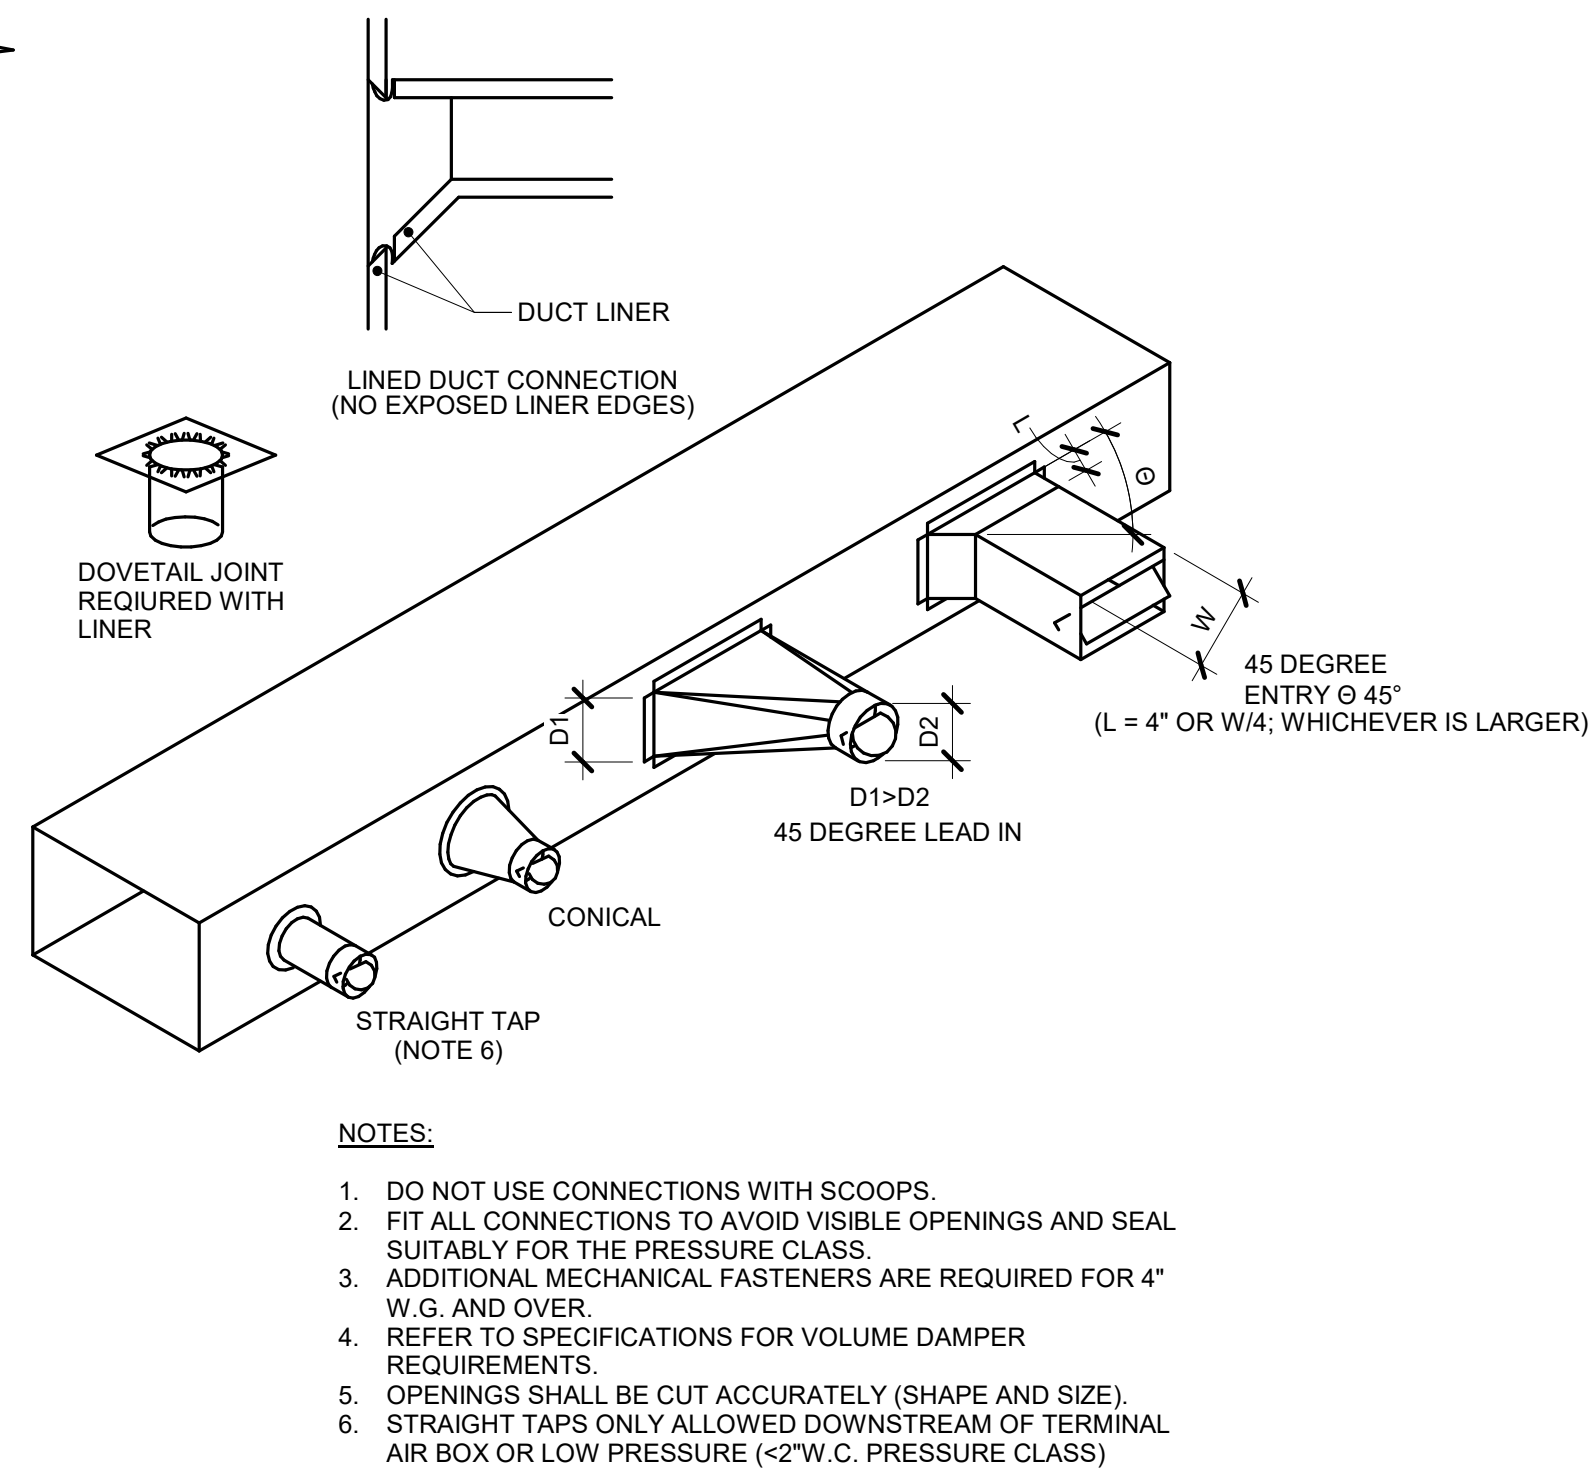

8

DUCT - BRANCH CONNECTIONS

NO SCALE