

|                         |            |             |
|-------------------------|------------|-------------|
| issue for review:       | 2026.08.05 |             |
| issue for pricing:      | 2026.09.11 |             |
| issue for construction: |            |             |
| revisions:              |            |             |
| mark                    | date       | description |



HP ENGINEERING

FOR IMEG


NOT FOR  
CONSTRUCTION

REFER TO SHEETS G0.00 - G0.03 FOR ALL  
GENERAL NOTES RELATIVE TO THE SCOPE OF  
WORK AND TYPES OF DRAWINGS, ELEMENTS,  
AND INSTRUCTIONS FOUND ON THIS SHEET.

contents.

HVAC DEMOLITION PLAN - ZONE  
B - LVL 02 SOUTH - PHASE 2

**REFERENCES**

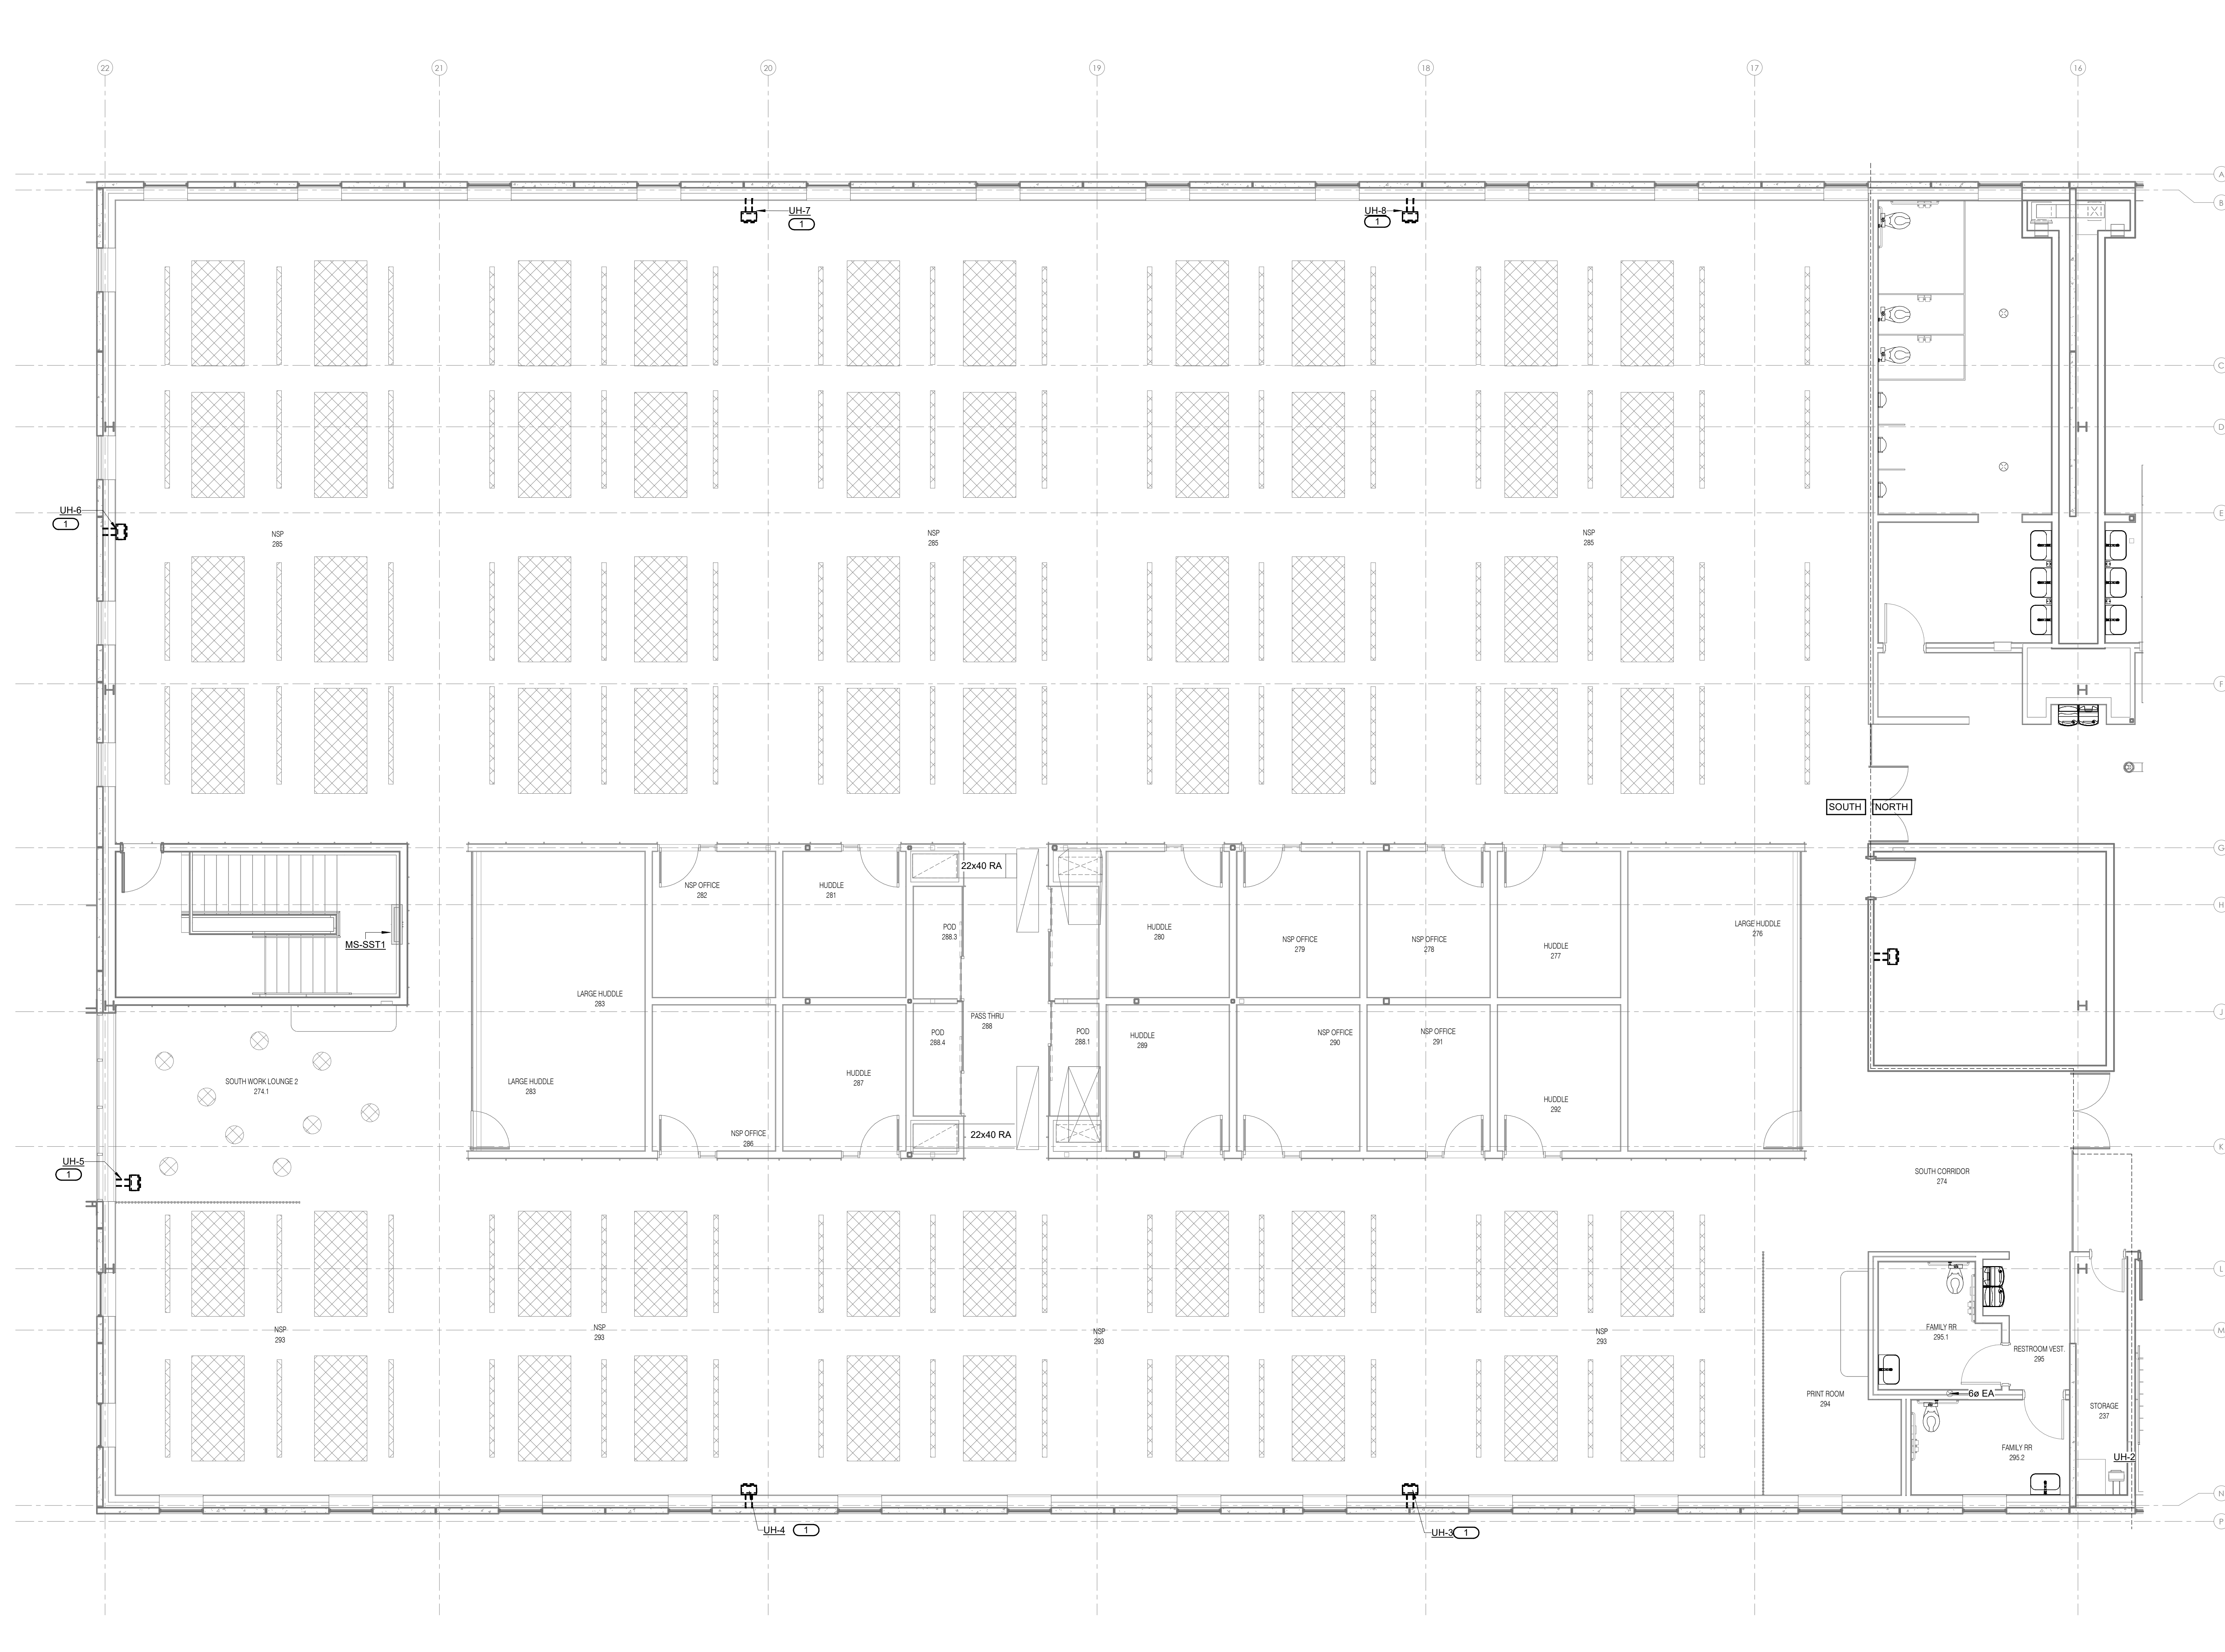

 **1** **LEVEL 02 HVAC SOUTH EXPANSION SOUTH - PHASE 2 DEMOLITION**  
3/16" = 1'-0"

 **IMEG** 5504 W. PINNACLE POINTE DRIVE  
SUITE 200  
ROGERS, AR 72708  
P. 479.899.6370  
[www.imegcorp.com](http://www.imegcorp.com)

IMEG RESERVES PROPRIETARY RIGHTS, INCLUDING COPYRIGHTS, TO THIS DRAWING AND THE DATA SHOWN THEREON. SAID DRAWING AND/OR DATA ARE THE EXCLUSIVE PROPERTY OF IMEG AND SHALL NOT BE USED OR REPRODUCED FOR ANY OTHER PROJECT WITHOUT THE EXPRESS WRITTEN APPROVAL AND PARTICIPATION OF IMEG.  
©2026 IMEG CONSULTANTS CORP.

*Arkansas Certificate of Authorization #4308*

**REFERENCES**