


KEYNOTES
1 SUPPLY AND RETURN DUCTWORK TO BE
ROUTED UP TO ROOF. SEE SHEET M2.20 FOR
CONTINUATION.

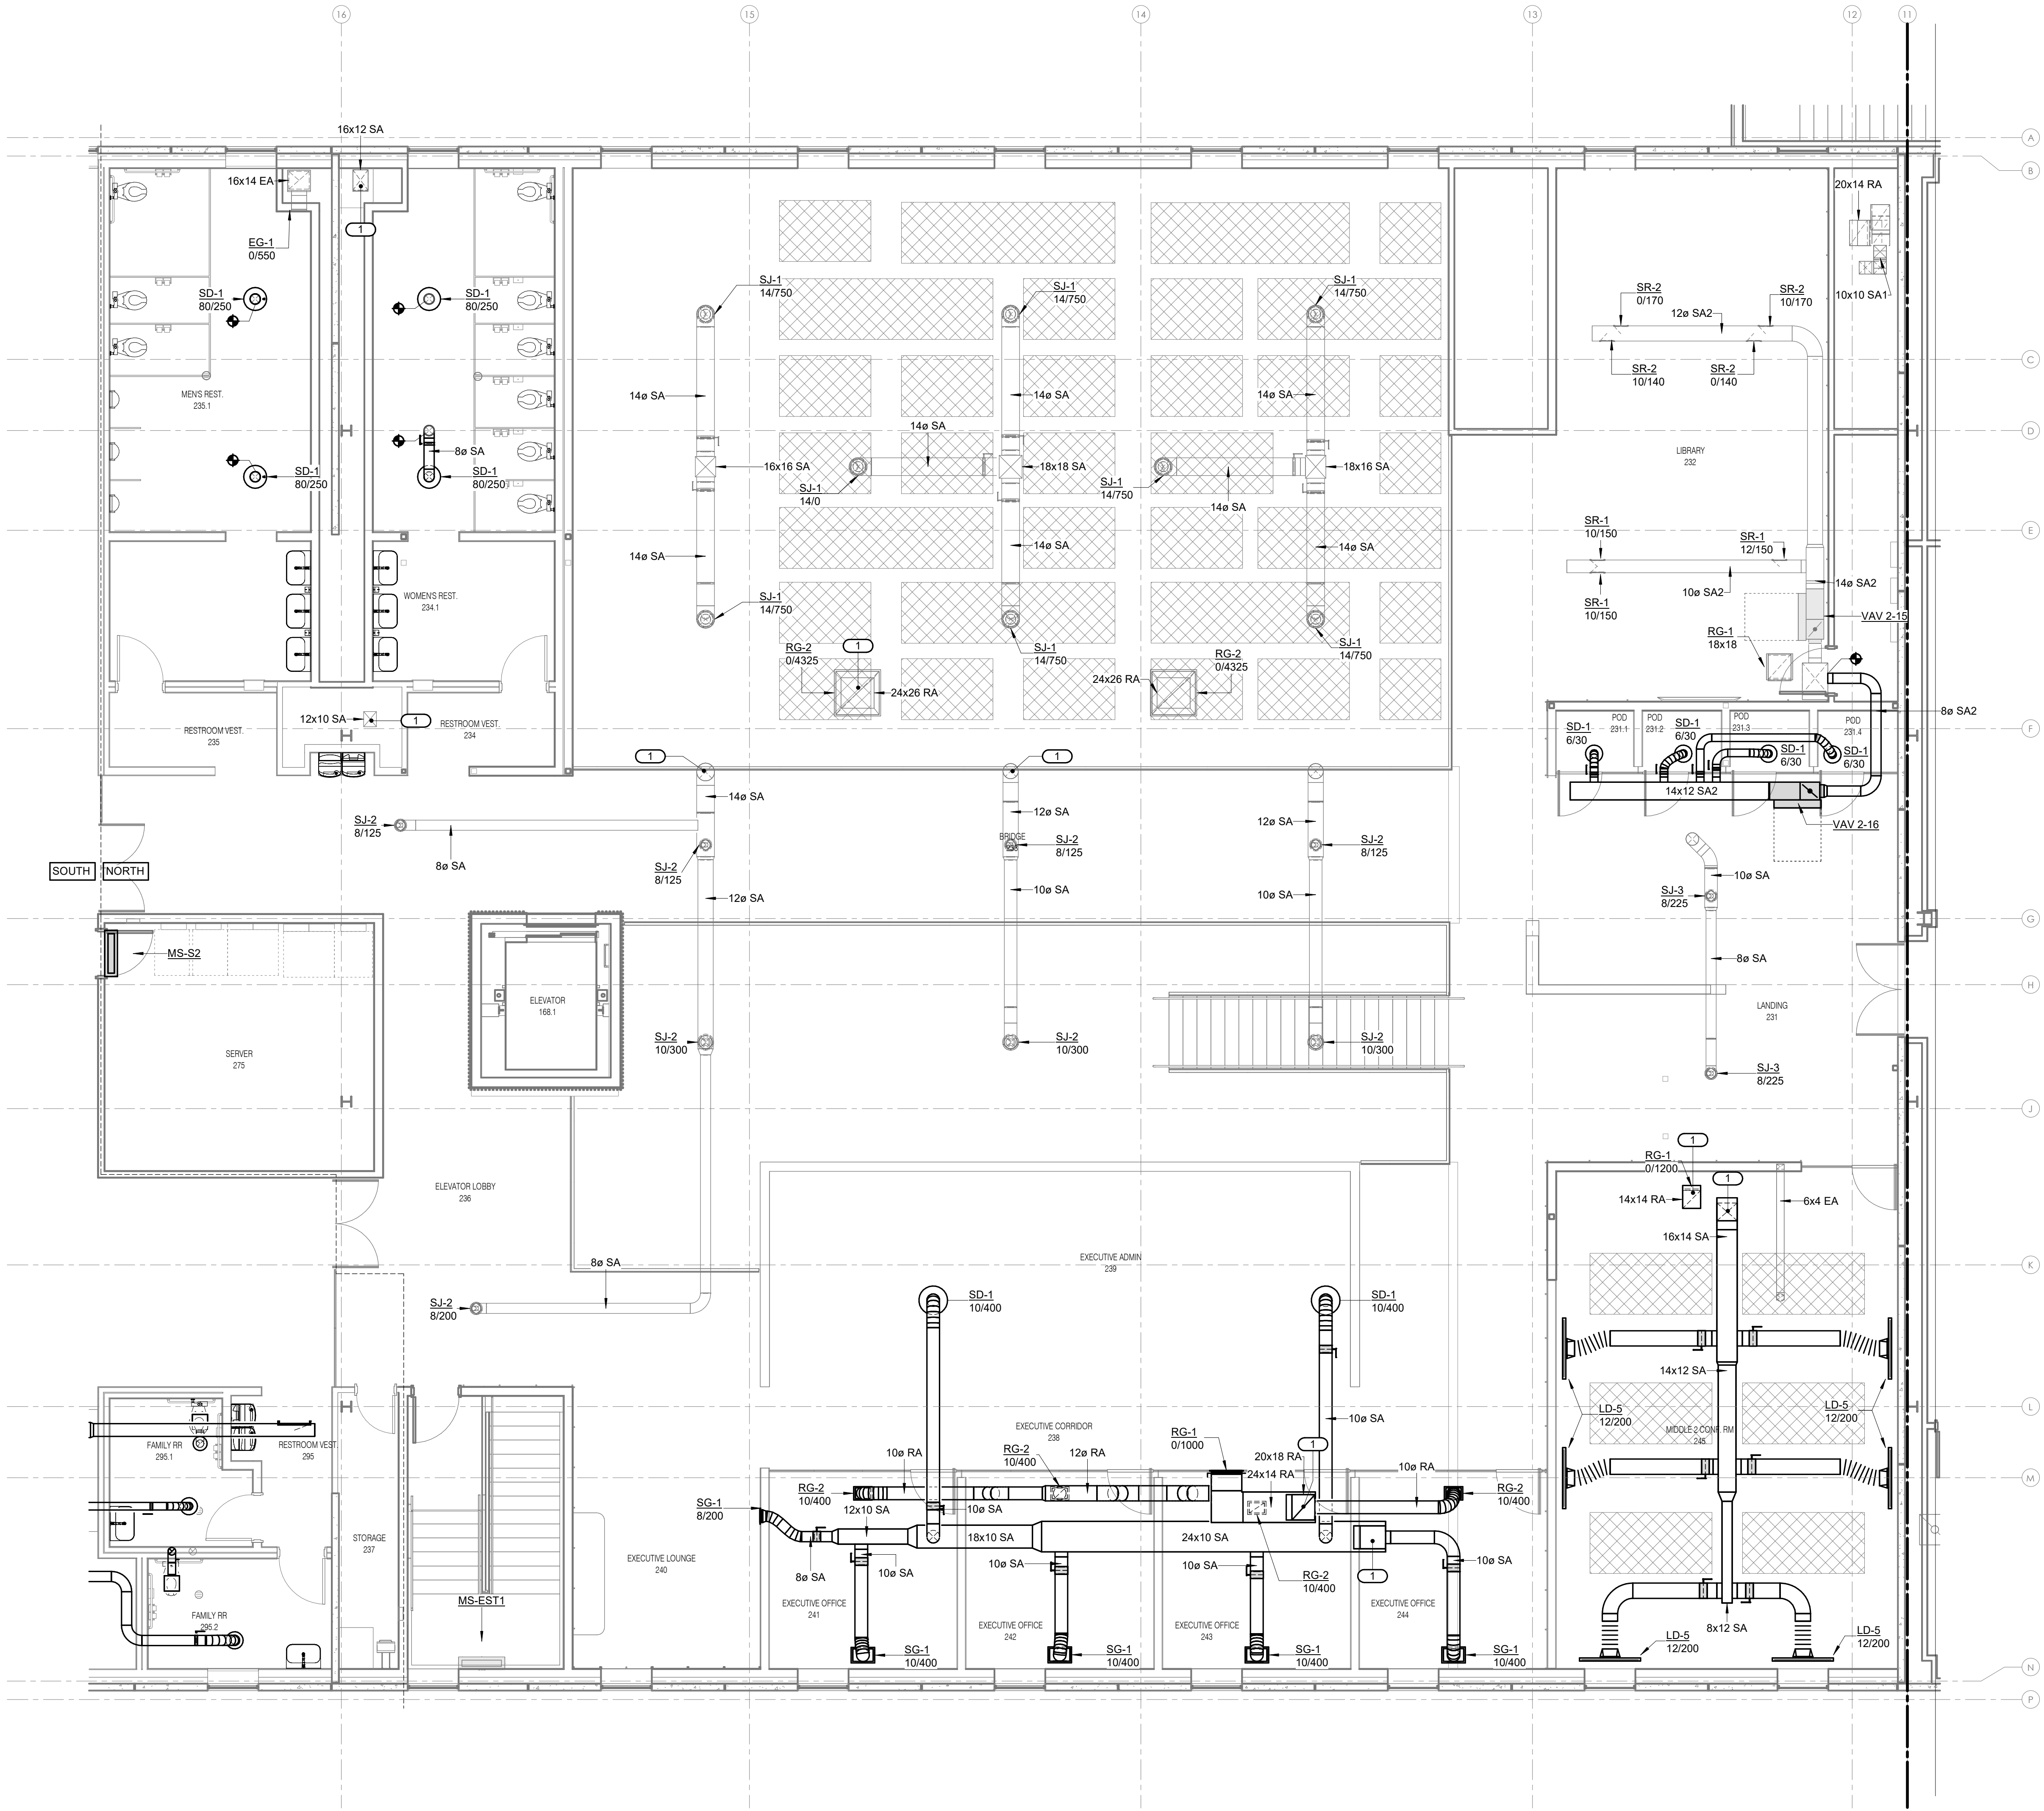

1 LEVEL 02 HVAC SOUTH EXPANSION NORTH

3/16" = 1'-0"