

KEYNOTES			2026.08.05		
1	NO PLUMBING TO BE TOUCHED IN THIS SECTION OF THE BUILDING UNLESS SPECIFICALLY NOTED.				
2	SAW CUT FOR UNDERSLAB PLUMBING AS REQUIRED FOR THE INSTALLATION OF NEW DRAIN LINES. REFER TO P2.00 FOR EXACT LOCATIONS.				
			issue for pricing: 2026.09.11		
			issue for construction:		
			revisions:		
			mark	date	description

modus
studio
architecture
+prototyping
479.455.5577
modusstudio.com
contact@modusstudio.com



NOT FOR
CONSTRUCTION

WACHTER

REFER TO SHEETS G020 - G030 FOR ALL GENERAL NOTES RELATIVE TO THE SCOPE OF WORK AND TYPE OF DRAWINGS, ELEMENTS, AND INSTRUCTIONS FOUND ON THIS SHEET.

PLEASE REFER TO CONTRACTOR PROVIDED TRADE PACKAGES DIVISION 05 FOR ALL CONTRACTOR PROJECT REQUIREMENTS. WITHOUT EXCEPTION, ALL SUBCONTRACTORS ARE RESPONSIBLE FOR REVIEWING ALL CONTRACT DOCUMENTS INCLUDING SHEETS, DRAWINGS, GENERAL NOTES, SPECIFICATIONS, ETC. AS PROVIDED BY THE ARCHITECT OR ANY OTHER CONSULTANT.

contents:
PLUMBING DEMOLITION PLAN - ZONE B - UNDERFLOOR

design: CD
date: 2026.09.11
project: 25.18




554 W. PINNACLE POINTE DRIVE
SUITE 200
ROGERS, AR 72768
479.589.0370

www.imegcorp.com


IMEG RESERVES PROPRIETARY RIGHTS, INCLUDING COPYRIGHTS, TO THIS DRAWING AND THE DATA SHOWN THEREON. SAID DRAWING AND/OR DATA ARE THE EXCLUSIVE PROPERTY OF IMEG AND SHALL NOT BE USED OR REPRODUCED FOR ANY OTHER PROJECT WITHOUT THE EXPRESS WRITTEN APPROVAL AND PARTICIPATION OF IMEG.
©2026 IMEG CONSULTANTS CORP.
Arkansas Certificate of Authorization #6208

P1.00

PROJECT #260034

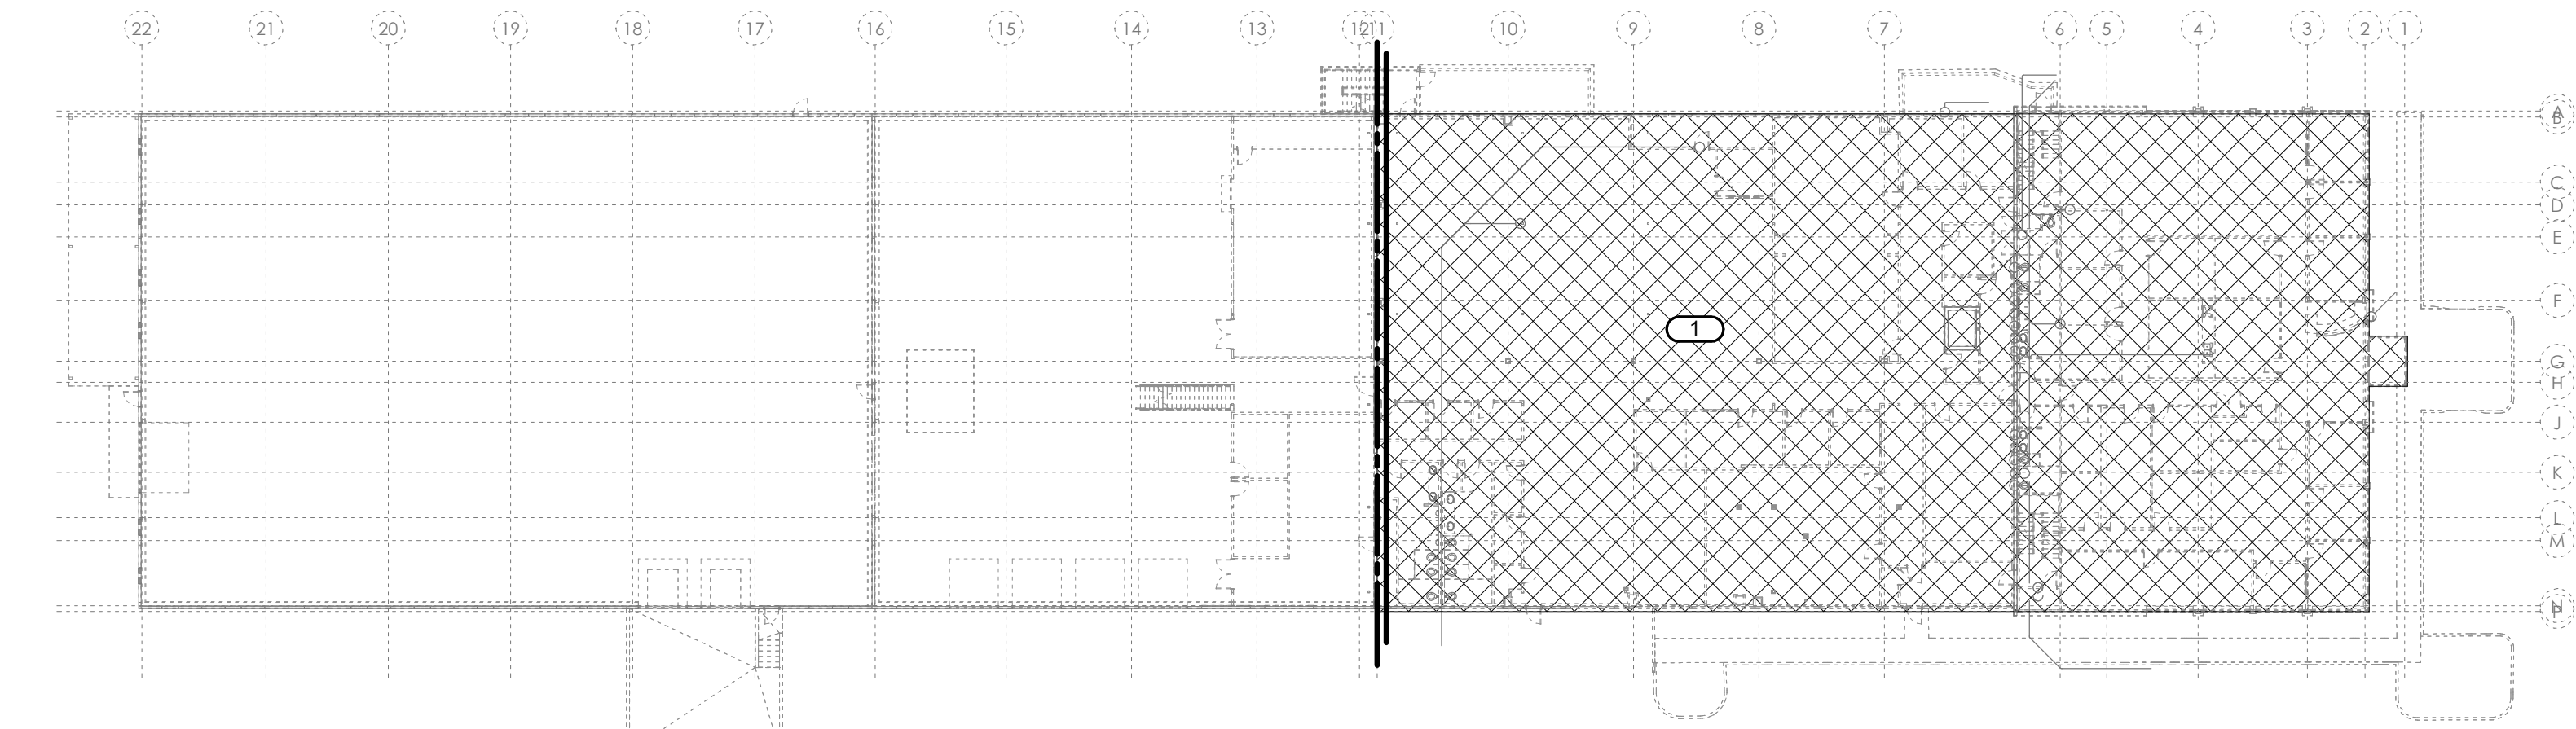

 **1 UNDERFLOOR PLUMBING DEMOLITION PLAN**
1/32" = 1'-0"

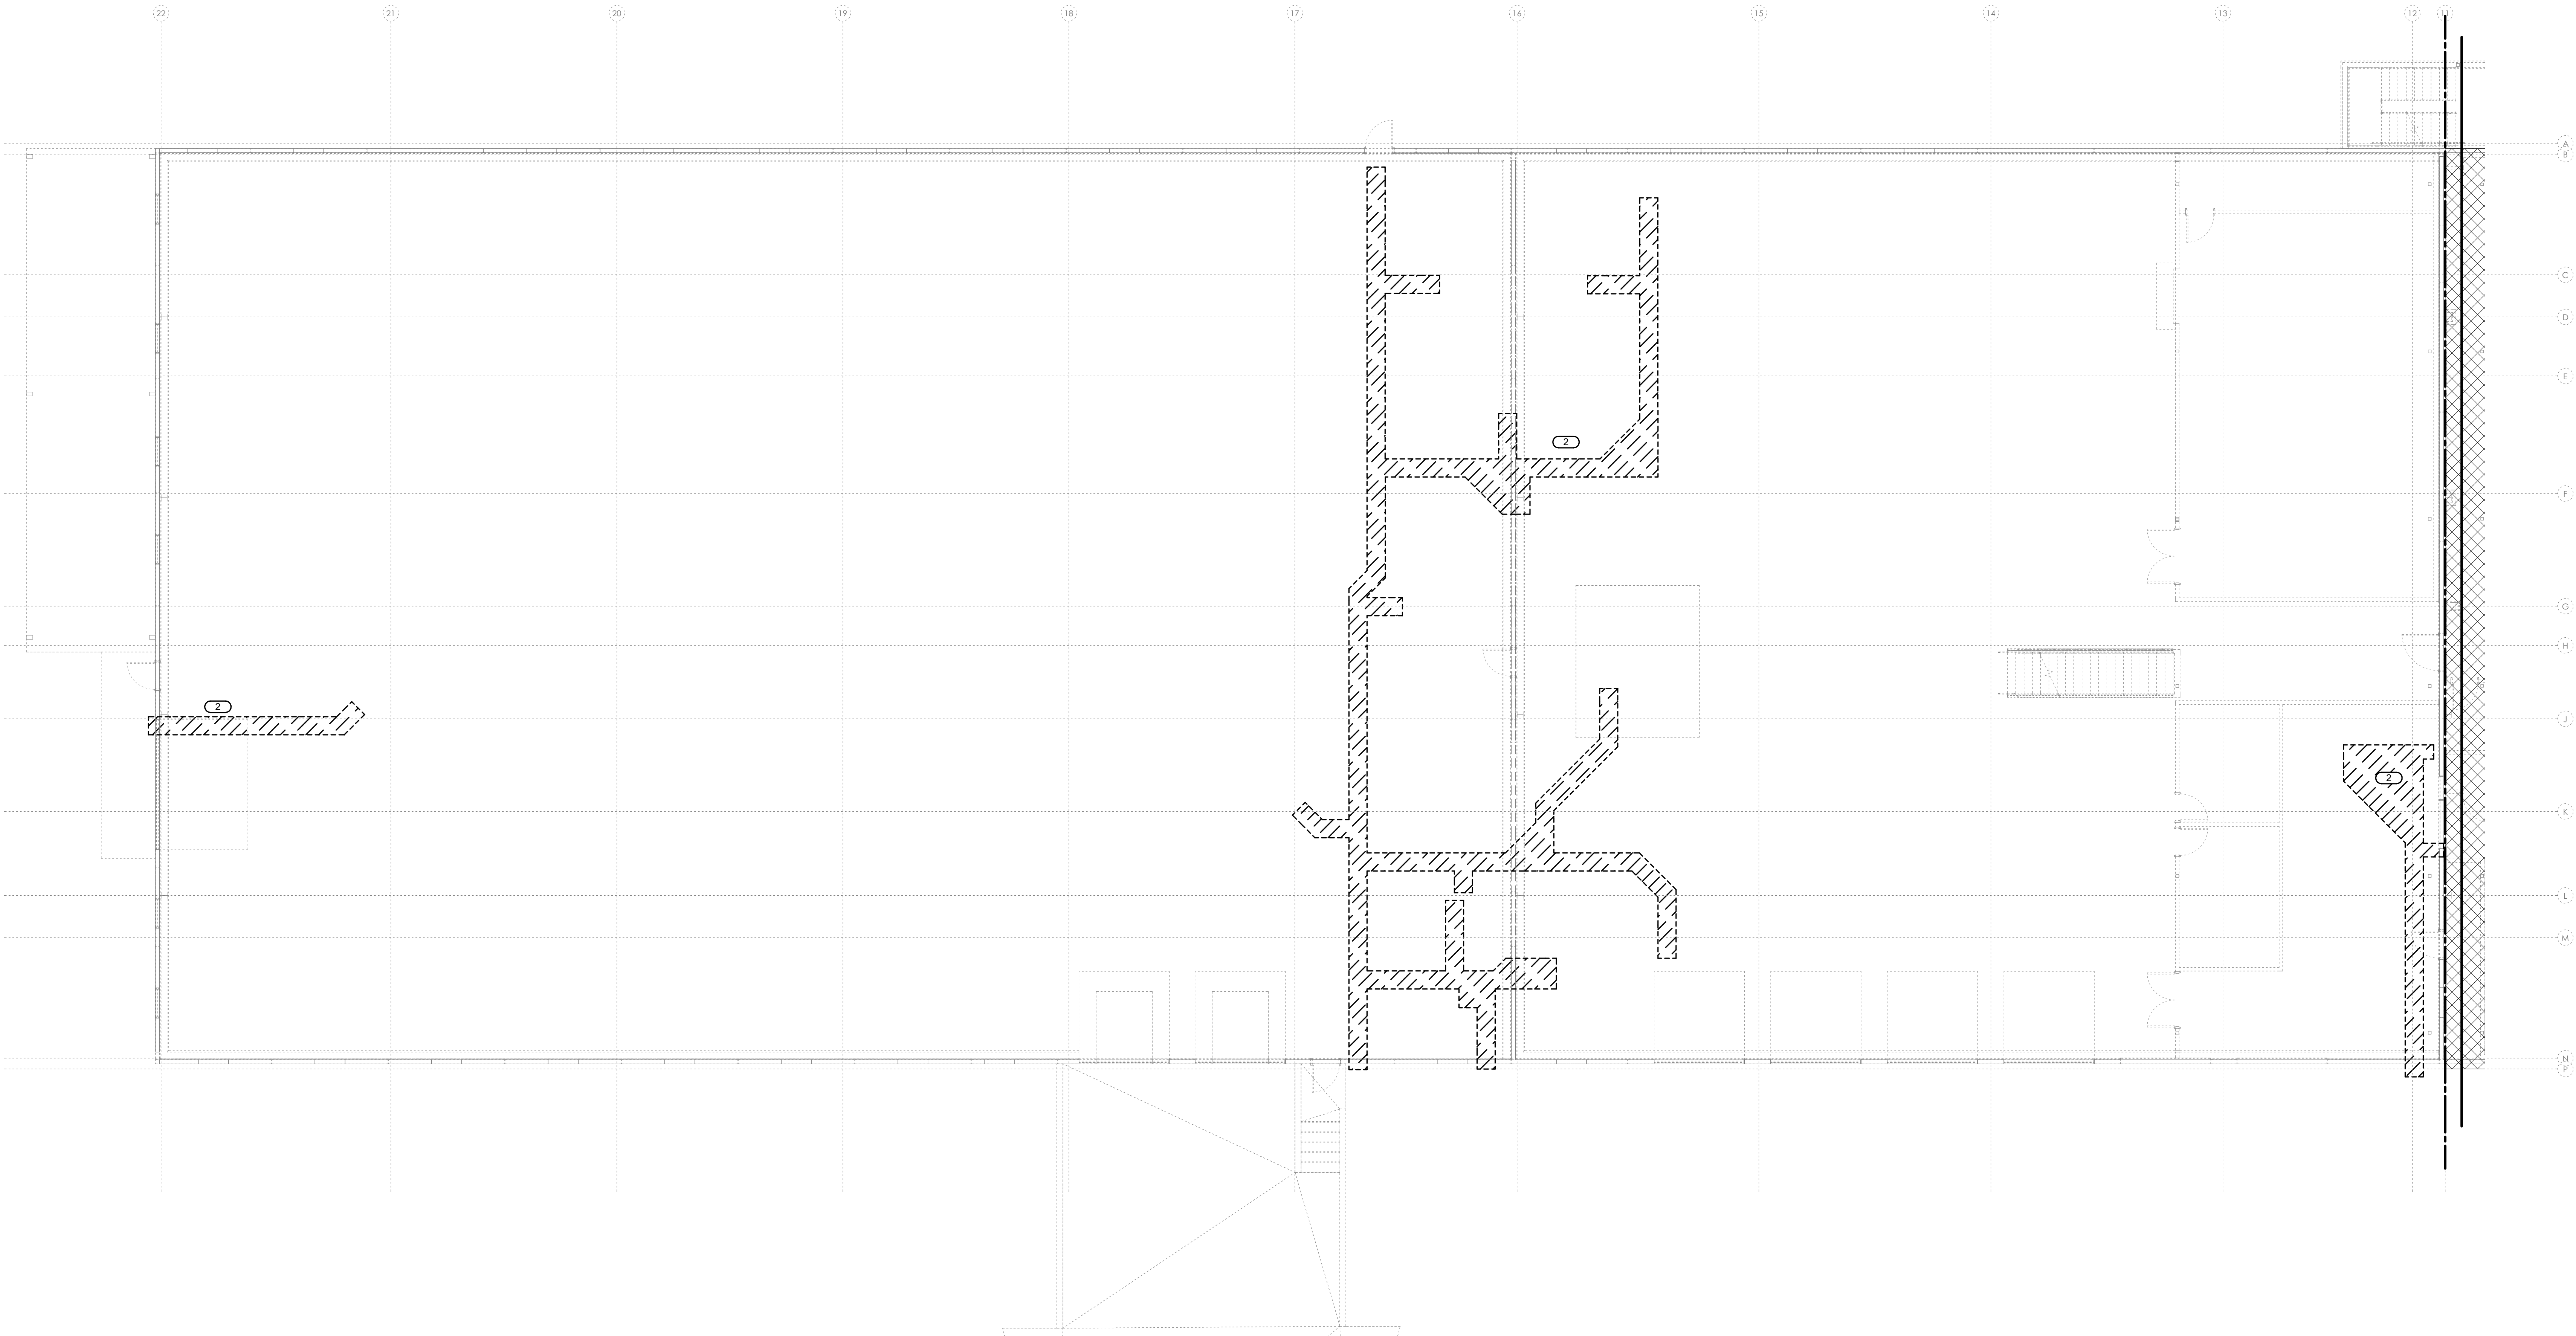

 **2 UNDERFLOOR PLUMBING DEMOLITION PLAN**
1/8" = 1'-0"