

KEYNOTES

1

NO PLUMBING TO BE TOUCHED IN THIS SECTION OF THE BUILDING UNLESS SPECIFICALLY NOTED.

2

EXISTING GAS PIPING TO BE DEMOLISHED BACK TO THIS POINT. PROVIDE SHUT OFF VALVE AND CAP FOR NEW WORK DURING NEW CONSTRUCTION.

3

PROVIDE TEMPORARY CONNECTIONS TO MAINTAIN EXISTING SYSTEMS IN SERVICE DURING CONSTRUCTION. MAINTAIN ACCESS TO EXISTING MECHANICAL INSTALLATIONS THAT REMAIN ACTIVE.

Issue for review:

2026.08.05

Issue for pricing:

2026.09.11

Issue for construction:

Revisions:

mark	date	description
------	------	-------------

modus

studio

architecture

+prototyping

479.455.5577

modusstudio.com

contact@modusstudio.com



HP ENGINEERING

IMEG





wachter

NOT FOR
CONSTRUCTION

WACHTER

REFER TO SHEETS G020 - G023 FOR ALL GENERAL NOTES RELATIVE TO THE SCOPE OF WORK AND TYPE OF DRAWINGS, ELEVATIONS, AND INSTRUCTIONS FOUND ON THIS SHEET.

PLEASE REFER TO CONTRACTOR PROVIDED TRADE PACKAGES FOR DIMENSIONS FOR ALL CONTRACTOR PROJECT REQUIREMENTS. WITHOUT EXCEPTION, ALL SUBCONTRACTORS ARE RESPONSIBLE FOR REVIEWING ALL CONTRACT DOCUMENTS INCLUDING SHEETS, DRAWINGS, GENERAL NOTES, SPECIFICATIONS, ETC. AS PROVIDED BY THE ARCHITECT OR ANY OTHER CONSULTANT.

contents

PLUMBING DEMOLITION PLAN - ZONE B - LVL 02

design: CD

date: 2026.09.11

project: 25.18




5504 W. PINNACLE PONTE DRIVE
SUITE 200
ROGERS, AR 72758
479.589.0370

www.imegcorp.com

IMEG RESERVES PROPRIETARY RIGHTS, INCLUDING COPYRIGHTS, TO THIS DRAWING AND THE DATA SHOWN THEREON. SAID DRAWING AND/OR DATA ARE THE EXCLUSIVE PROPERTY OF IMEG AND SHALL NOT BE USED OR REPRODUCED FOR ANY OTHER PROJECT WITHOUT THE EXPRESS WRITTEN APPROVAL AND PARTICIPATION OF IMEG.
©2026 IMEG CONSULTANTS CORP.
Arkansas Certificate of Authorization #6308

PROJECT #260034

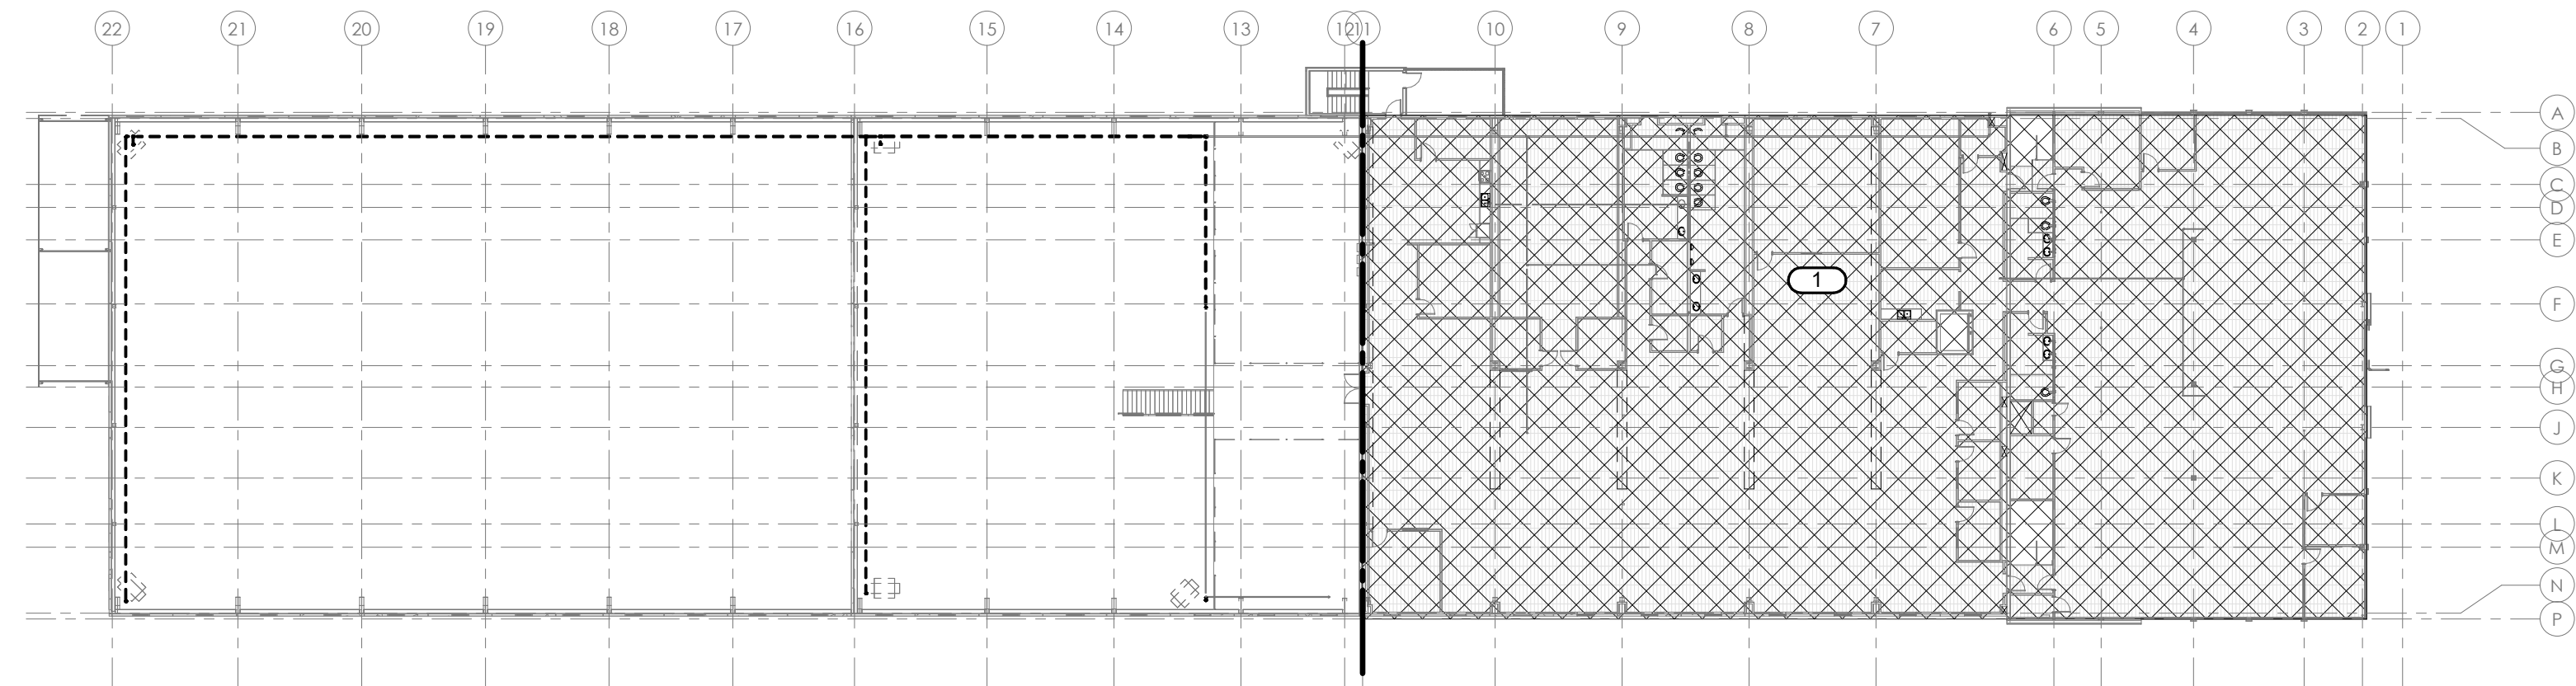




1

LEVEL 02 PLUMBING DEMOLITION PLAN OVERALL

1/32" = 1'-0"

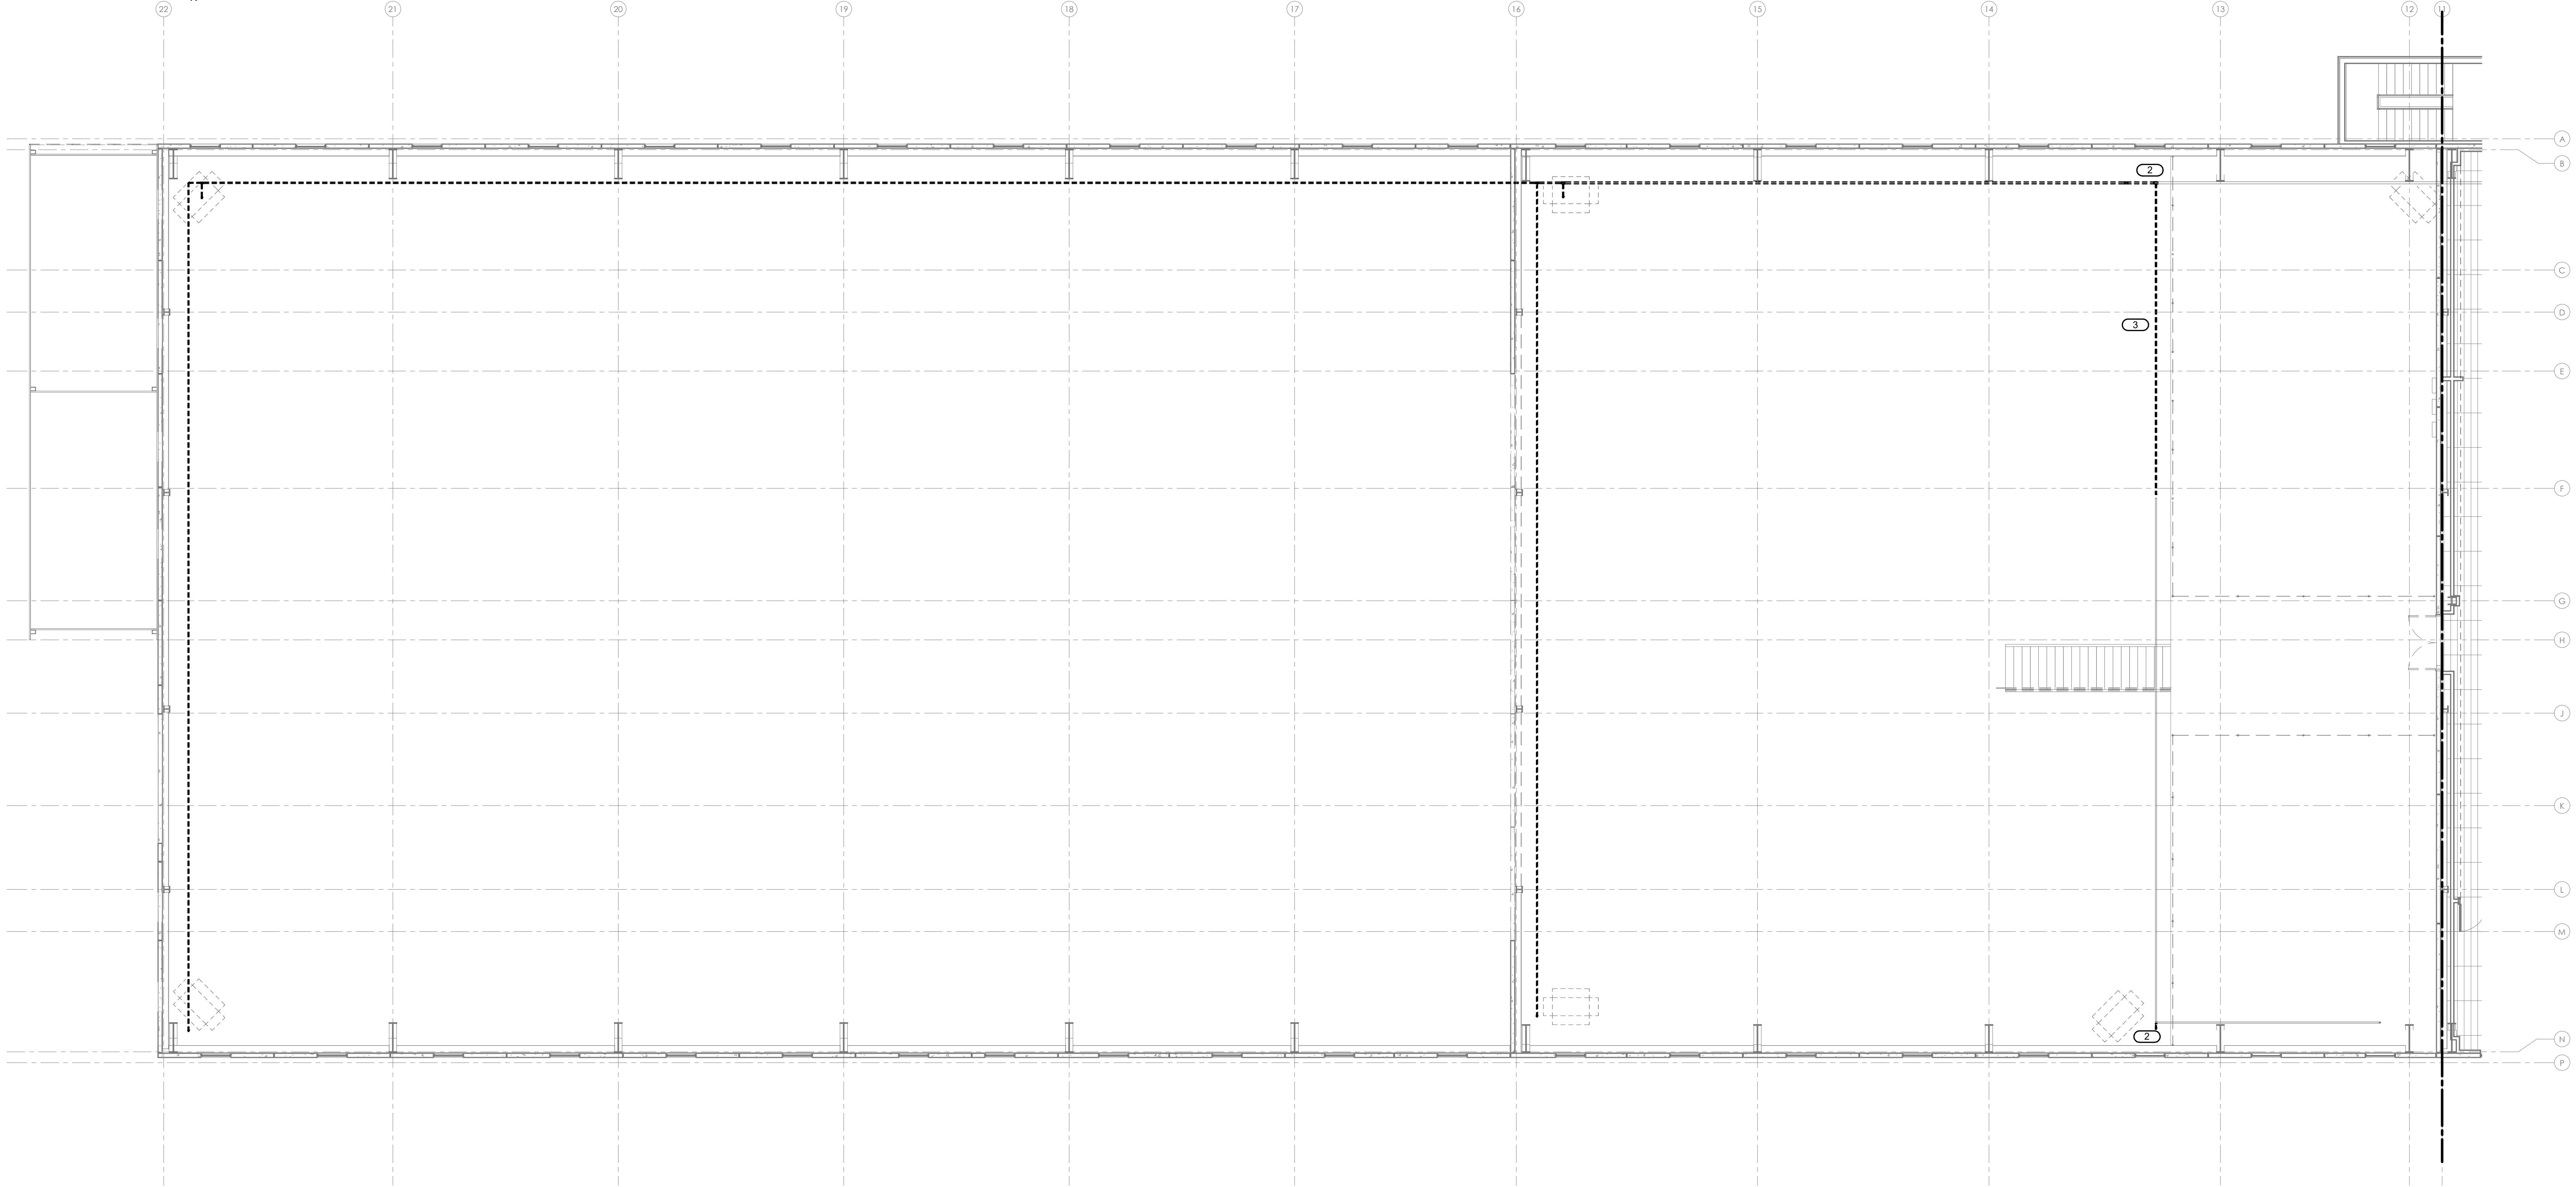



2

LEVEL 02 PLUMBING DEMOLITION PLAN

1/8" = 1'-0"