



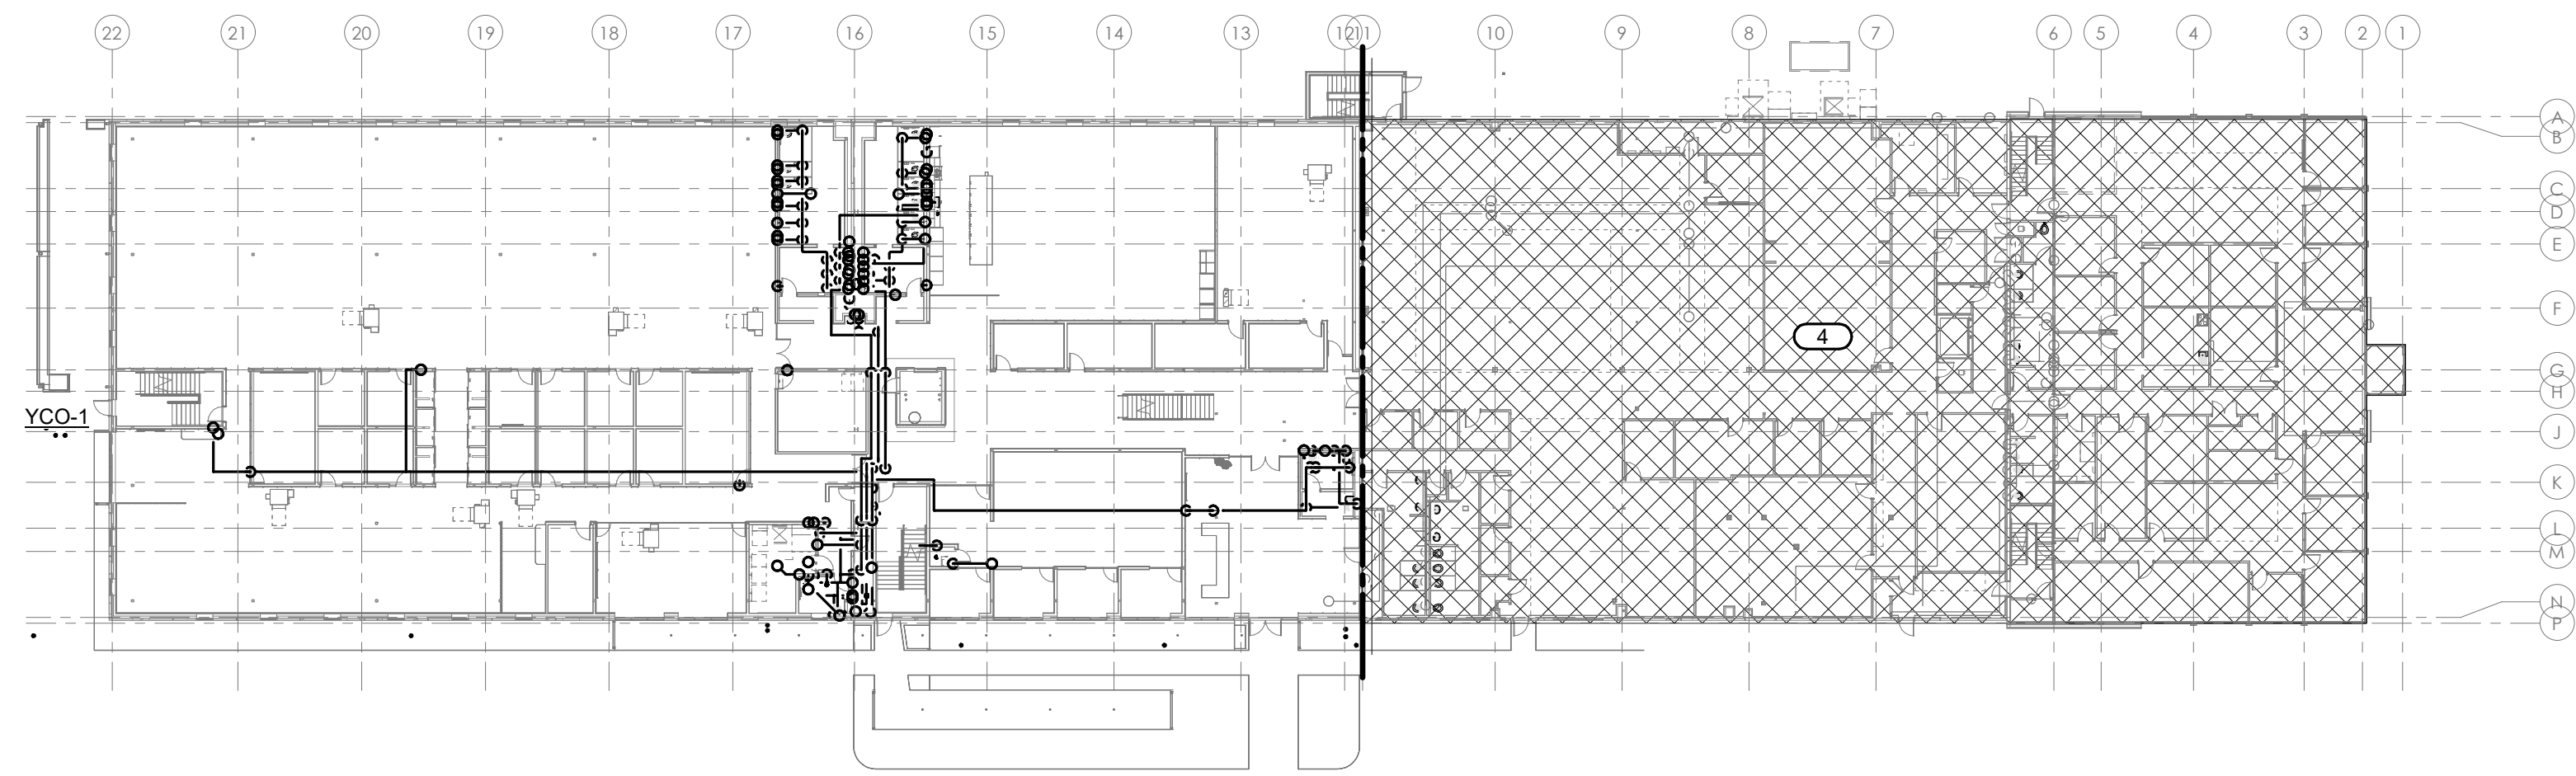

2 LEVEL 01 PLUMBING PLAN
1/32" = 1'-0"

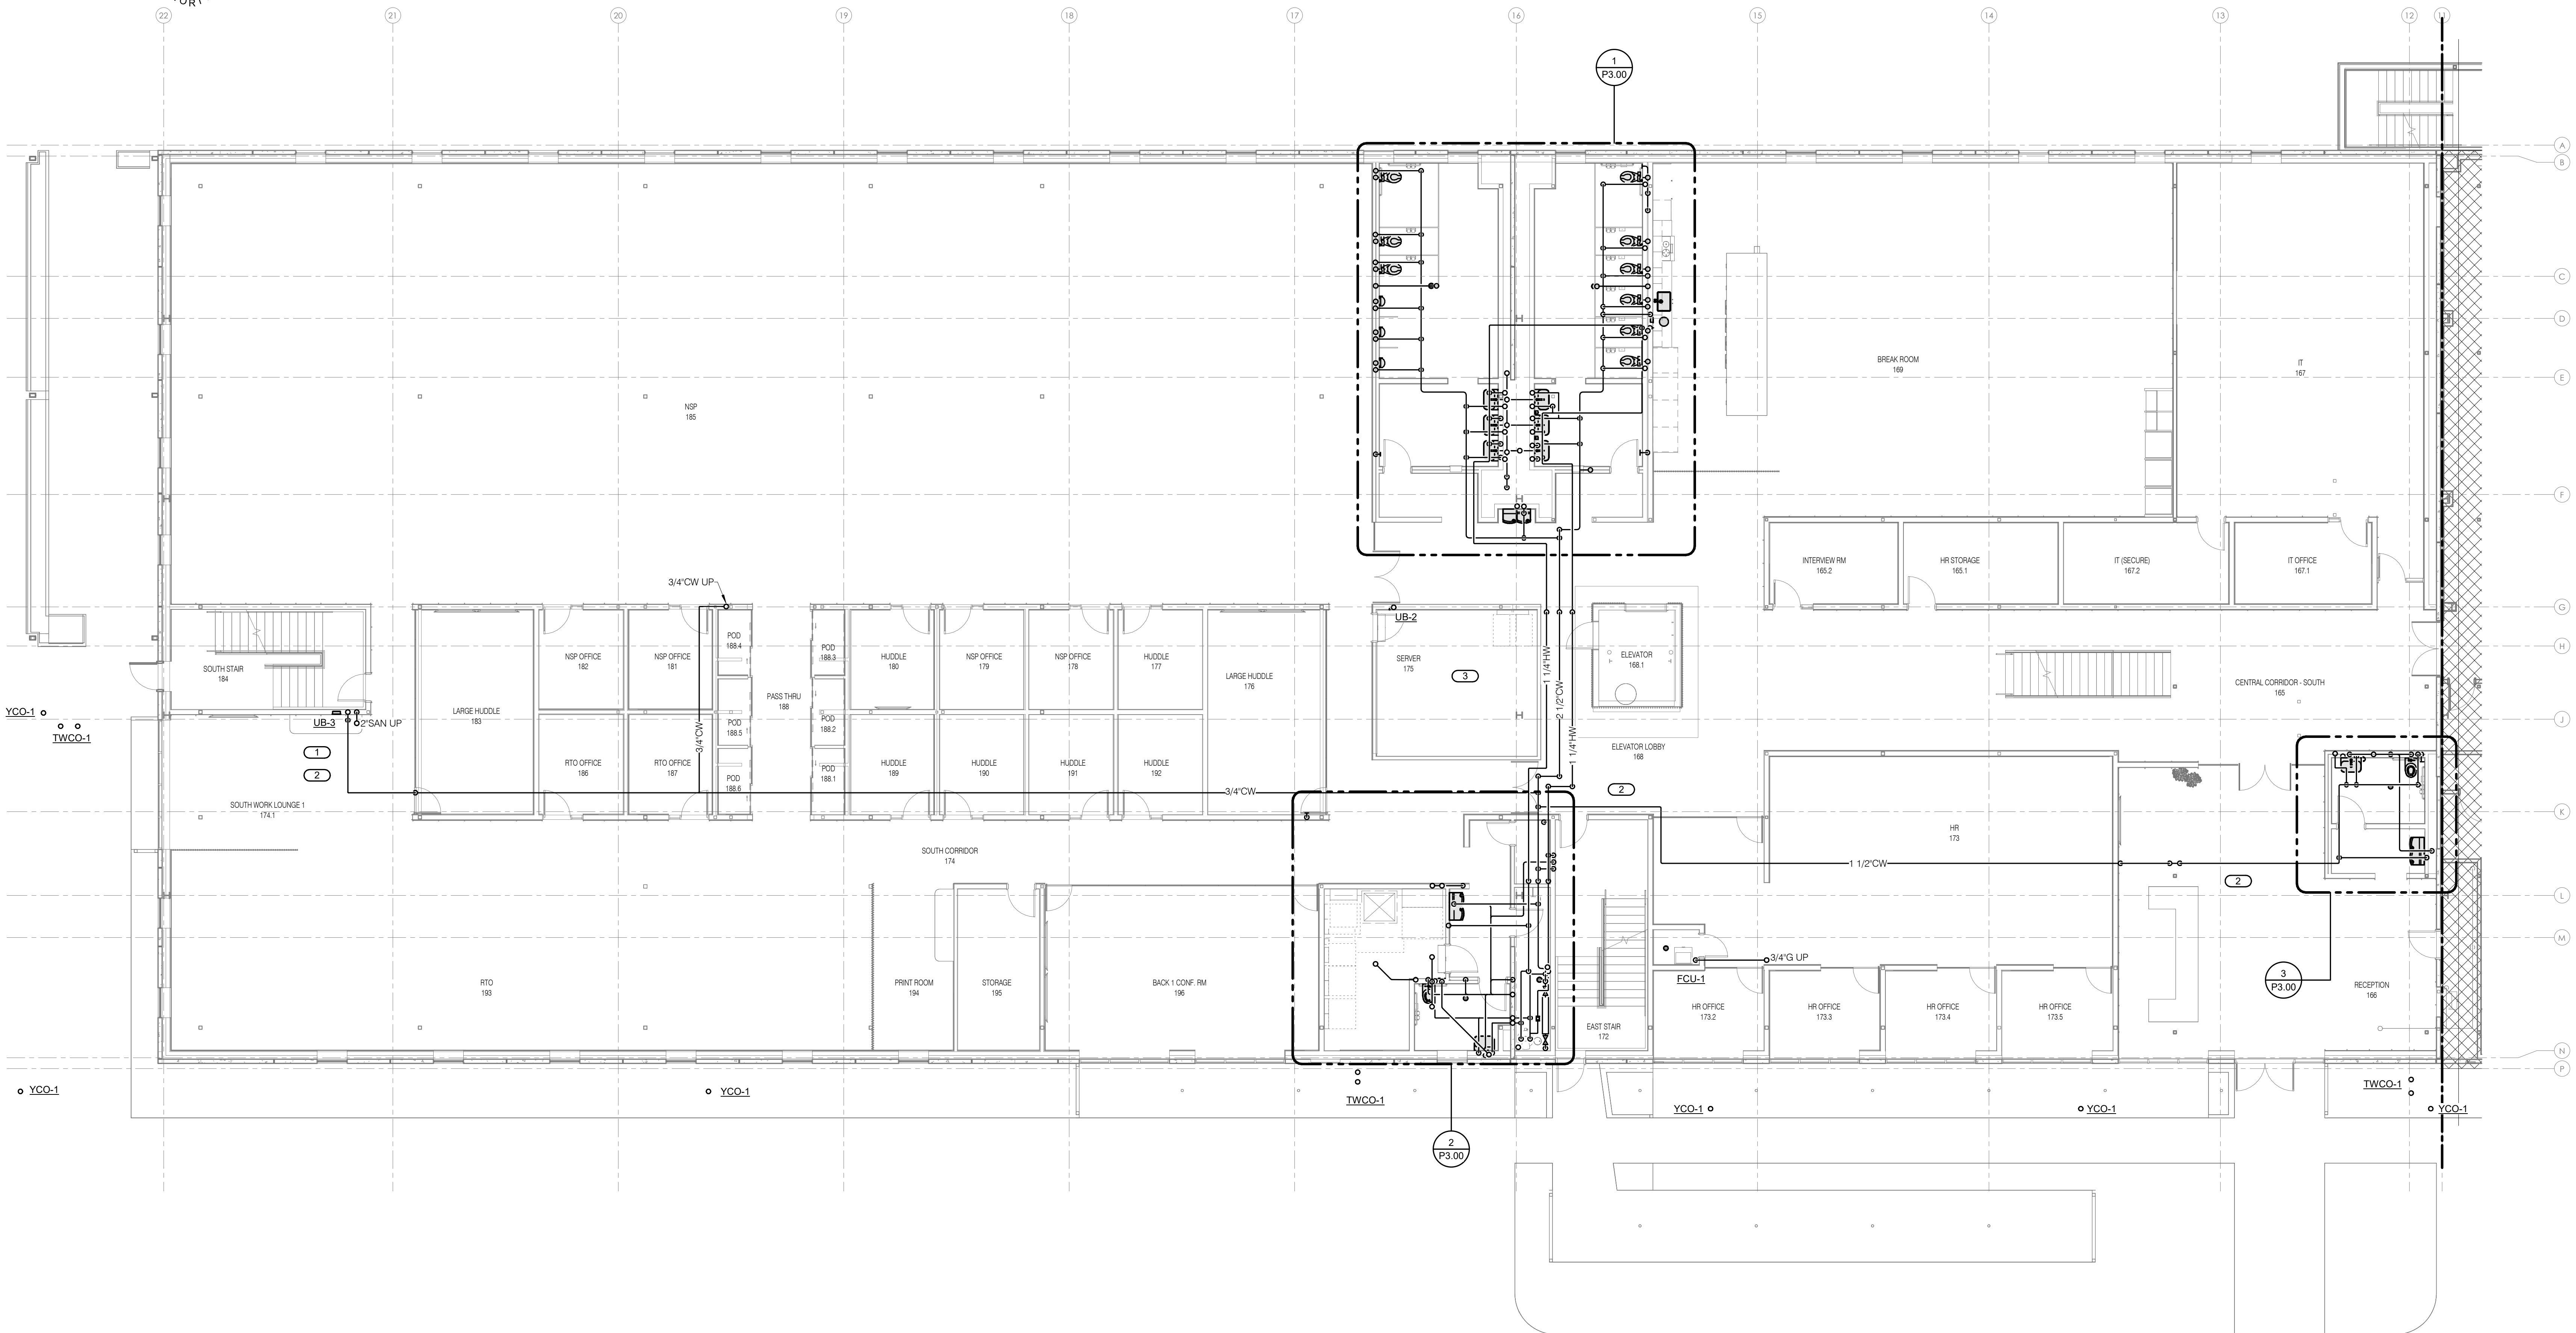

1 LEVEL 01 PLUMBING PLAN
1/8" = 1'-0"

KEYNOTES		
1	DCW LINE TO SERVE COFFEE MAKERS ON BOTH FIRST AND SECOND FLOOR WORK LOUNGES.	
2	ROUTE PIPING TIGHT TO STRUCTURE IN AREAS WITH EXPOSED STRUCTURE.	
3	NO PIPING IS TO BE ROUTED OVER THIS ROOM.	
4	NO PLUMBING TO BE TOUCHED IN THIS SECTION OF THE BUILDING UNLESS SPECIFICALLY NOTED.	

Issue for review: 2026.08.05
Issue for pricing: 2026.09.11
Issue for construction:
Revisions:
mark date description

modus studio
architecture + prototyping
479.455.5577
modusstudio.com
contact@modusstudio.com

HP ENGINEERING
IMEG

ESI

wachter

NOT FOR CONSTRUCTION

WACHTER

REFER TO SHEETS G020 - G033 FOR ALL GENERAL NOTES RELATIVE TO THE SCOPE OF WORK AND TYPE OF DRAWINGS, ELEVATIONS, AND INSTRUCTIONS FOUND ON THIS SHEET.

PLEASE REFER TO CONTRACTOR PROVIDED TRADE PACKAGES FOR ALL CONTRACTOR PROJECT REQUIREMENTS. WITHOUT EXCEPTION, **ALL SUBCONTRACTORS ARE RESPONSIBLE FOR REVIEWING ALL CONTRACT DOCUMENTS** INCLUDING SHEETS, DRAWINGS, GENERAL NOTES, SPECIFICATIONS, ETC. AS PROVIDED BY THE ARCHITECT OR ANY OTHER CONSULTANT.

contract:
PLUMBING PLAN - ZONE B - LVL 01
design: CD
date: 2026.09.11
project: 25.18

IMEG
5504 W. PINNACLE POINTE DRIVE
SUITE 200
ROGERS, AR 72768
479.589.0370
www.imegcorp.com
IMEG RESERVES PROPRIETARY RIGHTS, INCLUDING COPYRIGHTS, TO THIS DRAWING AND THE DATA SHOWN THEREON. SAID DRAWING AND/OR DATA ARE THE EXCLUSIVE PROPERTY OF IMEG AND SHALL NOT BE USED OR REPRODUCED FOR ANY OTHER PROJECT WITHOUT THE EXPRESS WRITTEN APPROVAL AND PARTICIPATION OF IMEG.
©2026 IMEG CONSULTANTS CORP.
Arkansas Certificate of Authorization #0308

P2.11

PROJECT #260034