



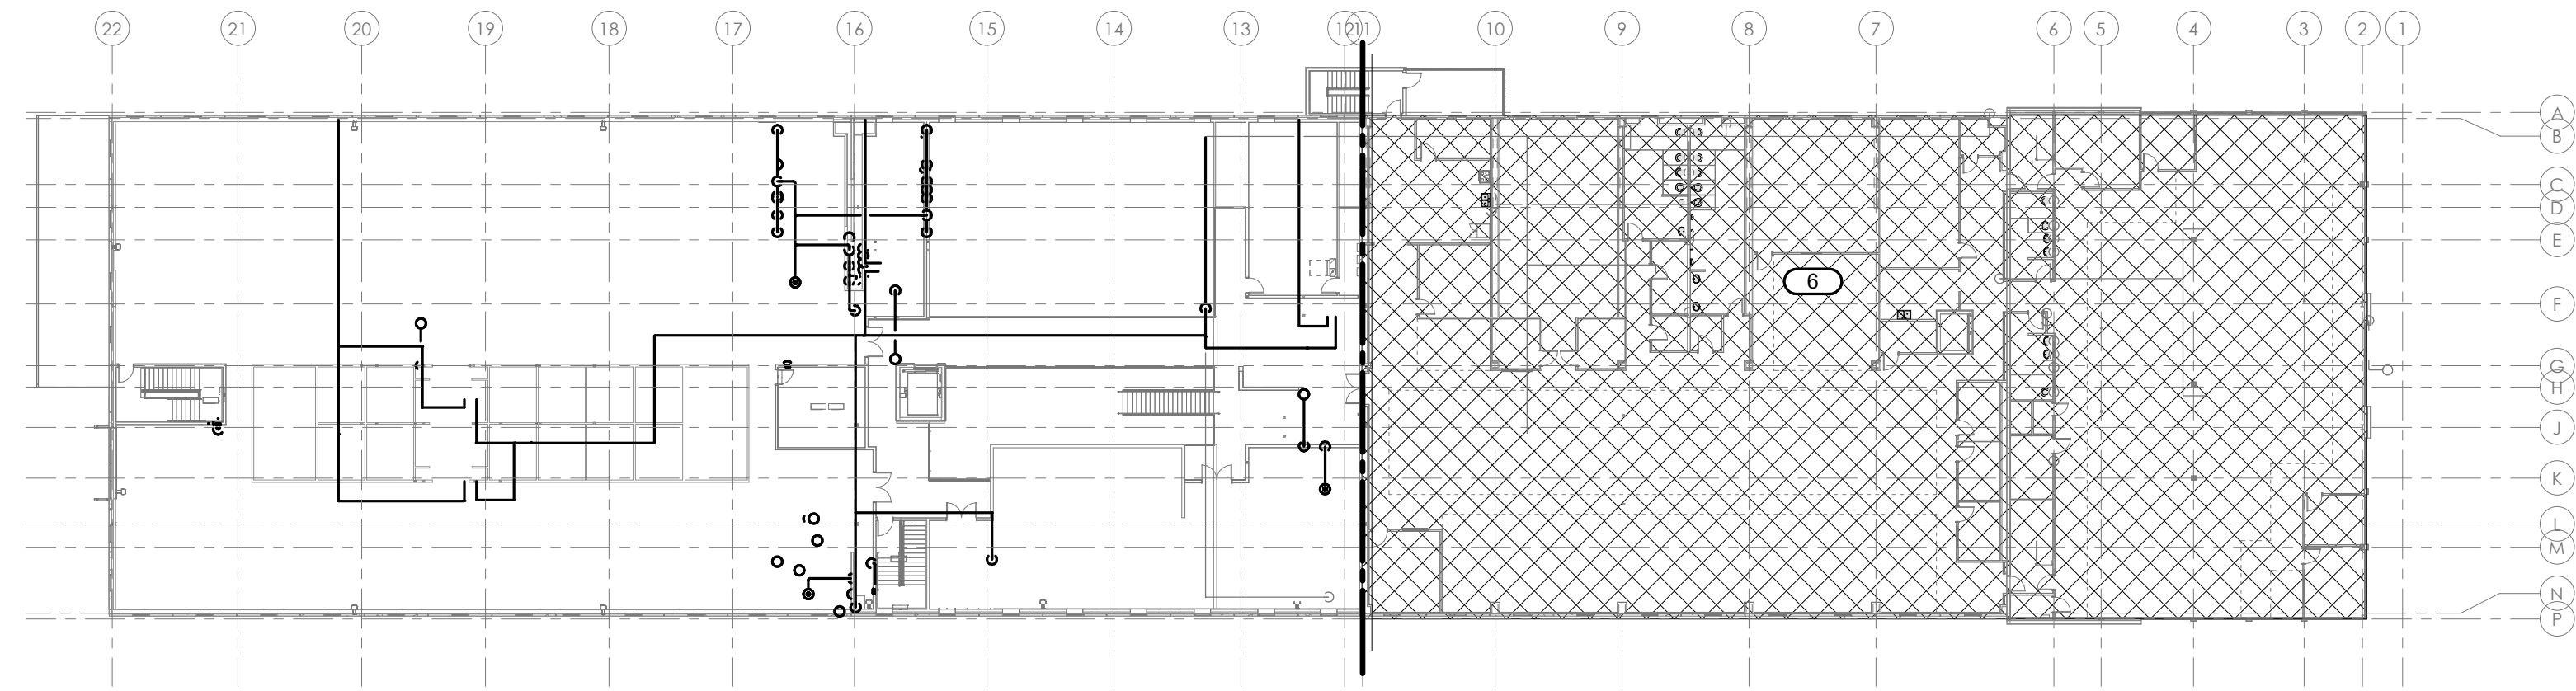

LEVEL 02 PLUMBING PLAN
1/32" = 1'-0"

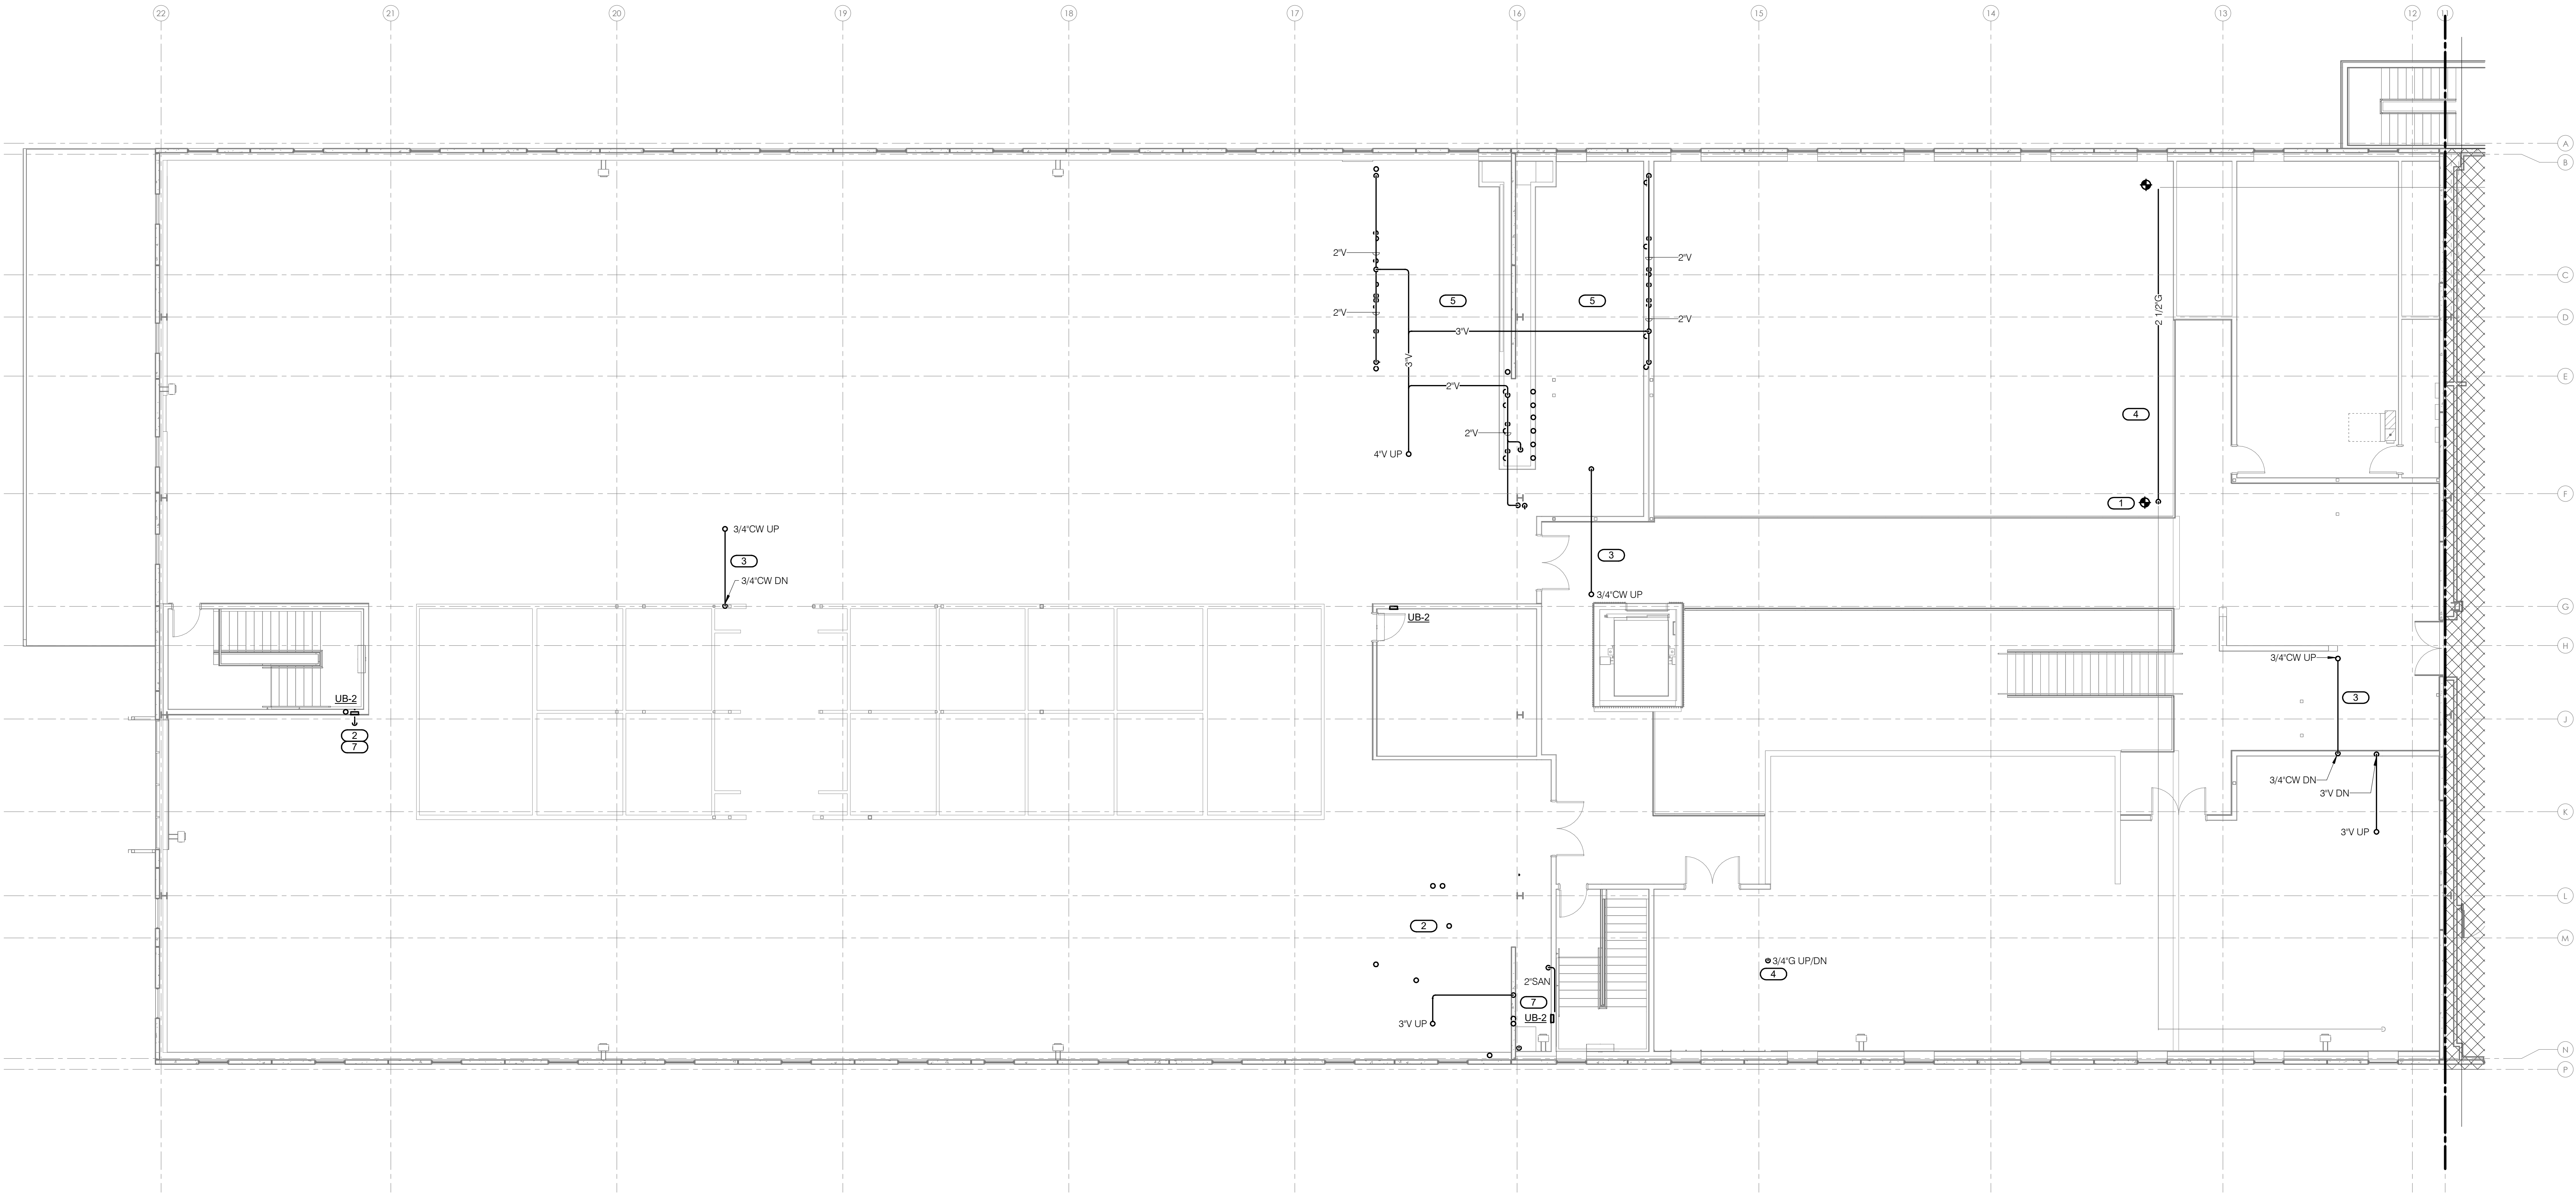

LEVEL 02 PLUMBING PLAN
1/8" = 1'-0"

- KEYNOTES**
1. PROVIDE NEW GAS PIPING CONNECTION TO EXISTING GAS PIPING SYSTEM. ESTIMATED DEMAND = 2,470 MBH. CONTRACTOR SHALL VERIFY EXISTING GAS LOAD AND SYSTEM CAPACITY TO ACCOMMODATE THE NEW DEMAND. UPSIZE EXISTING PIPING, VALVES, REGULATORS, METER, AND/OR OTHER ASSOCIATED COMPONENTS AS REQUIRED TO MAINTAIN ADEQUATE PRESSURE AND COMPLY WITH APPLICABLE CODE AND UTILITY REQUIREMENTS.
 2. DOMESTIC COLD WATER, HOT WATER, AND SANITARY SEWER STUB-UPS TO BE INSTALLED DURING PHASE 1. CAP ALL AND INCLUDE ISOLATION VALVES ON COLD AND HOT WATER. PHASE 2 TO INCLUDE INSTALLATION OF FIXTURES AND REMAINING PIPING. TYPICAL OF ALL AREAS ON THE LEVEL 2 UNLESS NOTED OTHERWISE.
 3. DOMESTIC COLD WATER FOR ROOF HYDRANT TO BE INSTALLED DURING PHASE 1.
 4. ALL NATURAL GAS PIPING WORK ON THIS FLOOR TO BE PERFORMED DURING PHASE 1.
 5. VENT PIPING SERVING STACKED RESTROOMS TO BE INSTALLED DURING PHASE 1.
 6. NO PLUMBING TO BE TOUCHED IN THIS SECTION OF THE BUILDING UNLESS SPECIFICALLY NOTED.
 7. UTILITY BOX AND SANITARY PIPING ASSOCIATED WITH IT TO BE INSTALLED DURING PHASE 1.

Issue for review: 2026.08.05
Issue for pricing: 2026.09.11
Issue for construction:
Revisions:
mark date description

modus studio
architecture + prototyping
479.455.5577
modusstudio.com
contact@modusstudio.com



NOT FOR CONSTRUCTION

WACHTER

REFER TO SHEETS G020 - G023 FOR ALL GENERAL NOTES RELATIVE TO THE SCOPE OF WORK AND TYPE OF DRAWINGS, ELEMENTS, AND INSTRUCTIONS FOUND ON THIS SHEET.

PLEASE REFER TO CONTRACTOR PROVIDED TRADE PACKAGES FOR DIMENSIONS FOR ALL CONTRACTOR PROJECT REQUIREMENTS. WITHOUT EXCEPTION, ALL SUBCONTRACTORS ARE RESPONSIBLE FOR REVIEWING ALL CONTRACT DOCUMENTS INCLUDING SHEETS, DRAWINGS, GENERAL NOTES, SPECIFICATIONS, ETC. AS PROVIDED BY THE ARCHITECT OR ANY OTHER CONSULTANT.

contract:
PLUMBING PLAN - ZONE B - LVL 02
design: CD
date: 2026.09.11
project: 25.18

IMEG
554 W. PINNACLE POINTE DRIVE
SUITE 200
ROGERS, AR 72758
479.589.0370
www.imegcorp.com
IMEG RESERVES PROPRIETARY RIGHTS, INCLUDING COPYRIGHTS, TO THIS DRAWING AND THE DATA SHOWN THEREON. SAID DRAWING AND/OR DATA ARE THE EXCLUSIVE PROPERTY OF IMEG AND SHALL NOT BE USED OR REPRODUCED FOR ANY OTHER PROJECT WITHOUT THE EXPRESS WRITTEN APPROVAL AND PARTICIPATION OF IMEG.
©2026 IMEG CONSULTANTS CORP.
Arkansas Certificate of Authorization #0008

PROJECT #260034

P2.12