



- KEYNOTES**
- 1 GAS PIPING SIZED BASED ON INFORMATION OBTAINED FROM EXISTING BUILDING DOCUMENTS. ESTIMATED TOTAL CONNECTED GAS LOAD - 3,650 MBH. ESTIMATED TOTAL GAS LENGTH - 450 FEET. GAS PRESSURE - LESS THAN 2 PSI. CONTRACTOR IS TO VERIFY EXISTING CONDITIONS AND ADJUST GAS PIPE SIZING BASED ON TOTAL CONNECTED LOAD, DISTANCE, AND PRESSURE.
 - 2 CONDENSATE ROUTE TO NEAREST ROOF GUTTER WITH CONTINUOUS SLOPE. TERMINATE DISCHARGE INDIRECTLY INTO GUTTER.
 - 3 NATURAL GAS AND CONDENSATE PIPING TO REMAIN UPSIZED AT GIVEN SIZES TO ACCOMMODATE WORK PERFORMED DURING PHASE 2.
 - 4 NO PLUMBING TO BE TOUCHED IN THIS SECTION OF THE BUILDING UNLESS SPECIFICALLY NOTED.

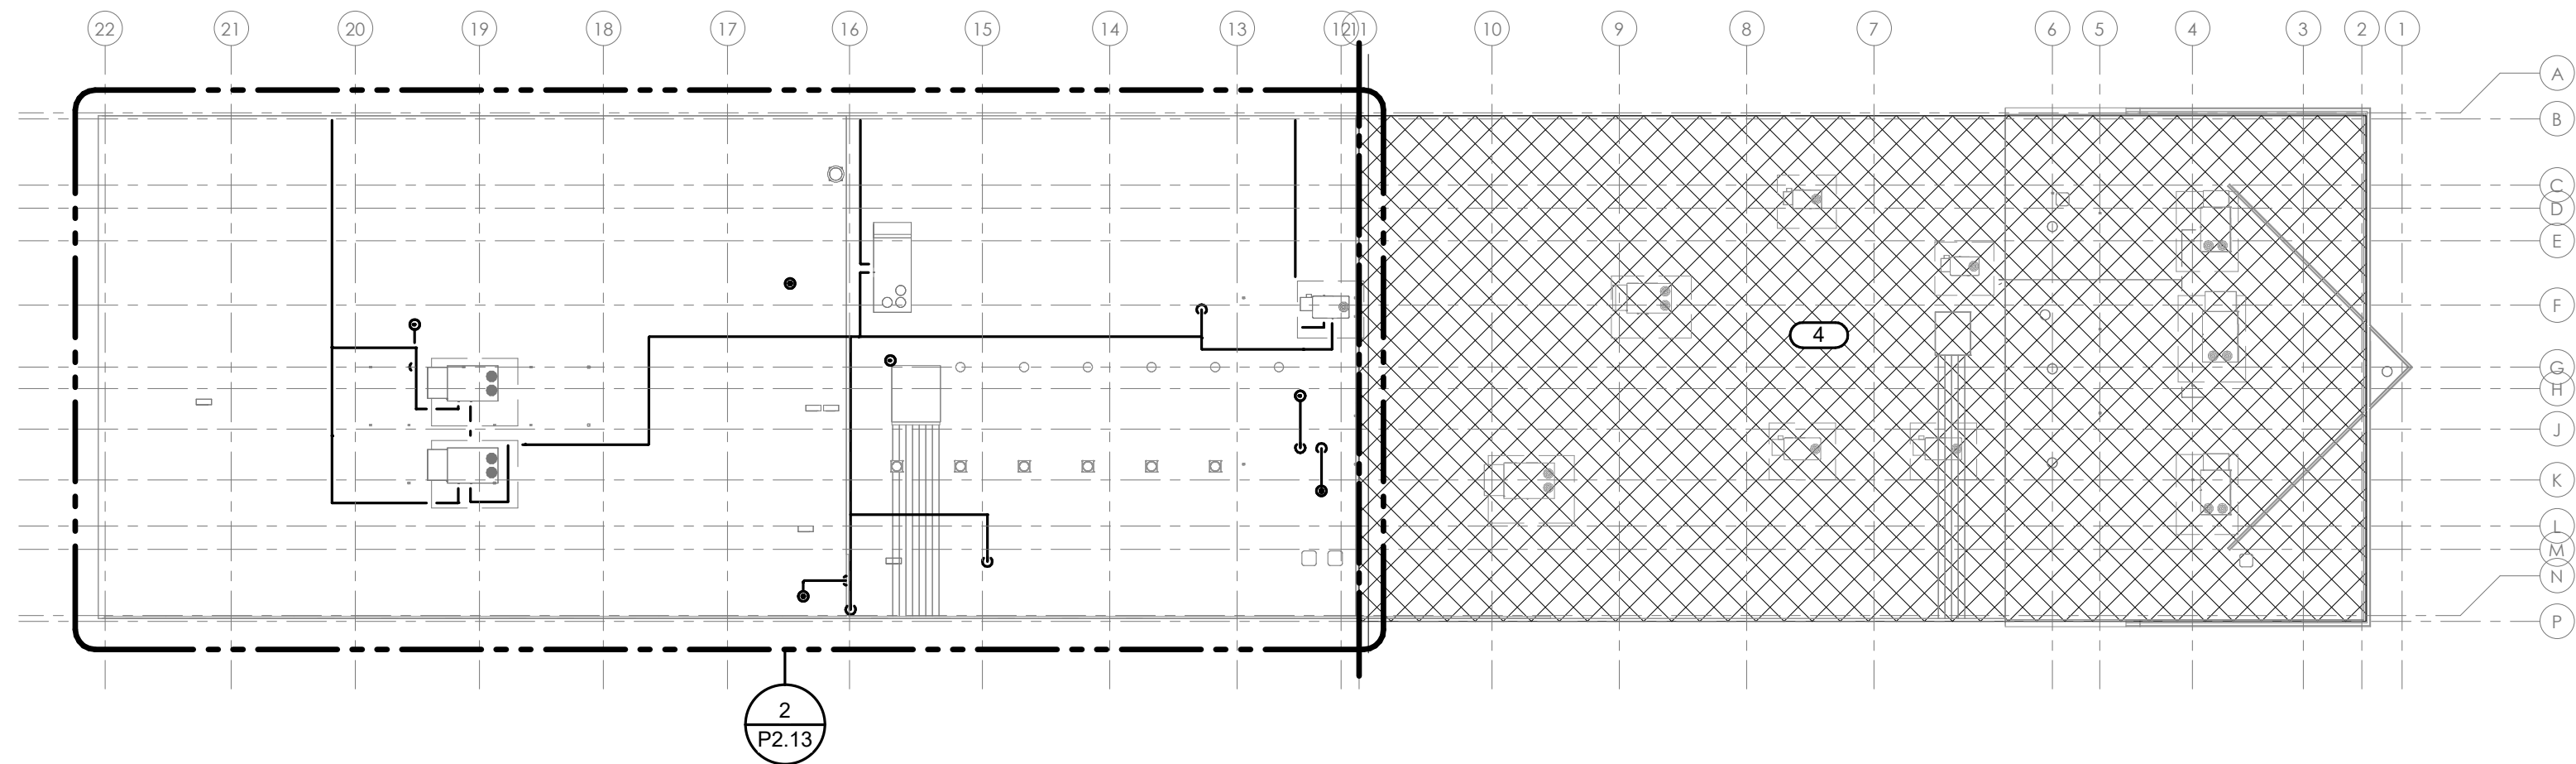

1 ROOF PLUMBING PLAN
1/32" = 1'-0"

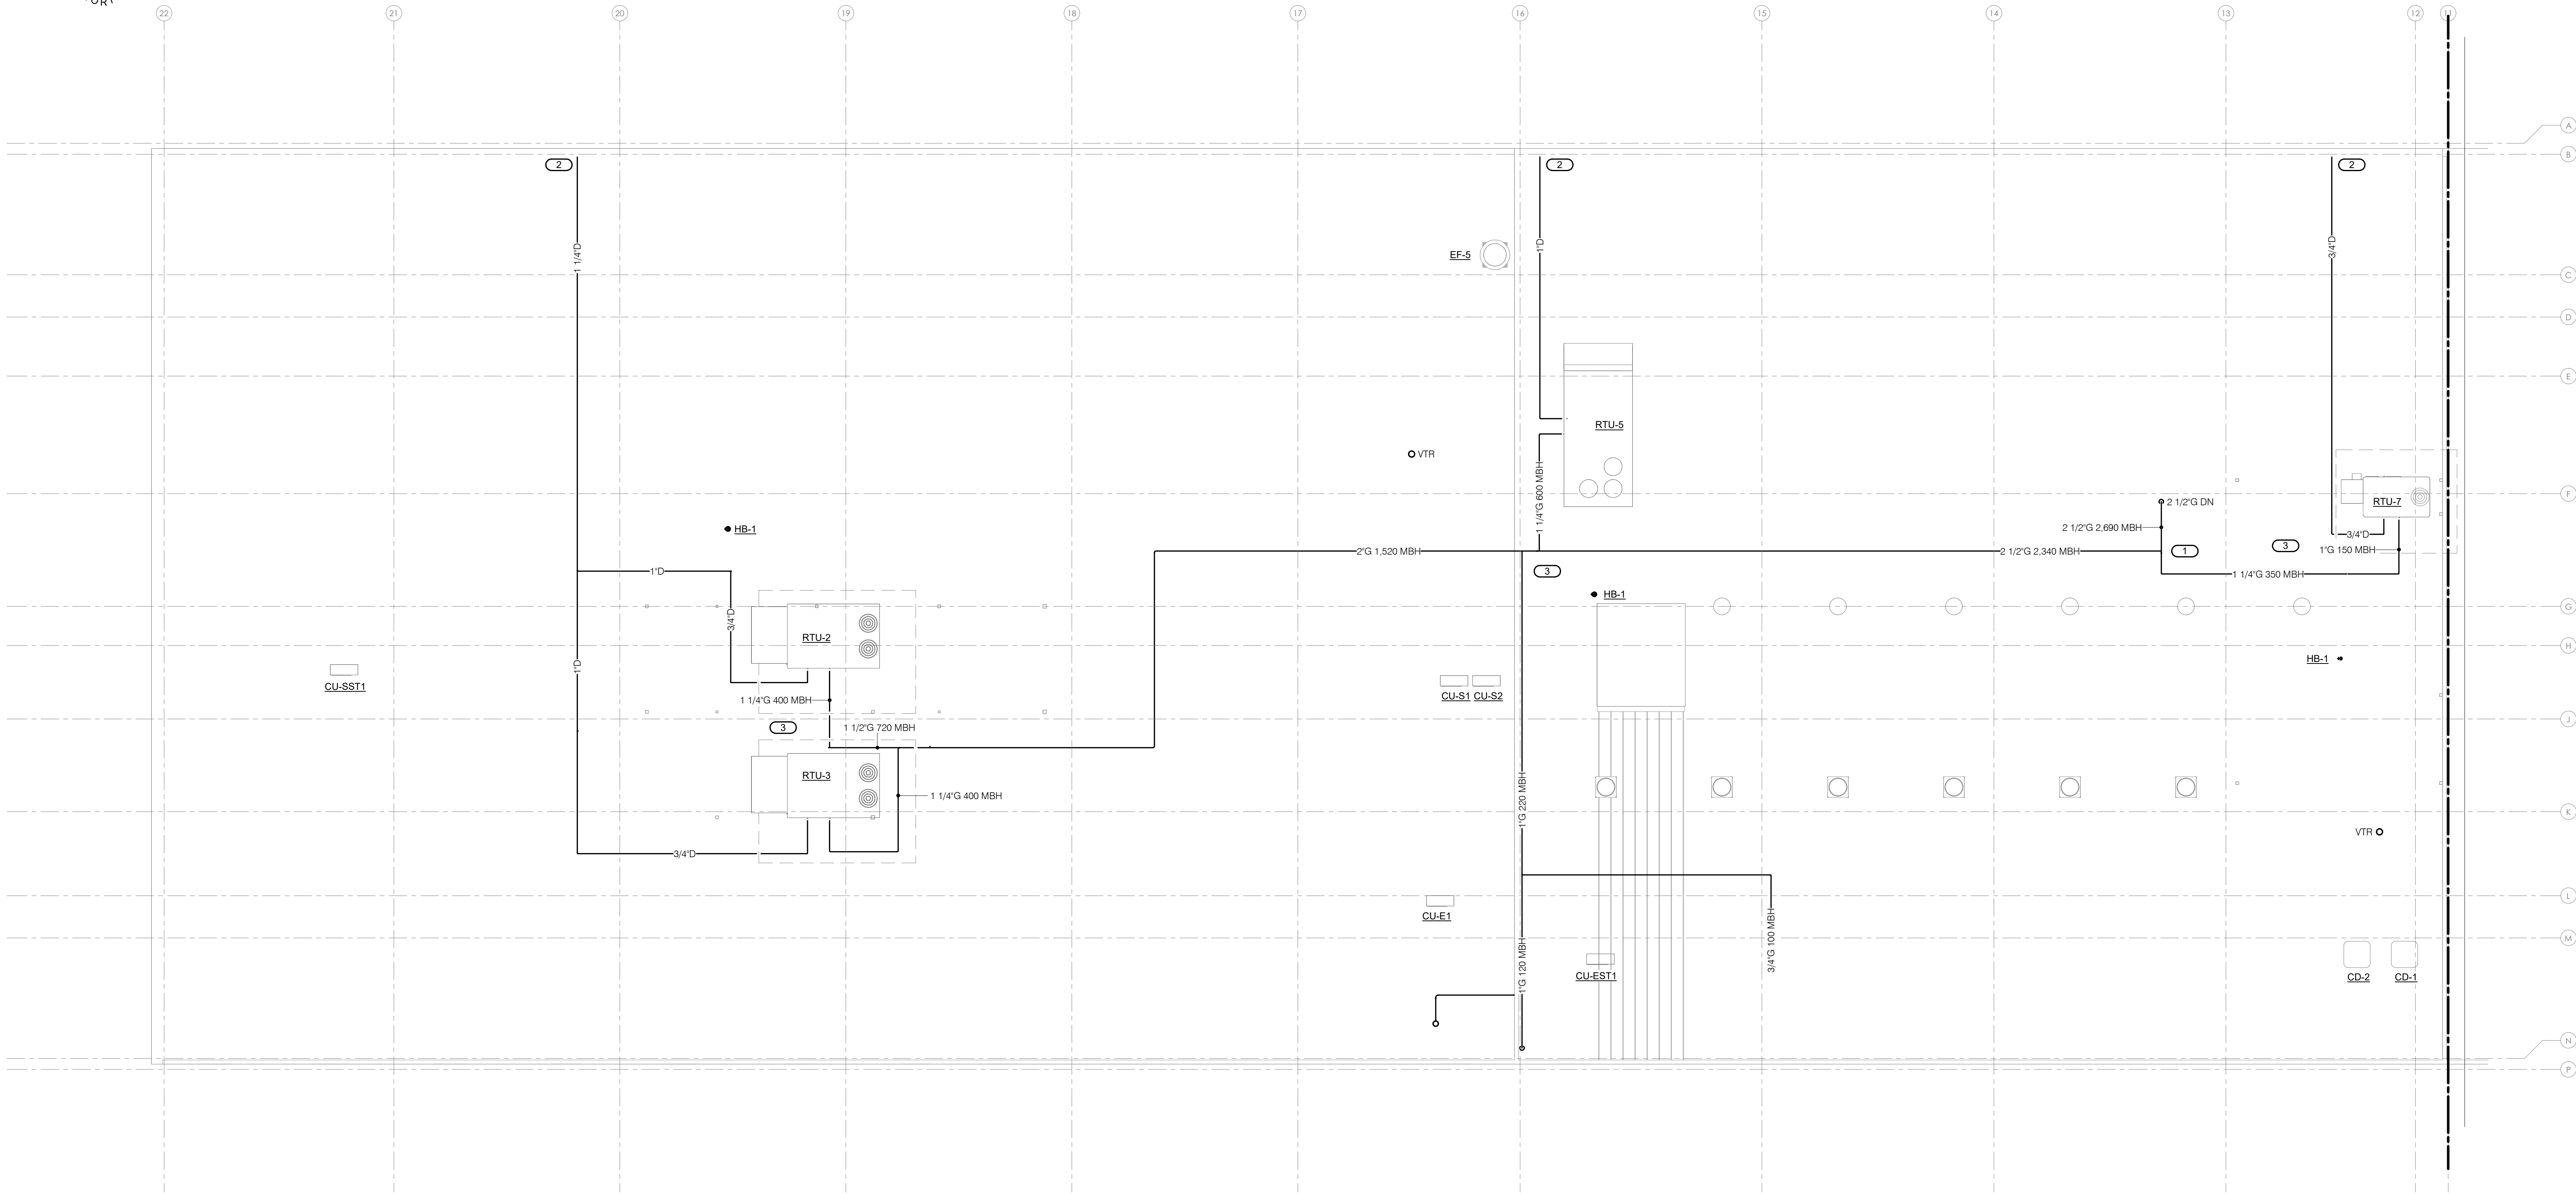

2 ENLARGED ROOF PLUMBING PLAN
1/8" = 1'-0"