

issue for review:			2026.08.05
issue for pricing:			2026.09.11
issue for construction:			
revisions:			
mark	date	description	

modus
studio
architecture
+prototyping
479.455.5577
modusstudio.com
contact@modusstudio.com



NOT FOR
CONSTRUCTION

WACHTER

REFER TO SHEETS G020 - G033 FOR ALL
GENERAL NOTES RELATIVE TO THE SCOPE OF
WORK AND TYPE OF DRAWINGS, ELEMENTS,
AND INSTRUCTIONS FOUND ON THIS SHEET.

PLEASE REFER TO CONTRACTOR PROVIDED
BASE PACKAGES FOR CONSTRUCTION FOR ALL
CONTRACTOR PROJECT REQUIREMENTS.
WITHOUT EXCEPTION, **ALL SUBCONTRACTORS**
ARE RESPONSIBLE FOR REVIEWING ALL
CONTRACT DOCUMENTS INCLUDING SHEETS,
DRAWINGS, GENERAL NOTES, SPECIFICATIONS,
ETC. AS PROVIDED BY THE ARCHITECT OR ANY
OTHER CONSULTANT.

contents:
PLUMBING DIAGRAMS - ZONE B -
PHASE 1

design: CD
date: 2026.09.11
project: 25.18

P5.01




554 W. PINNACLE POINTE DRIVE
SUITE 200
ROGERS, AR 72758
P: 479.589.0370

www.imegcorp.com

IMEG RESERVES PROPRIETARY RIGHTS, INCLUDING COPYRIGHTS, TO
THIS DRAWING AND THE DATA SHOWN THEREON. SAID DRAWING
AND/OR DATA ARE THE EXCLUSIVE PROPERTY OF IMEG AND SHALL NOT
BE USED OR REPRODUCED FOR ANY OTHER PROJECT WITHOUT THE
EXPRESS WRITTEN APPROVAL AND PARTICIPATION OF IMEG.
©2026 IMEG CONSULTANTS CORP.
Arkansas Certificate of Authorization #6308

PROJECT #260034

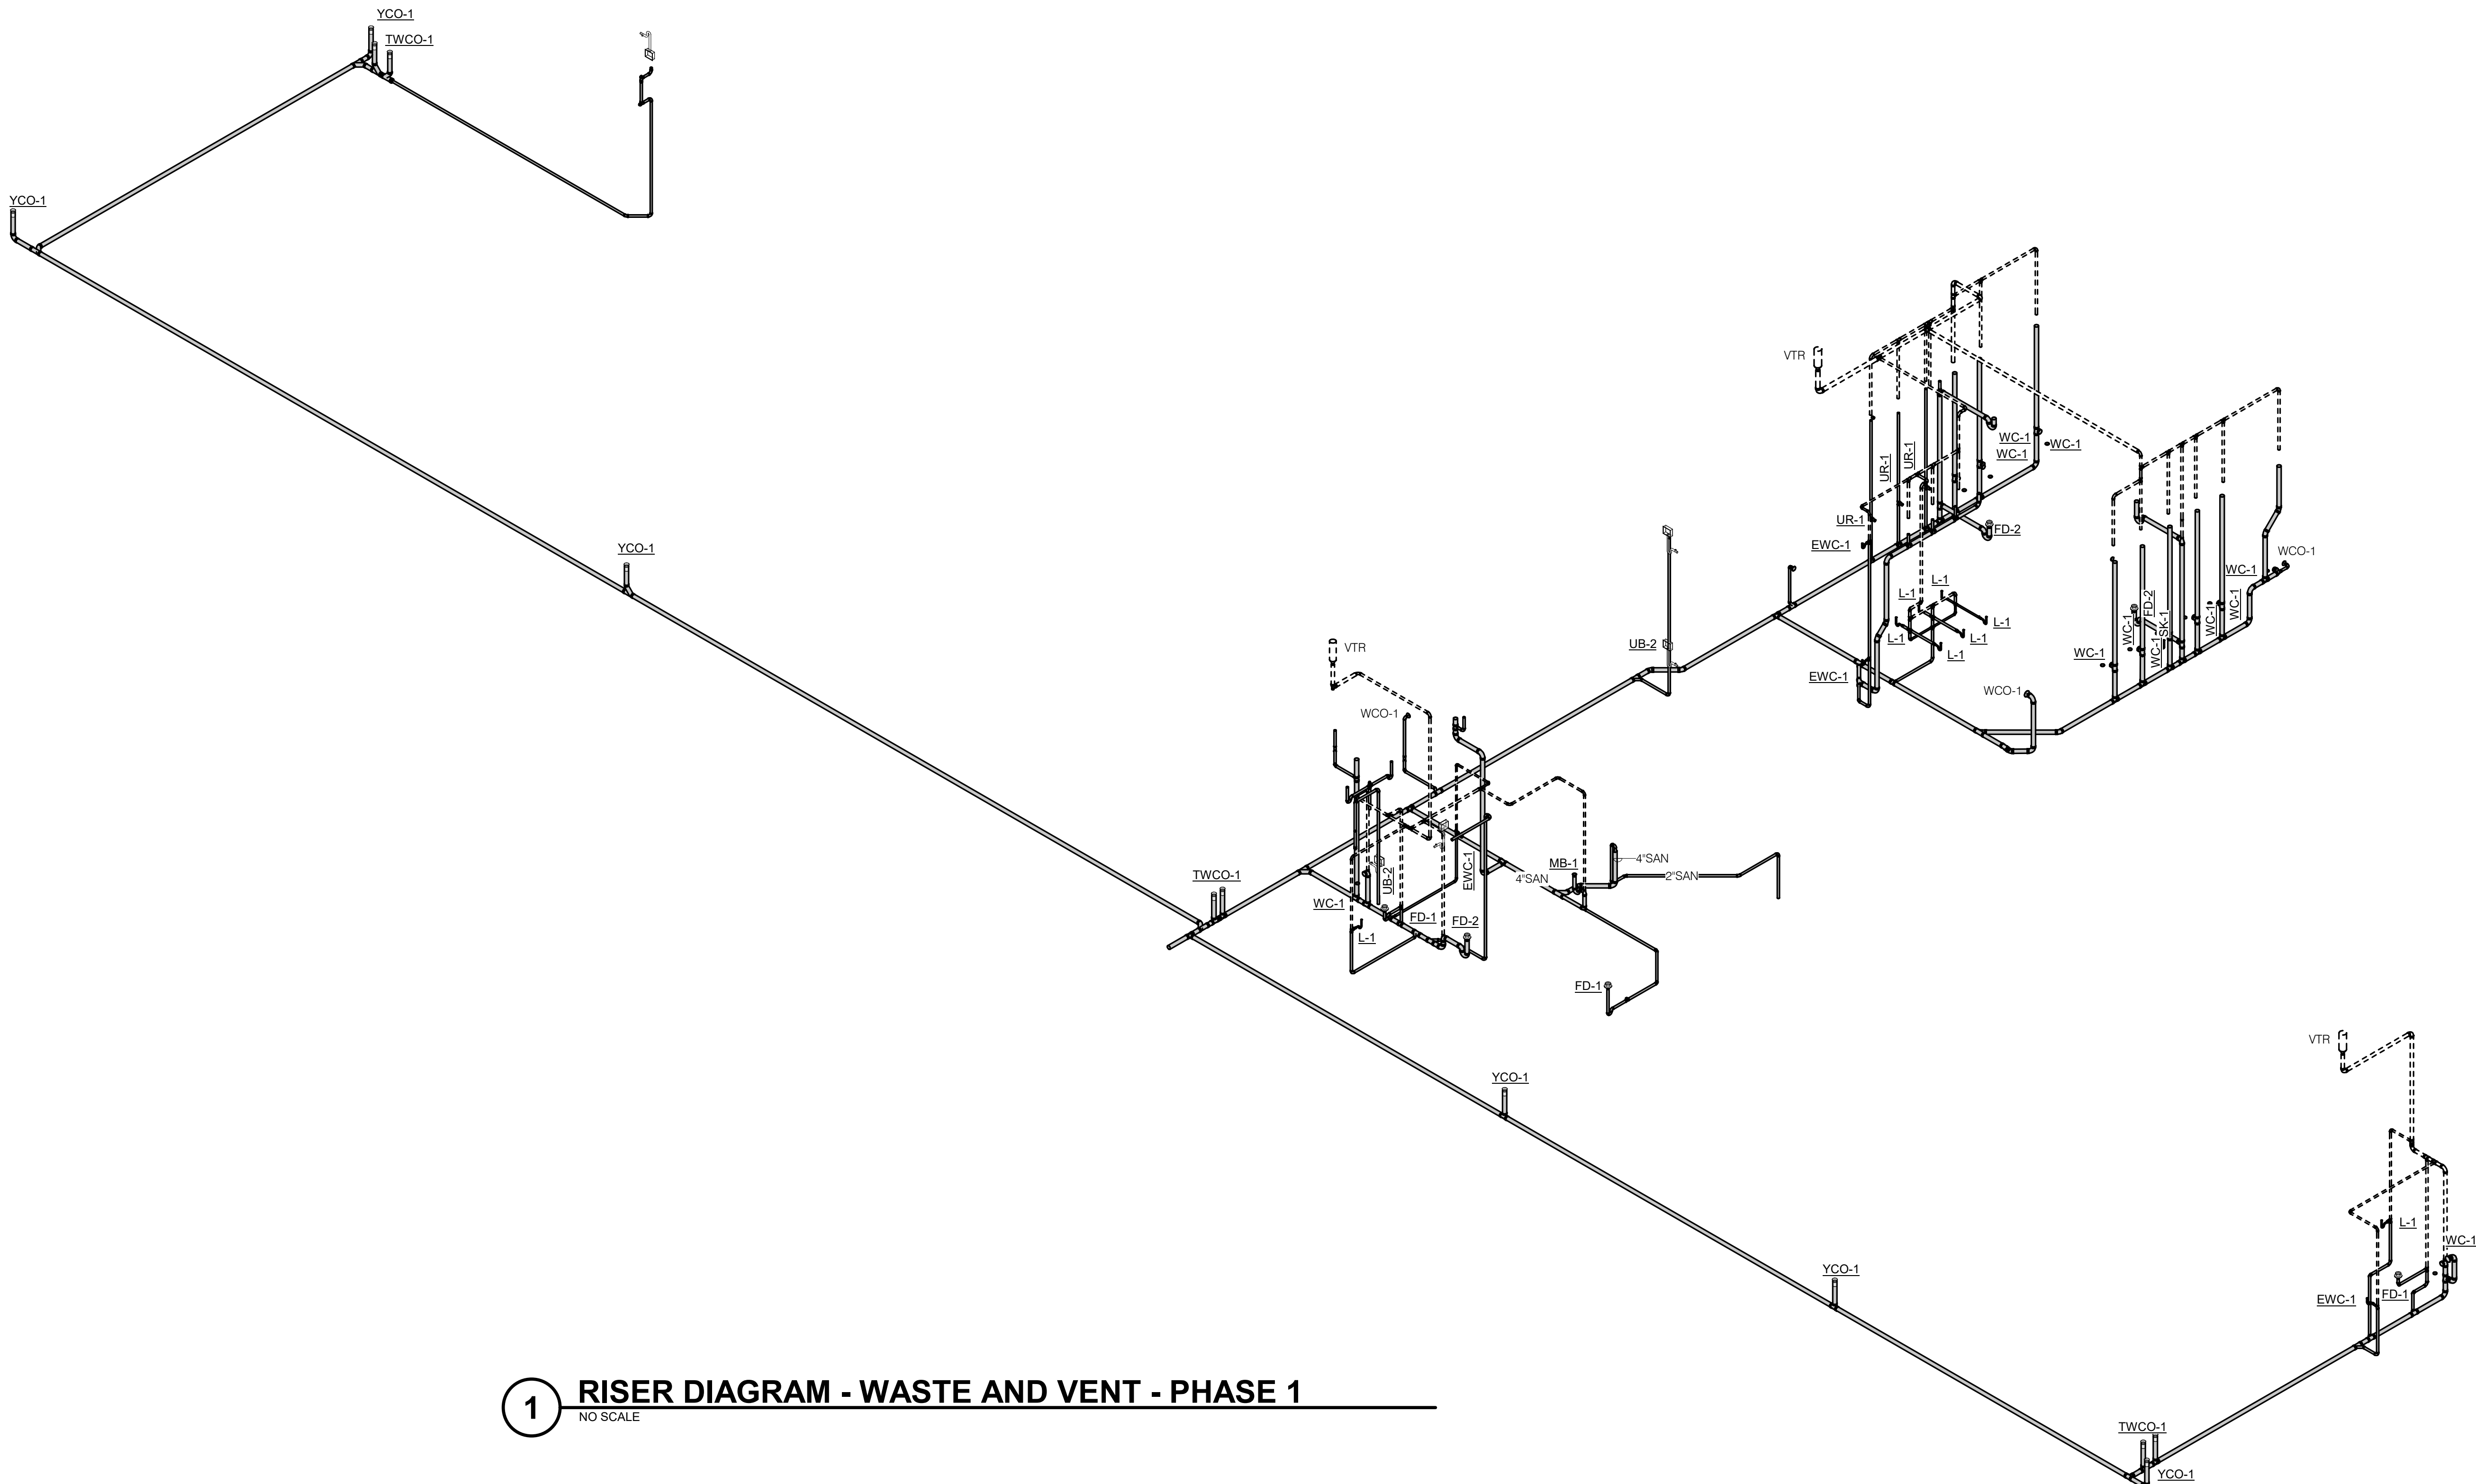

1 RISER DIAGRAM - WASTE AND VENT - PHASE 1
NO SCALE