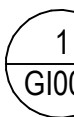
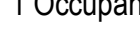
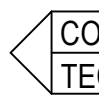
 
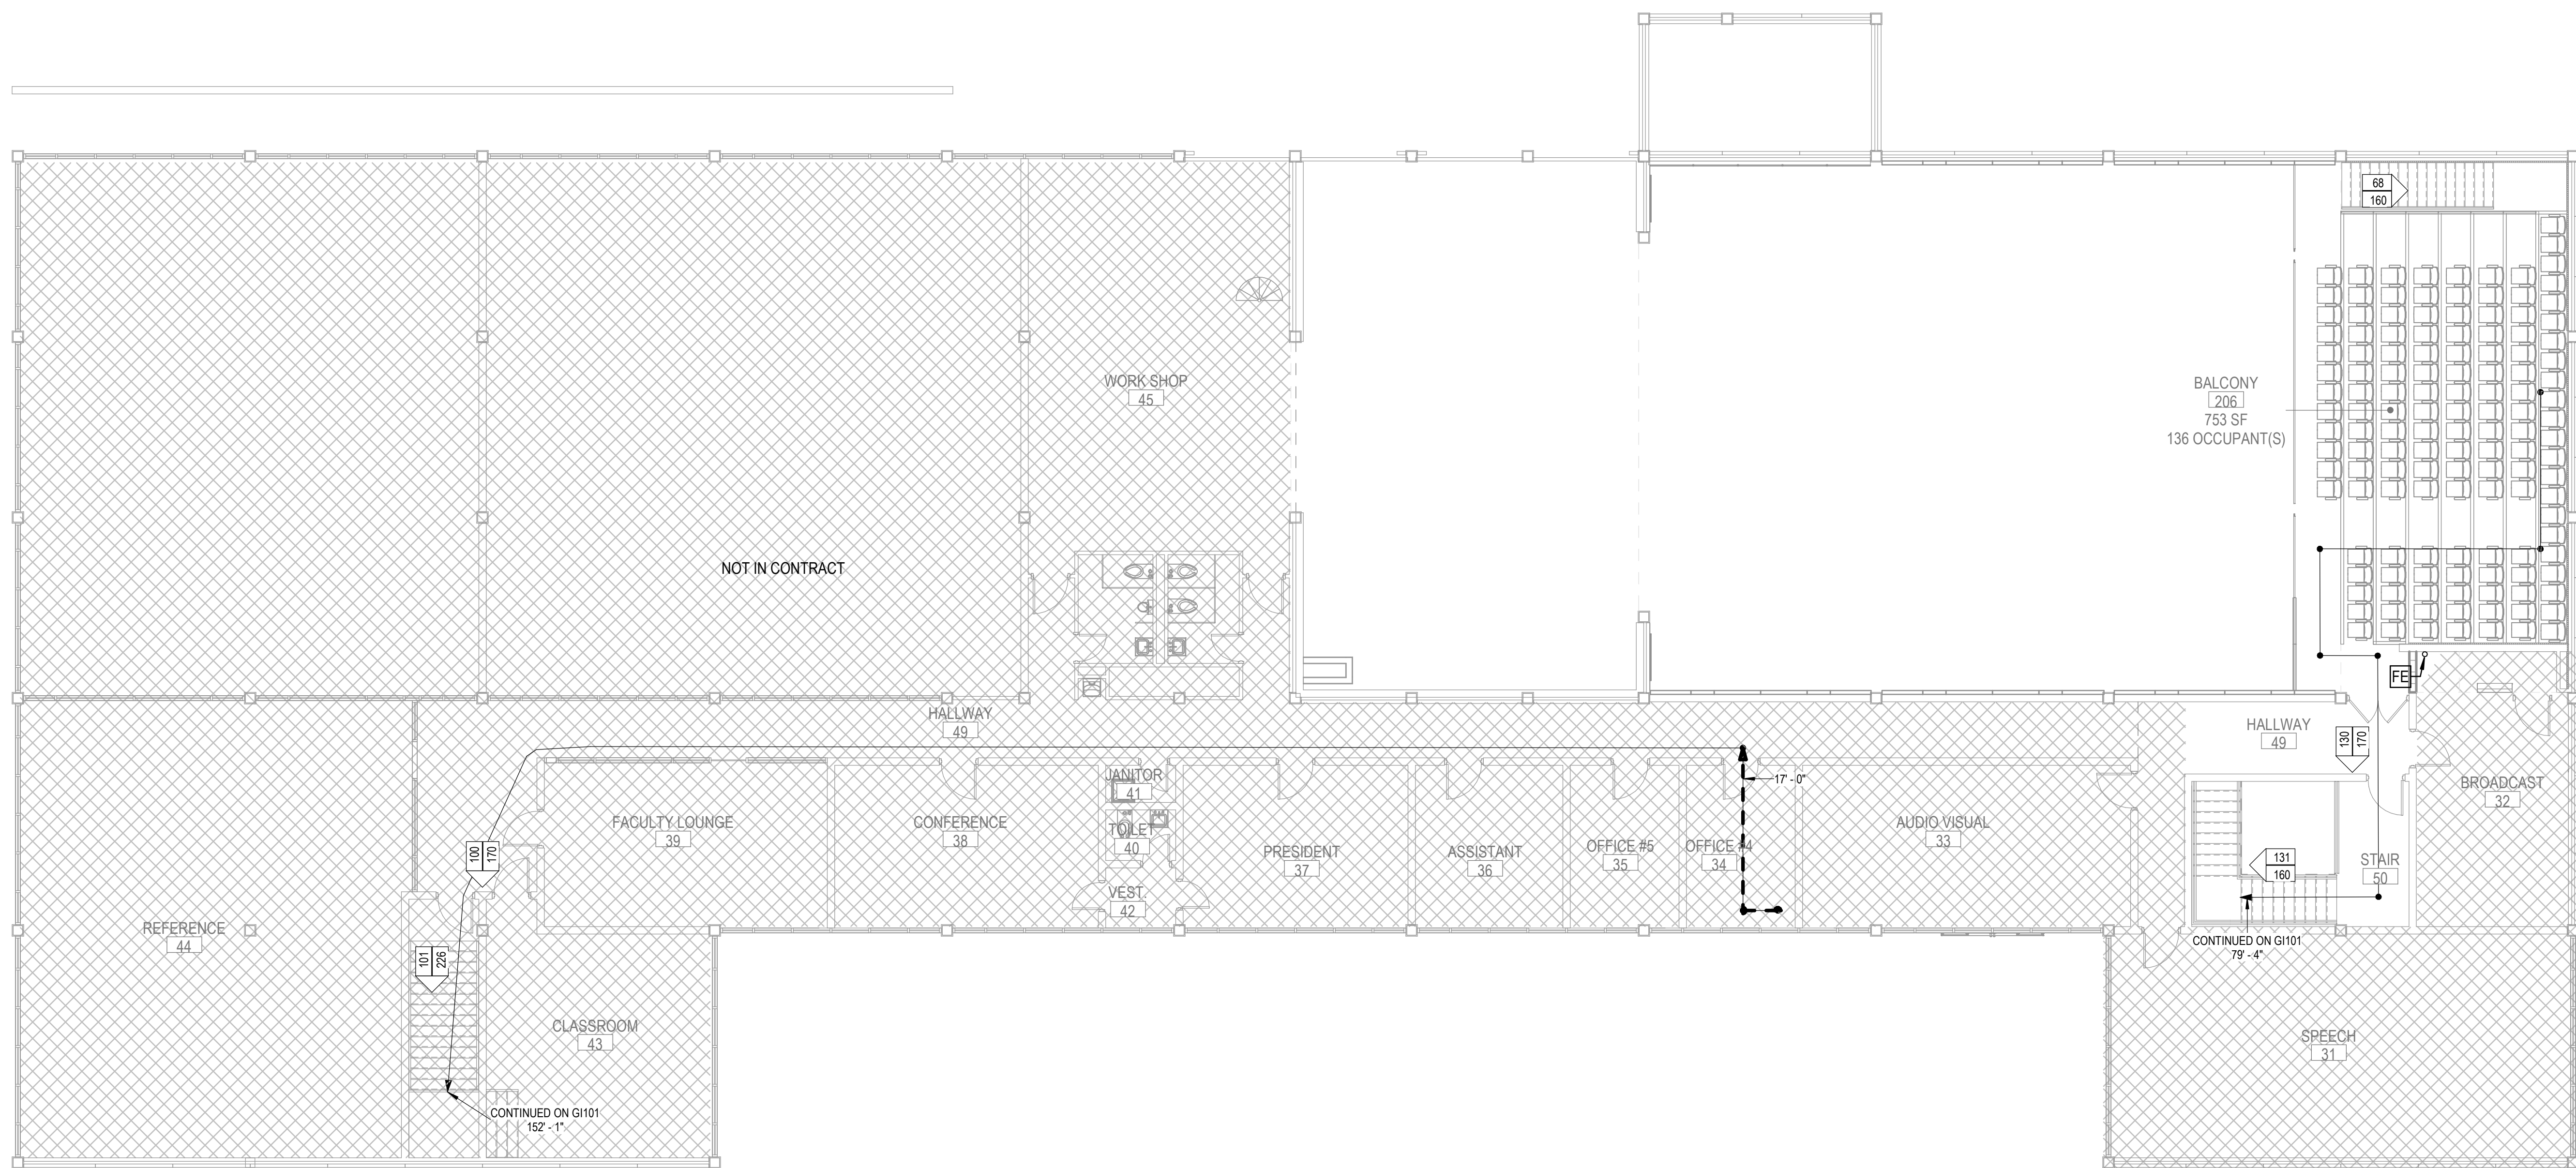


M.L. HARRIS
AUDITORIUM
RENOVATION

GENERAL SYMBOLS  REVISION NUMBER SHOWN ON PLANS  NUMBER OF DETAIL ON SHEET NUMBER OF SHEET WHERE DETAIL APPEARS  KEYNOTE  ITEM TO BE DEMOLISHED  AREA NOT IN CONTRACT	
EGRESS SYMBOLS <u>EGRESS SPACE TAG:</u>  OFFICE 101  100 SF  1 Occupant(s)  COMMON PATH OF TRAVEL  PATH OF EGRESS TOTAL TRAVEL DISTANCE  EGRESS DOOR LOAD TAG: CALCULATED OCCUPANT LOAD TOTAL EXITING CAPACITY  EGRESS STAIR DOOR LOAD TAG: CALCULATED OCCUPANT LOAD TOTAL EXITING CAPACITY	
LIFE SAFETY EQUIPMENT  FIRE EXTINGUISHER - HOOK MOUNTED  FIRE EXTINGUISHER IN CABINET  FIRE HOSE VALVE CABINET 75' TRAVEL DISTANCE FOR FIRE EXTINGUISHERS	
WALL SEPERATIONS  HALF-HOUR FIRE WALL  45-MINUTE FIRE WALL  1 HOUR FIRE WALL  2 HOUR FIRE/SMOKE WALL  "S" REPRESENTS SMOKE BARRIER WALL  EACH ♦ REPRESENTS 1-HOUR OF FIRE RATING	

[illegible]

GI102