




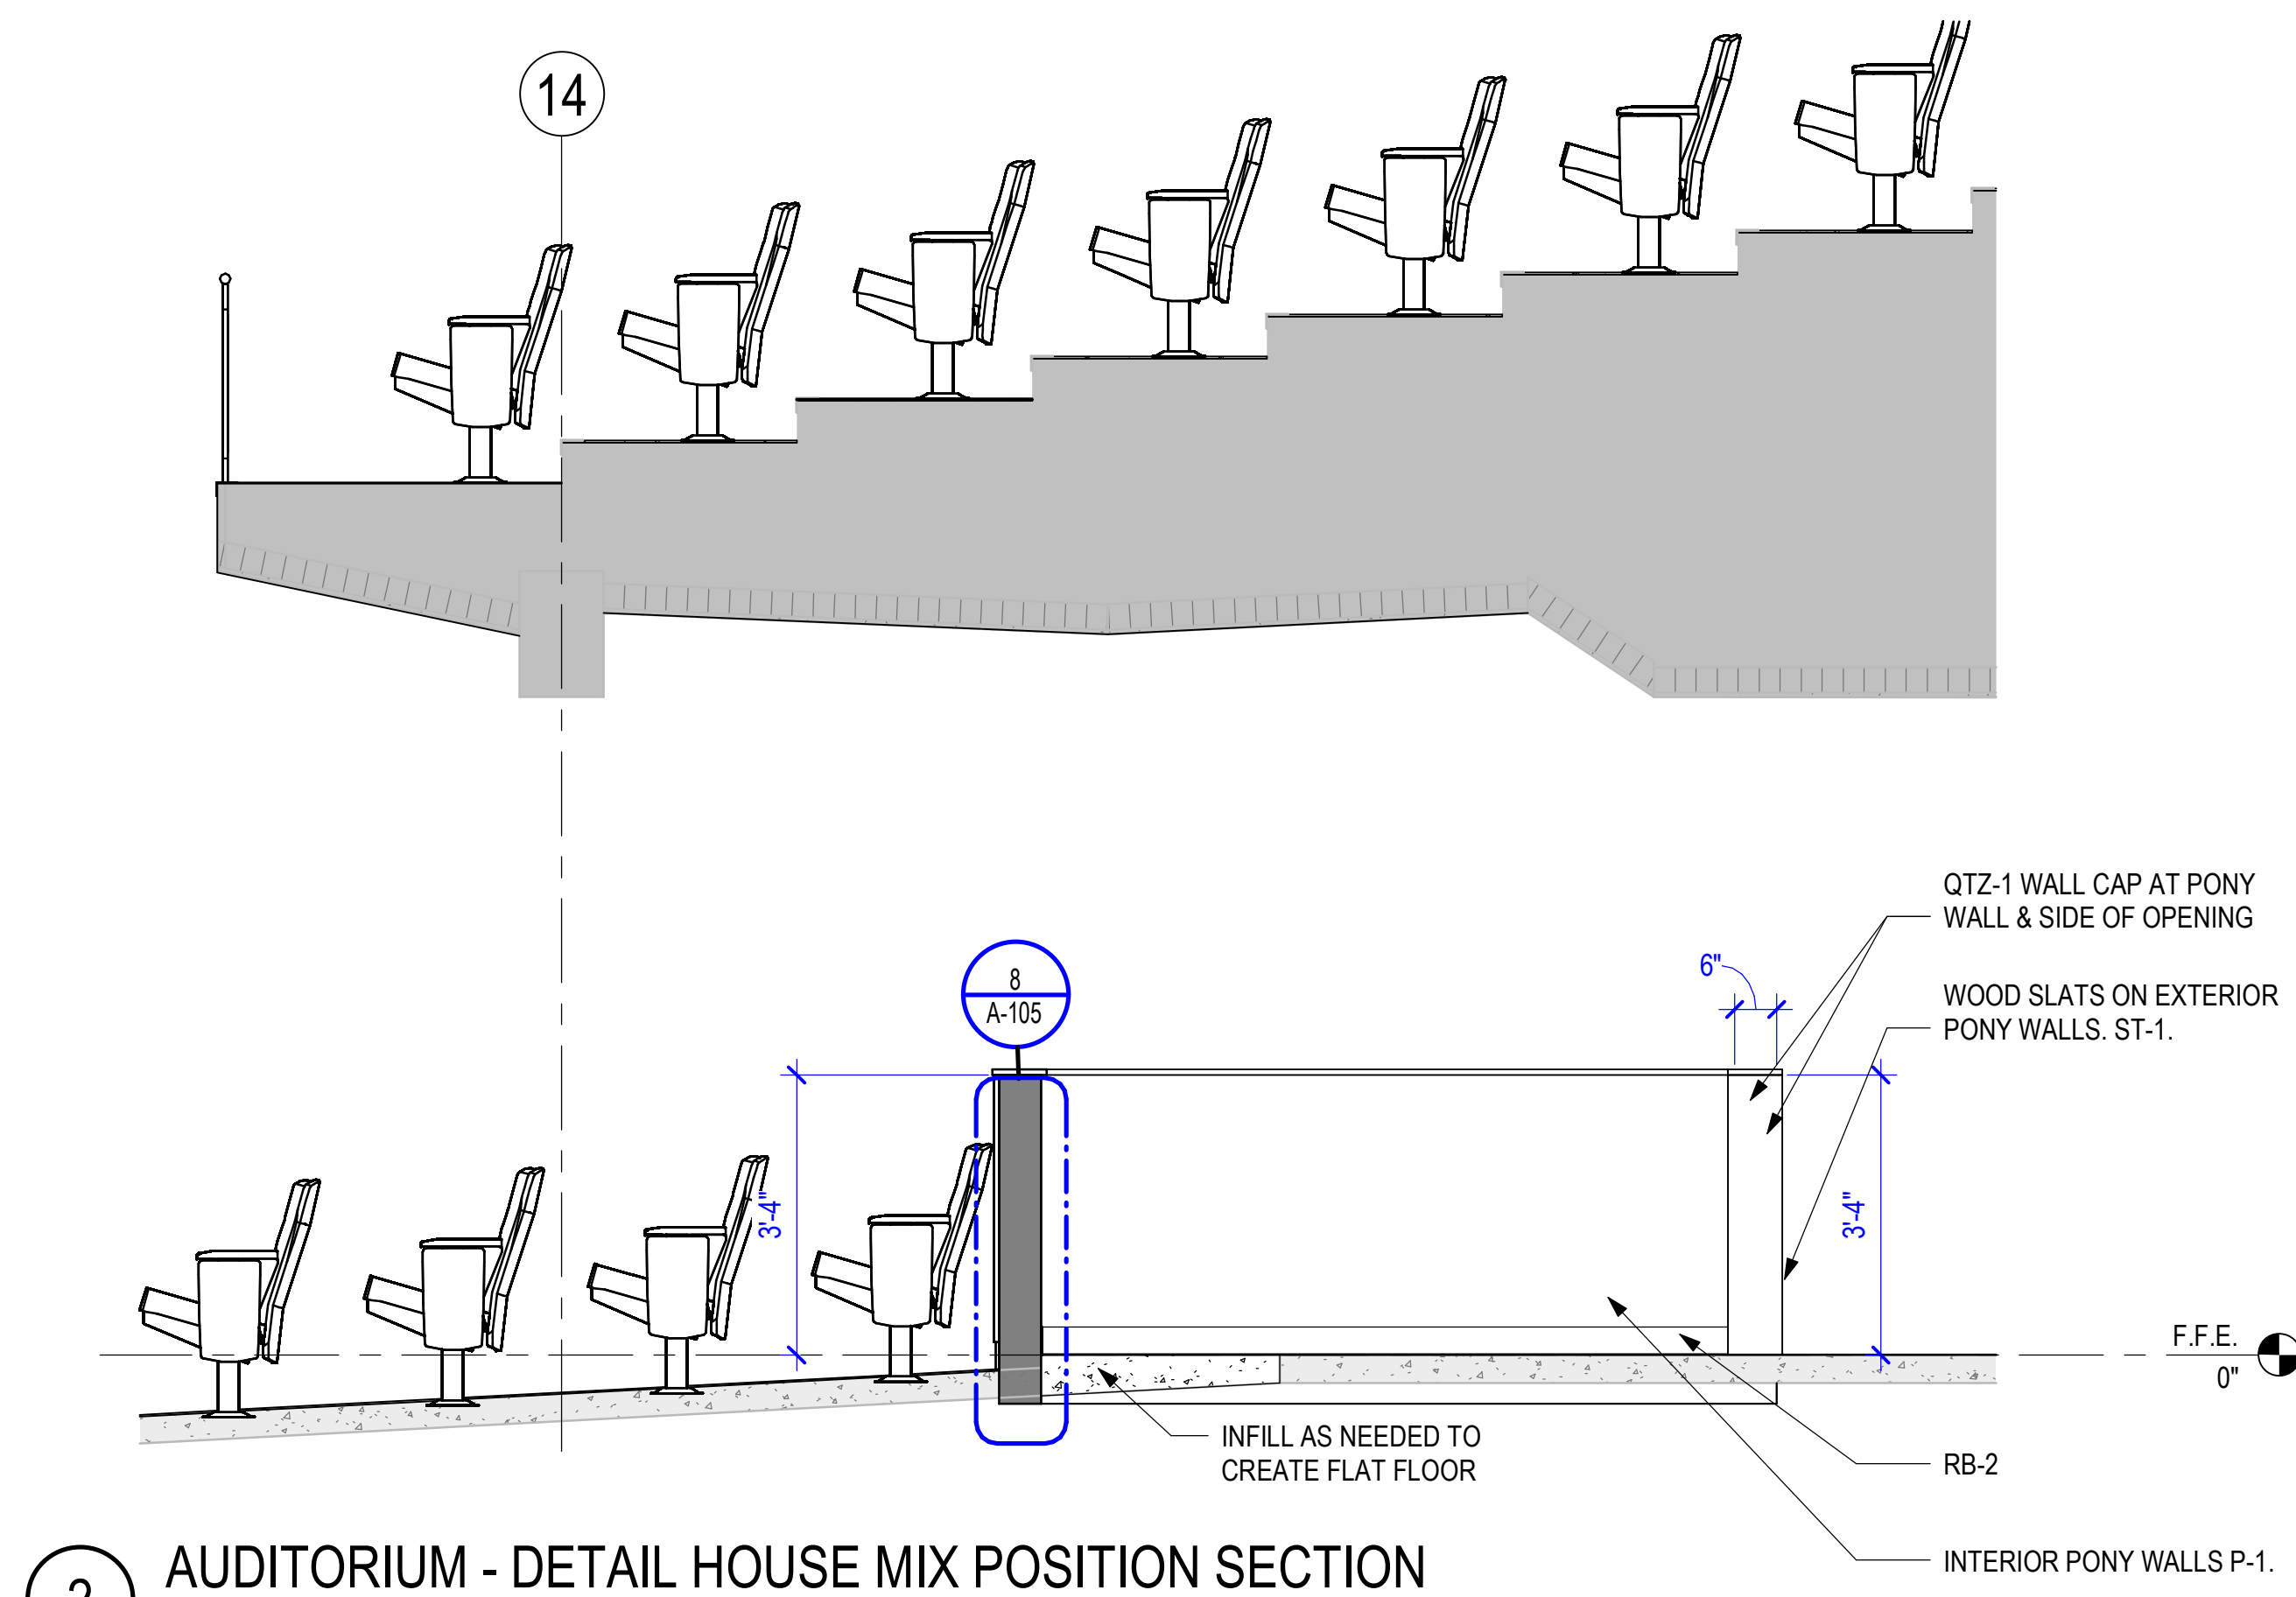


2 AUDITORIUM - DETAIL HOUSE MIX POSITION SECTION
1/2" = 1'-0"

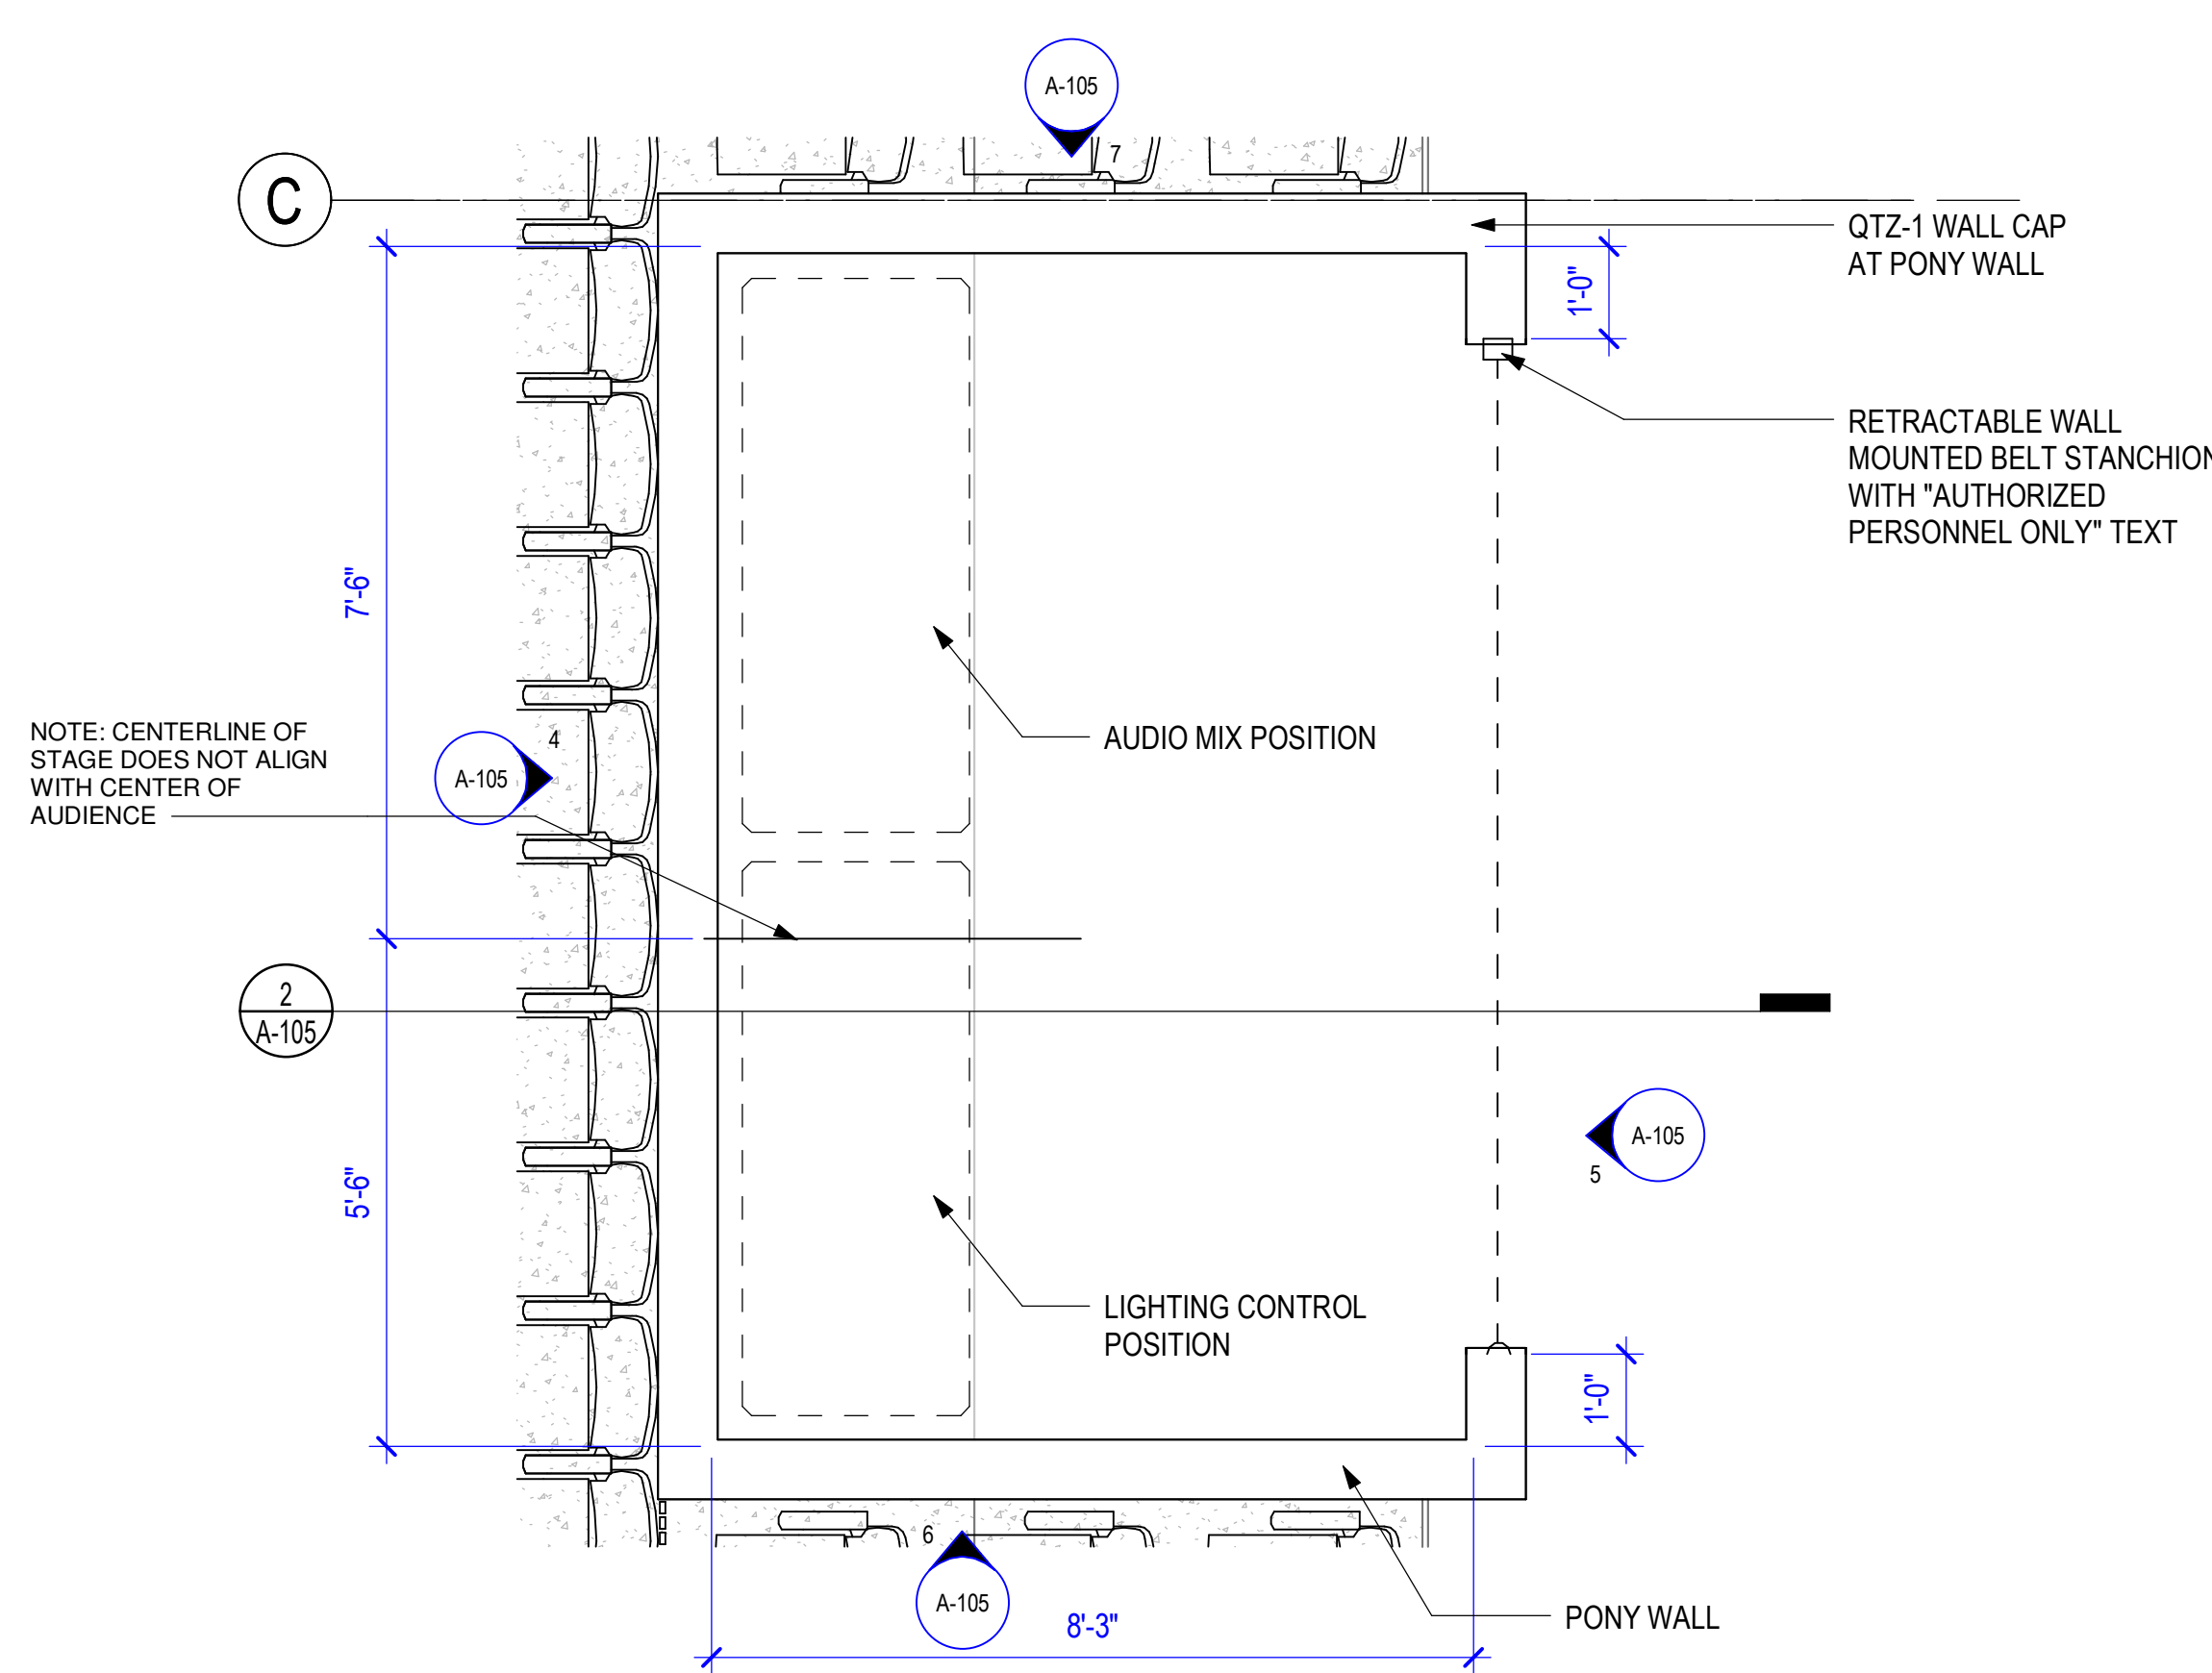


3 AUDITORIUM - DETAIL HOUSE MIX POSITION
1/2" = 1'-0"

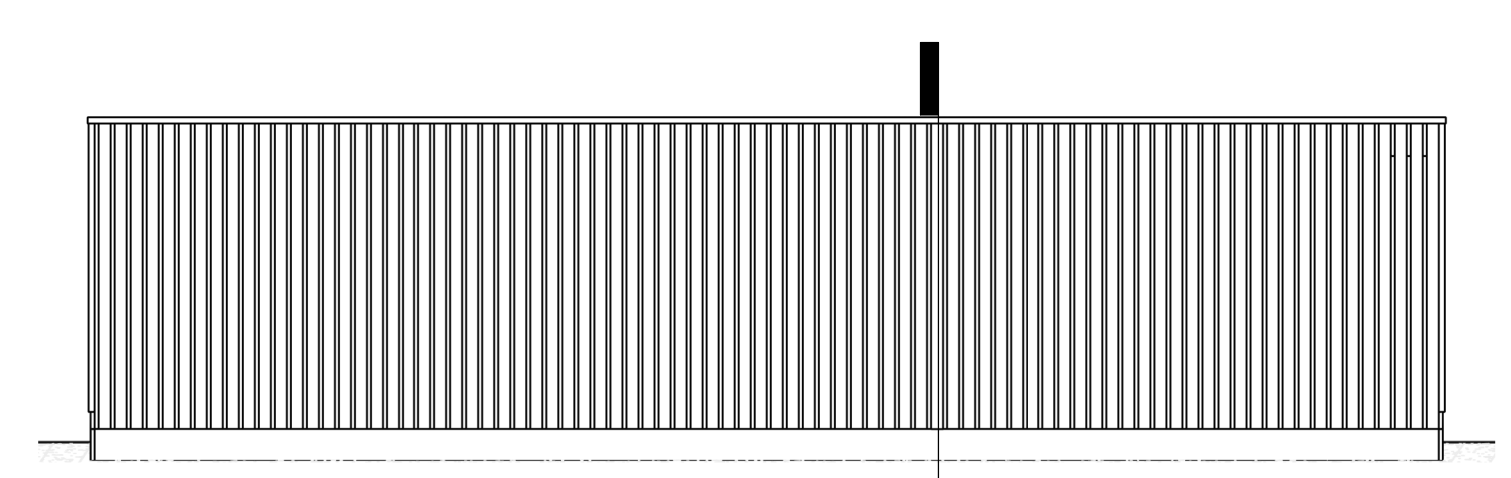


4 HOUSE MIX - WEST WALL
1/2" = 1'-0"

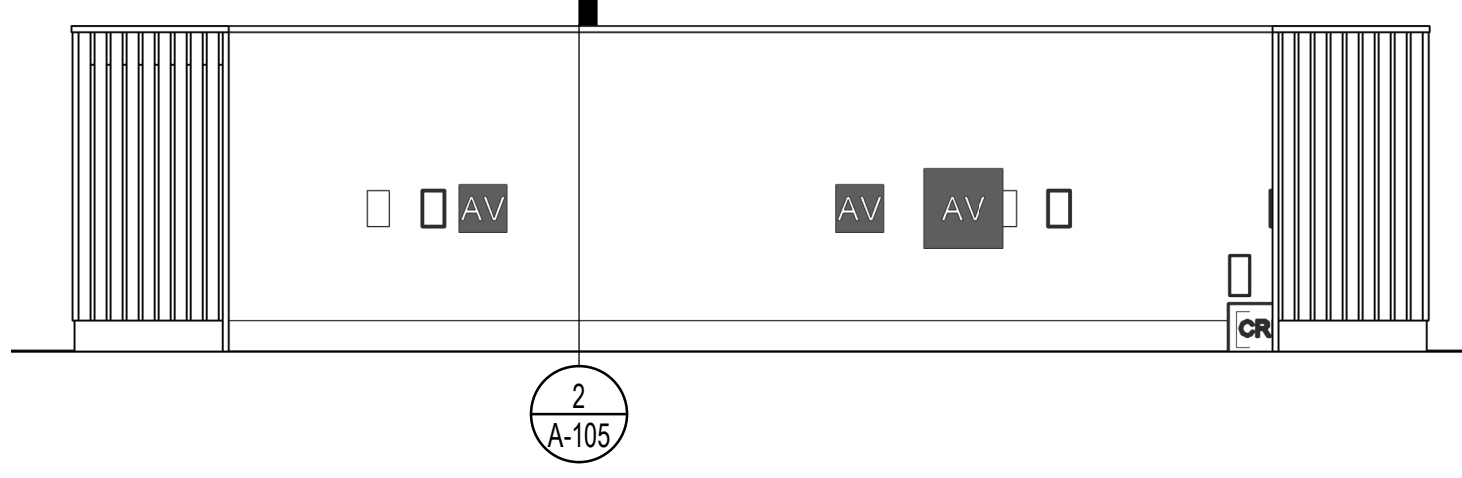


5 HOUSE MIX - EAST WALL
1/2" = 1'-0"

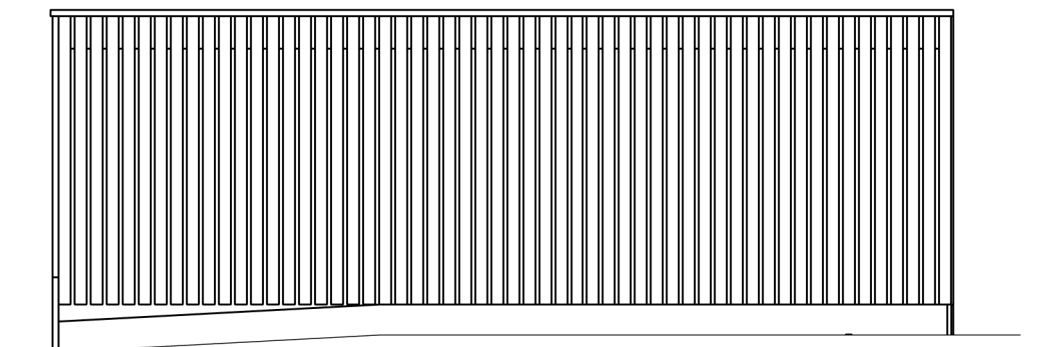


6 HOUSE MIX - SOUTH WALL
1/2" = 1'-0"

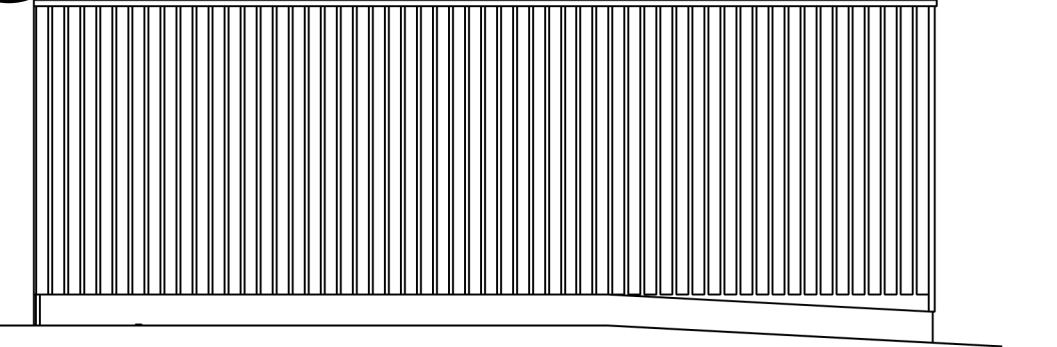

7 HOUSE MIX - NORTH WALL
1/2" = 1'-0"

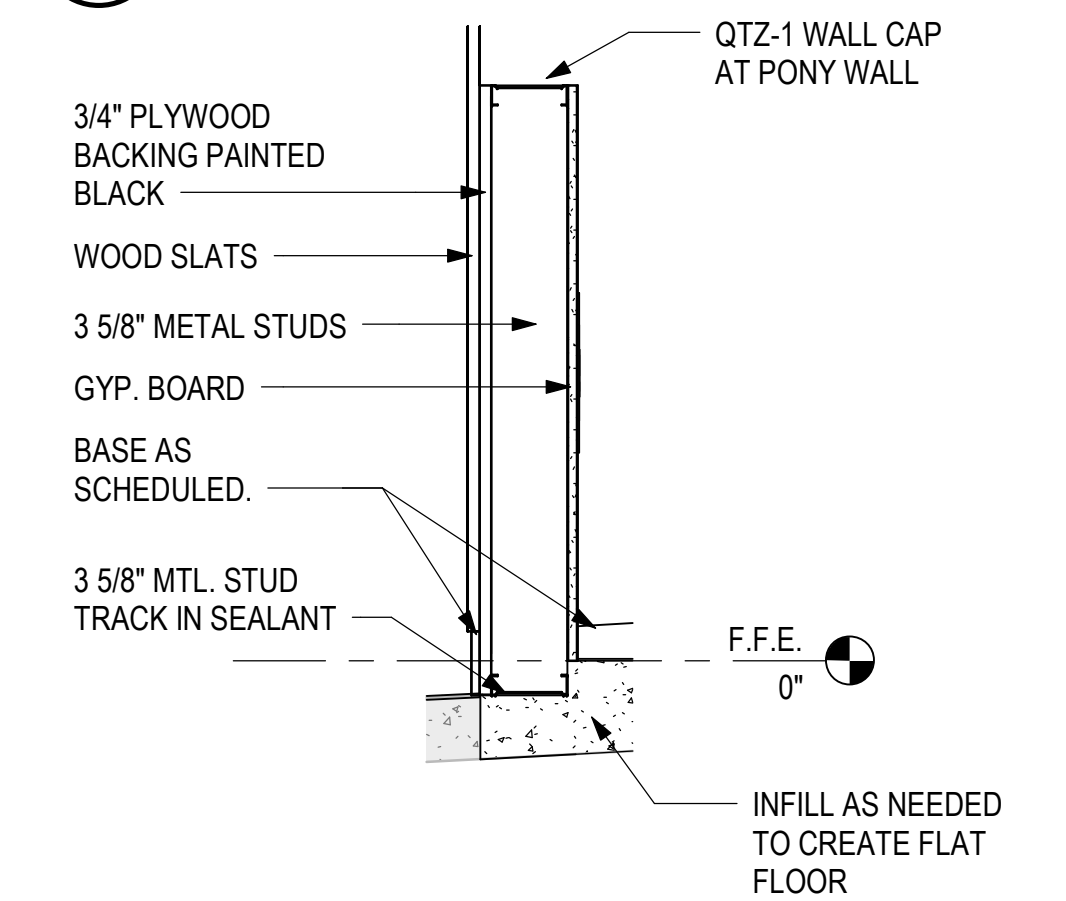

8 PONY WALL DETAIL
1" = 1'-0"

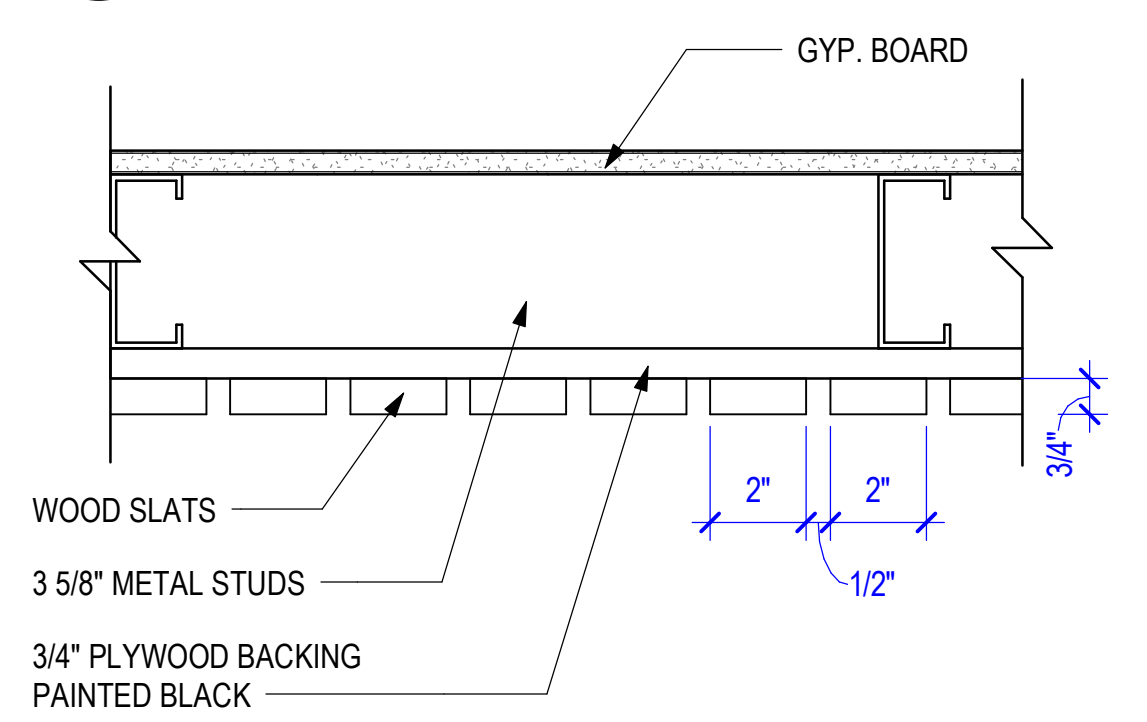


9 PONY WALL - PLAN DETAIL
3" = 1'-0"

KEYED NOTES	
Key Value	Keynote Text
A2	NEW AUDITORIUM SEATING
A5	NEW STAGE LIGHTING
A6	NEW STAGE RIGGING, CURTAINS, AND TRACKS
A23	NEW STAGE FRONT - SEE DETAIL 1/A-404


FLOOR PLAN GENERAL NOTES:

- DIMENSIONS ARE TO FINISH FACE OF EXTERIOR WALLS AND FACE OF STUD AT INTERIOR WALLS, UNLESS NOTED OTHERWISE.
- PROVIDE NECESSARY BLOCKING FOR NEW TOILET PARTITIONS. COORDINATE WITH MANUFACTURER REQUIREMENTS.
- CONTRACTOR SHALL VERIFY THAT ALL FIELD CONDITIONS AND DIMENSIONS ARE IN ACCORDANCE WITH THE CONTRACT DOCUMENTS.
- ALL PLUMBING FIXTURES TO BE REPLACED IN EXISTING LOCATIONS UNLESS DIMENSIONED AND NOTED OTHERWISE.
- PATCH EXISTING WALLS AS NEEDED, CLEAN, AND PREP FOR NEW MATERIALS TO BE APPLIED.

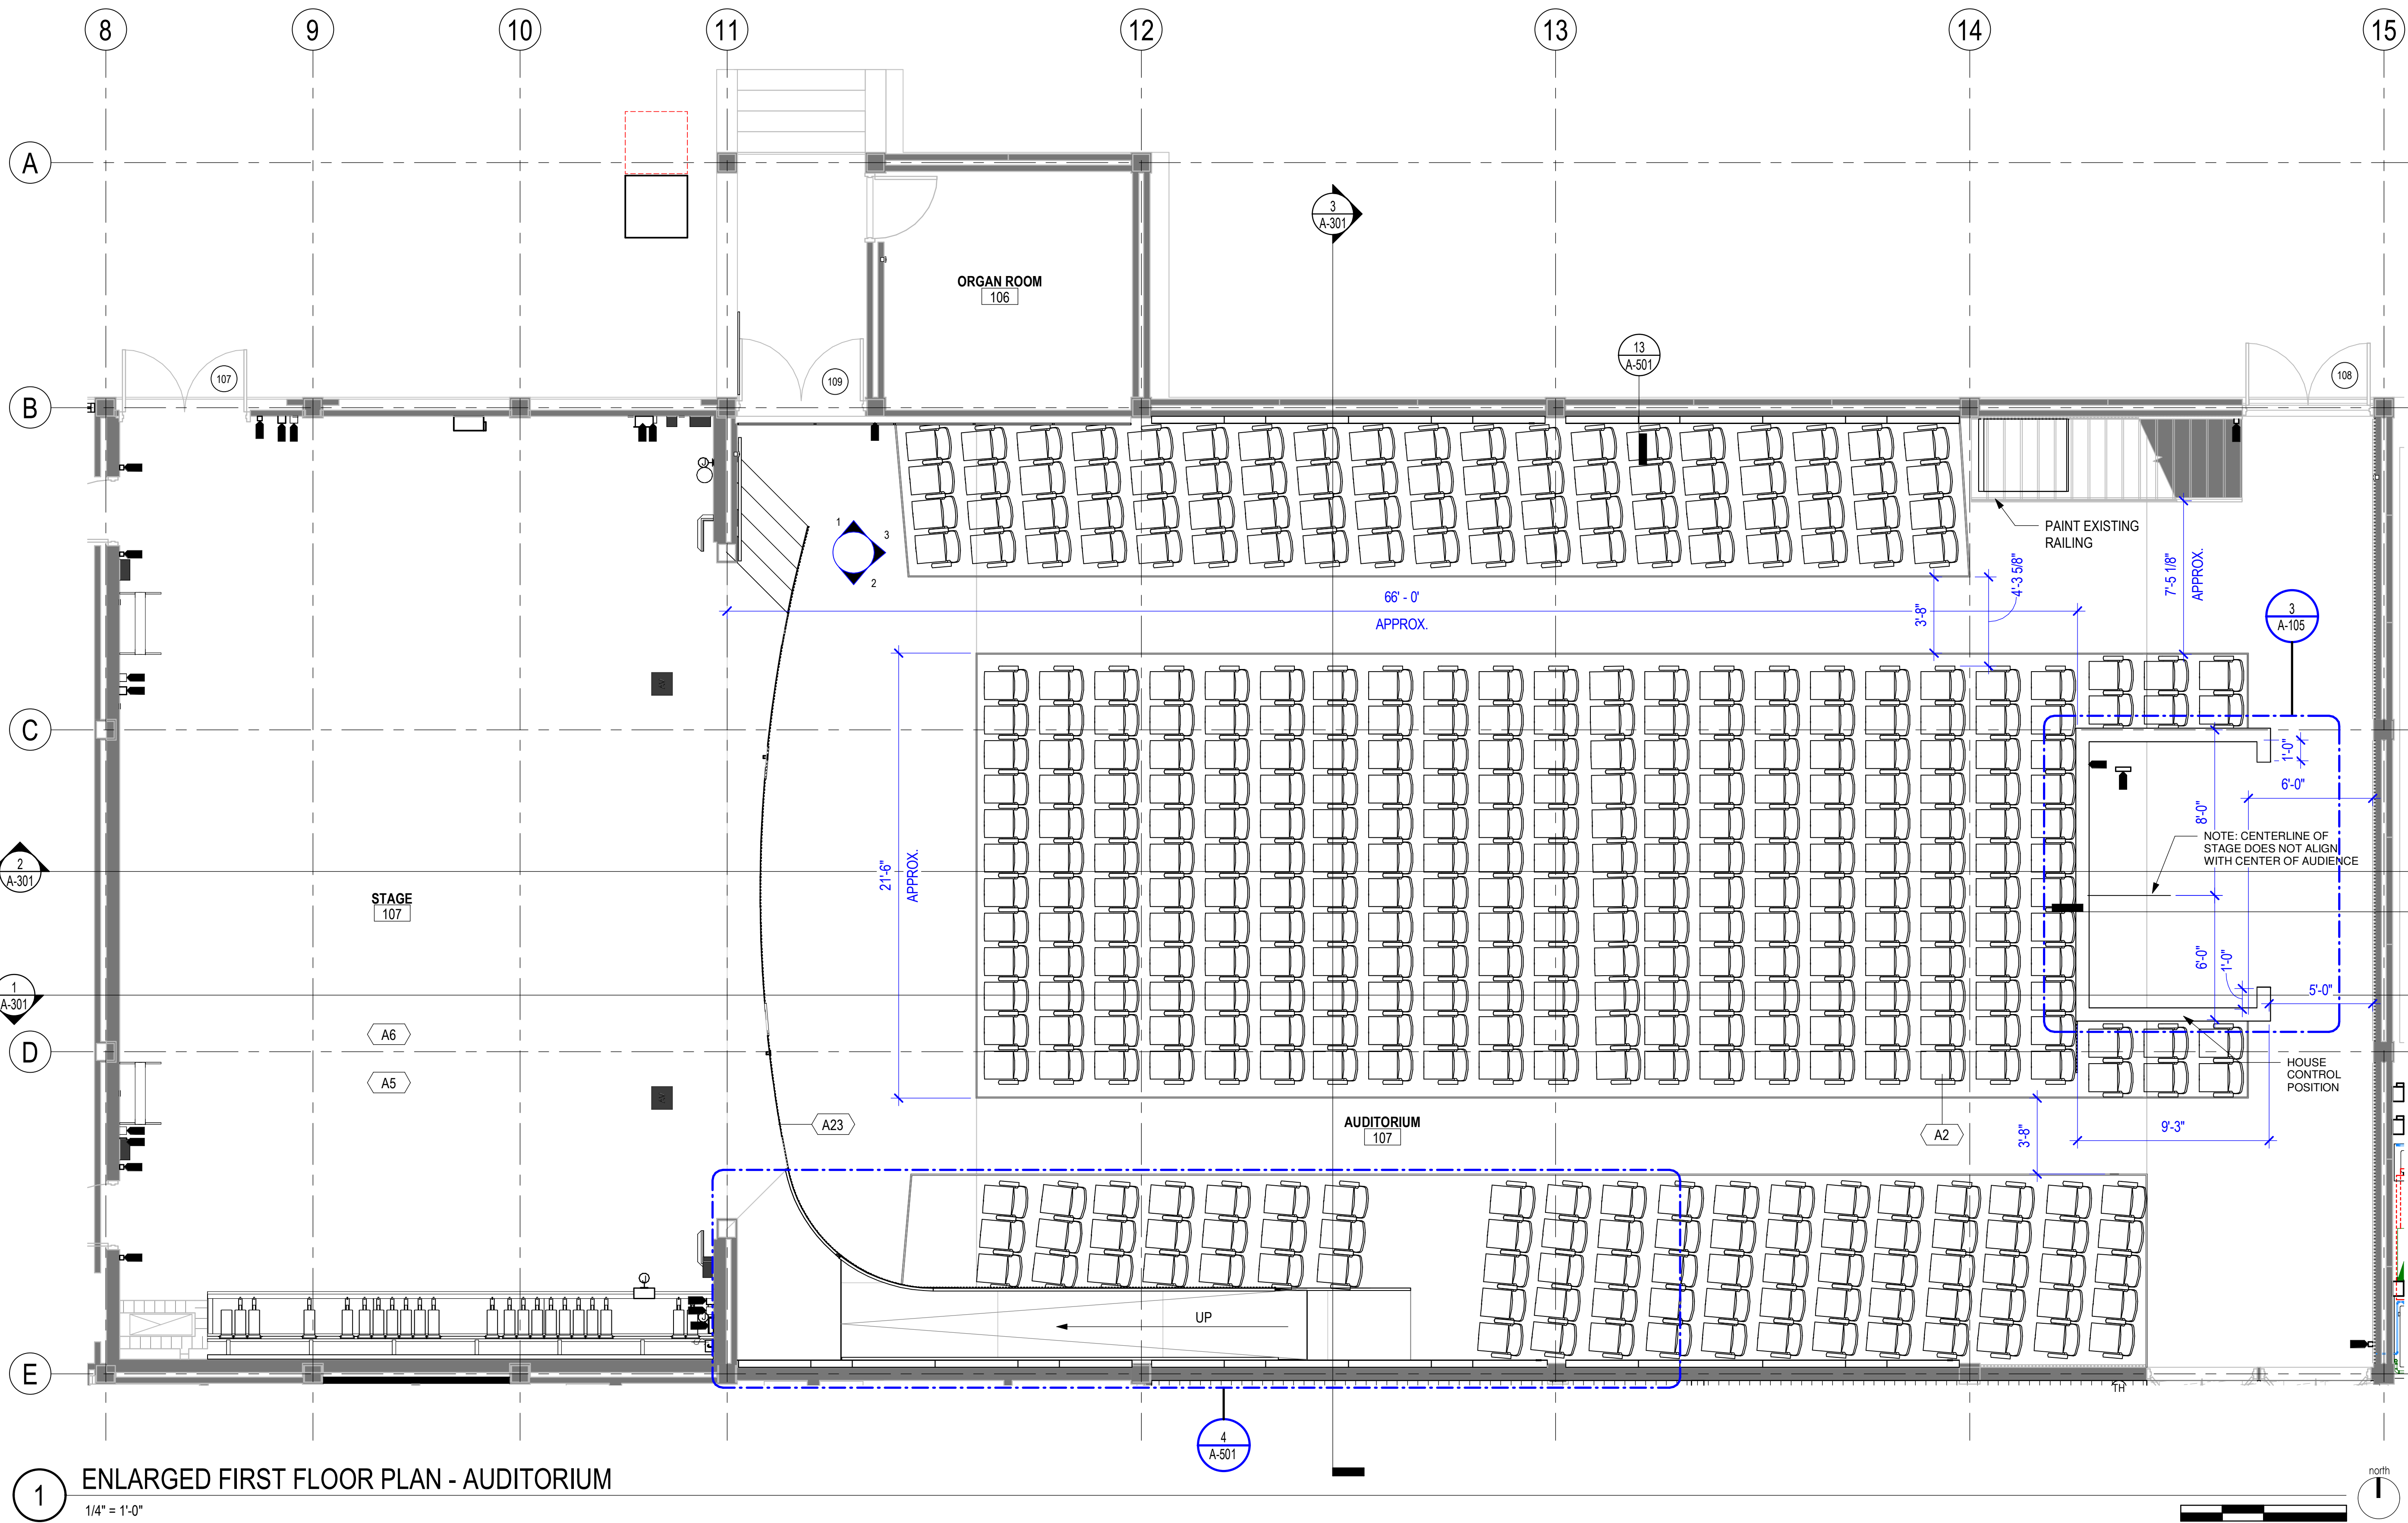

1 ENLARGED FIRST FLOOR PLAN - AUDITORIUM
1/4" = 1'-0"

No.	Date	Description

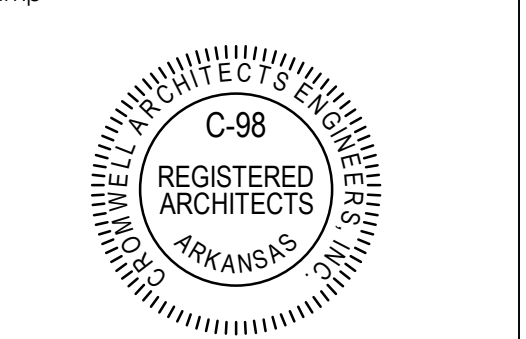

- CROMWELL ARCHITECTS ENGINEERS, INC. ALL RIGHTS RESERVED
- THIS SHEET DESIGNED FOR COLOR PRINTING. CRITICAL INFORMATION MAY BE LOST WITH BLACK AND WHITE PRINTING.