




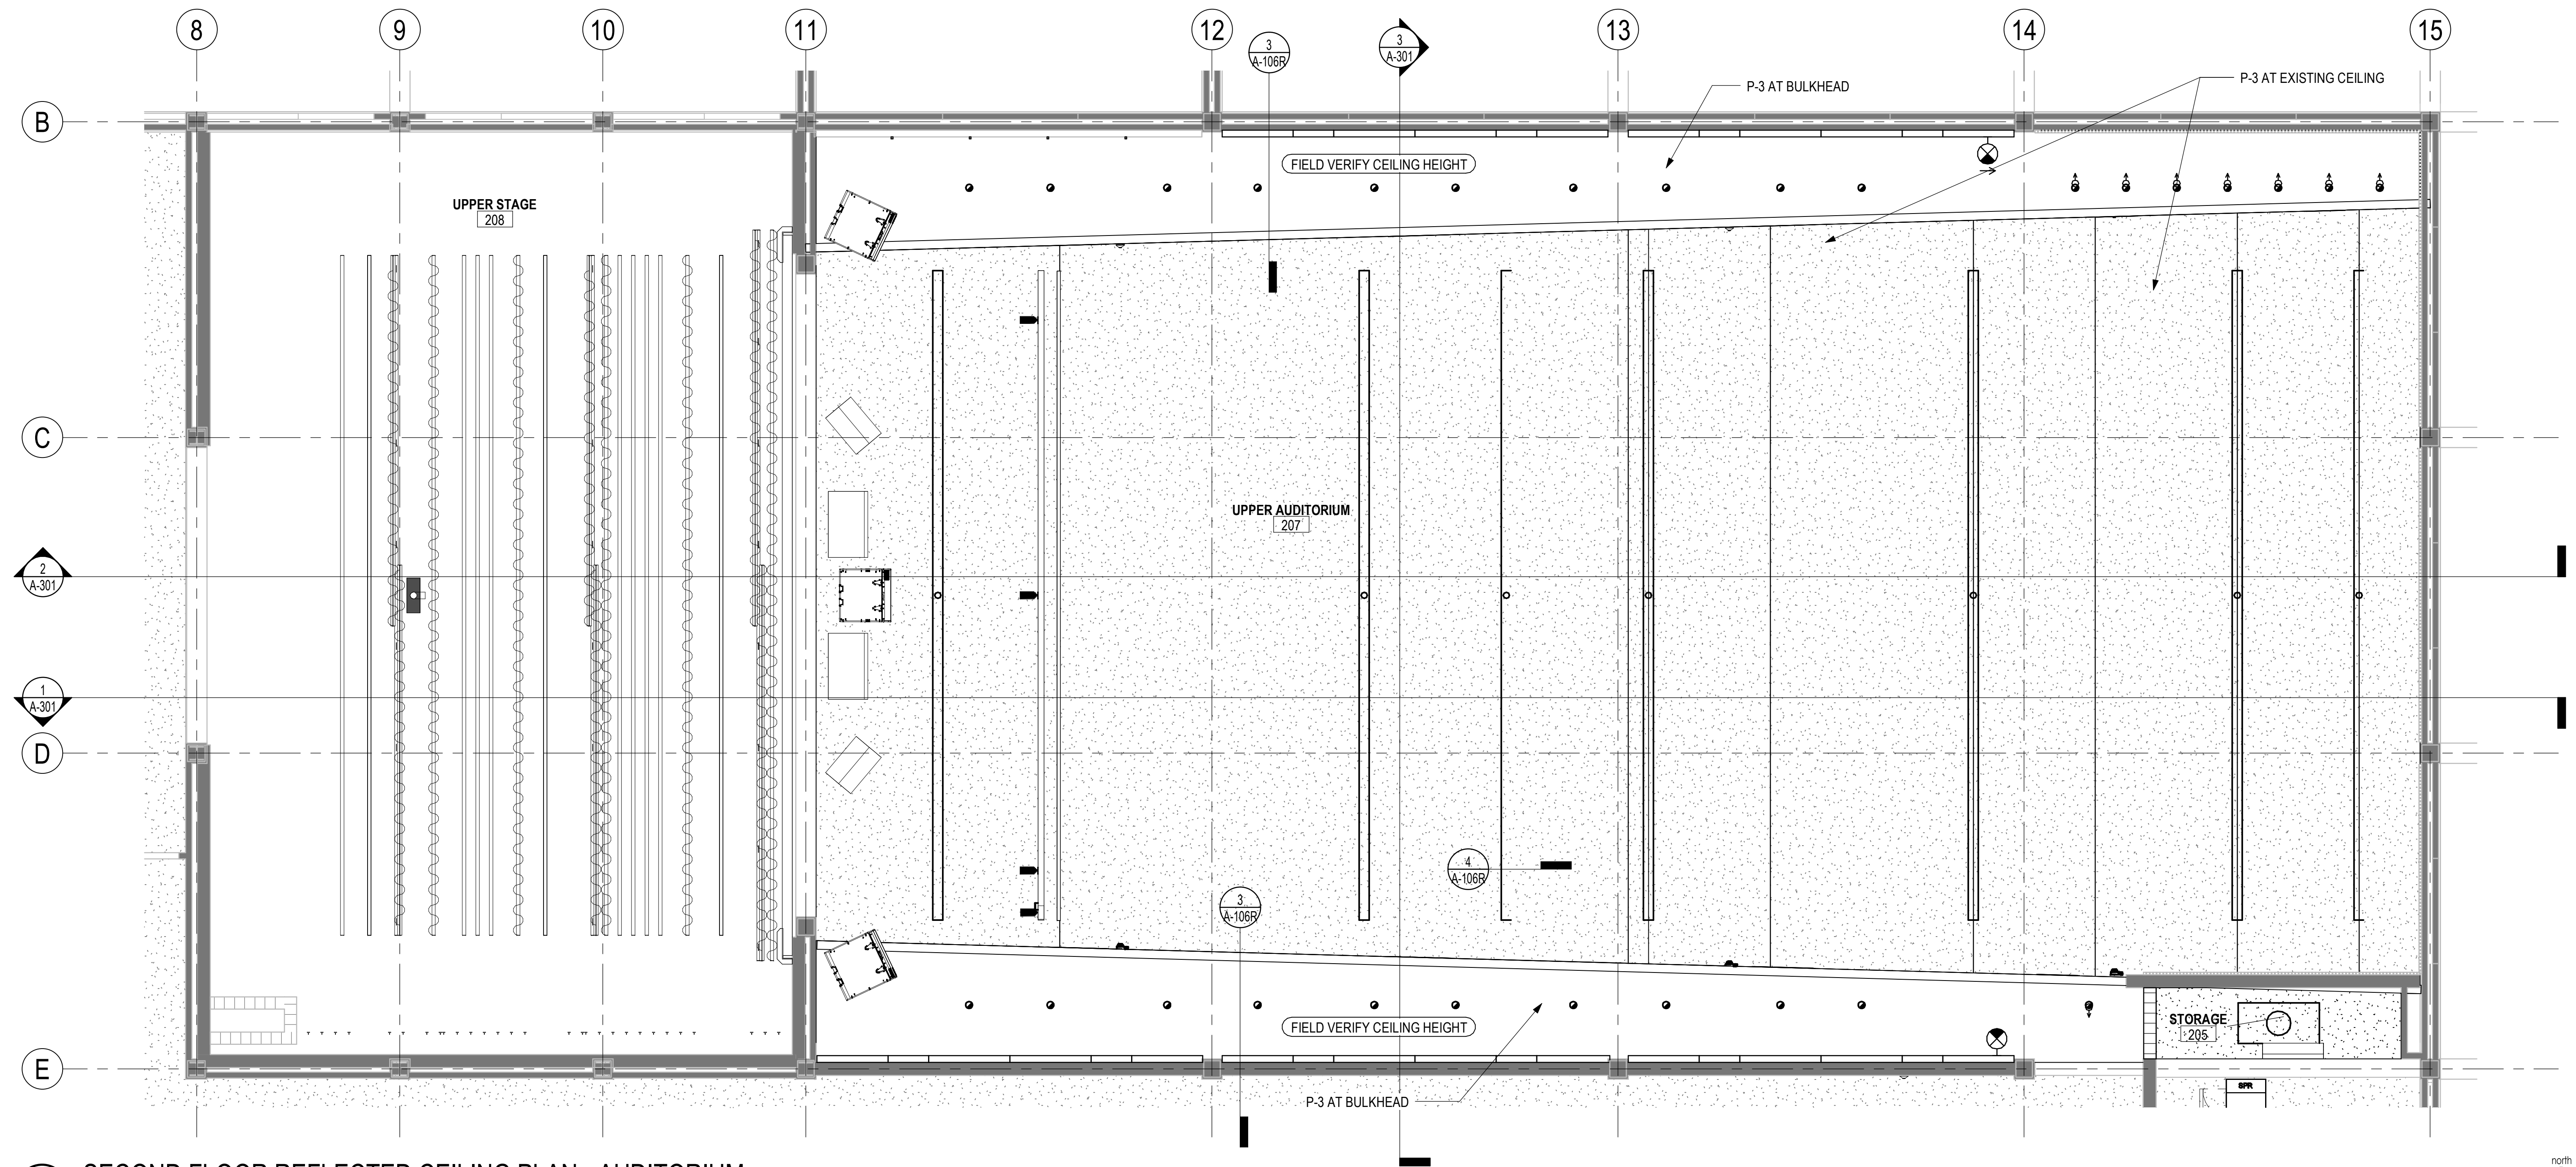


1 SECOND FLOOR REFLECTED CEILING PLAN - AUDITORIUM
1/4" = 1'-0"

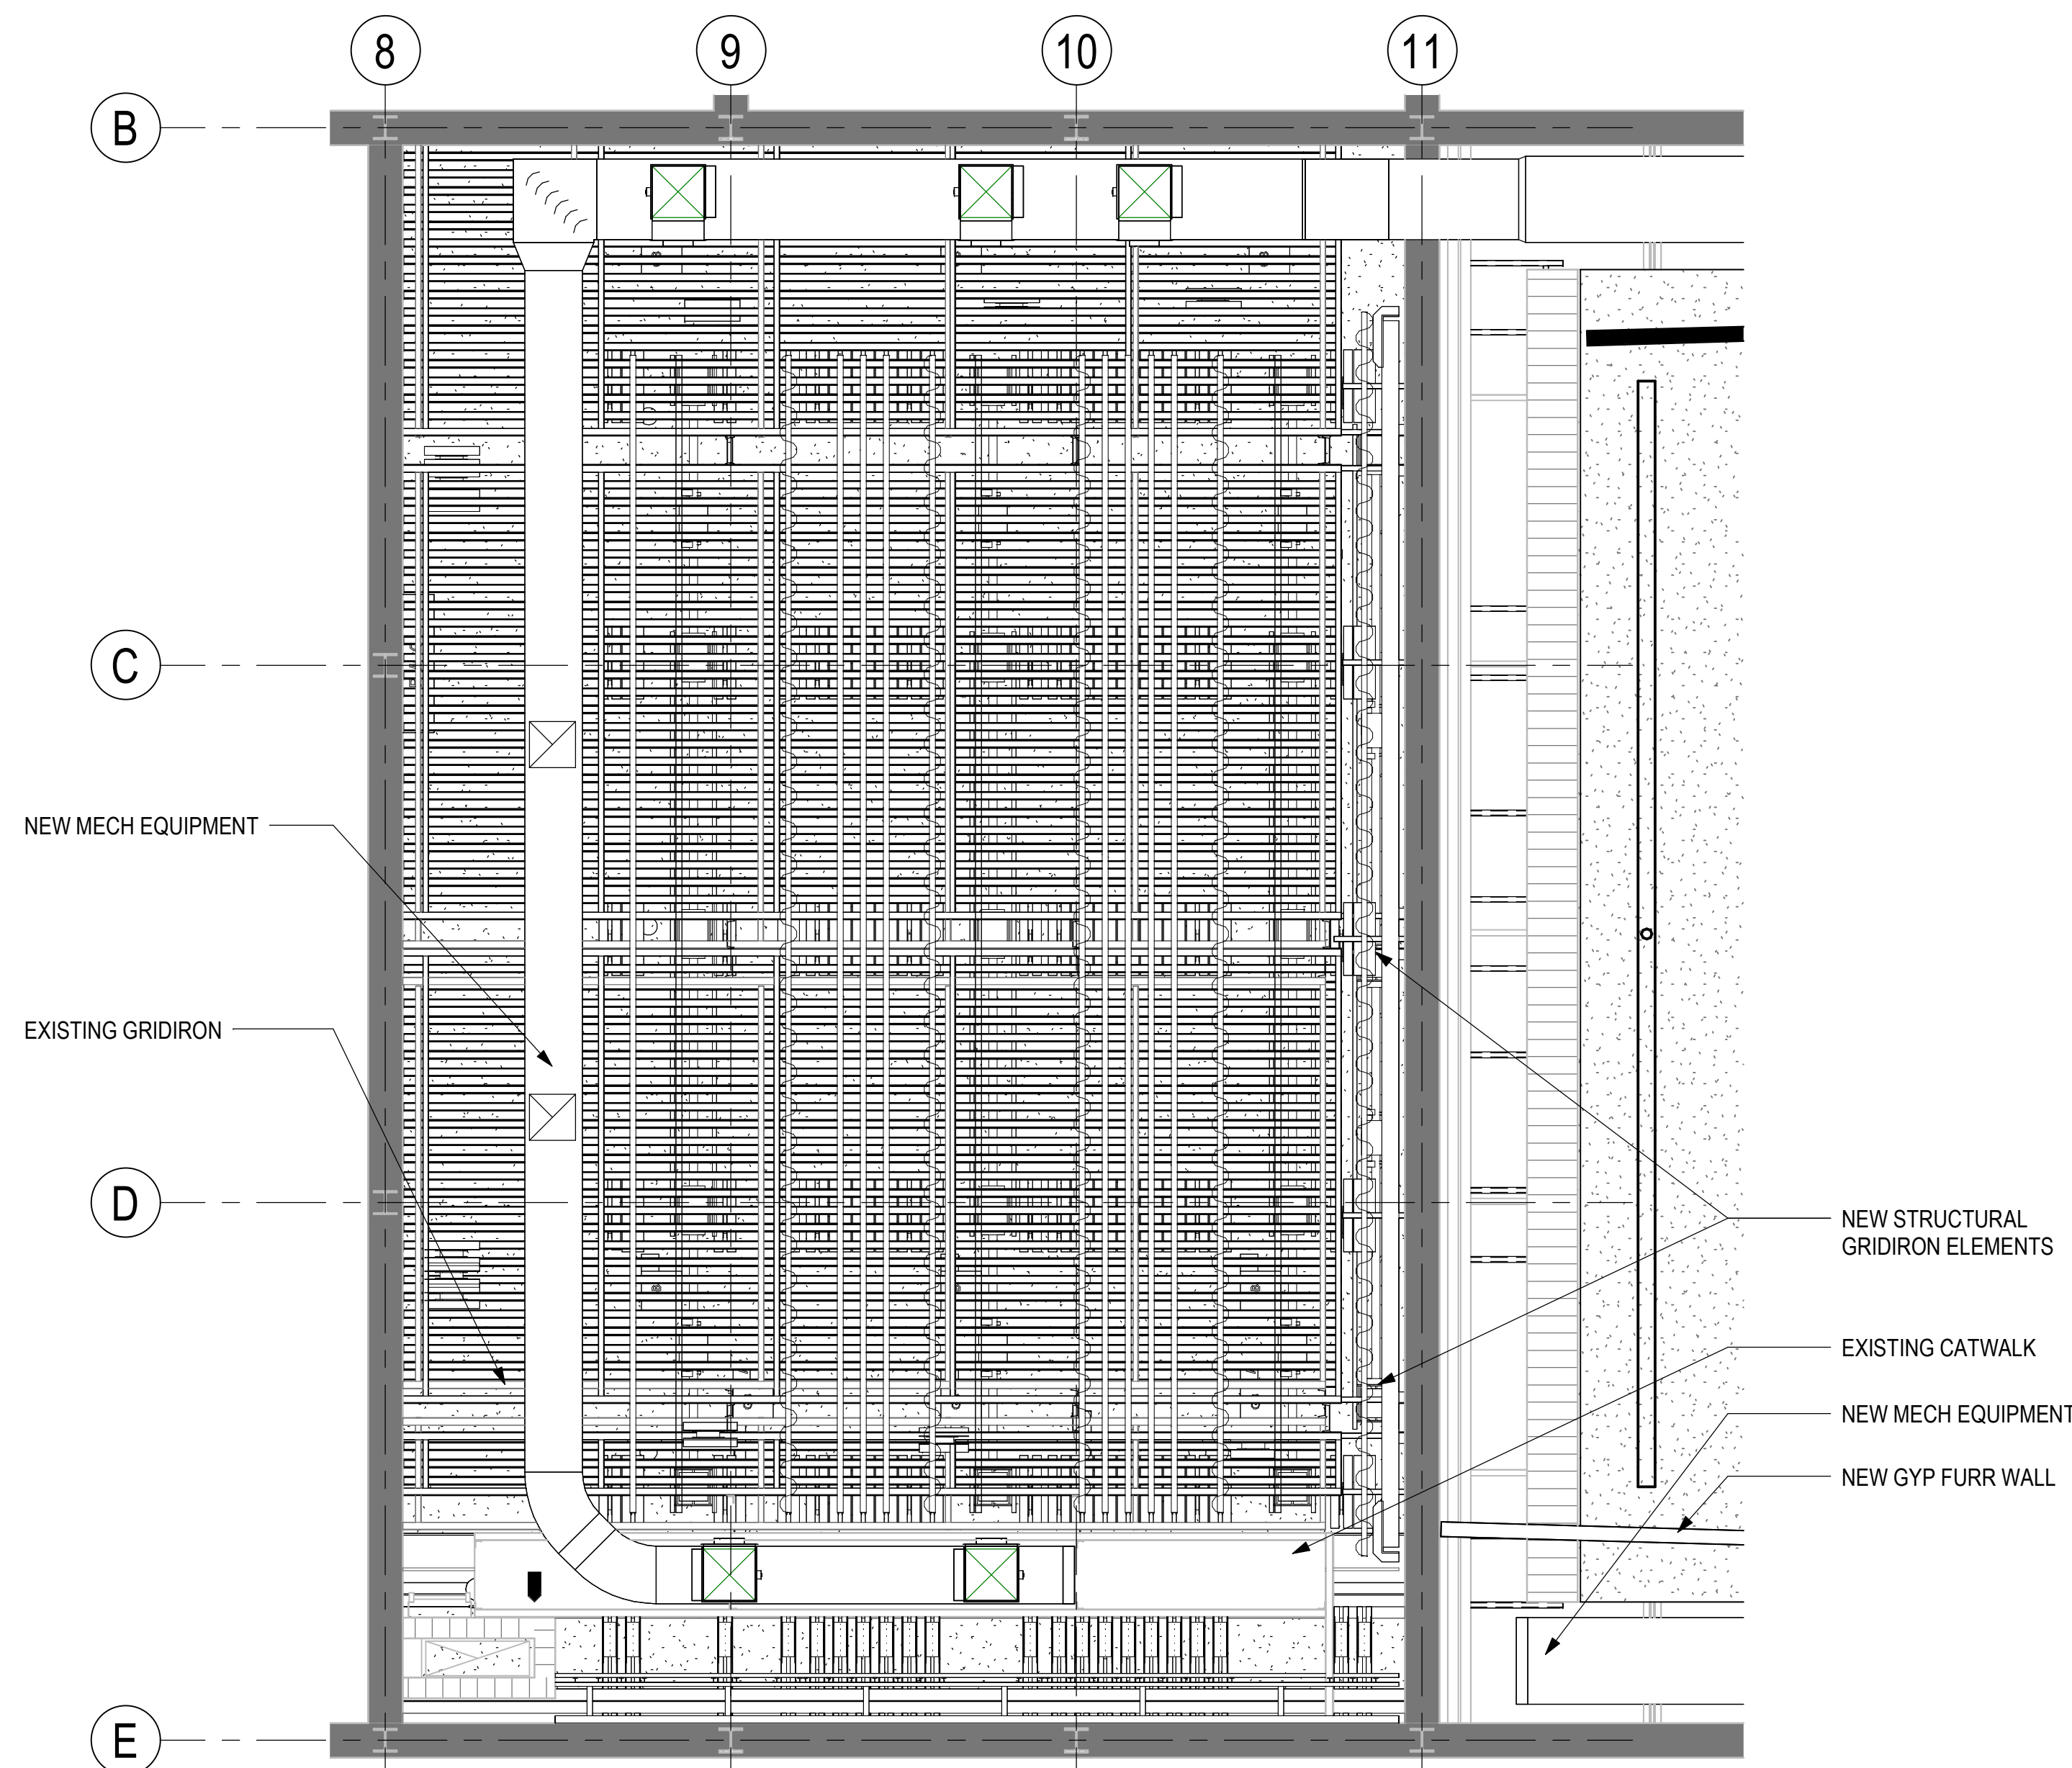

2 REFLECTED CEILING PLAN - STAGE
1/4" = 1'-0"

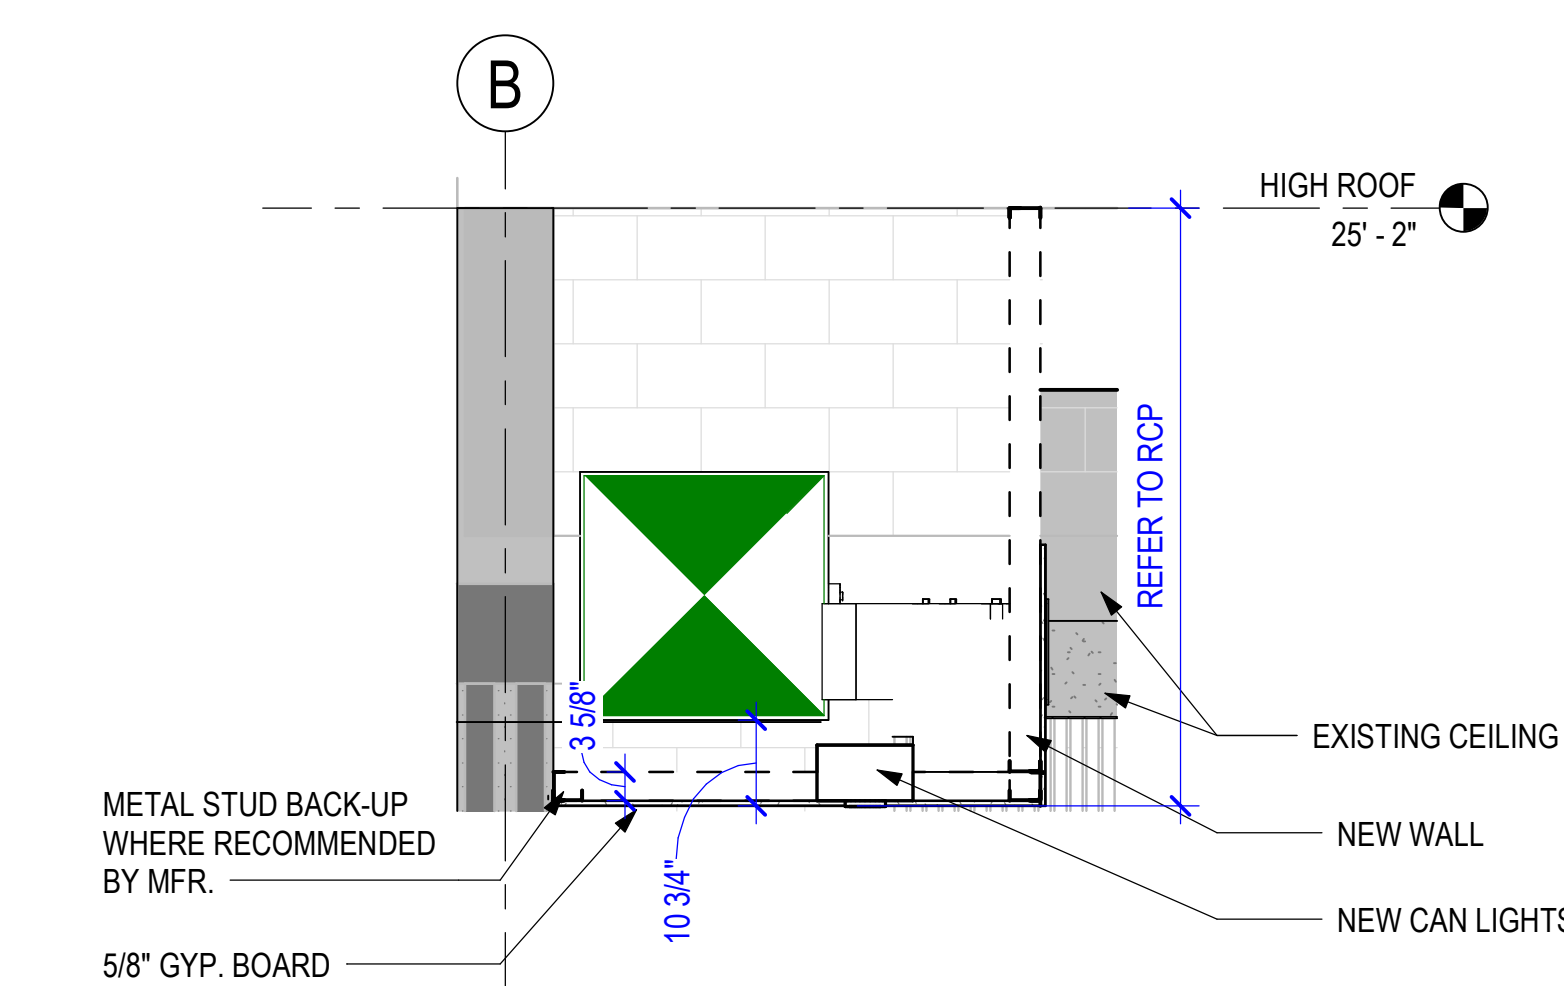

3 FURR OUT - AUDITORIUM CEILING
1/2" = 1'-0"

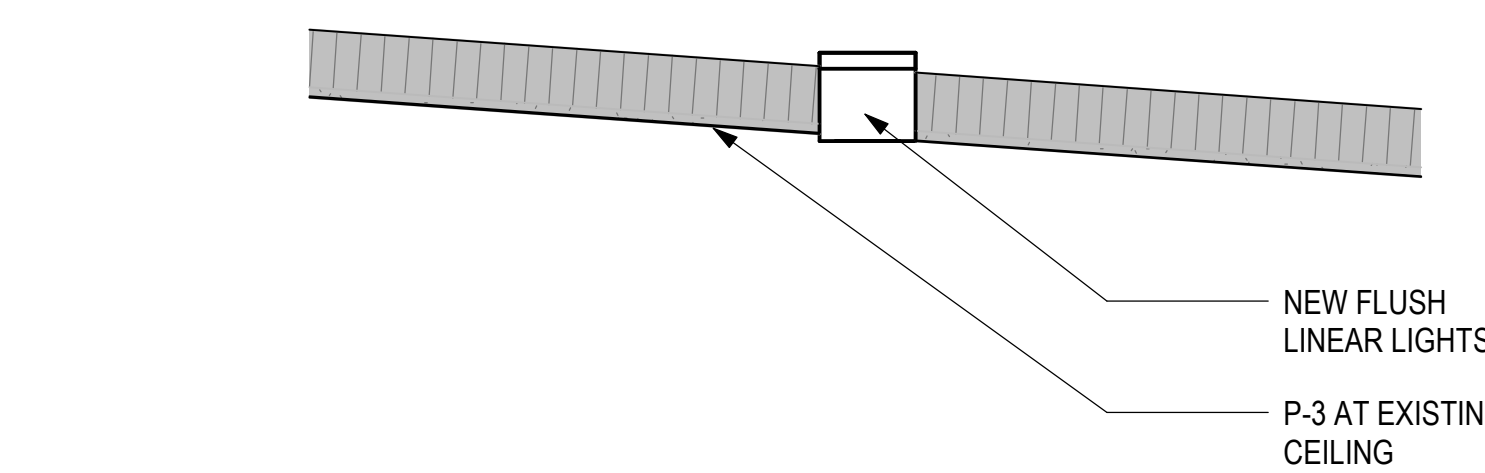

4 CEILING LINEAR LIGHTS DETAIL
1" = 1'-0"


SYMBOLS LEGEND

SEE A-601 FOR MATERIAL SELECTIONS AND ADDITIONAL INFORMATION

	GYP BOARD CEILING - FINISH AS SCHEDULED
	LIGHT FIXTURE - SEE ELECTRICAL DRAWINGS
	ACOUSTIC CEILING BAFFLES - FINISH AS SCHEDULED
	ACOUSTIC CEILING GRID - FINISH AS SCHEDULED
	ACOUSTIC CEILING PANEL - FINISH AS SCHEDULED
	WALL SCONCE - SEE ELECTRICAL DRAWINGS
	NO CEILING

REFER TO LIFE SAFETY, MECHANICAL AND ELECTRICAL DRAWINGS FOR ADDITIONAL INFORMATION NOT SHOWN.

Revisions	No.	Date	Description

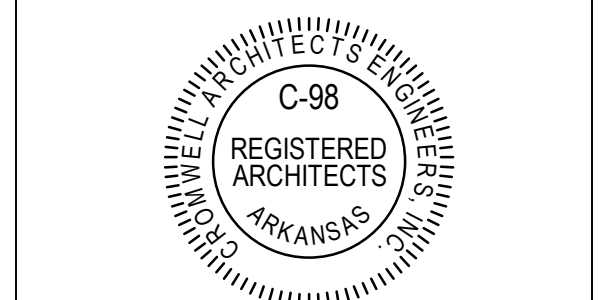

- CROMWELL ARCHITECTS ENGINEERS, INC. ALL RIGHTS RESERVED
- THIS SHEET DESIGNED FOR COLOR PRINTING. CRITICAL INFORMATION MAY BE LOST WITH BLACK AND WHITE PRINTING.