



PHILANDER SMITH UNIVERSITY


M.L. HARRIS AUDITORIUM RENOVATION

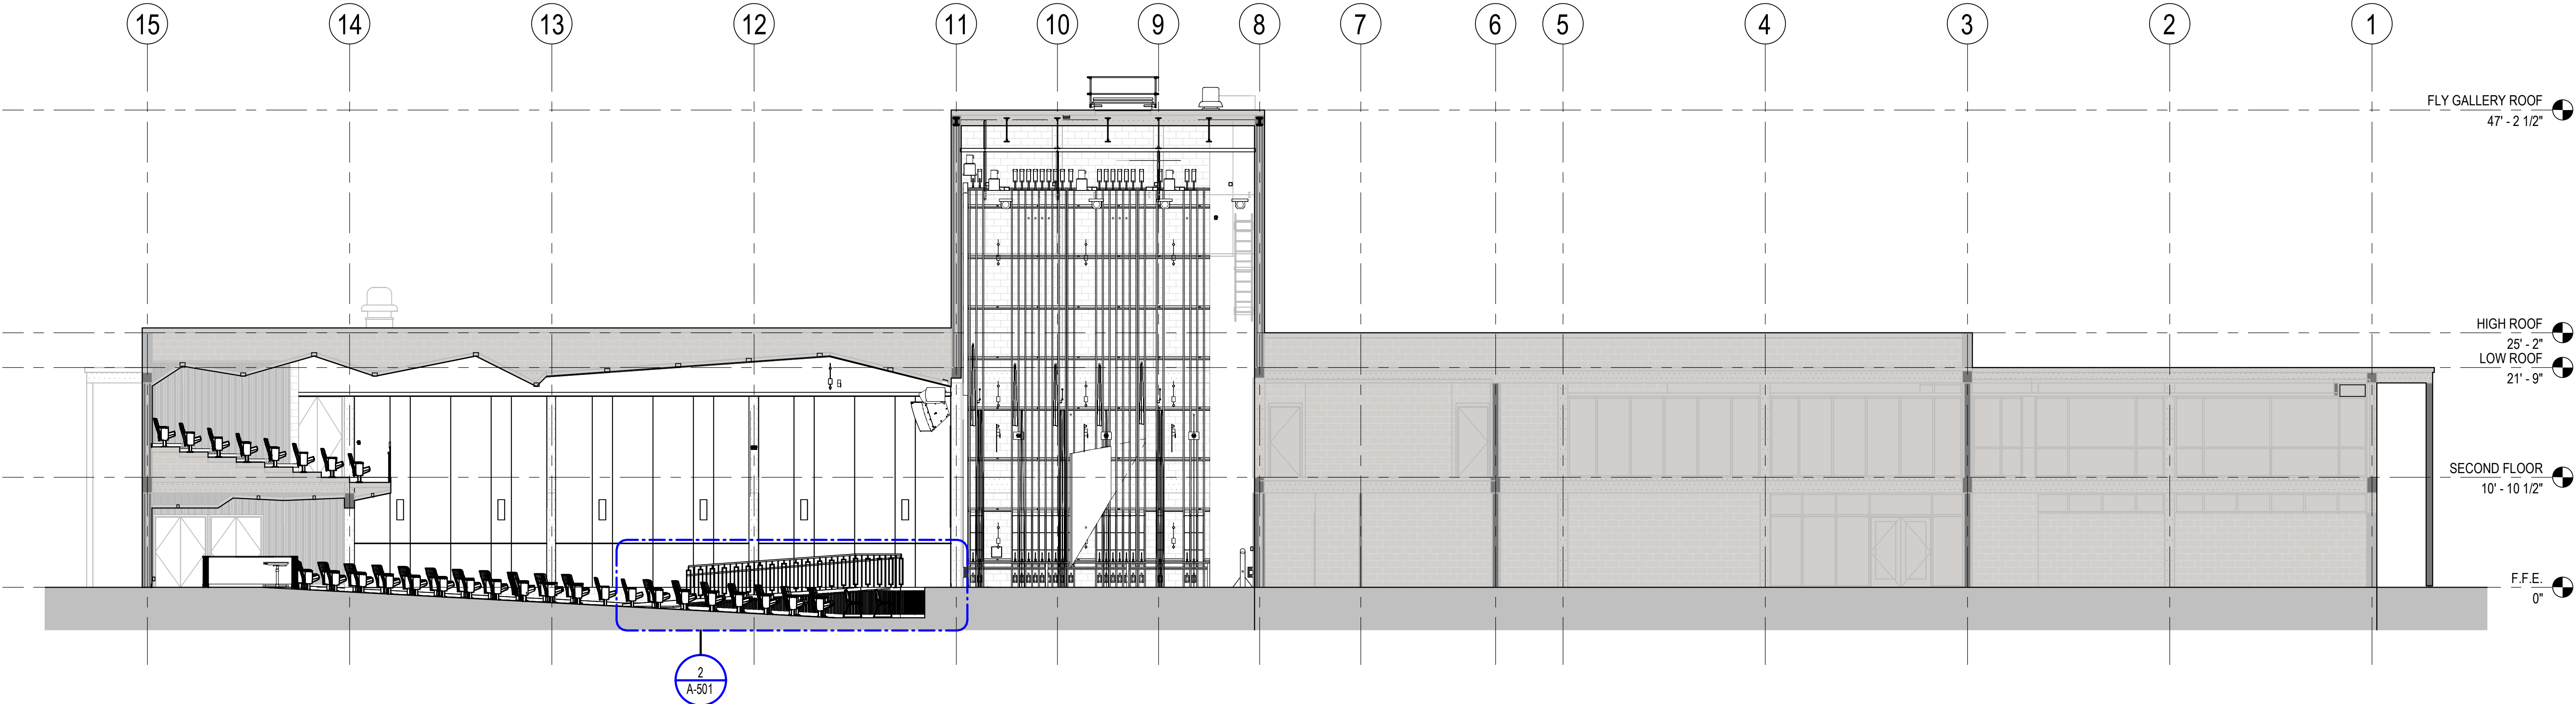

1 BUILDING SECTION
1/8" = 1'-0"

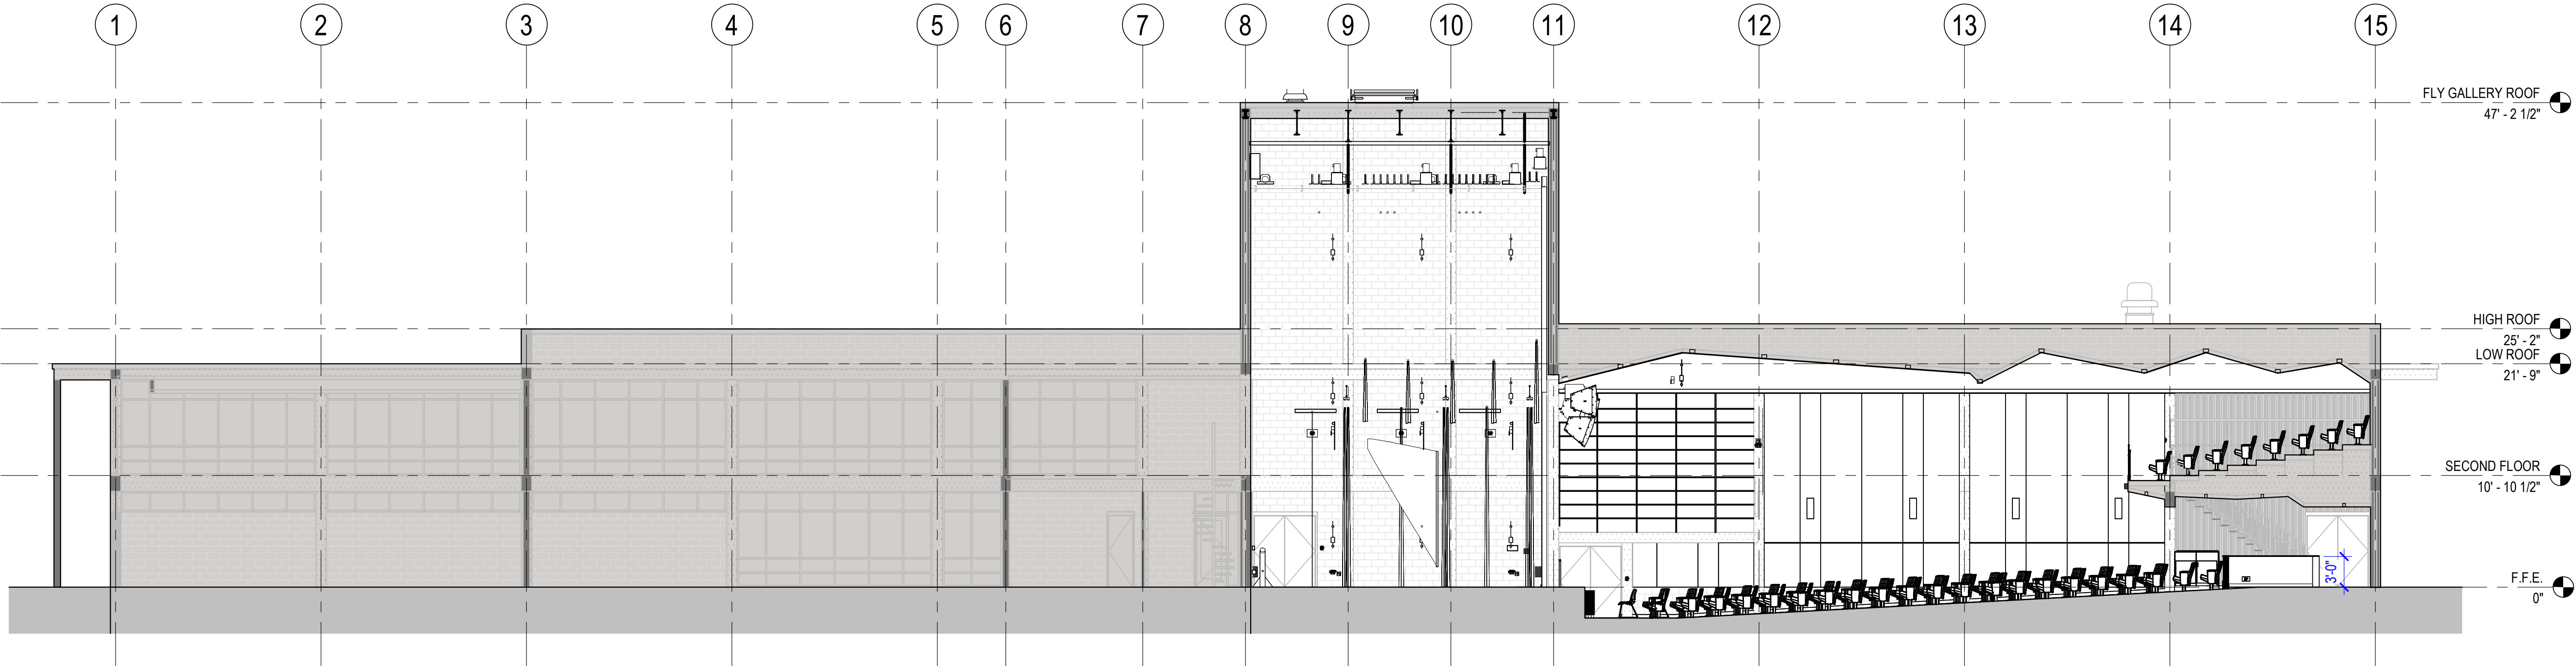

2 BUILDING SECTION
1/8" = 1'-0"

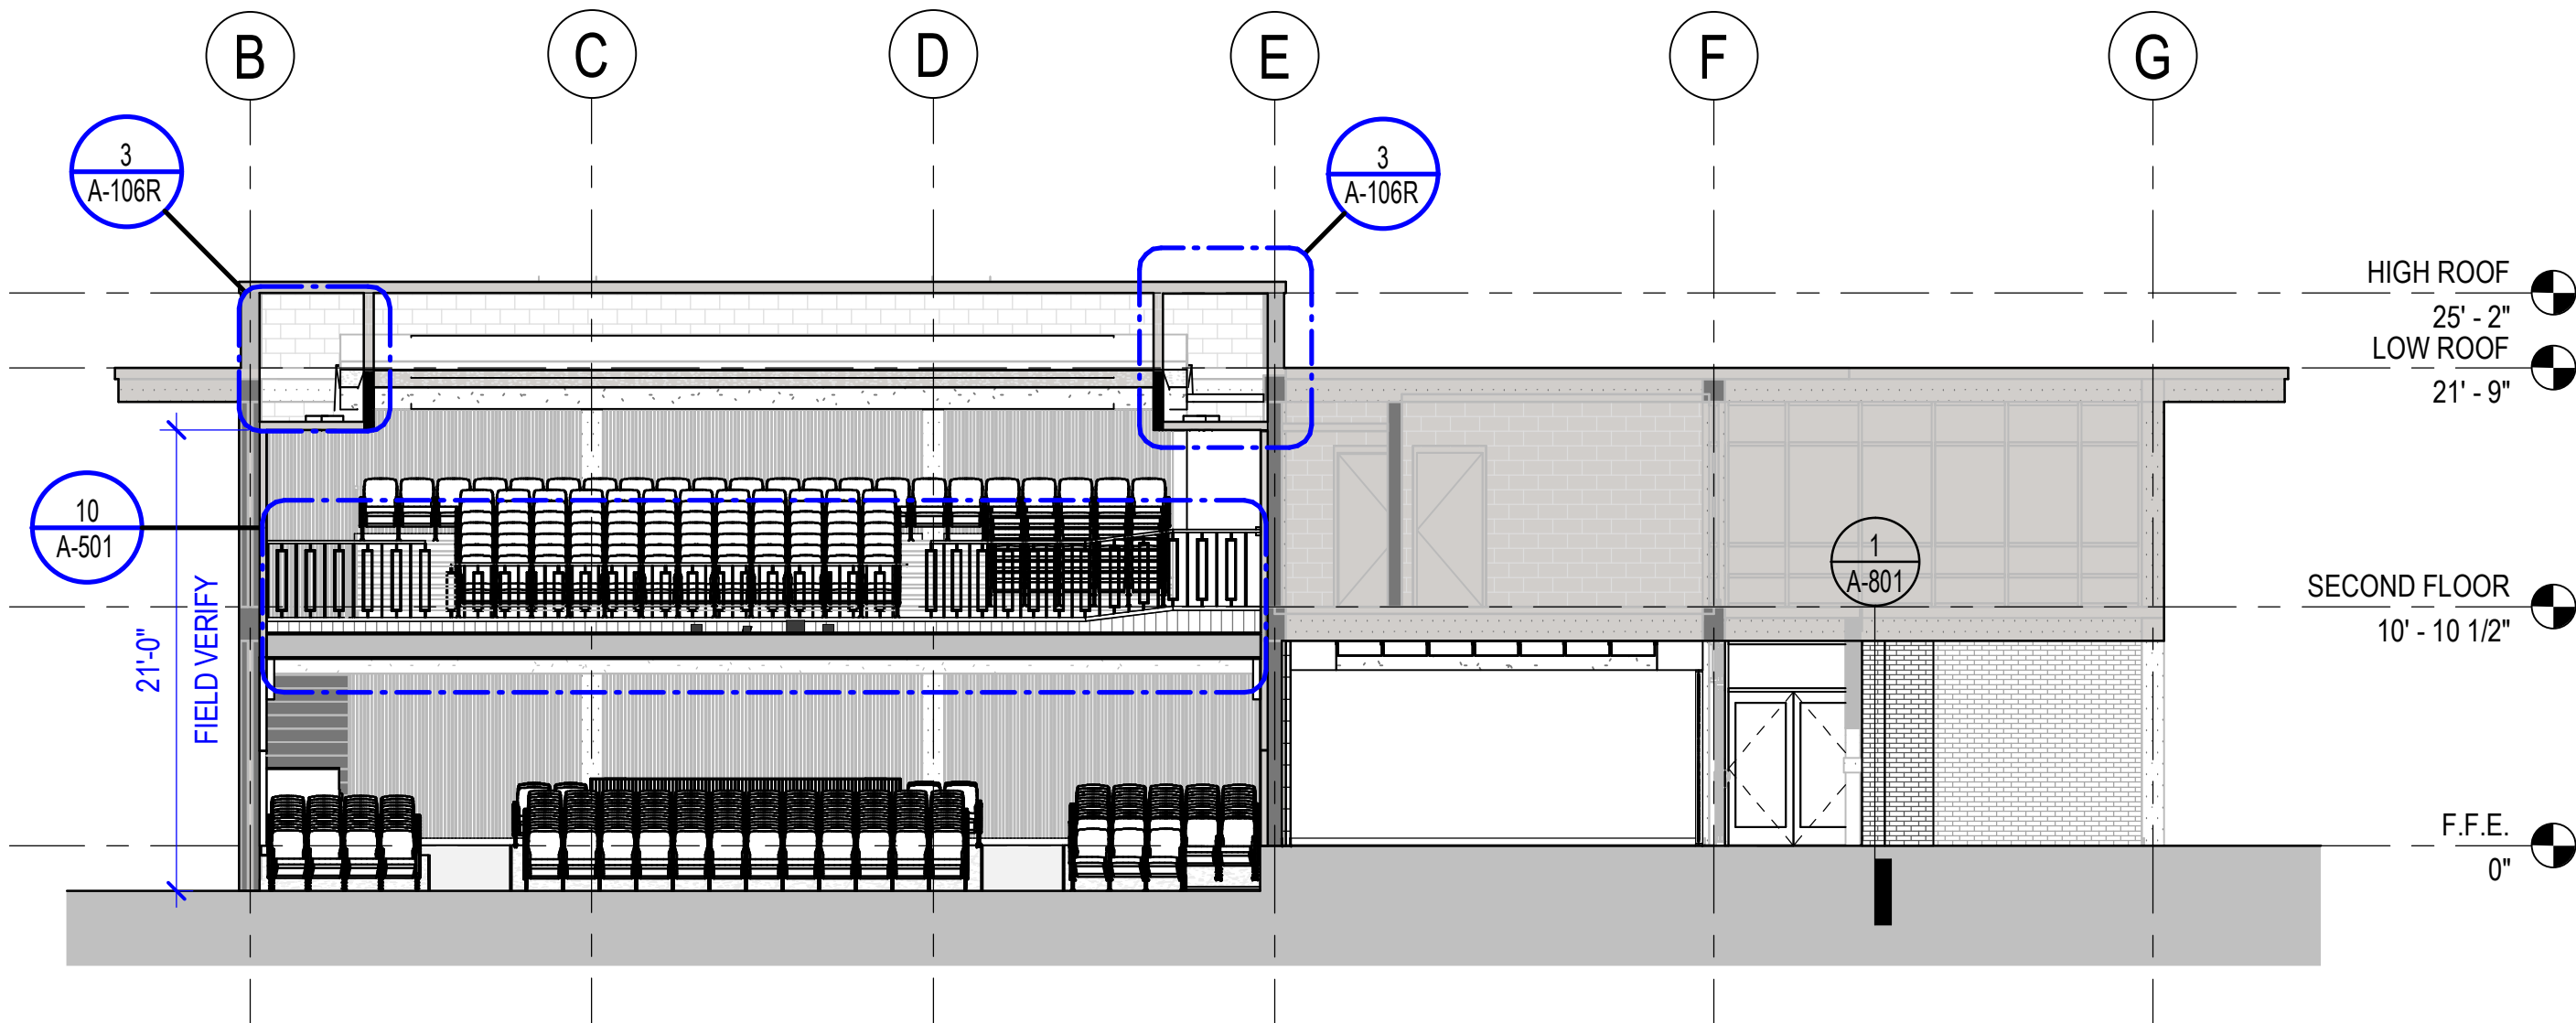

3 BUILDING SECTION
1/8" = 1'-0"

Volume **VOLUME 1**

Design Phase
CONSTRUCTION DOCUMENTS

Revisions		
No.	Date	Description



Notes
1. CROMWELL ARCHITECTS ENGINEERS, INC. ALL RIGHTS RESERVED
2. THIS SHEET DESIGNED FOR COLOR PRINTING. CRITICAL INFORMATION MAY BE LOST WITH BLACK AND WHITE PRINTING.

Project Number **2024-060**

Issue Date **09-10-2026**

Sheet Title

BUILDING SECTIONS

Sheet Number

A-301