

KEYED NOTES

- 1 EXISTING DUCT TO REMAIN. FIELD VERIFY EXACT LOCATION AND DIMENSIONS.
- 2 PREPARE END OF EXISTING DUCT FOR CONNECTION TO NEW DUCTWORK. REFER TO M-102.
- 3 EXISTING AIR DEVICE TO REMAIN.
- 4 REMOVE EXISTING SUPPLY AIR GRILLES IN CEILING. DEMOLISH ACCESSIBLE DUCTWORK AND ABANDON THE REST IN PLACE.


GENERAL NOTE:

THE ENTIRE EXTENT OF UNUSED DUCTWORK IS SHOWN ON THIS DRAWING TO BE DEMOLISHED, HOWEVER CONTRACTOR SHALL ONLY DEMOLISH THE DUCTWORK THAT IS ACCESSIBLE THROUGH CEILING REMOVAL AS SHOWN ON THE ARCHITECTURAL DRAWING(S). UNDER NO CIRCUMSTANCES MAY CONTRACTOR DEMOLISH CEILINGS SHOWN TO REMAIN ON THE ARCHITECTURAL DRAWINGS. INACCESSIBLE PORTIONS OF DUCTWORK SHALL BE ABANDONED IN PLACE RATHER THAN DEMOLISHED.



**PHILANDER
SMITH
UNIVERSITY**

M.L. HARRIS
AUDITORIUM
RENOVATION

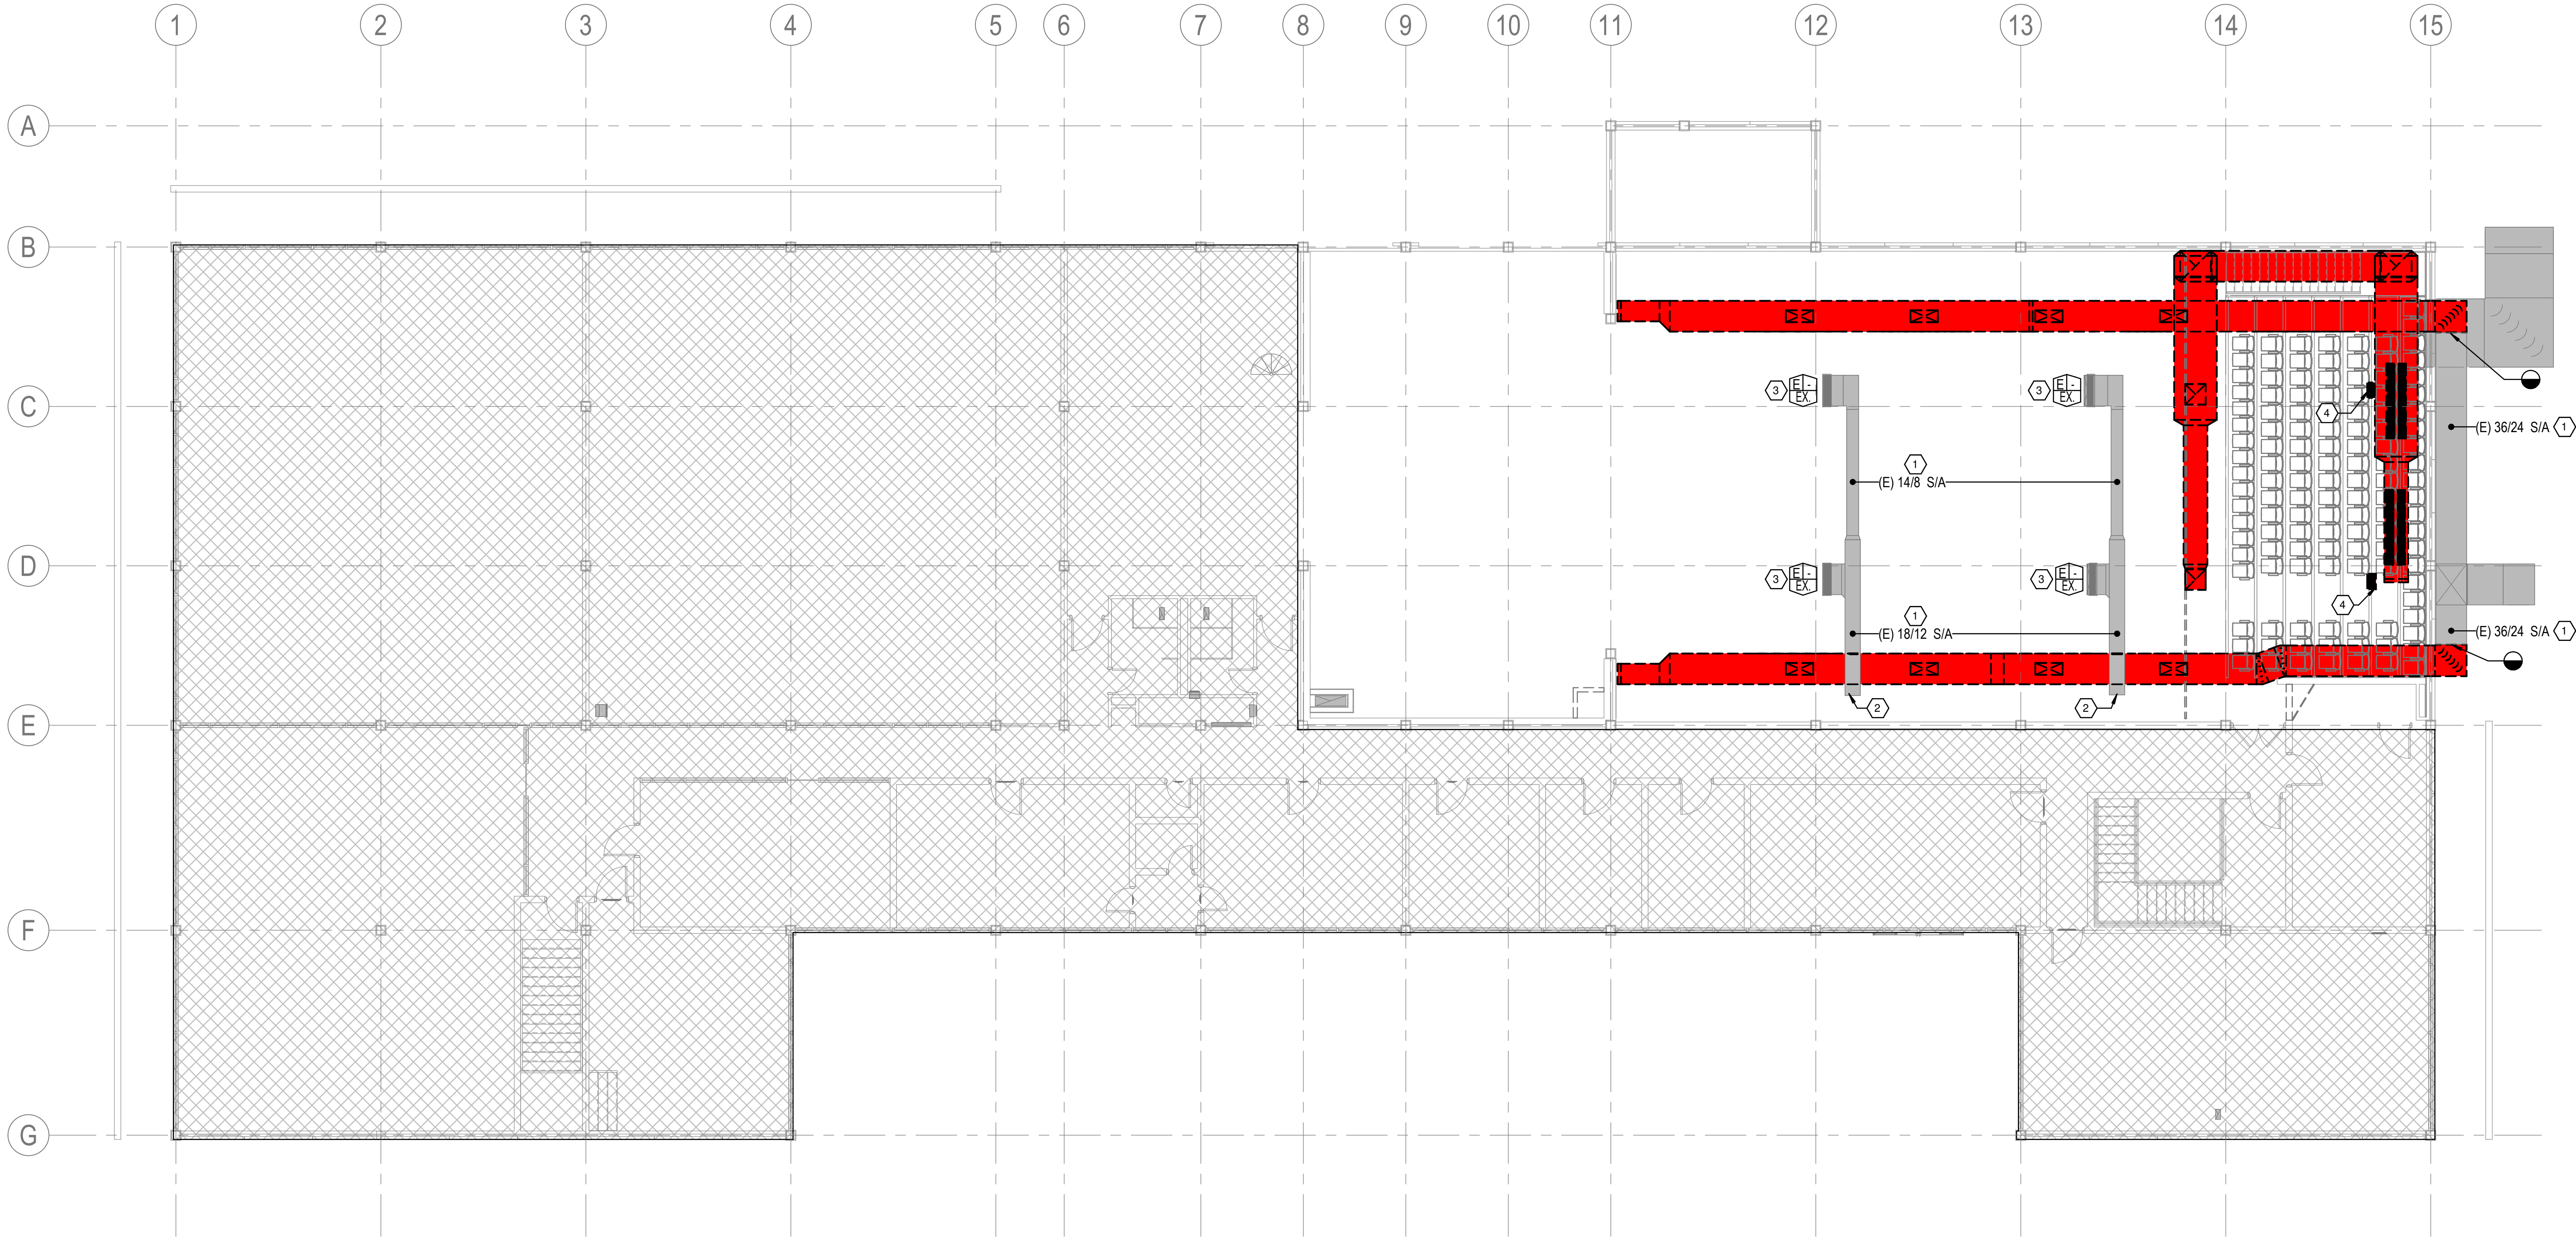

1 SECOND FLOOR DEMOLITION PLAN
1/8" = 1'-0"
0 4 8 16

1

Volume **VOLUME 1**

Design Phase
**CONSTRUCTION
DOCUMENTS**

Revisions	No.	Date	Description

Stamp

Notes

- 1. CROMWELL ARCHITECTS ENGINEERS, INC. ALL RIGHTS RESERVED
- 2. THIS SHEET DESIGNED FOR COLOR PRINTING. CRITICAL INFORMATION MAY BE LOST WITH BLACK AND WHITE PRINTING.

Project Number **2024-060**

Issue Date **09-10-2026**

Sheet Title

**SECOND FLOOR DEMO
PLAN**

Sheet Number
MD102