

KEYED NOTES

- 1
- DEMOLISH EXISTING EXHAUST FAN AND PREPARE EXISTING ROOF CURB FOR INSTALLATION OF NEW CURB ADAPTER.
- 2
- REMOVE EXISTING EXHAUST FAN AND PROVIDE INSULATED CAP ON EXISTING CURB. SEAL WATERTIGHT.
- 3
- EXISTING ROOF-MOUNTED EXHAUST FANS. ENSURE WEATHERTIGHT ABANDON IN PLACE.
- 4
- EXISTING ROOF-MOUNTED SMOKE VENT TO BE DEMOLISHED. REFER TO ARCHITECTURAL.

Project



PHILANDER
SMITH
UNIVERSITY

M.L. HARRIS
AUDITORIUM
RENOVATION

Volume

VOLUME 1



Design Phase

CONSTRUCTION
DOCUMENTS

Revisions

No.	Date	Description

Stamp

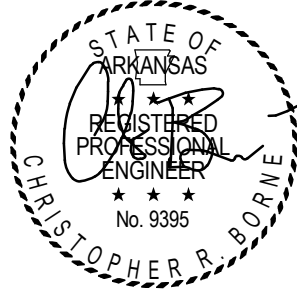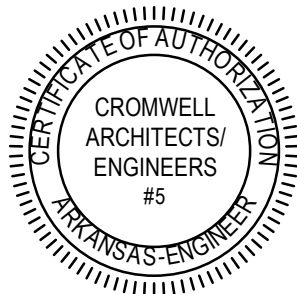

Notes

1. CROMWELL ARCHITECTS ENGINEERS, INC.
ALL RIGHTS RESERVED
2. THIS SHEET DESIGNED FOR COLOR PRINTING.
CRITICAL INFORMATION MAY BE LOST WITH
BLACK AND WHITE PRINTING.

Project Number

2024-060

Issue Date


09-10-2026

Sheet Title

ROOF DEMO PLAN

Sheet Number

MD103

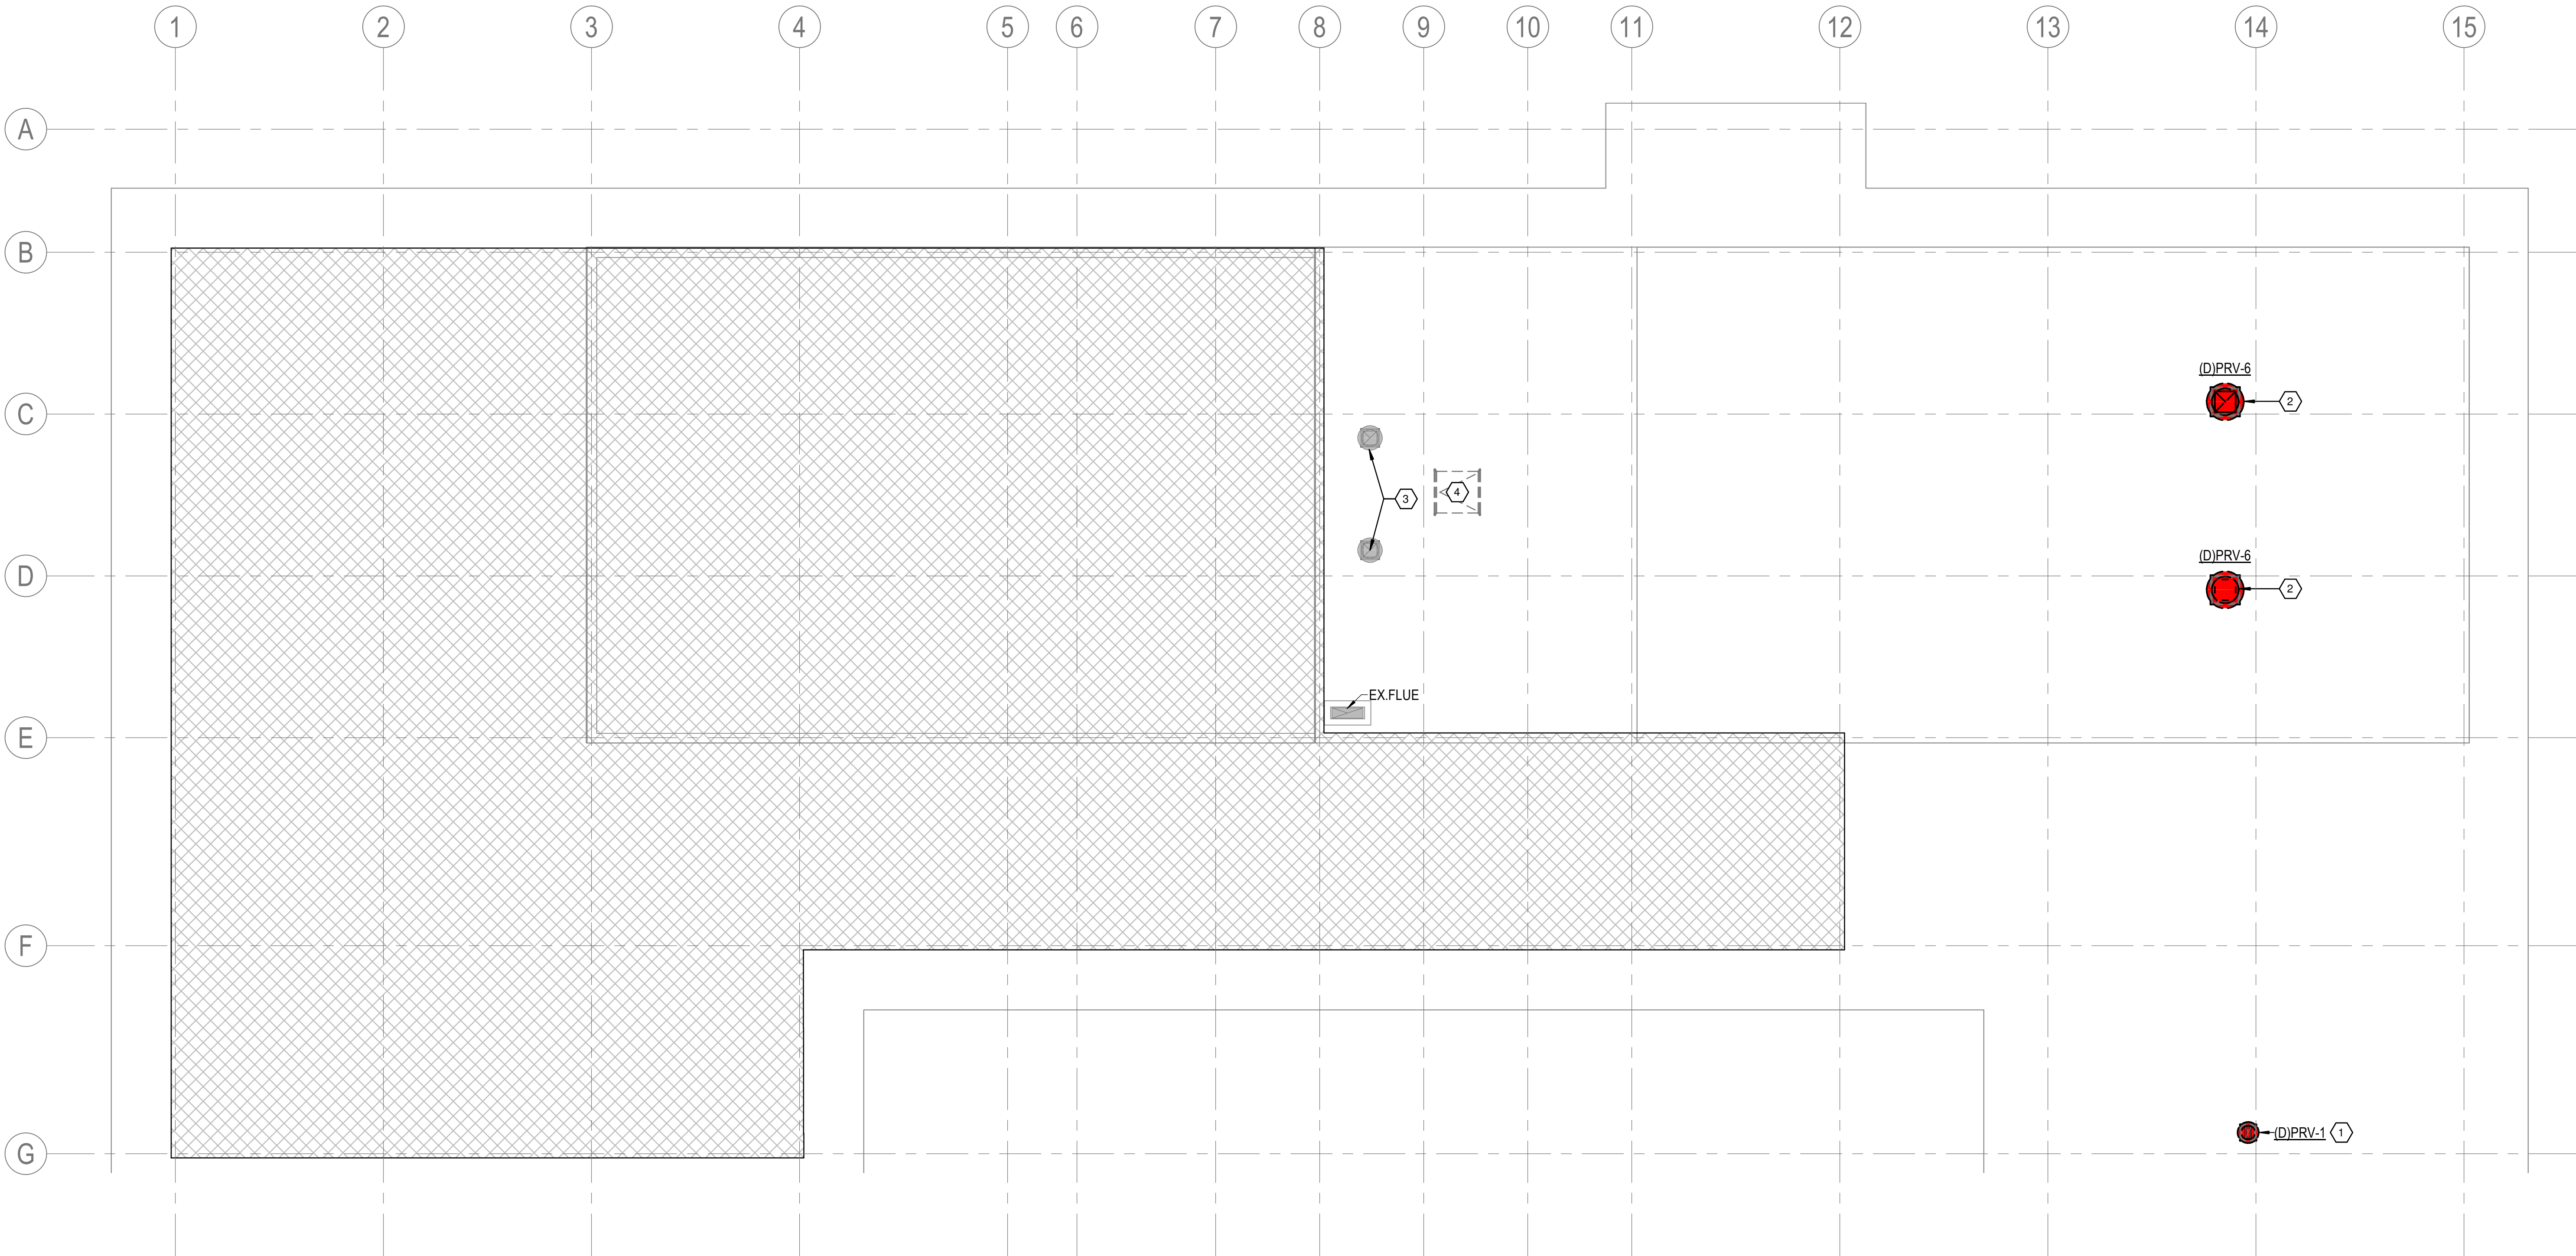

1 ROOF DEMOLITION PLAN

1/8" = 1'-0"

0 4 8 16

NORTH

1