

PHILANDER
SMITH
UNIVERSITY


M.L. HARRIS
AUDITORIUM
RENOVATION

GENERAL NOTES:


- A. PROVIDE J-HOOKS FOR CABLE PATHWAY FOR CONDUIT STUB-OUT TO DATA ROOM.
- B. TERMINATE DATA CABLES IN DATA 67.
- C. PROVIDE PATCH PANEL AS REQUIRED TO ACCOMMODATE NEW CABLES.
- D. SEE NOTES ON EP101.

KEYED NOTES:

- 1 ADD ALTERNATIVE #2A - PROVIDE RECEPTACLE AND DATA FOR TELEVISION (NORTH WALL) AND OMIT RECEPTACLES AND DATA FOR DIGITAL DISPLAY (SOUTH WALL)
- 2 ADD ALTERNATIVE #2B - PROVIDE RECEPTACLES AND DATA FOR DIGITAL DISPLAY (SOUTH WALL) AND OMIT NEW RECEPTACLE AND DATA FOR TV (NORTH WALL). EXISTING RECEPTACLES TO REMAIN ON NORTH WALL.

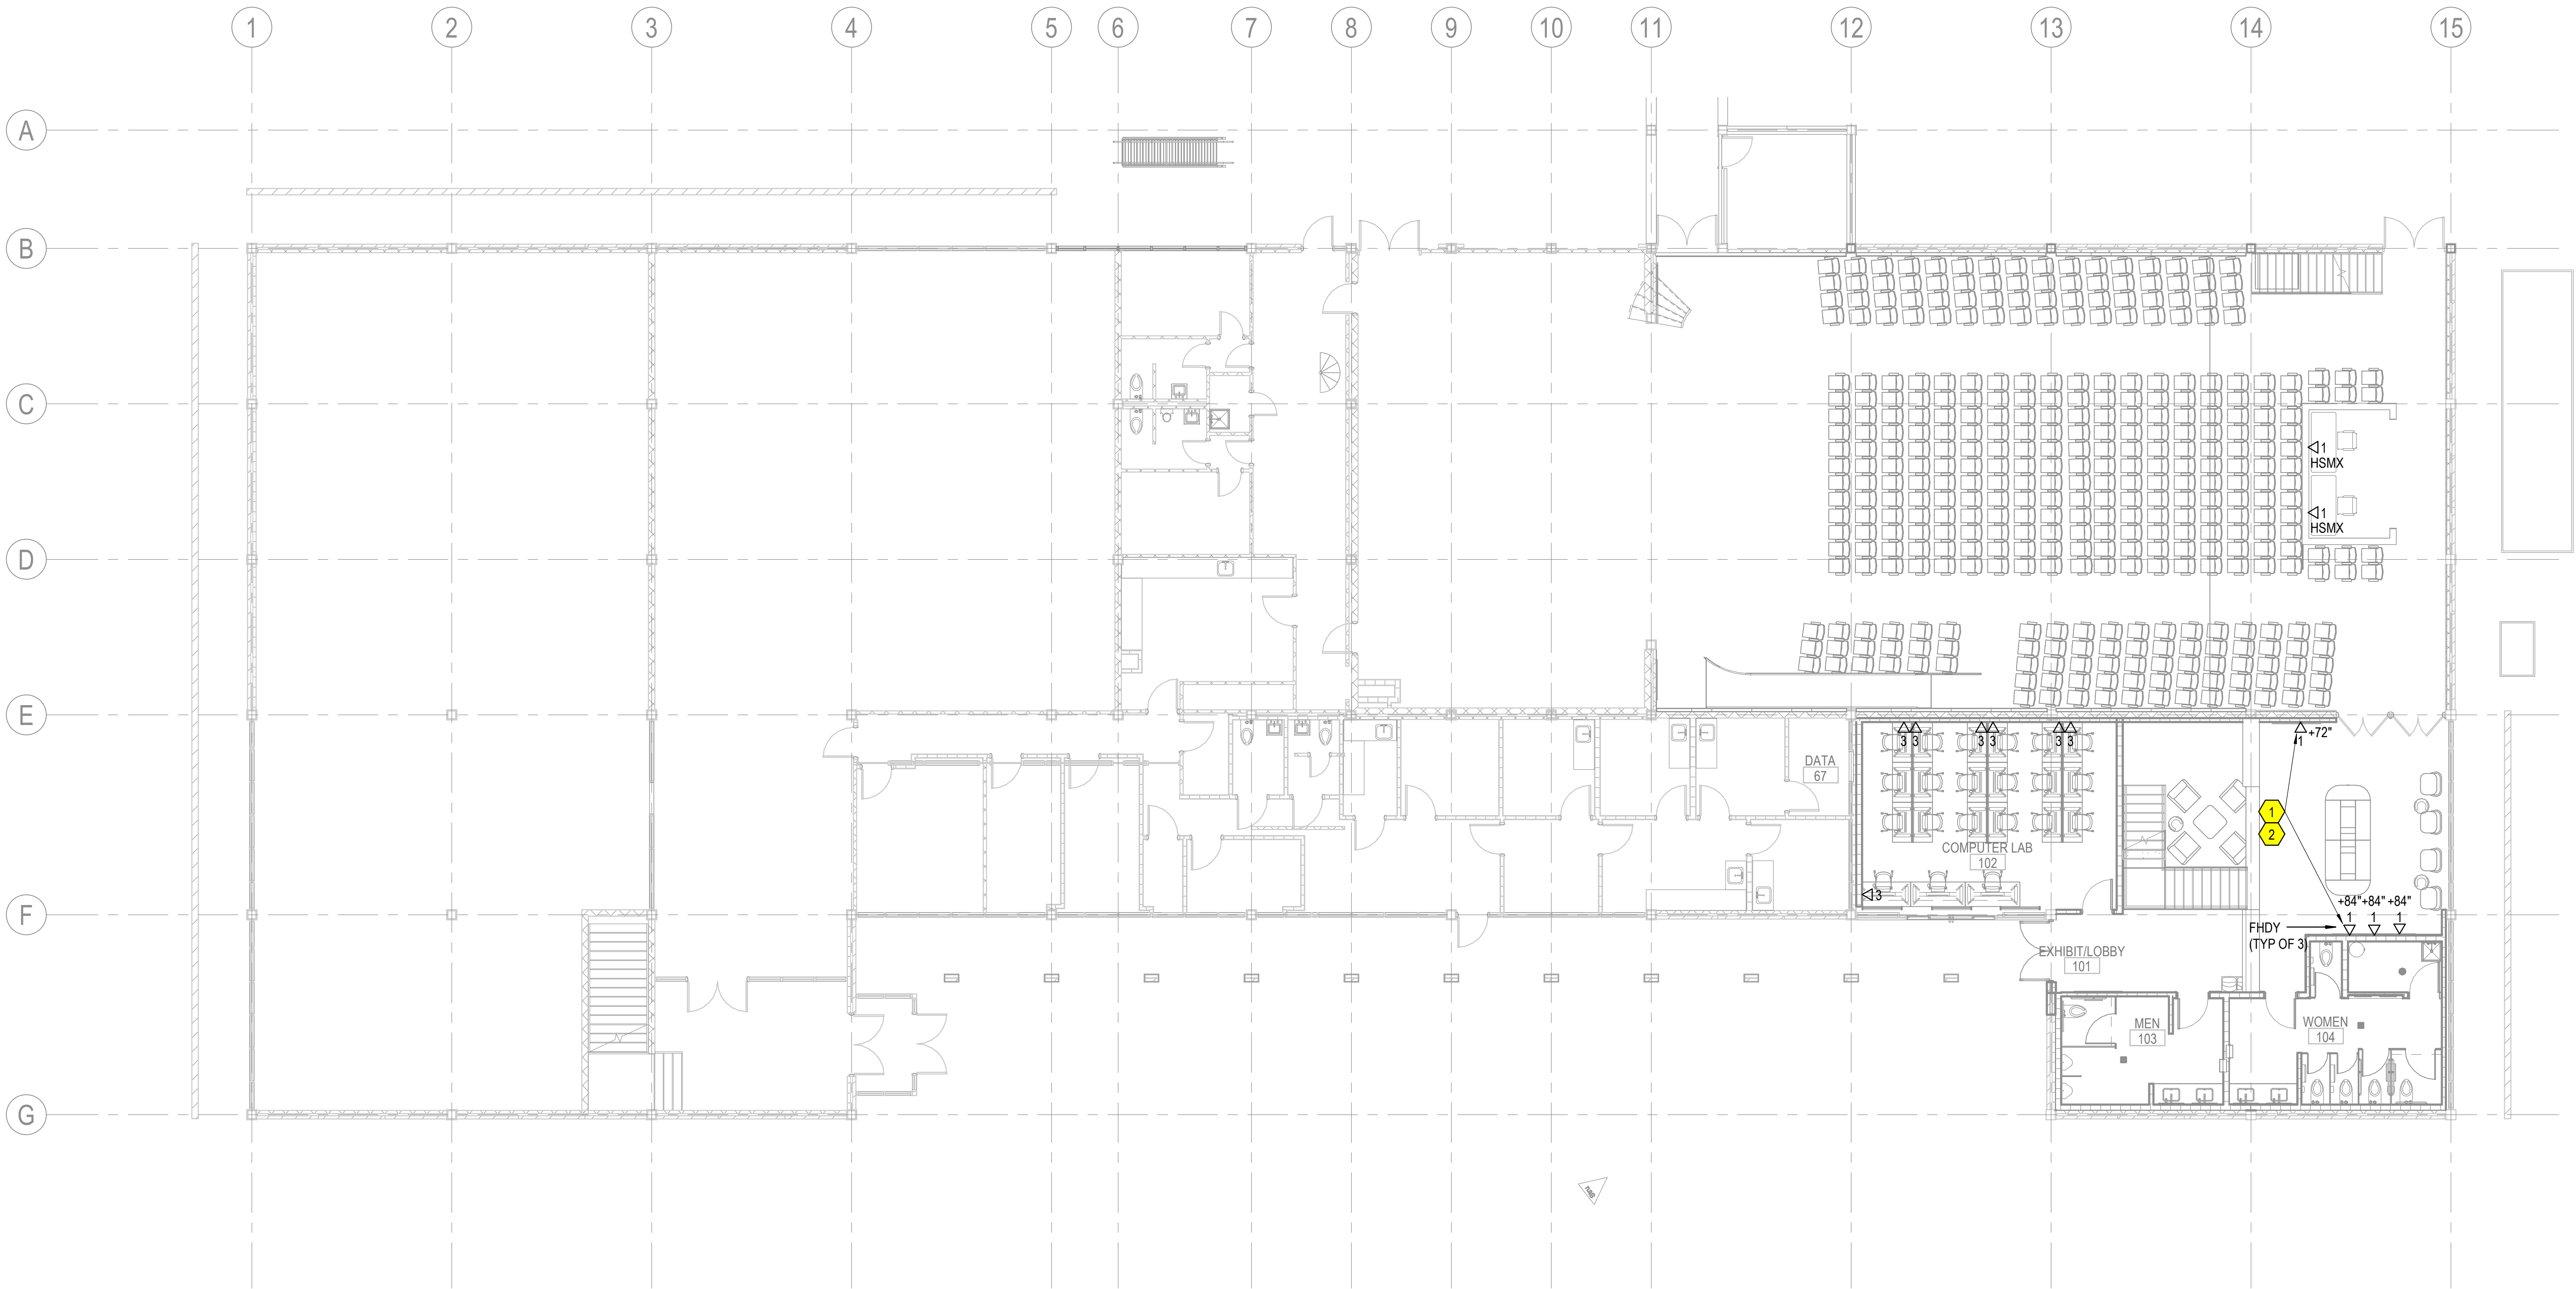

1 FIRST FLOOR SYSTEMS PLAN
1/8" = 1'-0"

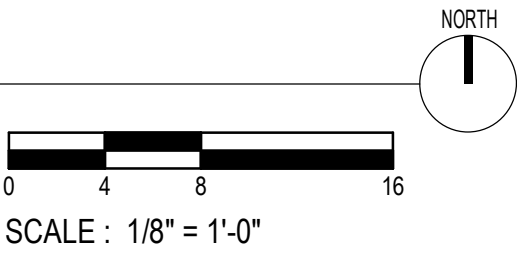

Volume
VOLUME 1

Design Phase
CONSTRUCTION
DOCUMENTS

Revisions		
No.	Date	Description

Stamp

Notes
09-10-2026

1. CROMWELL ARCHITECTS ENGINEERS, INC.
ALL RIGHTS RESERVED

2. THIS SHEET DESIGNED FOR COLOR PRINTING.
CRITICAL INFORMATION MAY BE LOST WITH
BLACK AND WHITE PRINTING.

Project Number
2024-060

Issue Date
09-10-2026

Sheet Title

FIRST FLOOR SYSTEMS
PLAN

Sheet Number

ET101