

ADVISORY DRAWINGS -
FOR INCLUSION IN ELECTRICAL DRAWINGS.
THIS DRAWING INDICATES GENERAL LAYOUT AND
DESIGN OF STAGE AND LIGHTING SYSTEMS.
REVIEW BY A QUALIFIED ENGINEER IS NECESSARY
TO ASSURE SAFETY AND CODE COMPLIANCE.

Schuler Shook

LIGHTING DESIGN / THEATRE PLANNING / AUDIO VIDEO DESIGN

Dallas

T +1 214 747 8300

schuler shook.com

CROMWELL

1300 East 6th Street Little Rock, AR 72202

501.372.2900

cromwell.com



PHILANDER
SMITH
UNIVERSITY

M.L. HARRIS
AUDITORIUM
RENOVATION

Volume
VOLUME 2

Design Phase
CONSTRUCTION
DOCUMENTS

Revisions		
No.	Date	Description

Stamp

- Notes
- CROMWELL ARCHITECTS ENGINEERS, INC.
ALL RIGHTS RESERVED
 - THIS SHEET DESIGNED FOR COLOR PRINTING.
CRITICAL INFORMATION MAY BE LOST WITH
BLACK AND WHITE PRINTING.

Project Number
2024-060


Issue Date
09-10-2026

Sheet Title

ADVISORY ELECTRICAL -
PLANS, POWER AND
PANEL

Sheet Number

SKE 102

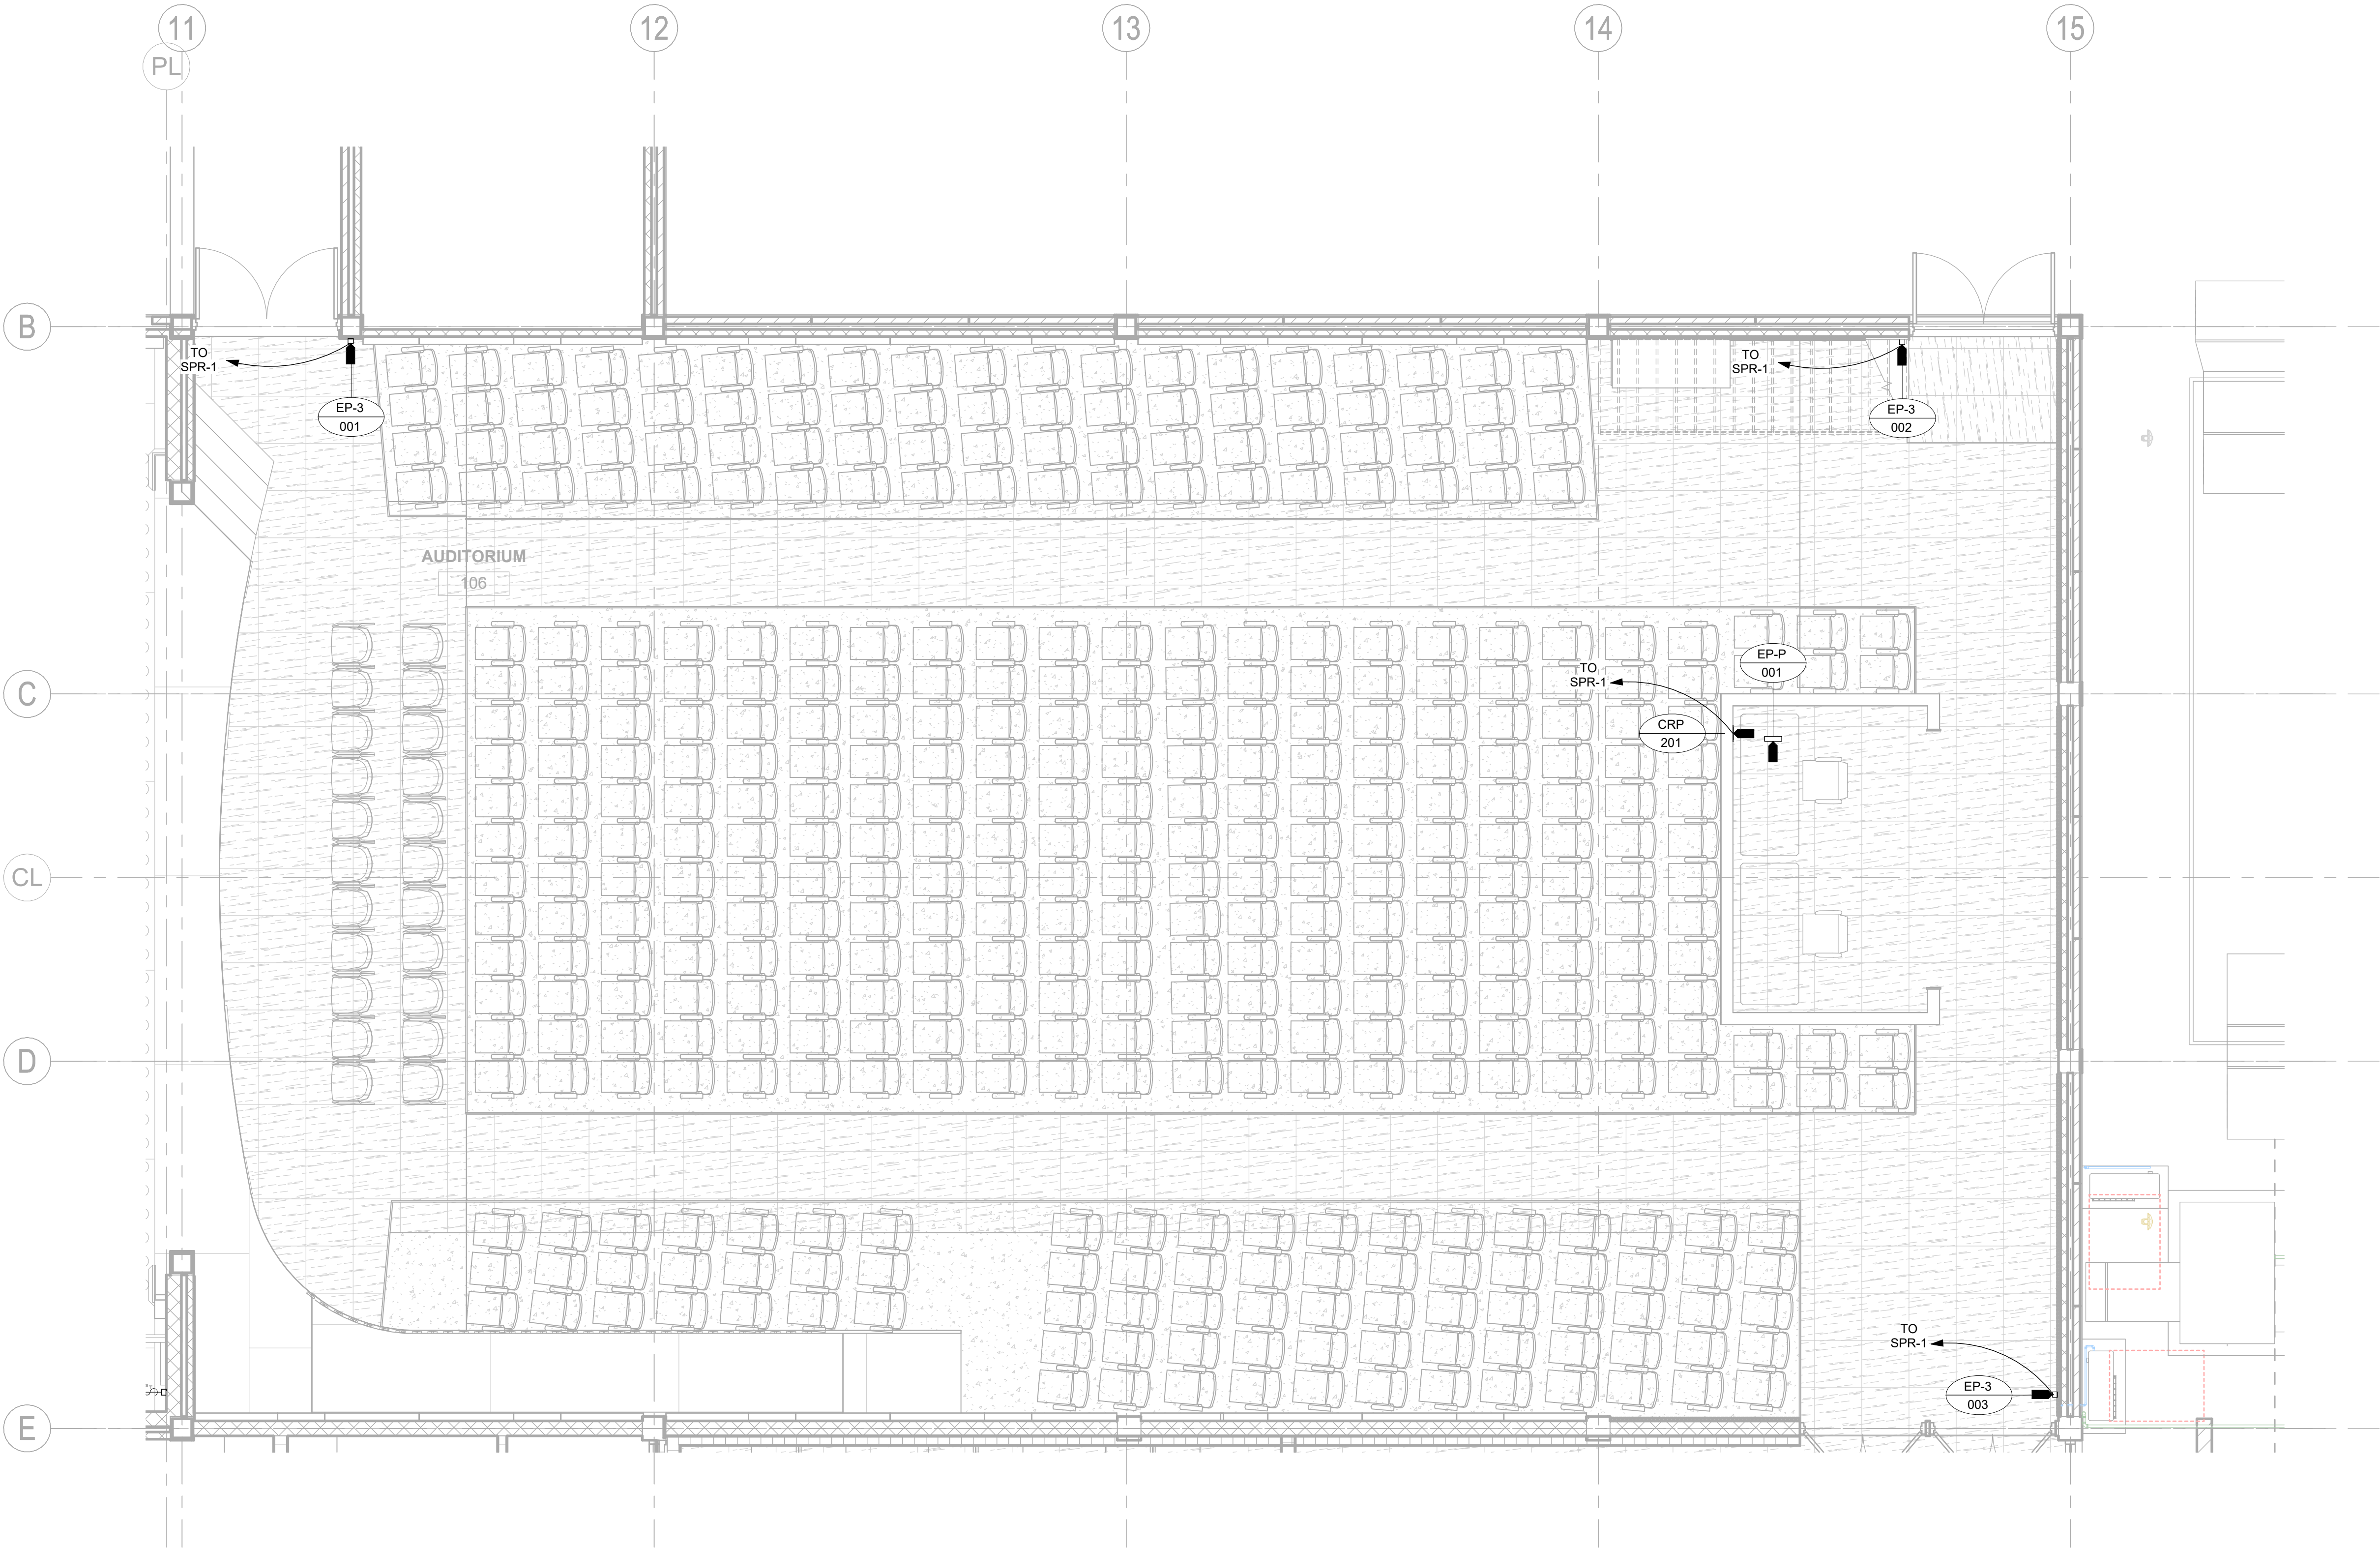

1 PLAN - ORCHESTRA LEVEL, POWER AND PANEL
SCALE: 1/4" = 1'-0"