


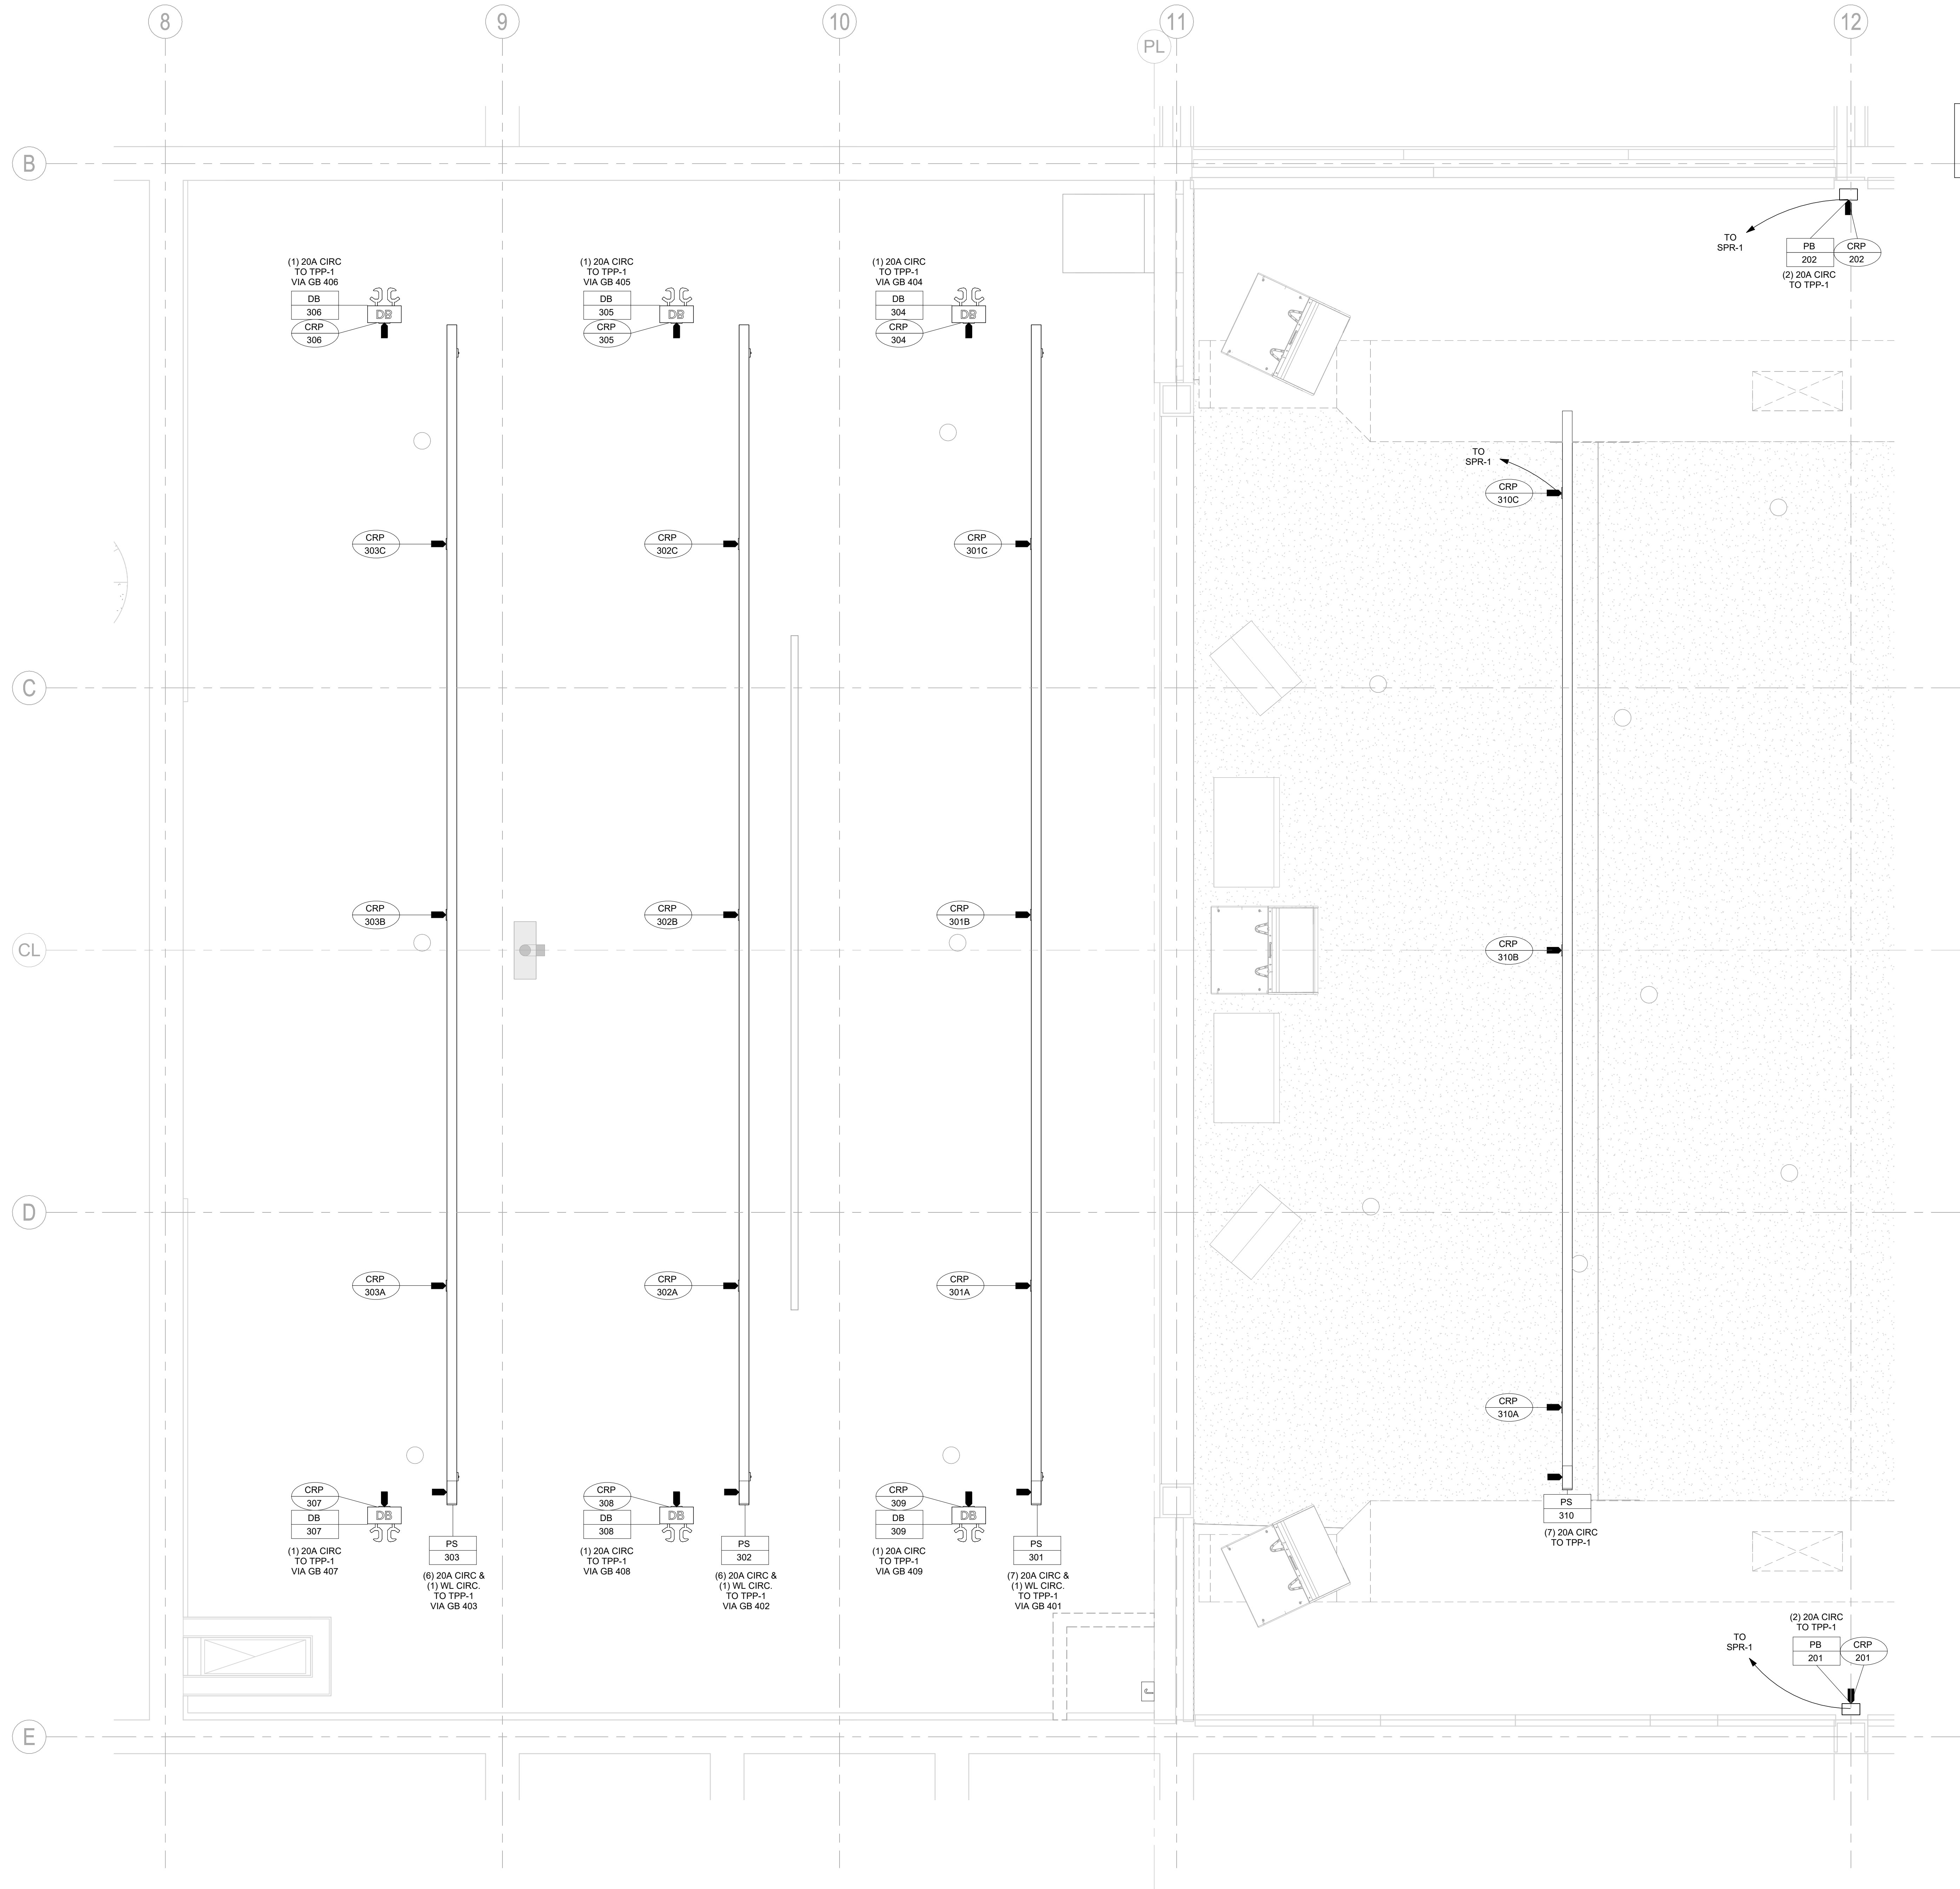

ADVISORY DRAWINGS -
FOR INCLUSION IN ELECTRICAL DRAWINGS.
THIS DRAWING INDICATES GENERAL LAYOUT AND
DESIGN OF STAGE AND LIGHTING SYSTEMS.
REVIEW BY A QUALIFIED ENGINEER IS NECESSARY
TO ASSURE SAFETY AND CODE COMPLIANCE.



**PHILANDER
SMITH
UNIVERSITY**

M.L. HARRIS
AUDITORIUM
RENOVATION

Volume **VOLUME 2**

Design Phase
**CONSTRUCTION
DOCUMENTS**

Revisions		
No.	Date	Description

Stamp

- Notes
- CROMWELL ARCHITECTS ENGINEERS, INC. ALL RIGHTS RESERVED
 - THIS SHEET DESIGNED FOR COLOR PRINTING. CRITICAL INFORMATION MAY BE LOST WITH BLACK AND WHITE PRINTING.

Project Number **2024-060**
Issue Date **09-10-2026**
Sheet Title

**ADVISORY ELECTRICAL -
RCP, POWER AND PANEL**

Sheet Number

SKE 104