




**PHILANDER
SMITH
UNIVERSITY**

M.L. HARRIS
AUDITORIUM
RENOVATION

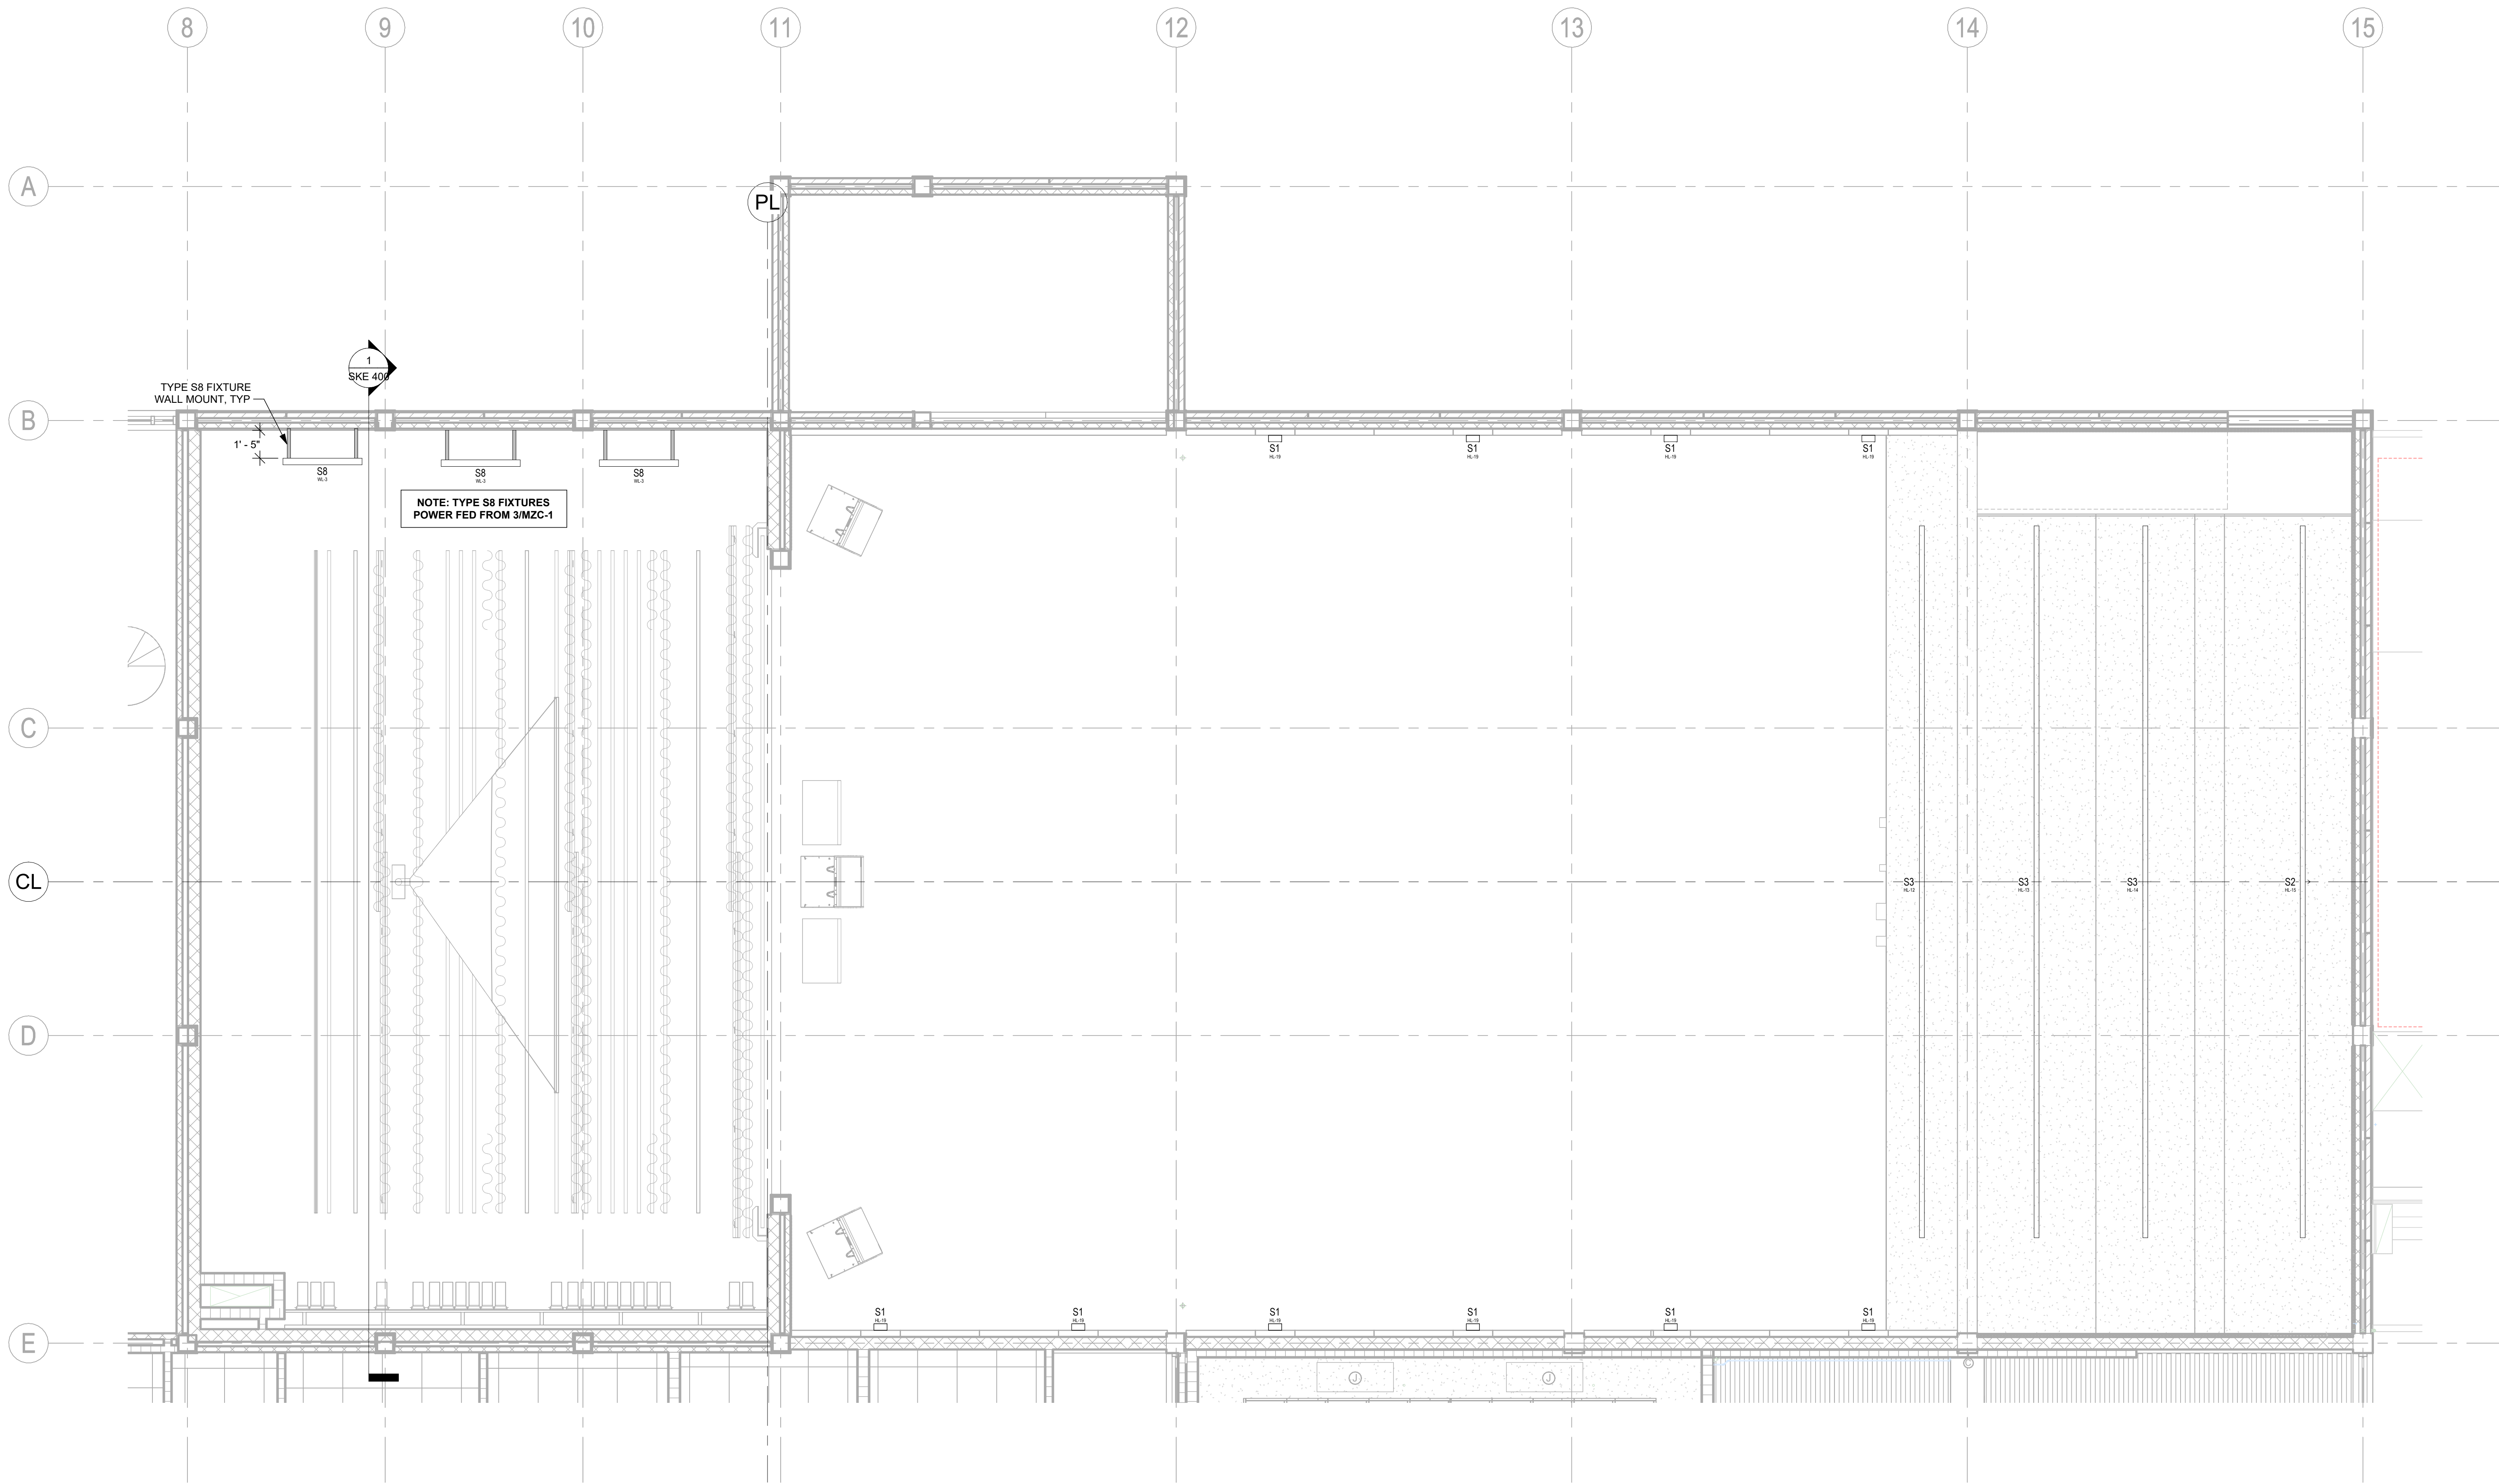

1 LIGHTING CEILING PLAN - STAGE LEVEL
SCALE: 1/4" = 1'-0"

Volume **VOLUME 2**

Design Phase
**CONSTRUCTION
DOCUMENTS**

Revisions		
No.	Date	Description

Stamp

- Notes
1. CROMWELL ARCHITECTS ENGINEERS, INC. ALL RIGHTS RESERVED
 2. THIS SHEET DESIGNED FOR COLOR PRINTING. CRITICAL INFORMATION MAY BE LOST WITH BLACK AND WHITE PRINTING.

Project Number **2024-060**

Issue Date **09-10-2026**

Sheet Title

**ADVISORY ELECTRICAL -
LIGHTING CEILING PLAN**

Sheet Number

SKE 301