

ADVISORY DRAWINGS -
FOR INCLUSION IN ELECTRICAL DRAWINGS.
THIS DRAWING INDICATES GENERAL LAYOUT AND
DESIGN OF STAGE AND LIGHTING SYSTEMS.
REVIEW BY A QUALIFIED ENGINEER IS NECESSARY
TO ASSURE SAFETY AND CODE COMPLIANCE.

Schuler Shook

LIGHTING DESIGN / THEATRE PLANNING / AUDIO VIDEO DESIGN

Dallas

T +1 214 747 8300

schuler shook.com

CROMWELL

1300 East 6th Street Little Rock, AR 72202

501.372.2900

cromwell.com

Project

PHILANDER SMITH UNIVERSITY

PHILANDER SMITH UNIVERSITY

M.L. HARRIS AUDITORIUM RENOVATION

Volume VOLUME 2

CONSTRUCTION DOCUMENTS

Revisions	No.	Date	Description

Stamp

- Notes
- CROMWELL ARCHITECTS ENGINEERS, INC. ALL RIGHTS RESERVED
 - THIS SHEET DESIGNED FOR COLOR PRINTING. CRITICAL INFORMATION MAY BE LOST WITH BLACK AND WHITE PRINTING.

Project Number 2024-060


Issue Date 09-10-2026

Sheet Title

ADVISORY ELECTRICAL - LIGHTING CEILING PLAN

Sheet Number

SKE 302

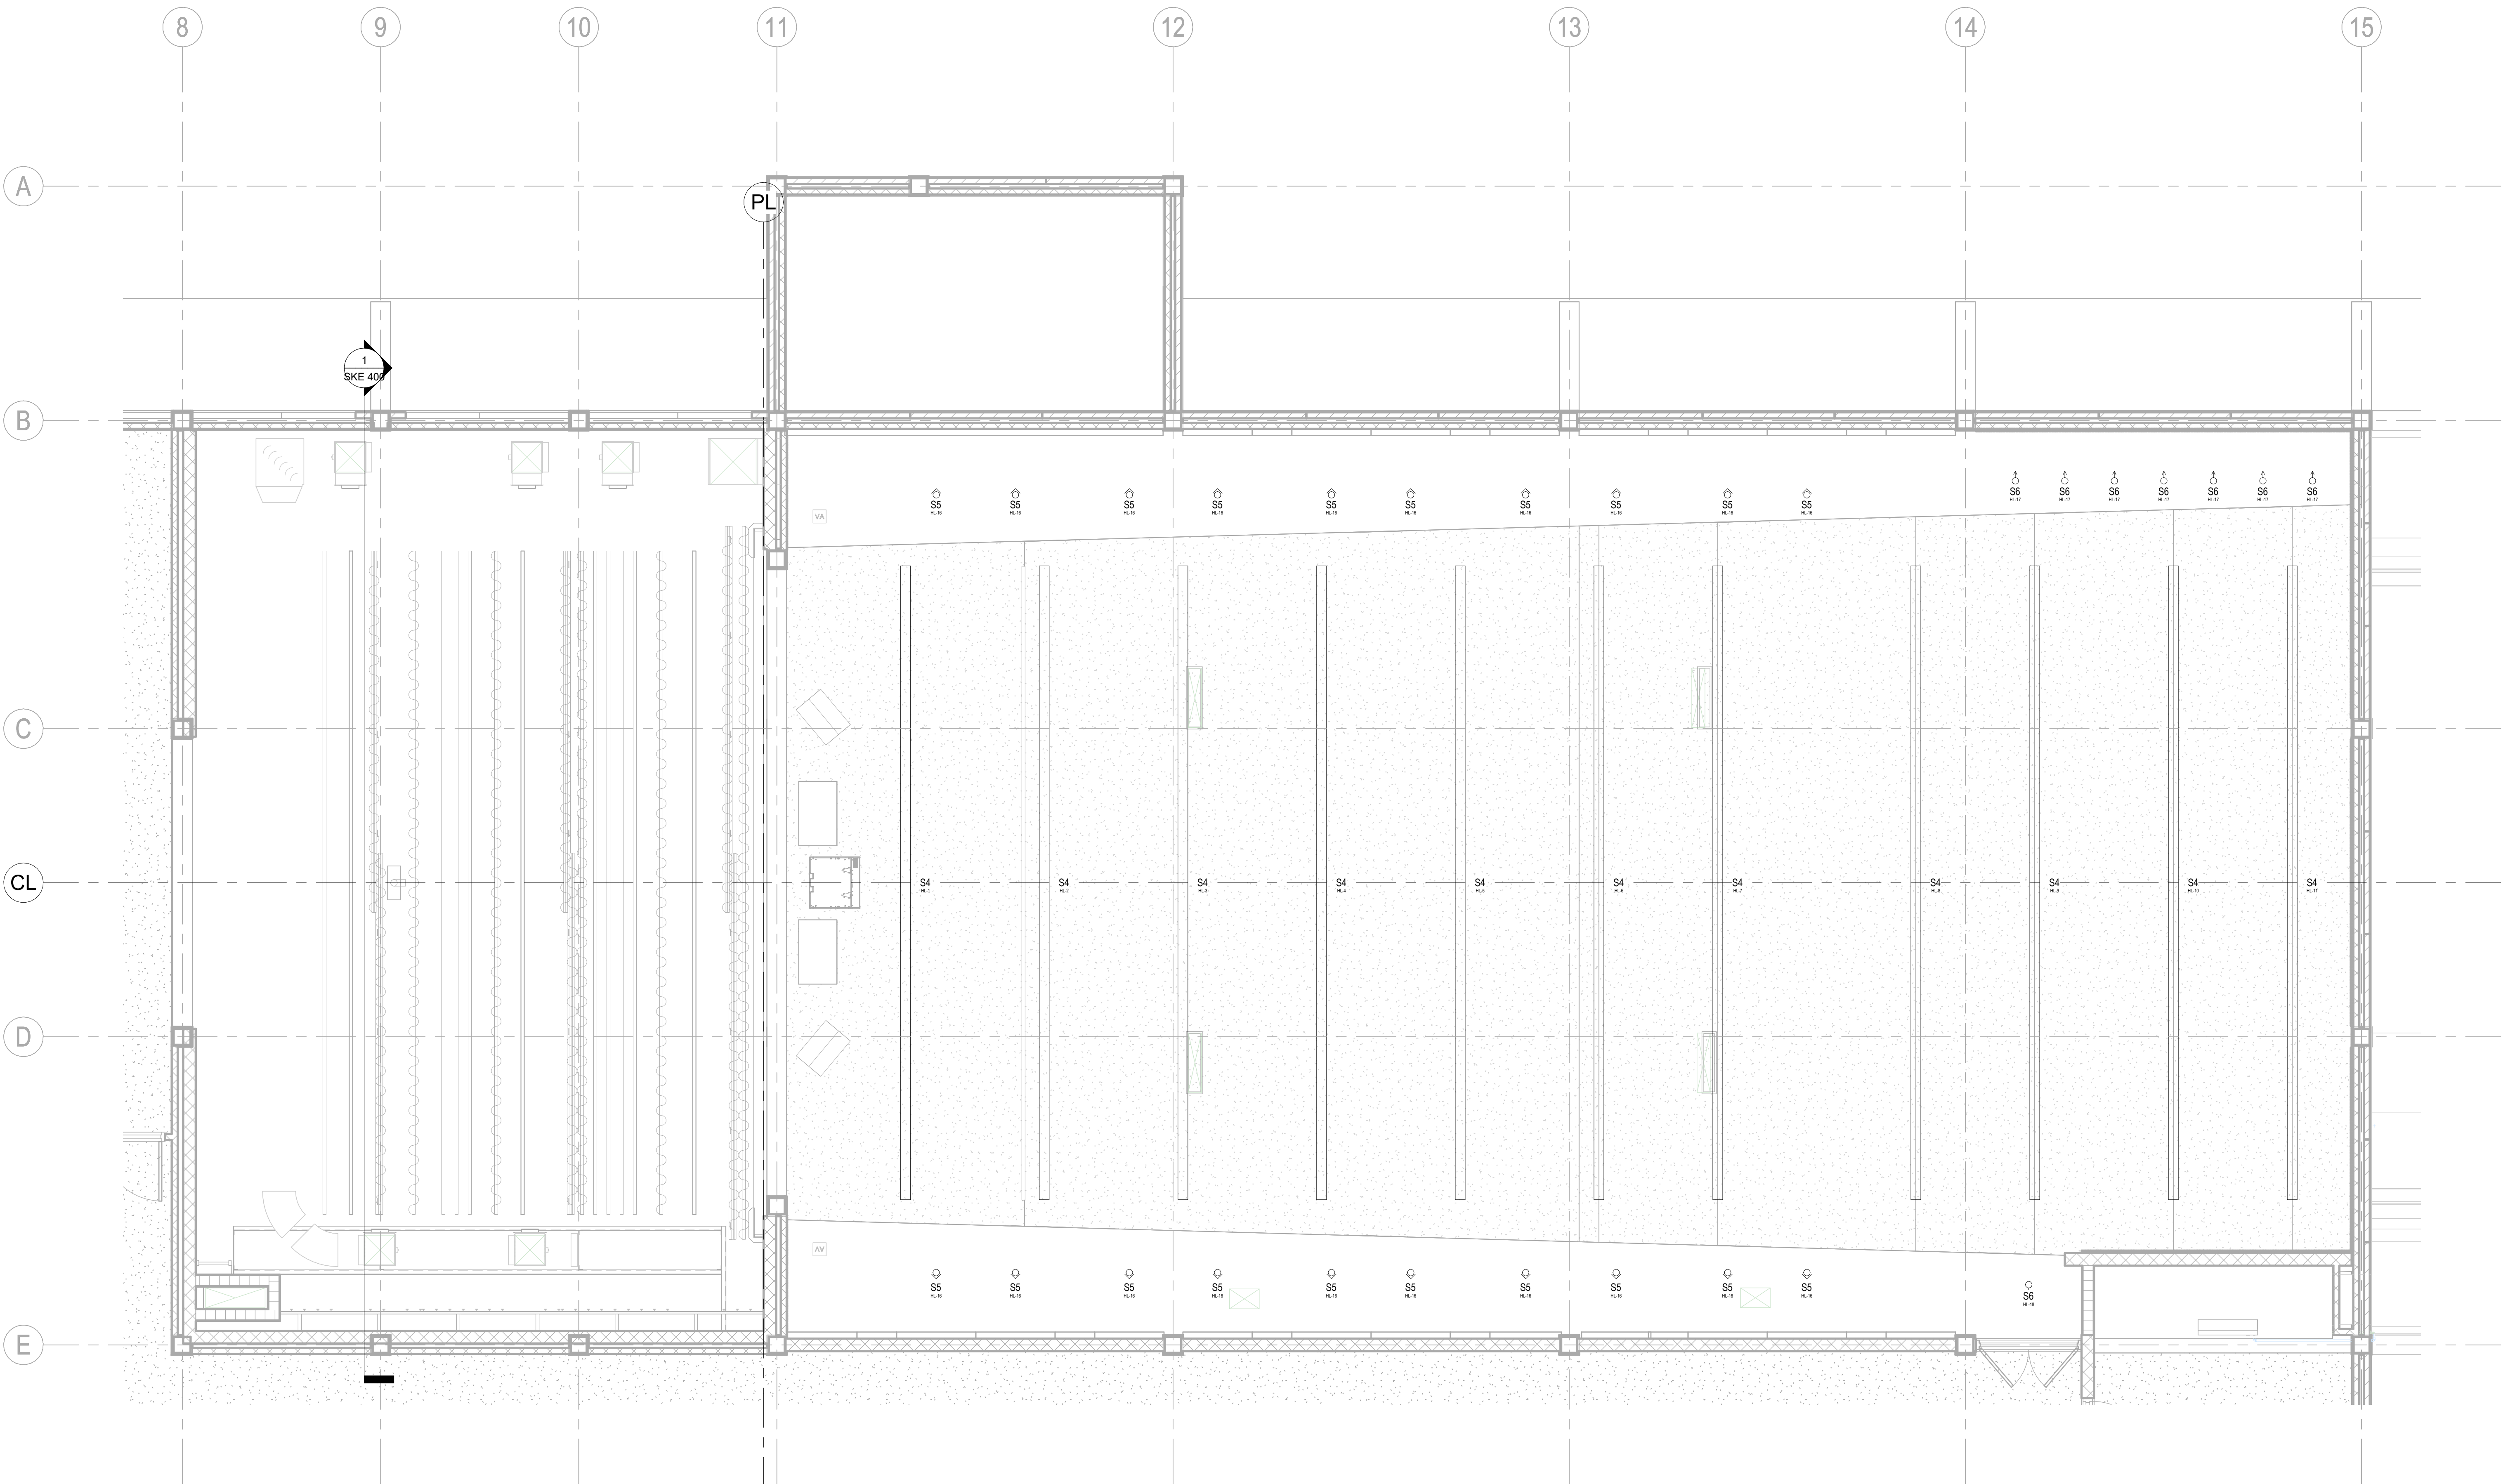

1 LIGHTING CEILING PLAN - BALCONY LEVEL

SCALE: 1/4" = 1'-0"