



**PHILANDER
SMITH
UNIVERSITY**

M.L. HARRIS
AUDITORIUM
RENOVATION

Volume **VOLUME 2**

Design Phase

**CONSTRUCTION
DOCUMENTS**

Revisions		
No.	Date	Description

Stamp

- Notes
- 1. CROMWELL ARCHITECTS ENGINEERS, INC.
ALL RIGHTS RESERVED
 - 2. THIS SHEET DESIGNED FOR COLOR PRINTING.
CRITICAL INFORMATION MAY BE LOST WITH
BLACK AND WHITE PRINTING.

Project Number **2024-060**


Issue Date **09-10-2026**

Sheet Title

**THEATRICAL RIGGING -
PANEL DEVICE LAYOUT**

Sheet Number

TR 002

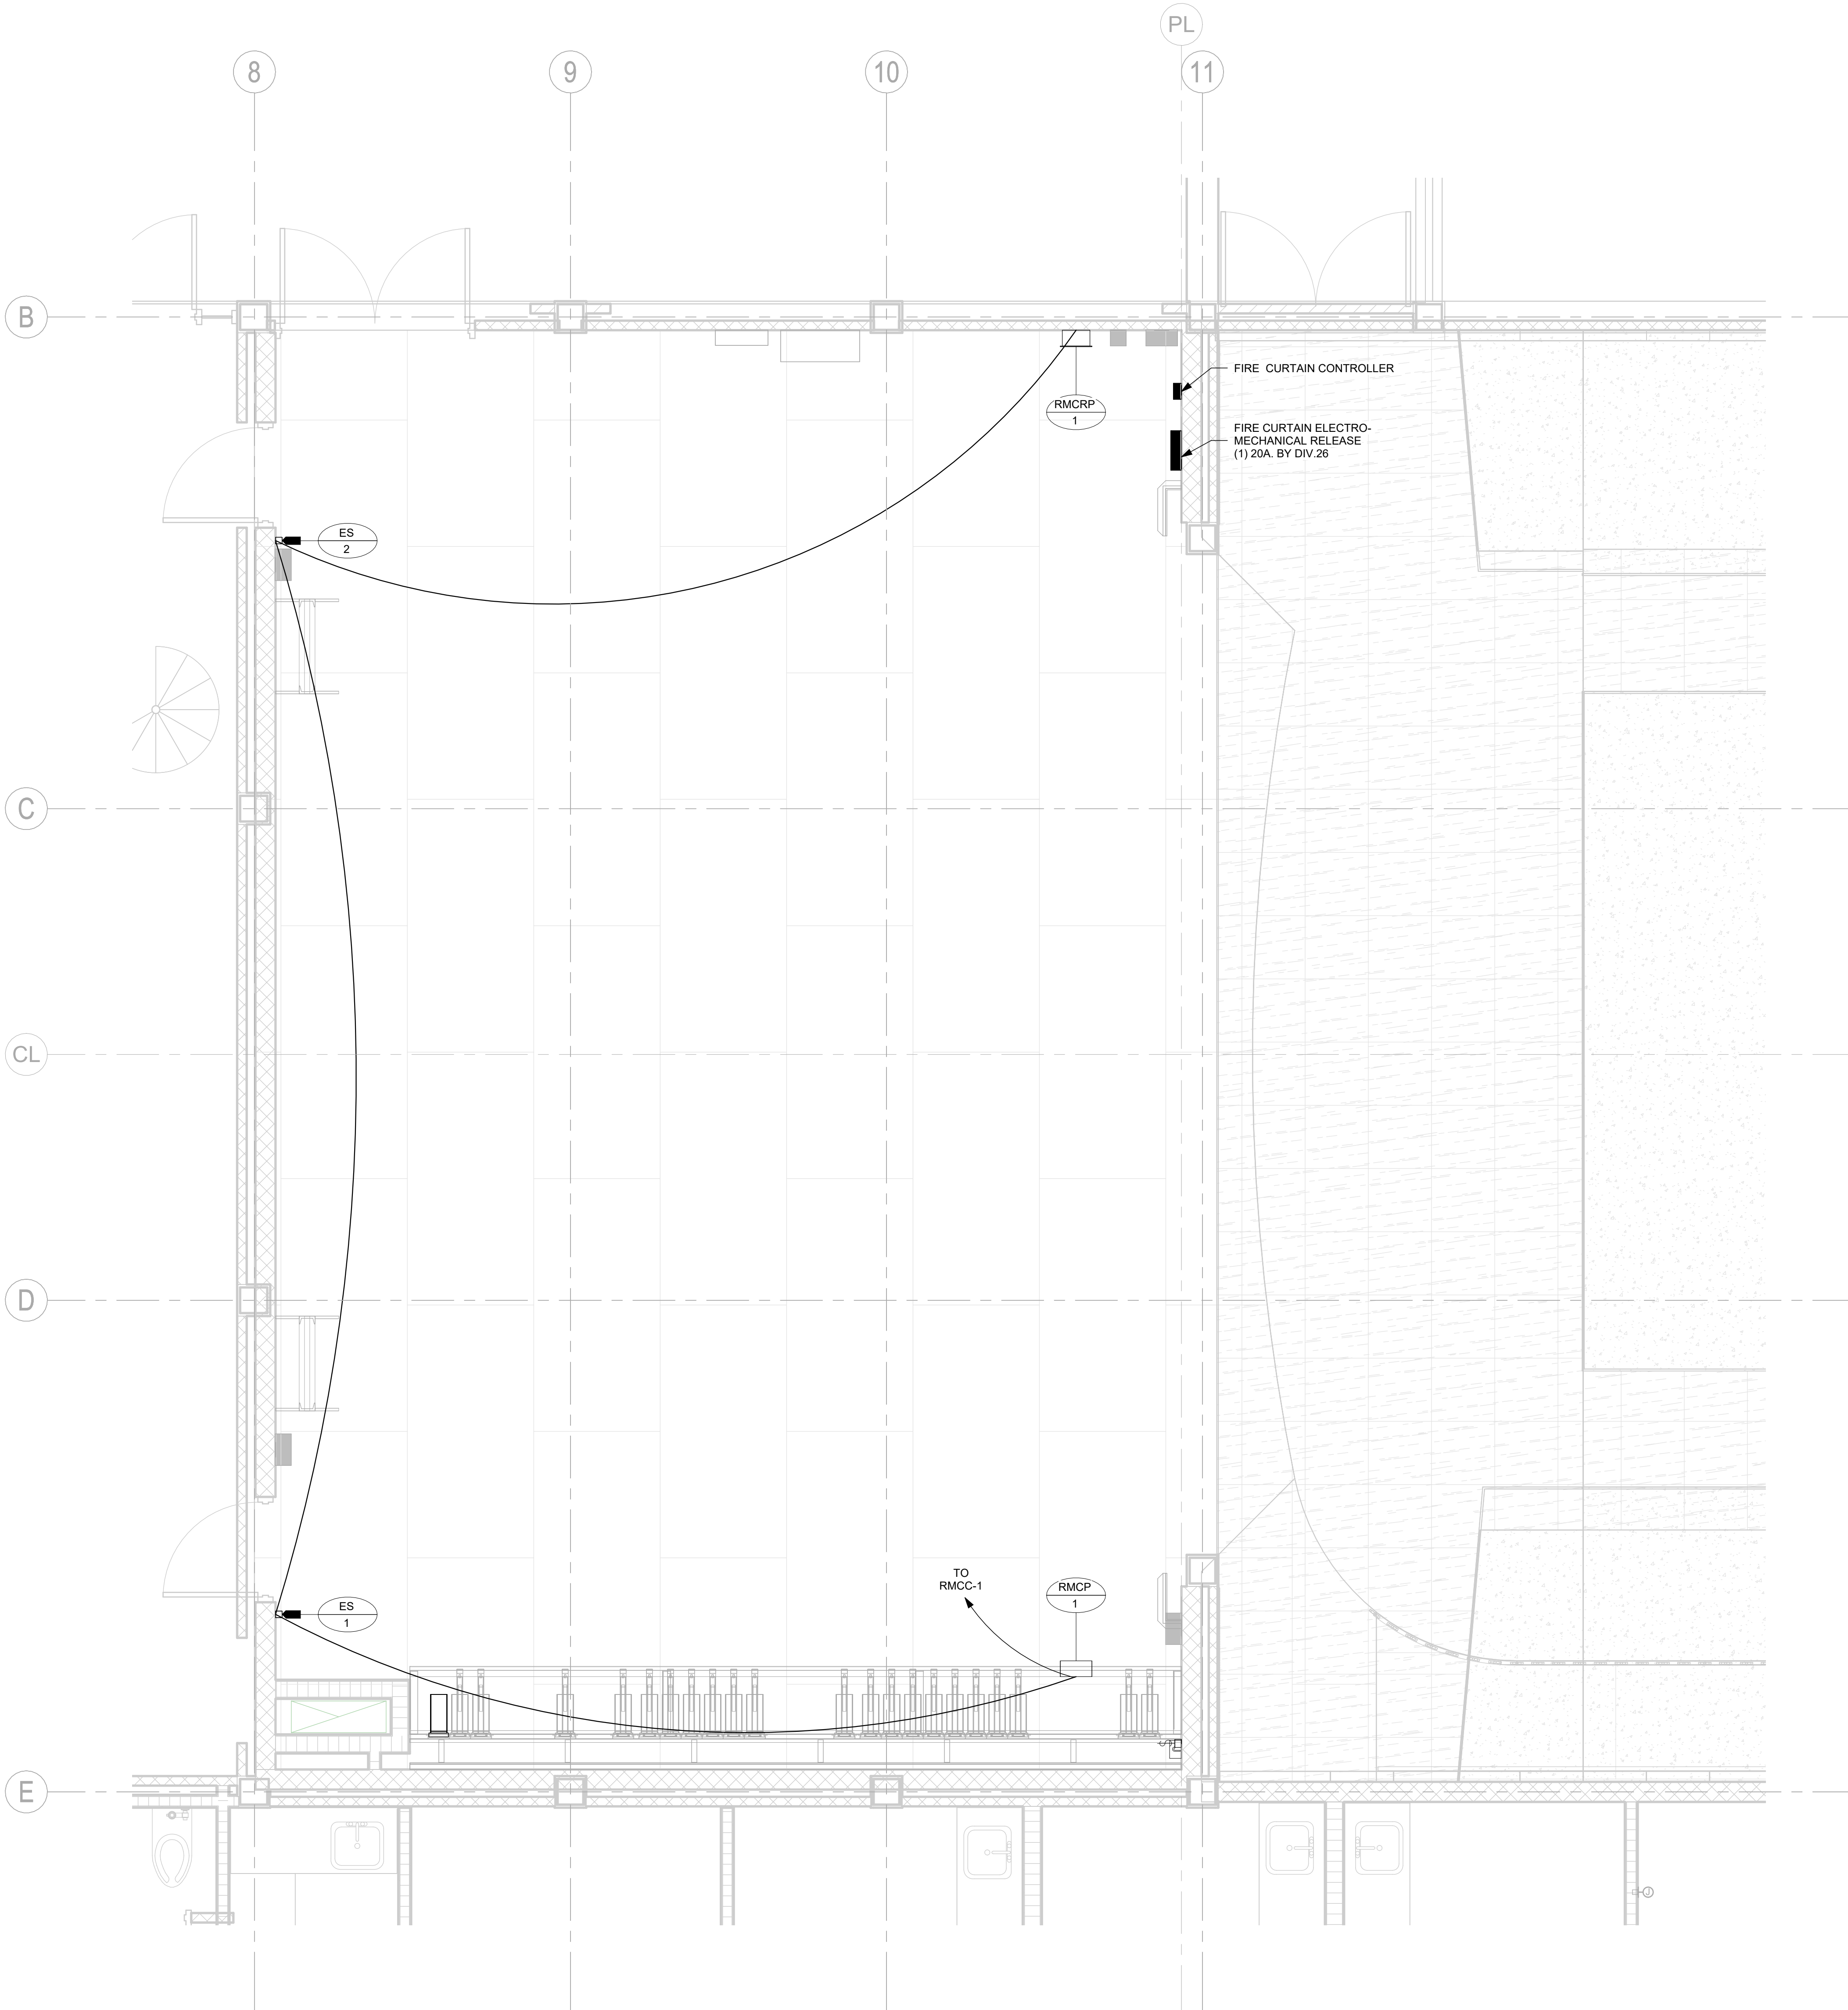

1 PLAN - RIGGING POWER AND PANEL, STAGE LEVEL
3/8" = 1'-0"