



PHILANDER
SMITH
UNIVERSITY

M.L. HARRIS
AUDITORIUM
RENOVATION

Volume
VOLUME 2

Design Phase
CONSTRUCTION
DOCUMENTS

Revisions		
No.	Date	Description

Stamp


Notes
1. CROMWELL ARCHITECTS ENGINEERS, INC.
ALL RIGHTS RESERVED
2. THIS SHEET DESIGNED FOR COLOR PRINTING.
CRITICAL INFORMATION MAY BE LOST WITH
BLACK AND WHITE PRINTING.

Project Number
2024-060
Issue Date
09-10-2026
Sheet Title

THEATRICAL RIGGING -
CENTERLINE SECTION

Sheet Number

TR 201

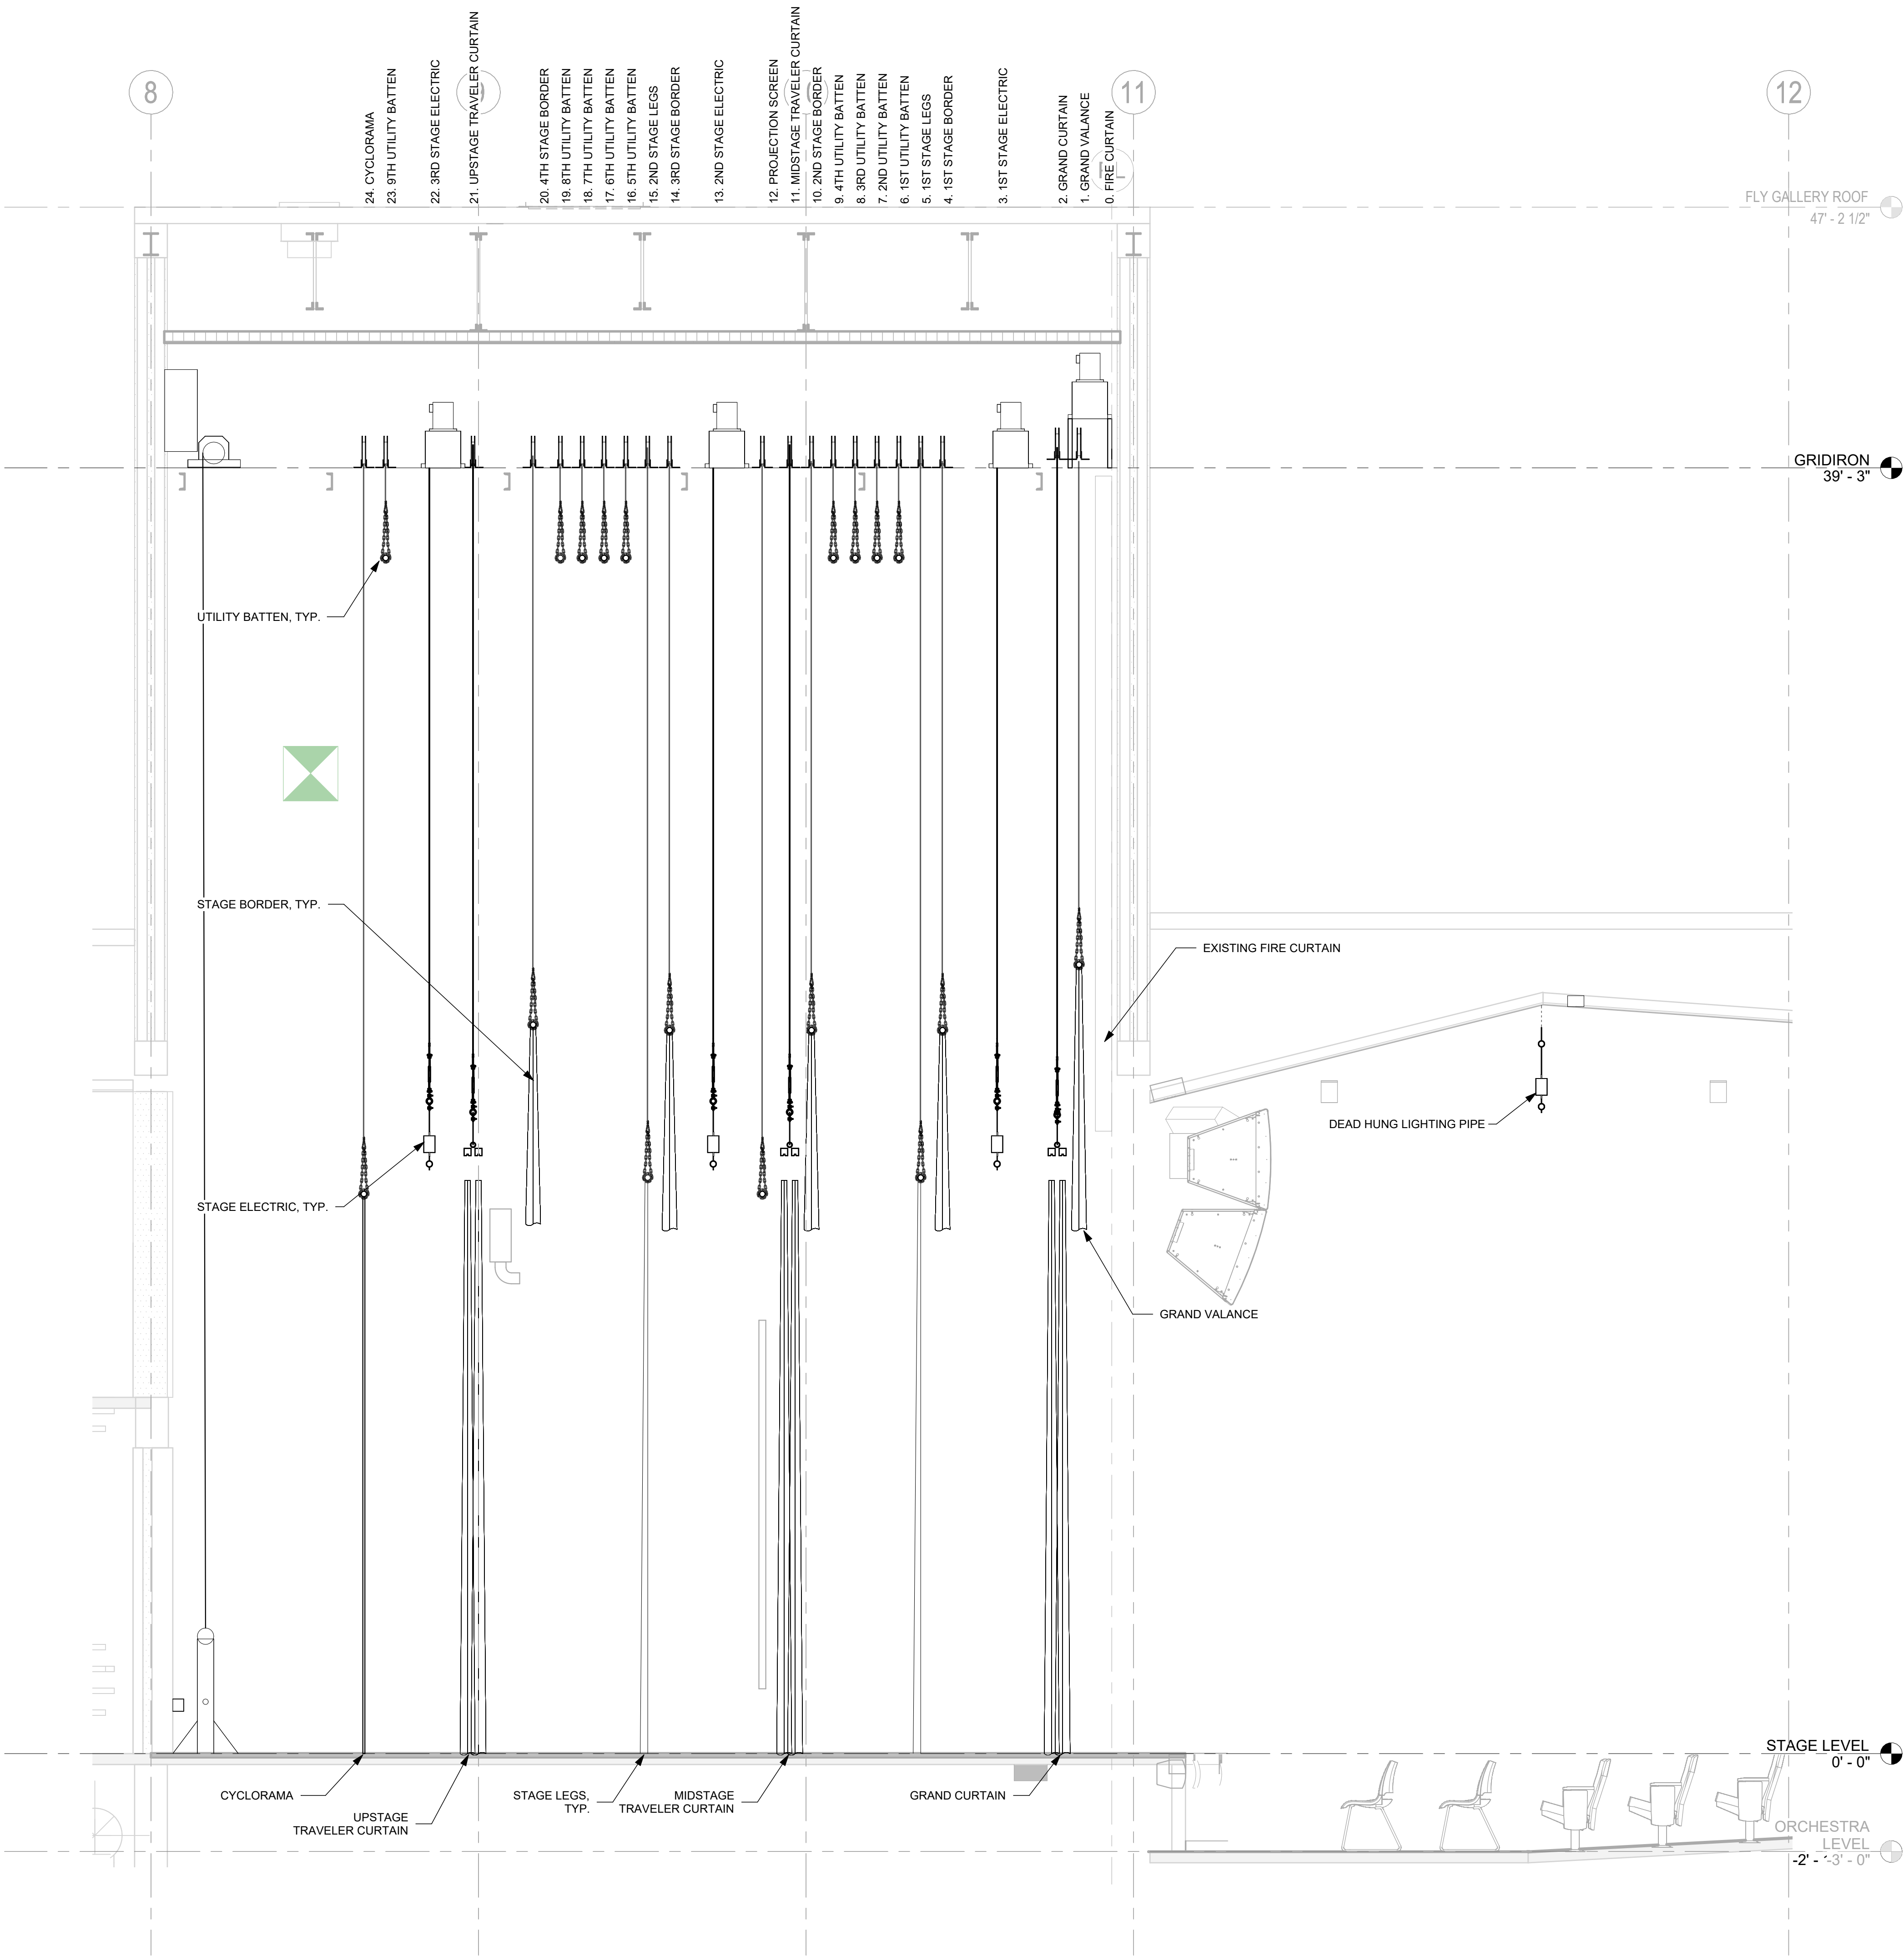

1 SECTION - THEATE RIGGING, CENTERLINE SECTION
3/8" = 1'-0"