




PHILANDER
SMITH
UNIVERSITY

M.L. HARRIS
AUDITORIUM
RENOVATION

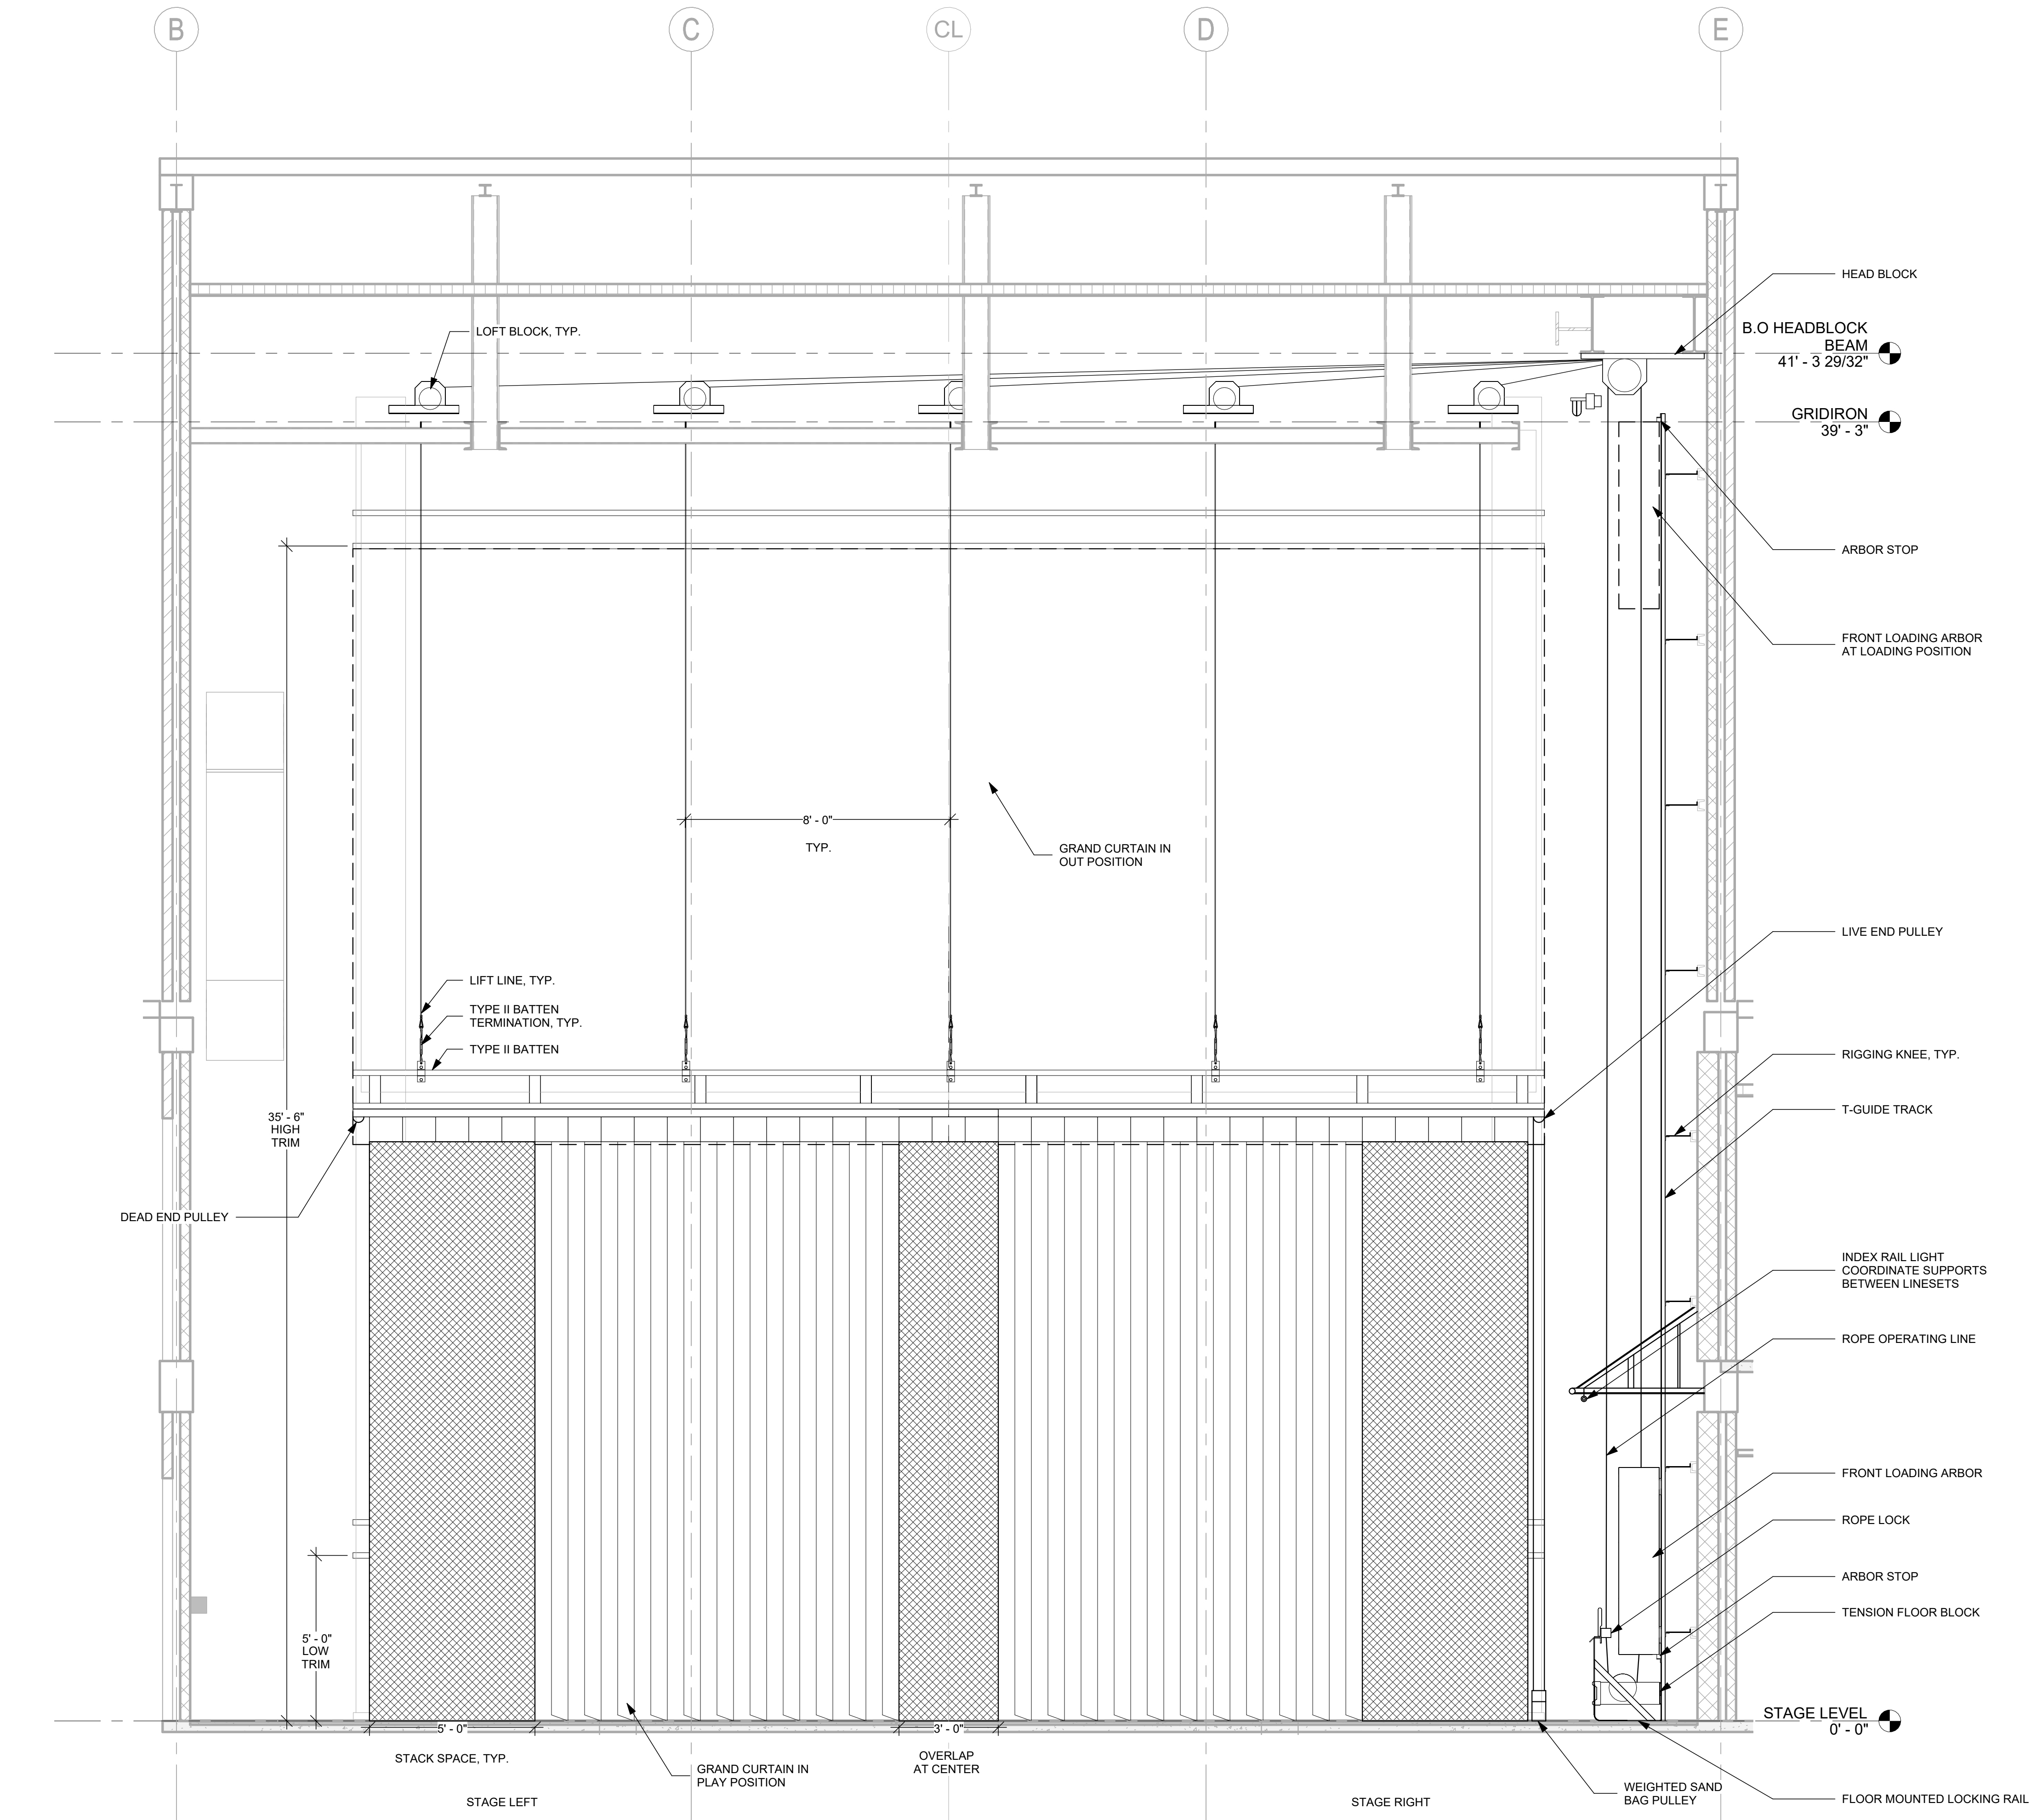

1 ELEVATION - GRAND CURTAIN
3/8" = 1'-0"

Volume
VOLUME 2

Design Phase
CONSTRUCTION
DOCUMENTS

Revisions		
No.	Date	Description

Stamp

Notes
1. CROMWELL ARCHITECTS ENGINEERS, INC.
ALL RIGHTS RESERVED
2. THIS SHEET DESIGNED FOR COLOR PRINTING.
CRITICAL INFORMATION MAY BE LOST WITH
BLACK AND WHITE PRINTING.

Project Number
2024-060

Issue Date
09-10-2026

Sheet Title

THEATRICAL RIGGING -
GRAND CURTAIN -
ELEVATION

Sheet Number

TR 303