




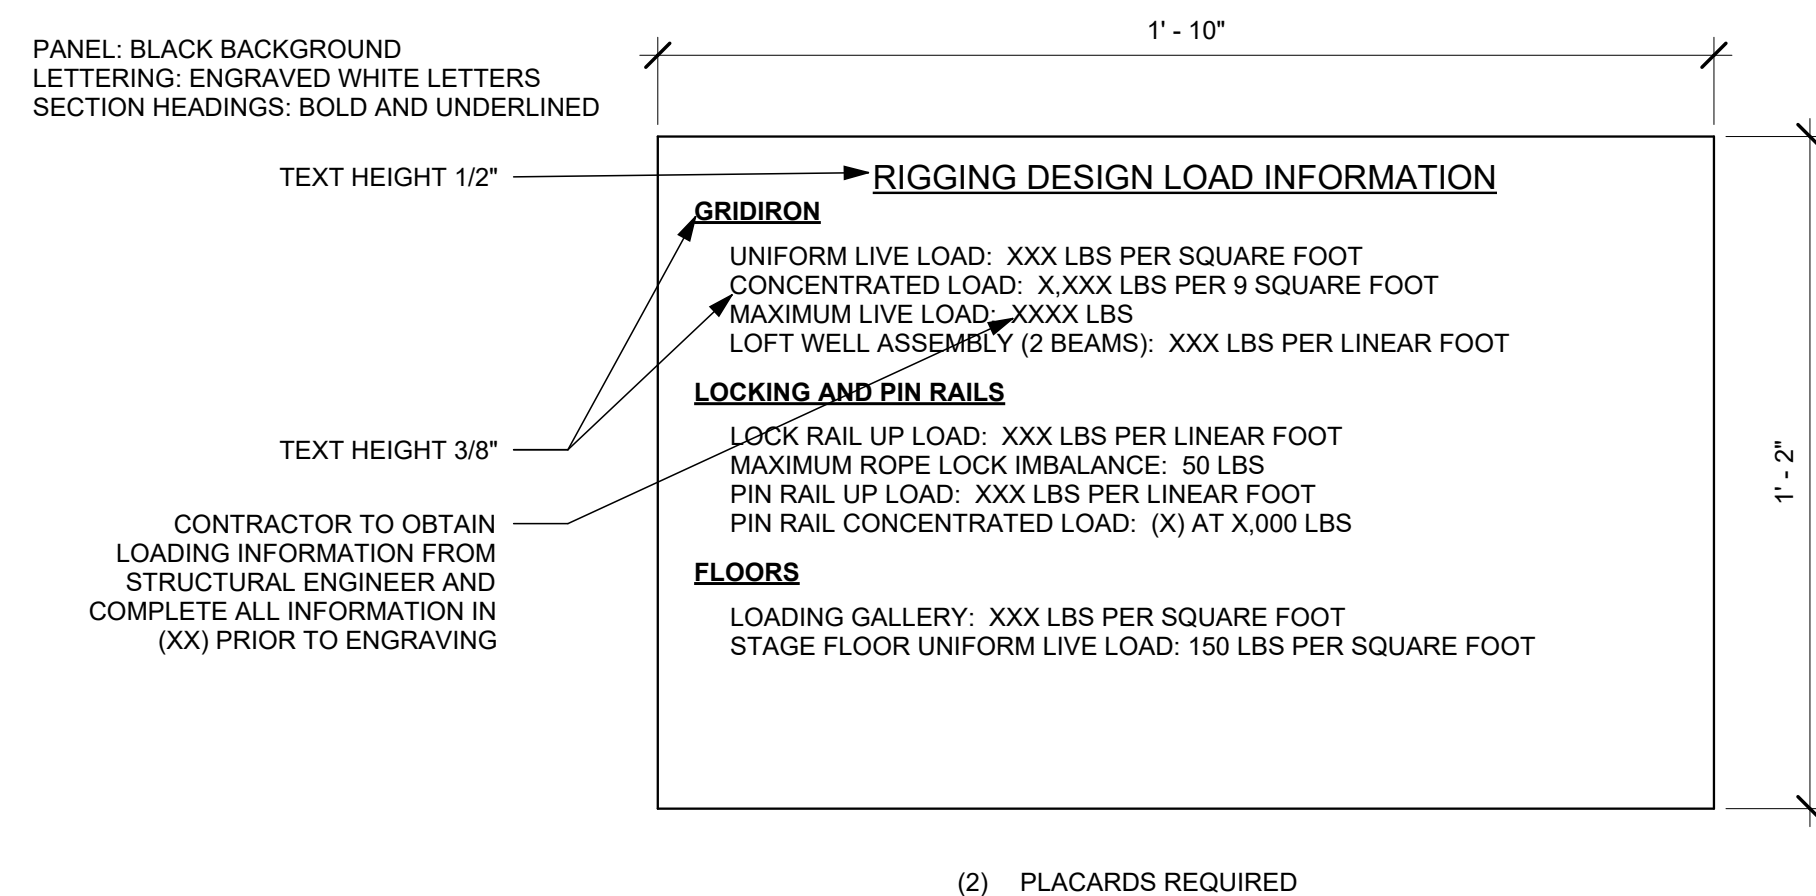


2 DETAIL - RIGGING DESIGN LOAD SIGNAGE

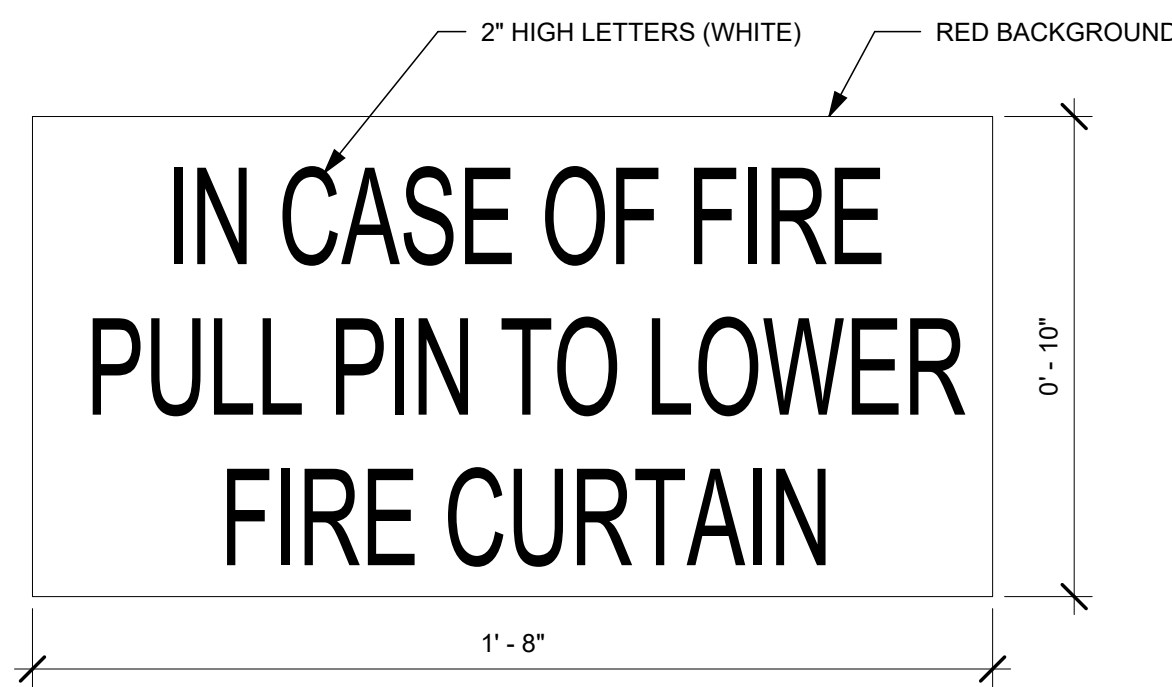

5 DETAIL - FIRE CURTAIN SIGNAGE

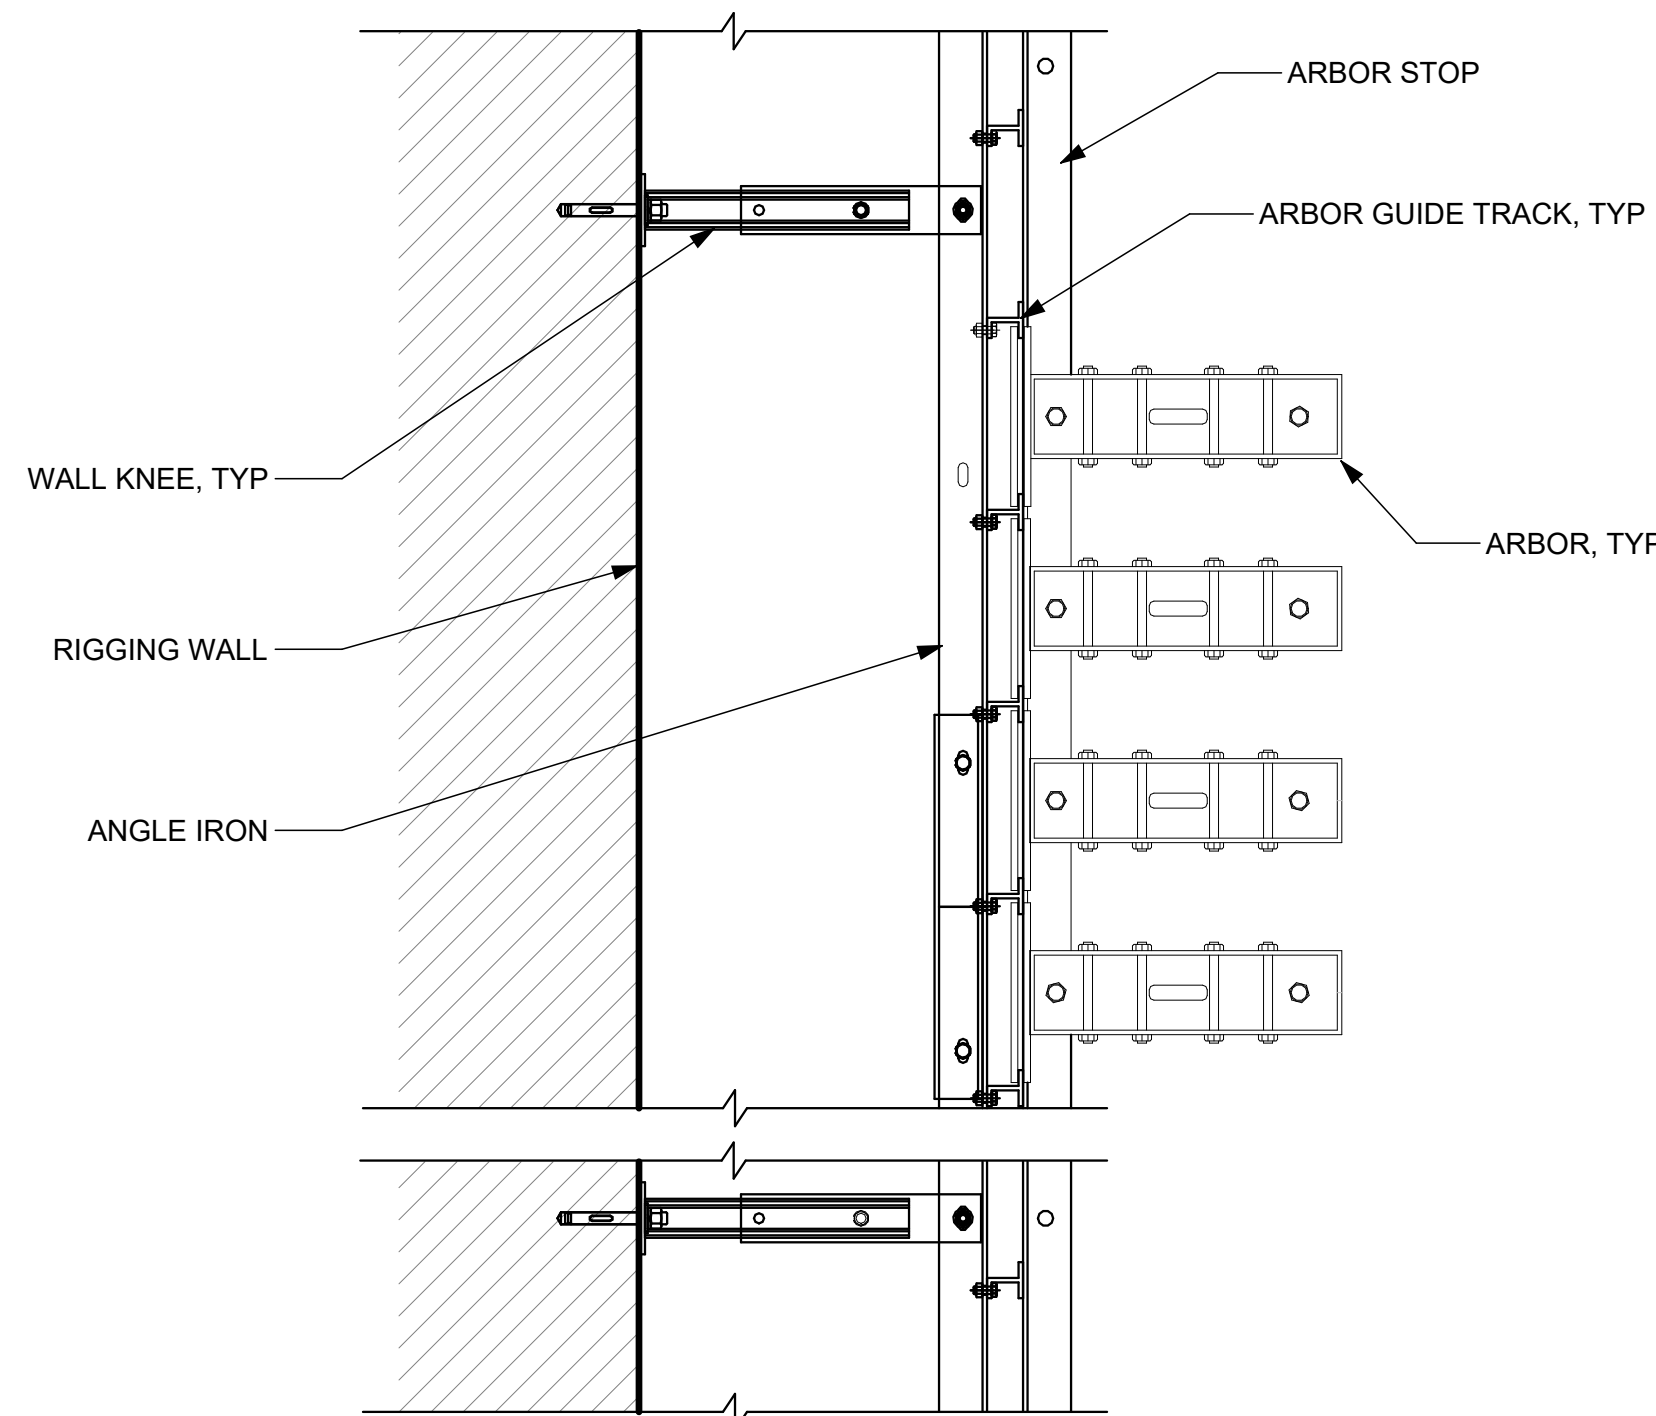

10 PLAN DETAIL - RIGGING WALL
1 1/2" = 1'-0"

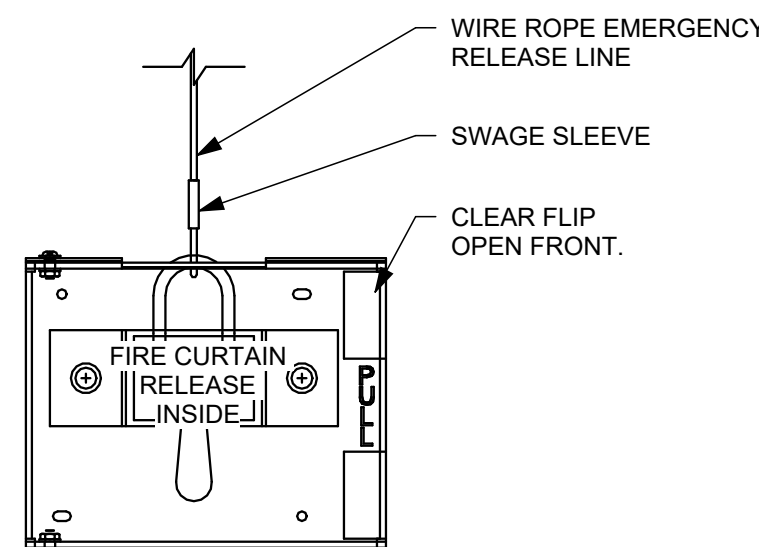

9 DETAIL - FIRE CURTAIN PULL BOX