




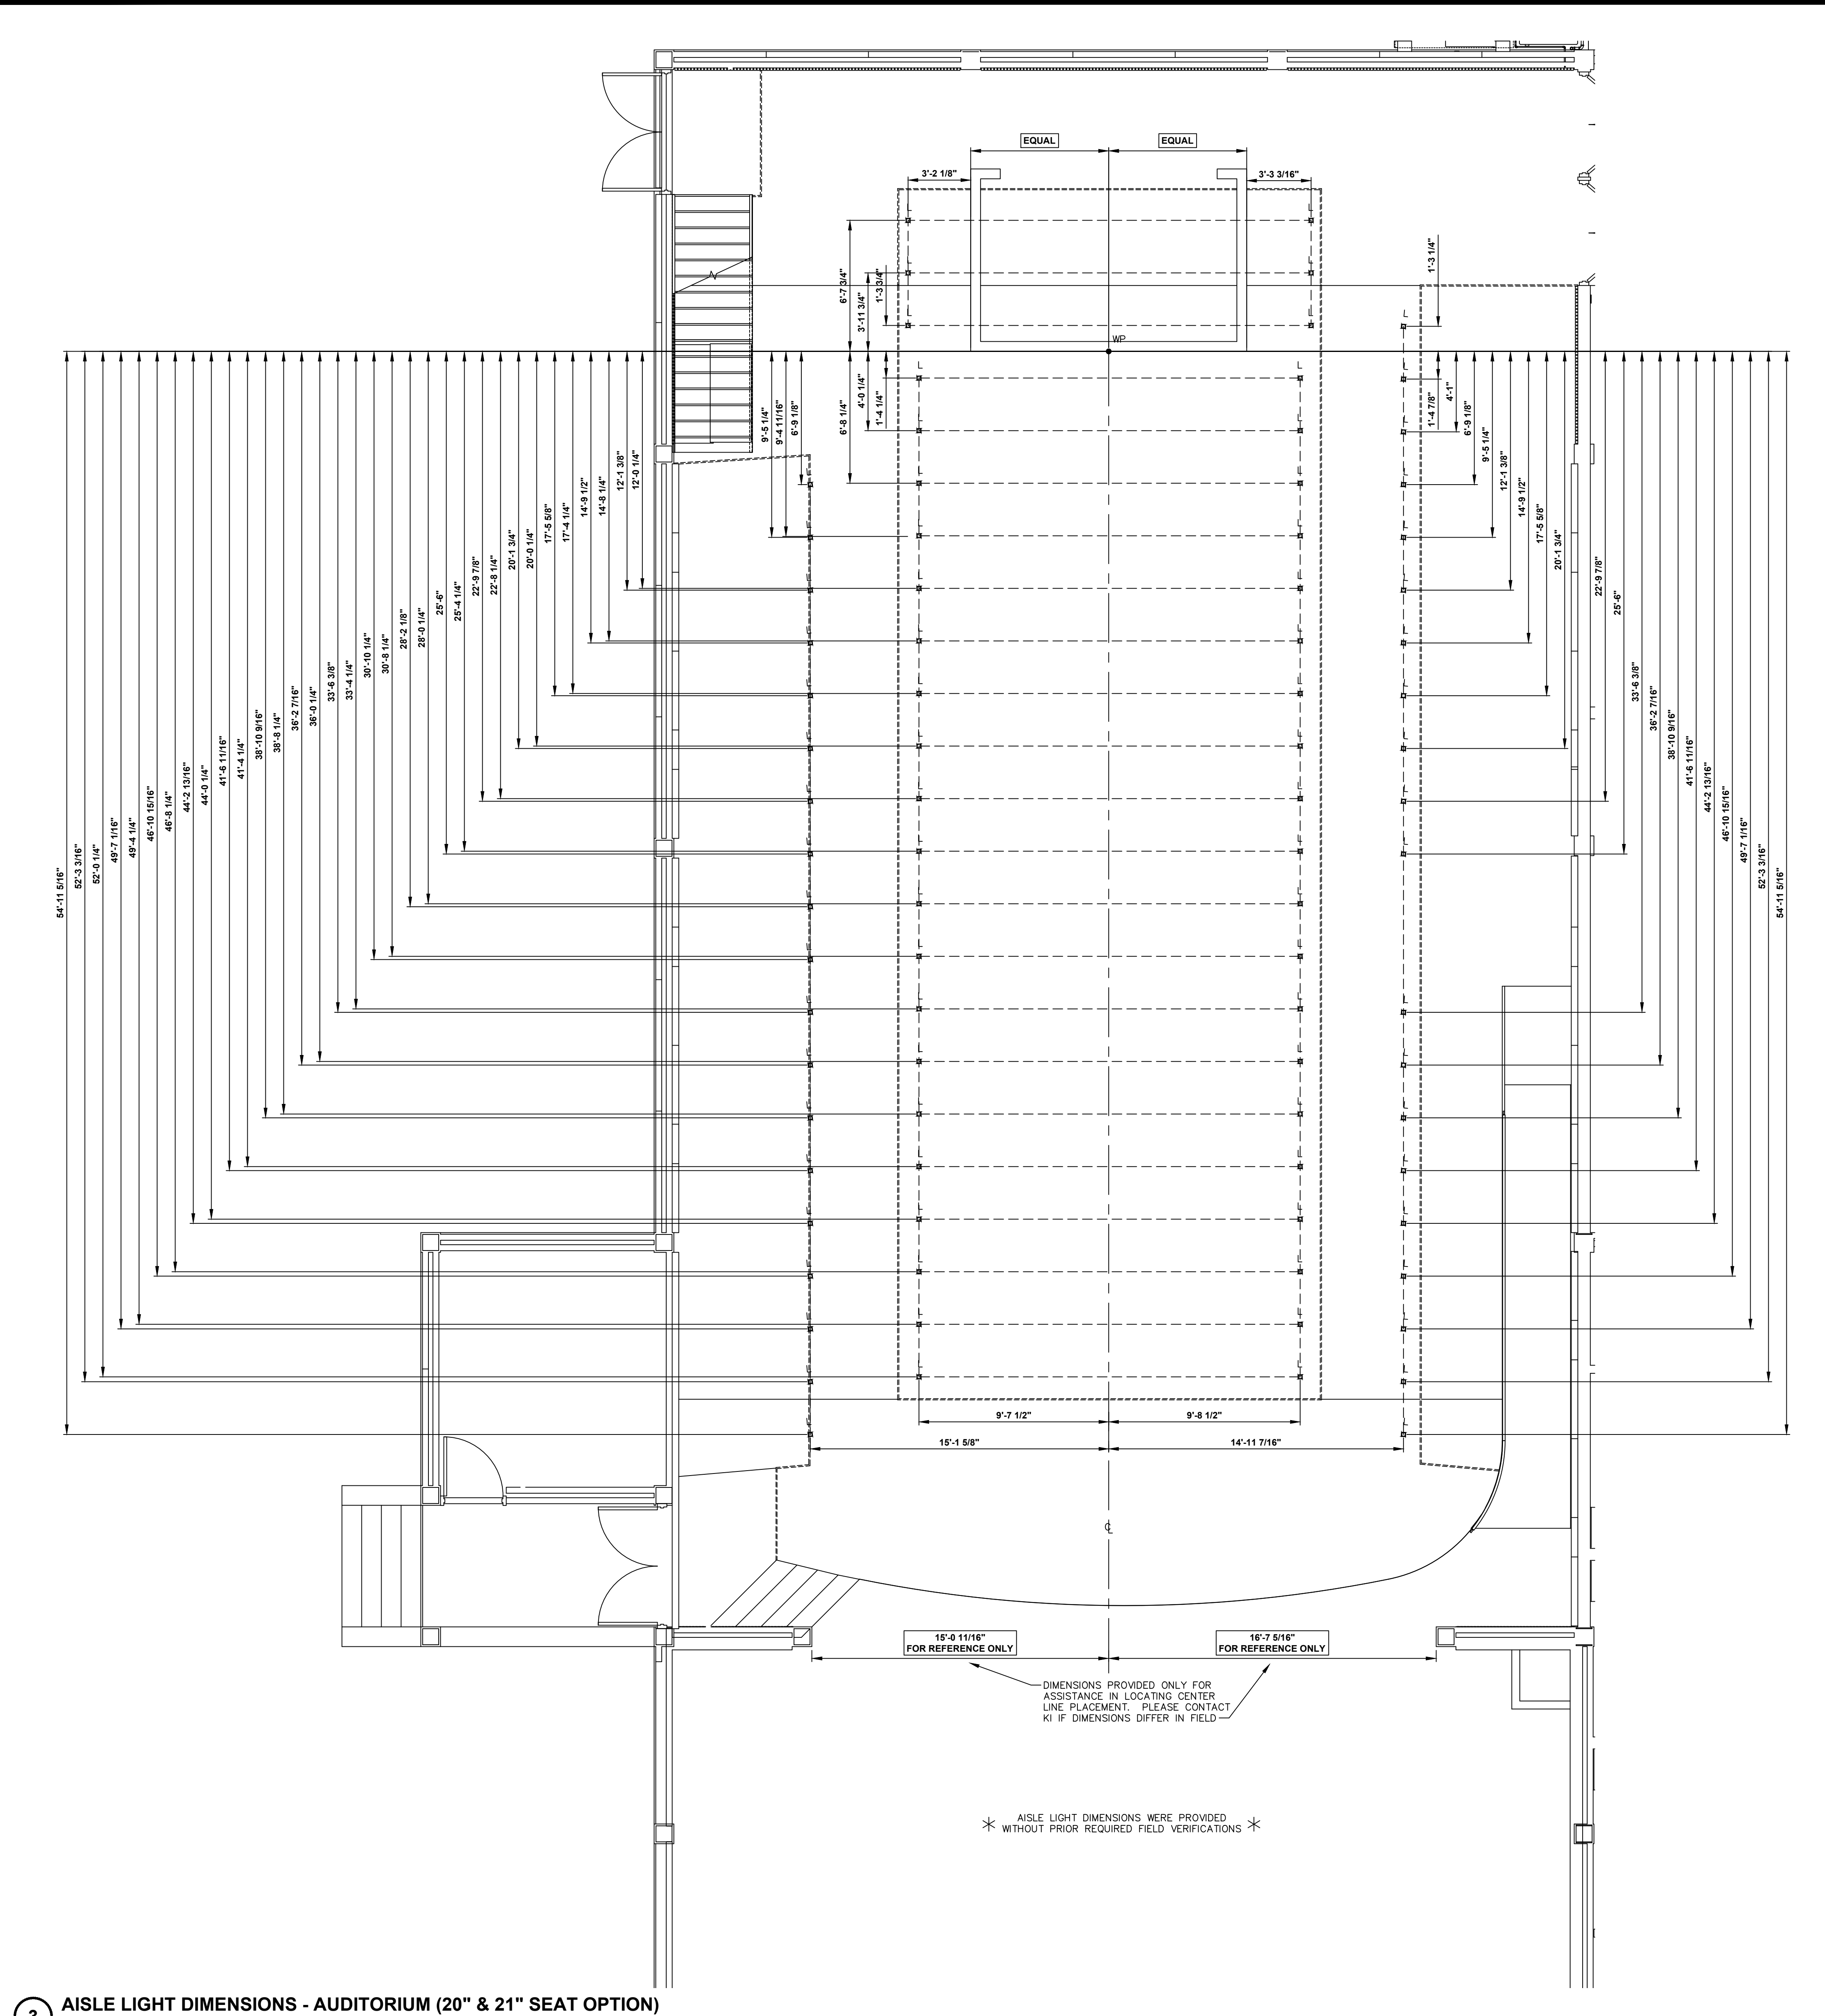


3 AISLE LIGHT DIMENSIONS - AUDITORIUM (20" & 21" SEAT OPTION)
1/4" = 1'-0"

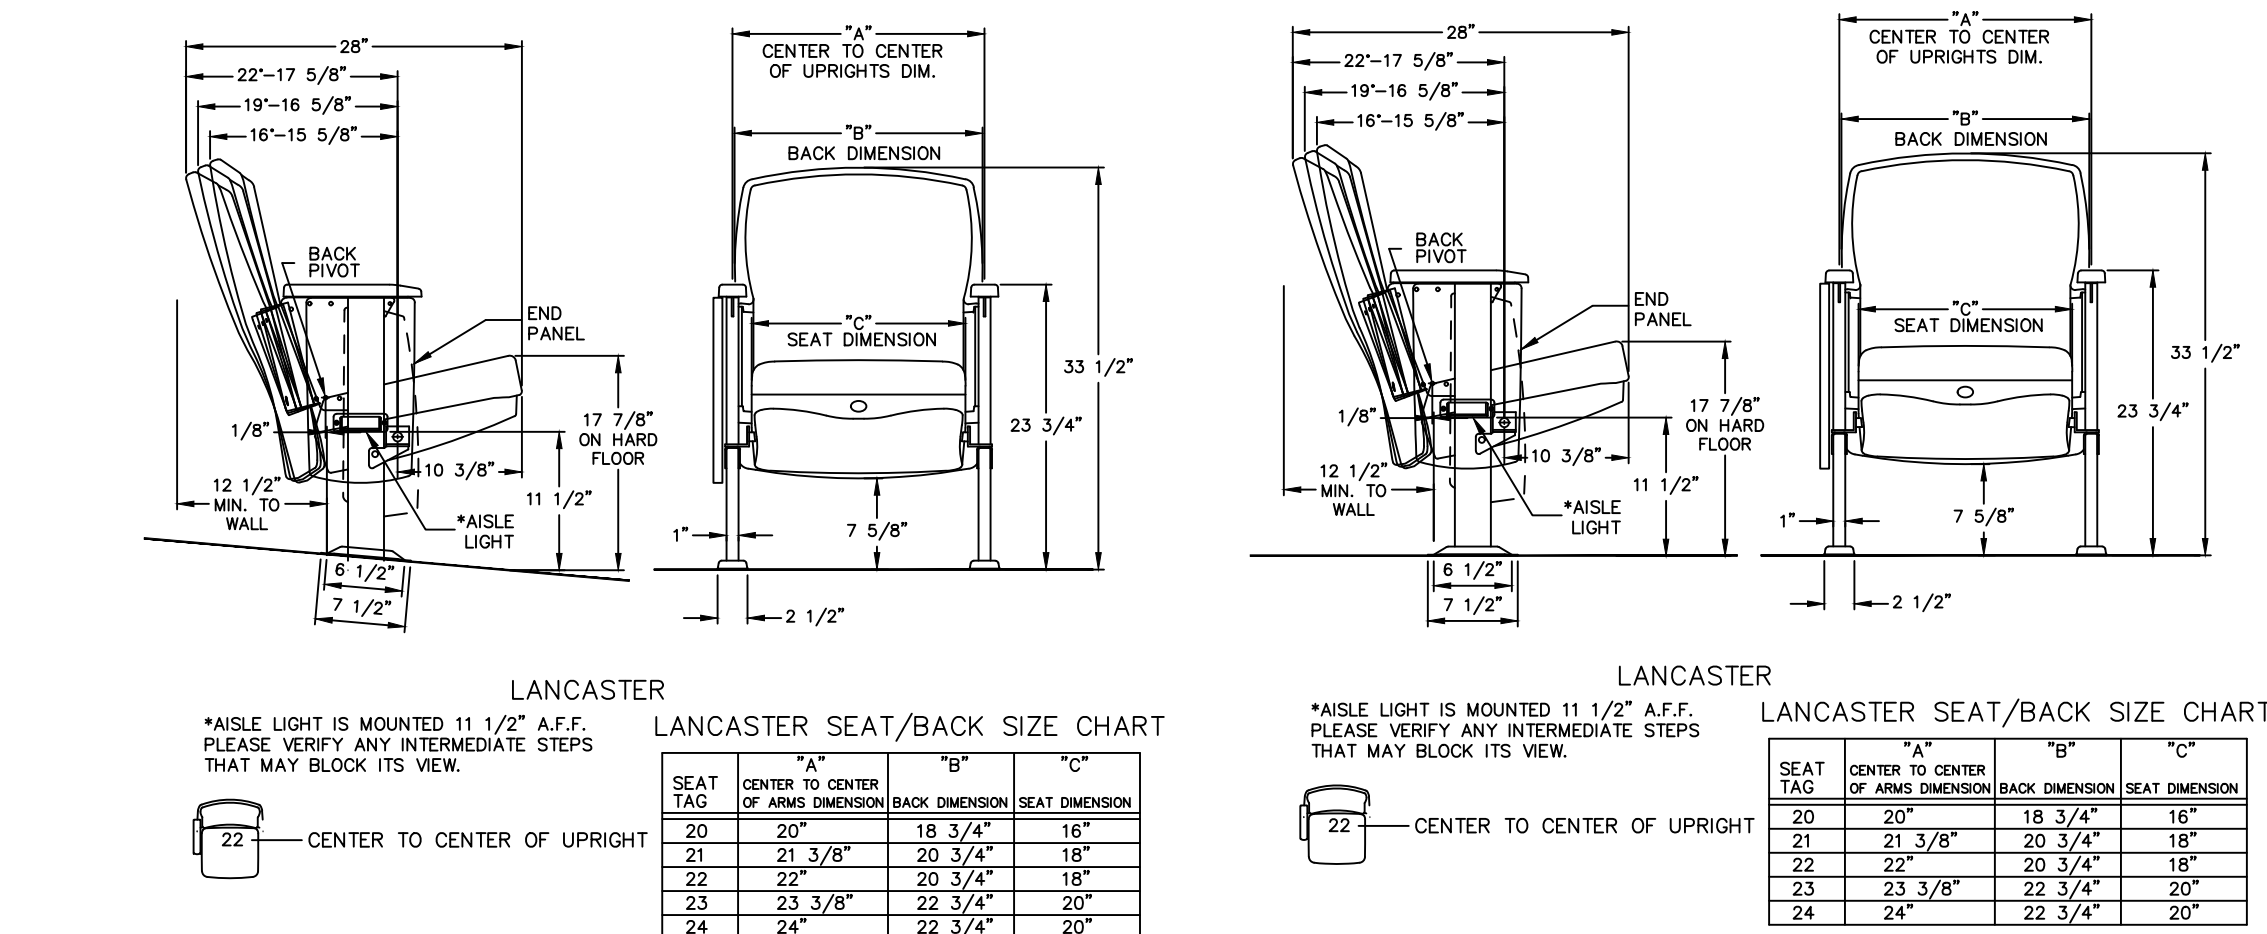

3 4 ELEVATION
3/4" = 1'-0"

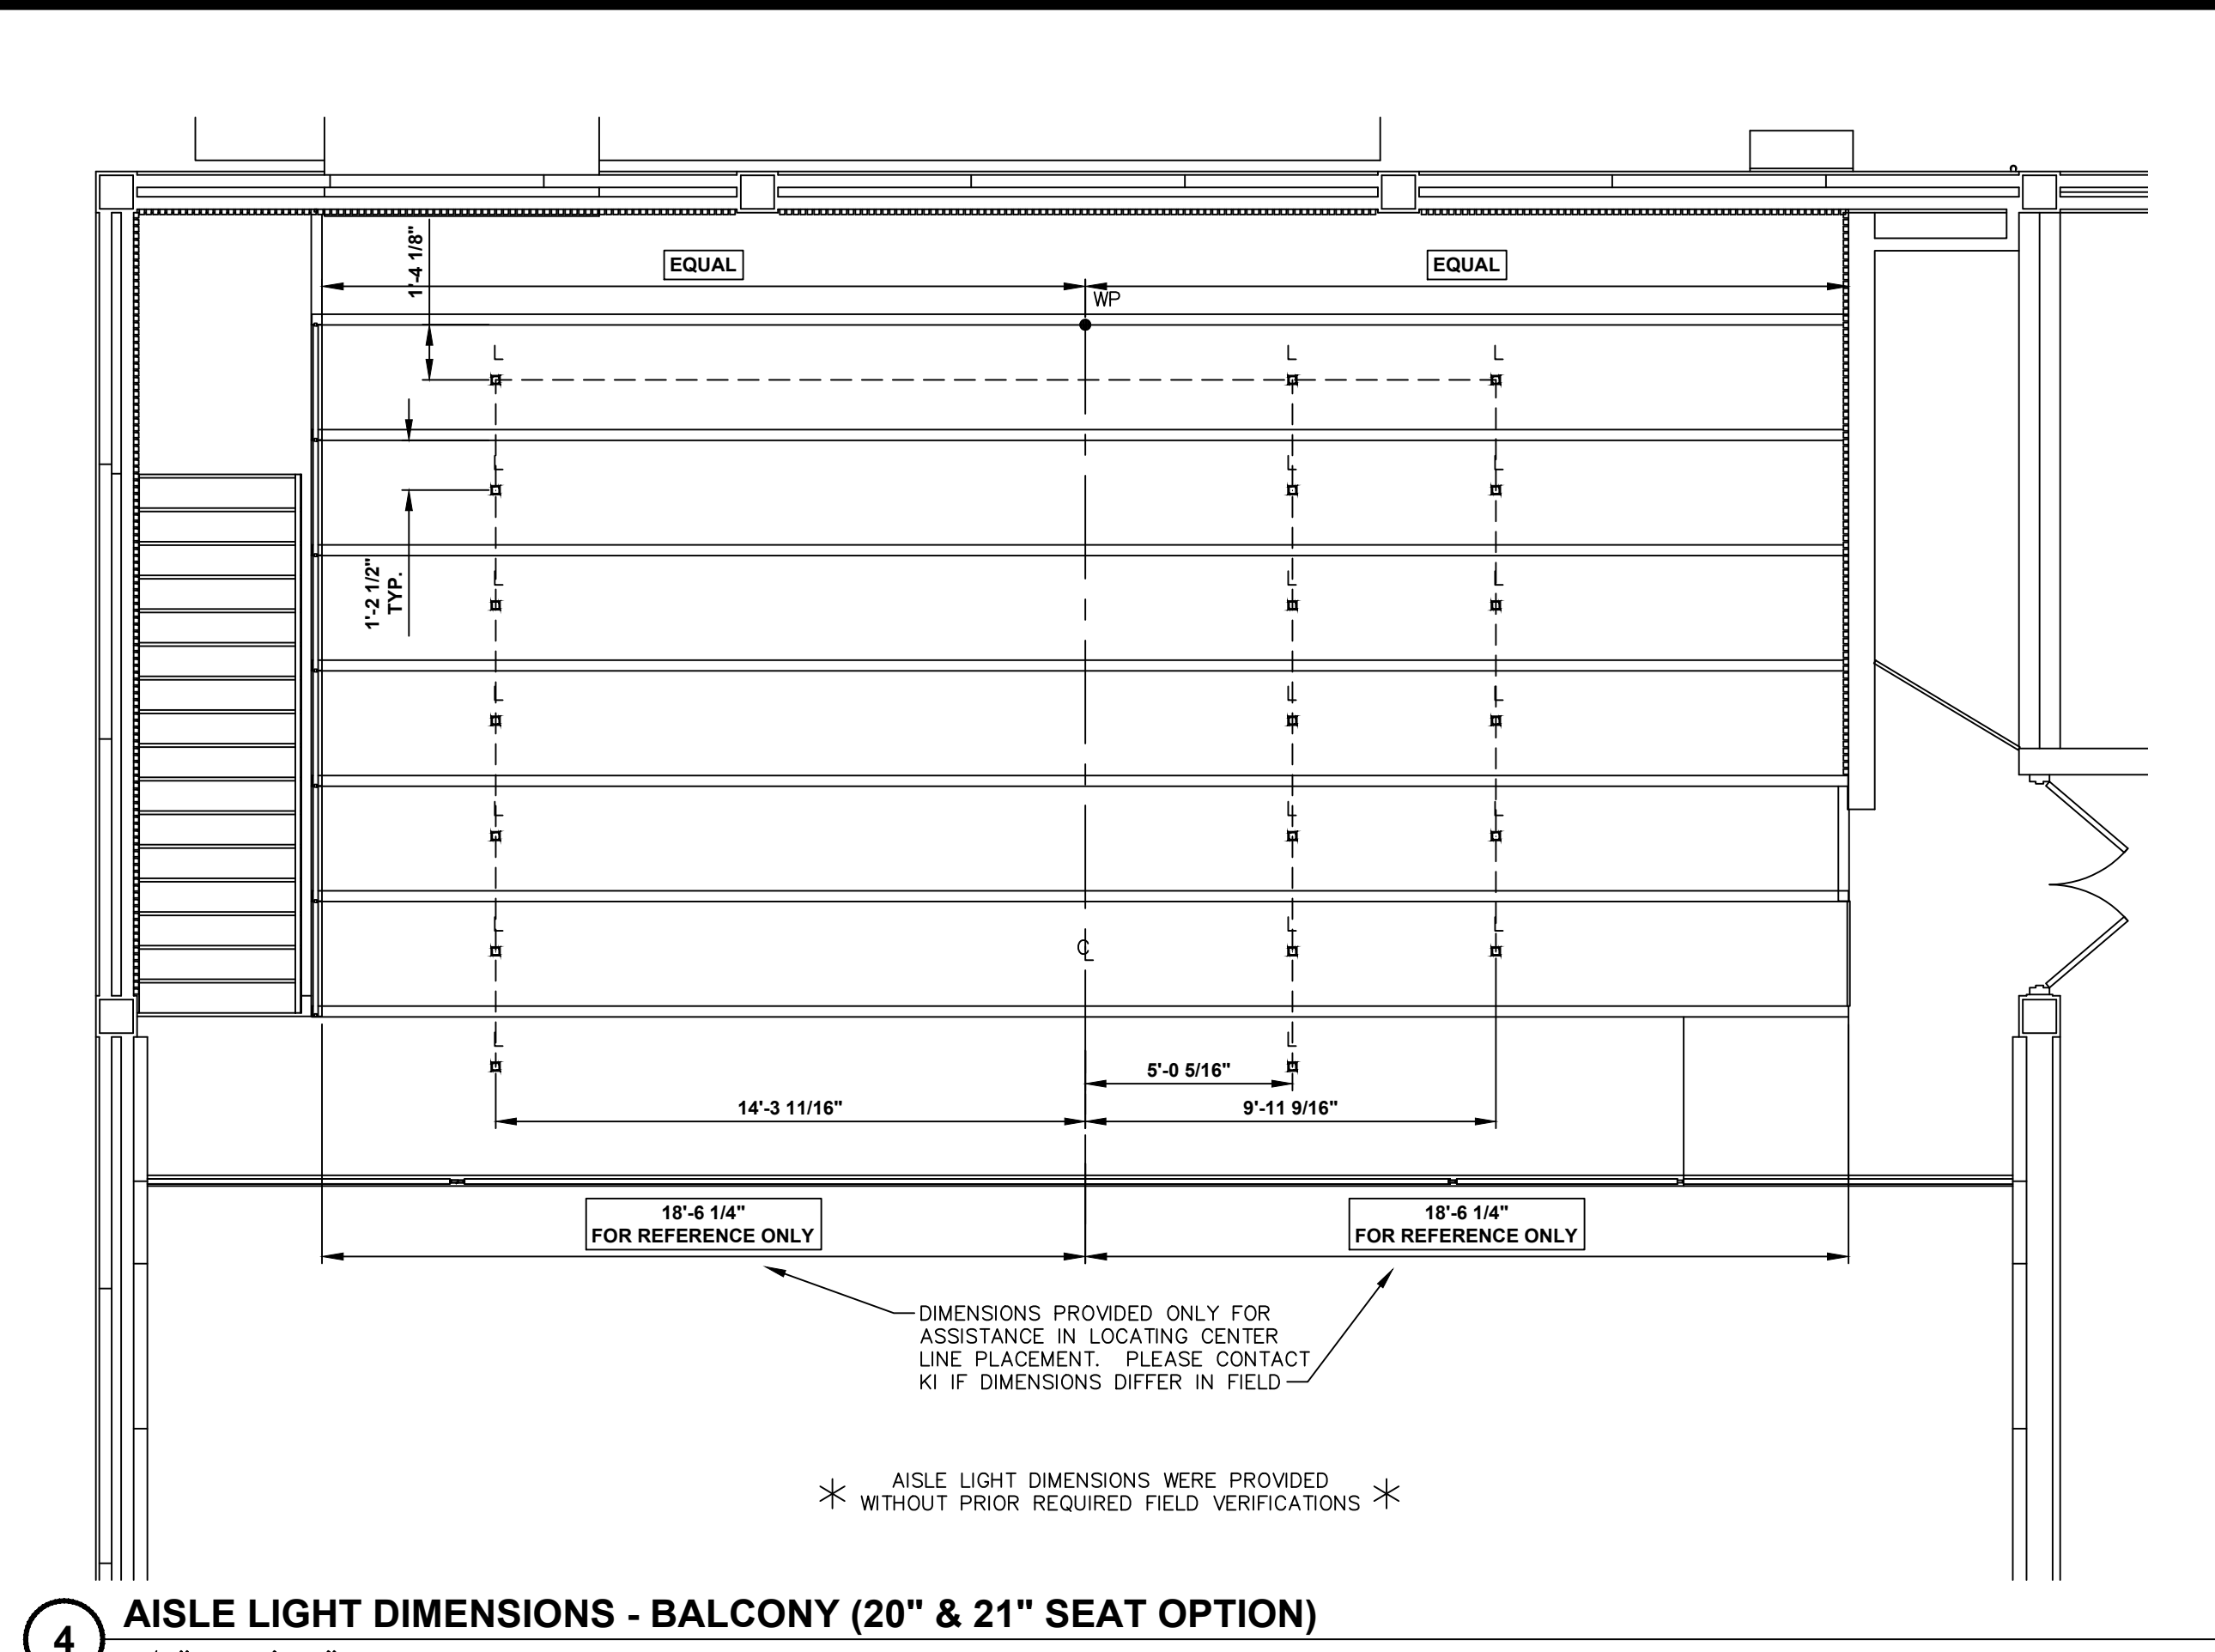

4 AISLE LIGHT DIMENSIONS - BALCONY (20" & 21" SEAT OPTION)
1/4" = 1'-0"

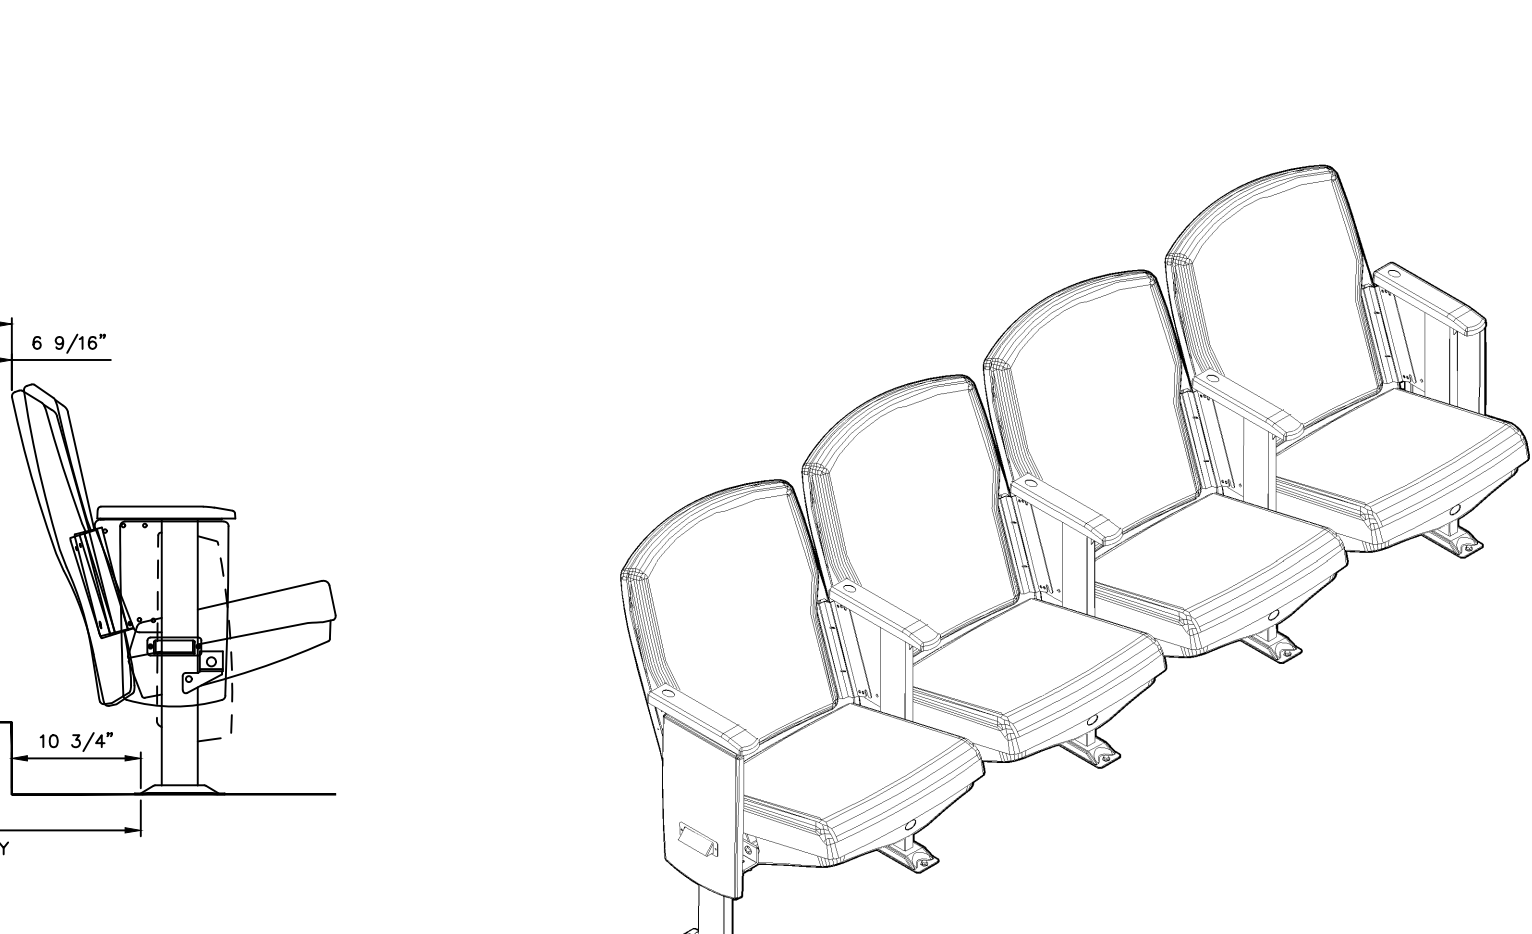

3 4 3D SAMPLE
3/4" = 1'-0"

*** AUDITORIUM SEATING LEGEND ***

- WP = WORKING POINT
- C = COMPANION SEAT
- Ⓐ = DESIGNATED AISLE SEAT
- Ⓛ = LAYOUT NOTE INDICATOR (CODE VIOLATION)
- Ⓛ = LAYOUT NOTE INDICATOR (RECOMMENDATION)
- I = END PANEL
- S = SEAT NUMBER
- R = ROW MARKER
- Ⓛ = LED AISLE LIGHT (LOW VOLTAGE)
- Ⓛ = AISLE LIGHT INFIED

*** AISLE LIGHT NOTES ***

L.E.D. AISLE LIGHT NOTES:

- LOW VOLTAGE: 12 VOLTS
- POWER PER LIGHT: 24 WATTS
- TRANSFORMER REQUIRED
- HARDWIRING TO BUILDING COMPLETED BY CERTIFIED ELECTRICIAN (DONE BY OTHERS)

*** FIELD VERIFICATIONS REQUIRED TO* RELEASE ORDER**

THIS DRAWING WAS CREATED WITHOUT **VERIFIED FIELD DIMENSIONS (VFD)**. KI WILL NOT BE RESPONSIBLE FOR ANY FIT ISSUES THAT OCCUR DUE TO INACCURACY OF THE DIMENSIONS DEPICTED IN OUR DRAWING AND THE ACTUAL FIELD CONDITIONS.

*** AISLE LIGHT LOCATIONS ***

AISLE LIGHT LOCATIONS WITH DIMENSIONS WERE RELEASED PRIOR TO FIELD VERIFICATIONS. KI WILL NOT BE RESPONSIBLE FOR ANY FIT ISSUES THAT OCCUR DUE TO INACCURACY OF THE DIMENSIONS DEPICTED IN OUR DRAWING AND THE ACTUAL FIELD CONDITIONS.

CONFIDENTIALITY

This Plan is the confidential property of Krupar International, Inc. and contains information that is not to be used, copied, reproduced, or otherwise disclosed, in whole or in part, to any third party without the written consent of Krupar International, Inc. This Plan is for the use of the client only and is not to be used for any other purpose.

FIELD VERIFICATION

This Plan incorporates building information compiled from various sources associated with this project and is intended to be used as a guide only. It is not intended to be used as a final construction document. The client is responsible for verifying the accuracy of the information provided in this Plan and for obtaining the necessary permits and approvals for the project.

CODE REQUIREMENTS

It is the responsibility of the client to ensure that the project complies with all applicable codes and regulations. The client is responsible for obtaining the necessary permits and approvals for the project.

NOTES

1. AISLE LIGHT INFIED LOCATIONS WILL BE PLACED AS INDICATED UNLESS OTHERWISE NOTED

2. VERIFY LOCATION OF INFIEDS PER ROW

THIS PLAN IS NOT INTENDED TO BE USED FOR BUILDING CONSTRUCTION

DRAWING REVIEW

These Plans are intended to be used with the contract. As such, these Plans must be reviewed by the Owner/Architect/Contractor, or other appropriate representative. If it is to proceed with project, information is to be provided to the client. The client is responsible for obtaining the necessary permits and approvals for the project.

APPROVED AS NOTED:

REVISION AND RESUBMIT: ☐

SIGNATURE: _____

FIRM: _____

COMPANY: _____

DATE: _____

KI WALL DEPT USE ONLY

☐ REVISION APPROVAL

☐ DRAWING APPROVAL

☐ PROJECT/ISSUE DISC

☐ AUDIT COMPLETE

PROJECT TITLE:
CROWWELL ARCHITECTS
SPRINGDALE
PHILANDER SMITH VOLUME 2

FLOOR/AREA:
AUDITORIUM & BALCONY

PRODUCT LINE:
Lancaster

REPRESENTATIVE:
HAWER

DEALER:

ORDER NUMBER:

DATE:
02/10/2026

REVISIONS:

NO.	DATE	DESCRIPTION
3	06/16/2025	ADD 21" MIN SEAT SIZE
4	06/26/2025	NEW BUILDING SHELL
5	07/06/2025	AMPLY CLIENT REQUESTS
6	07/16/2025	ADD AISLE/SEAT DIMS
7	08/06/2025	LOOSE SEATING NOTE
8	07/06/2025	END
9	07/16/2025	END

DRAWN BY: SCALE:
ESL AS NOTED

DRAWING NO.:
D781526-00-00-L01-F

SHEET: Aisle Dims (2)
4 of 4 E. 7