



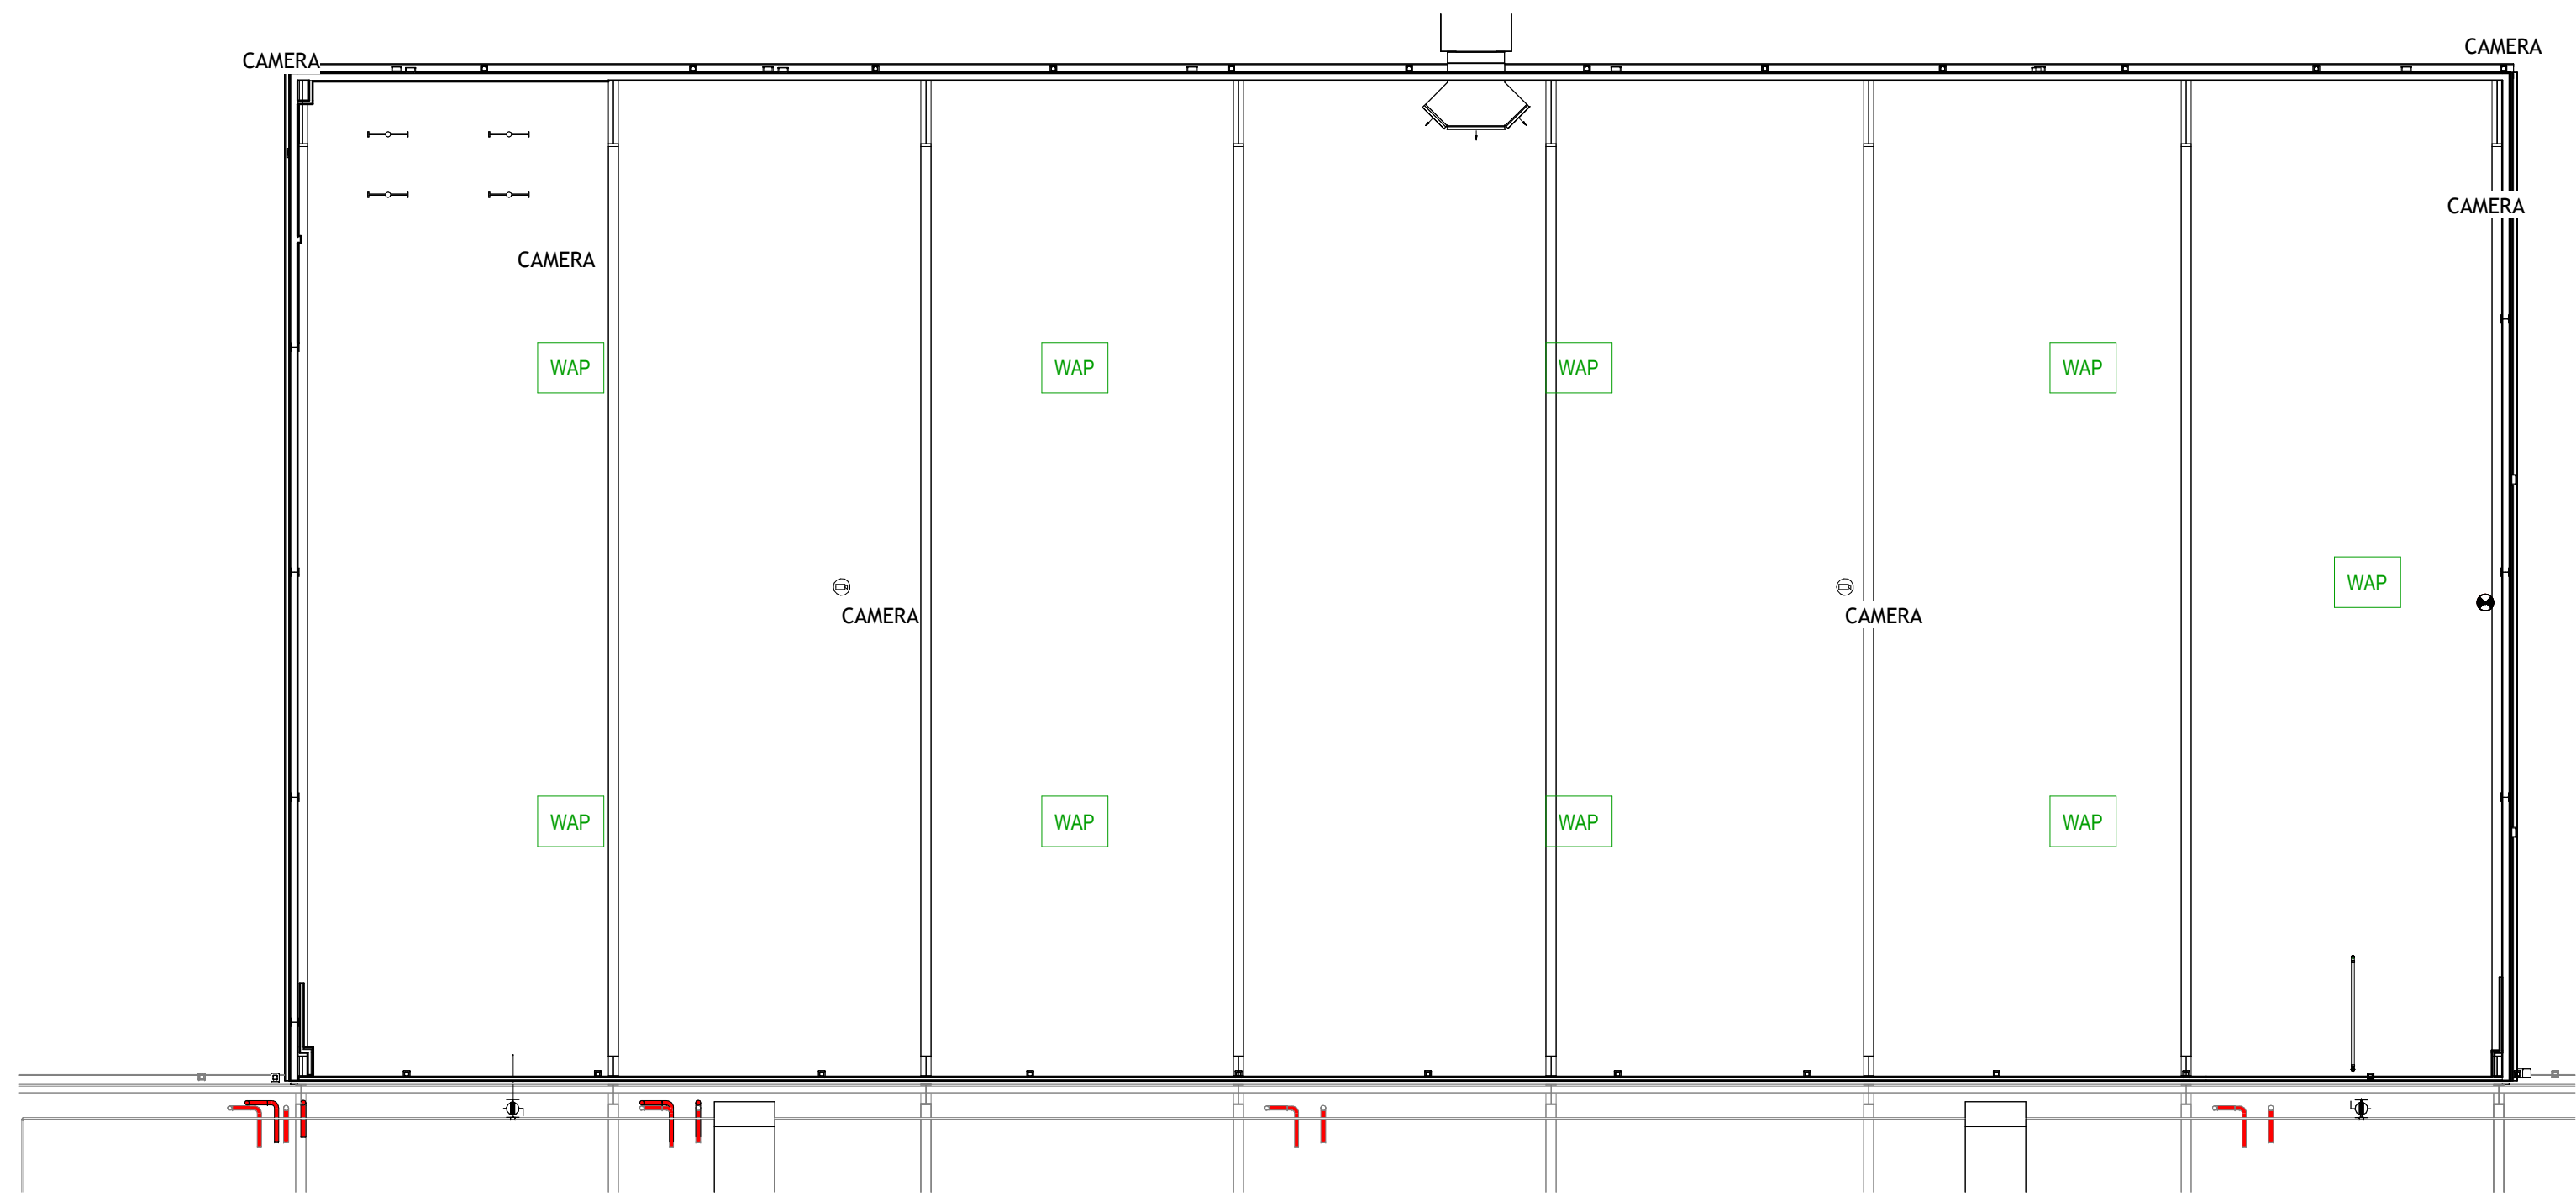

2 | REFLECTED CEILING PLAN - HIGH BAY LAYOUT

1/16" = 1'-0"

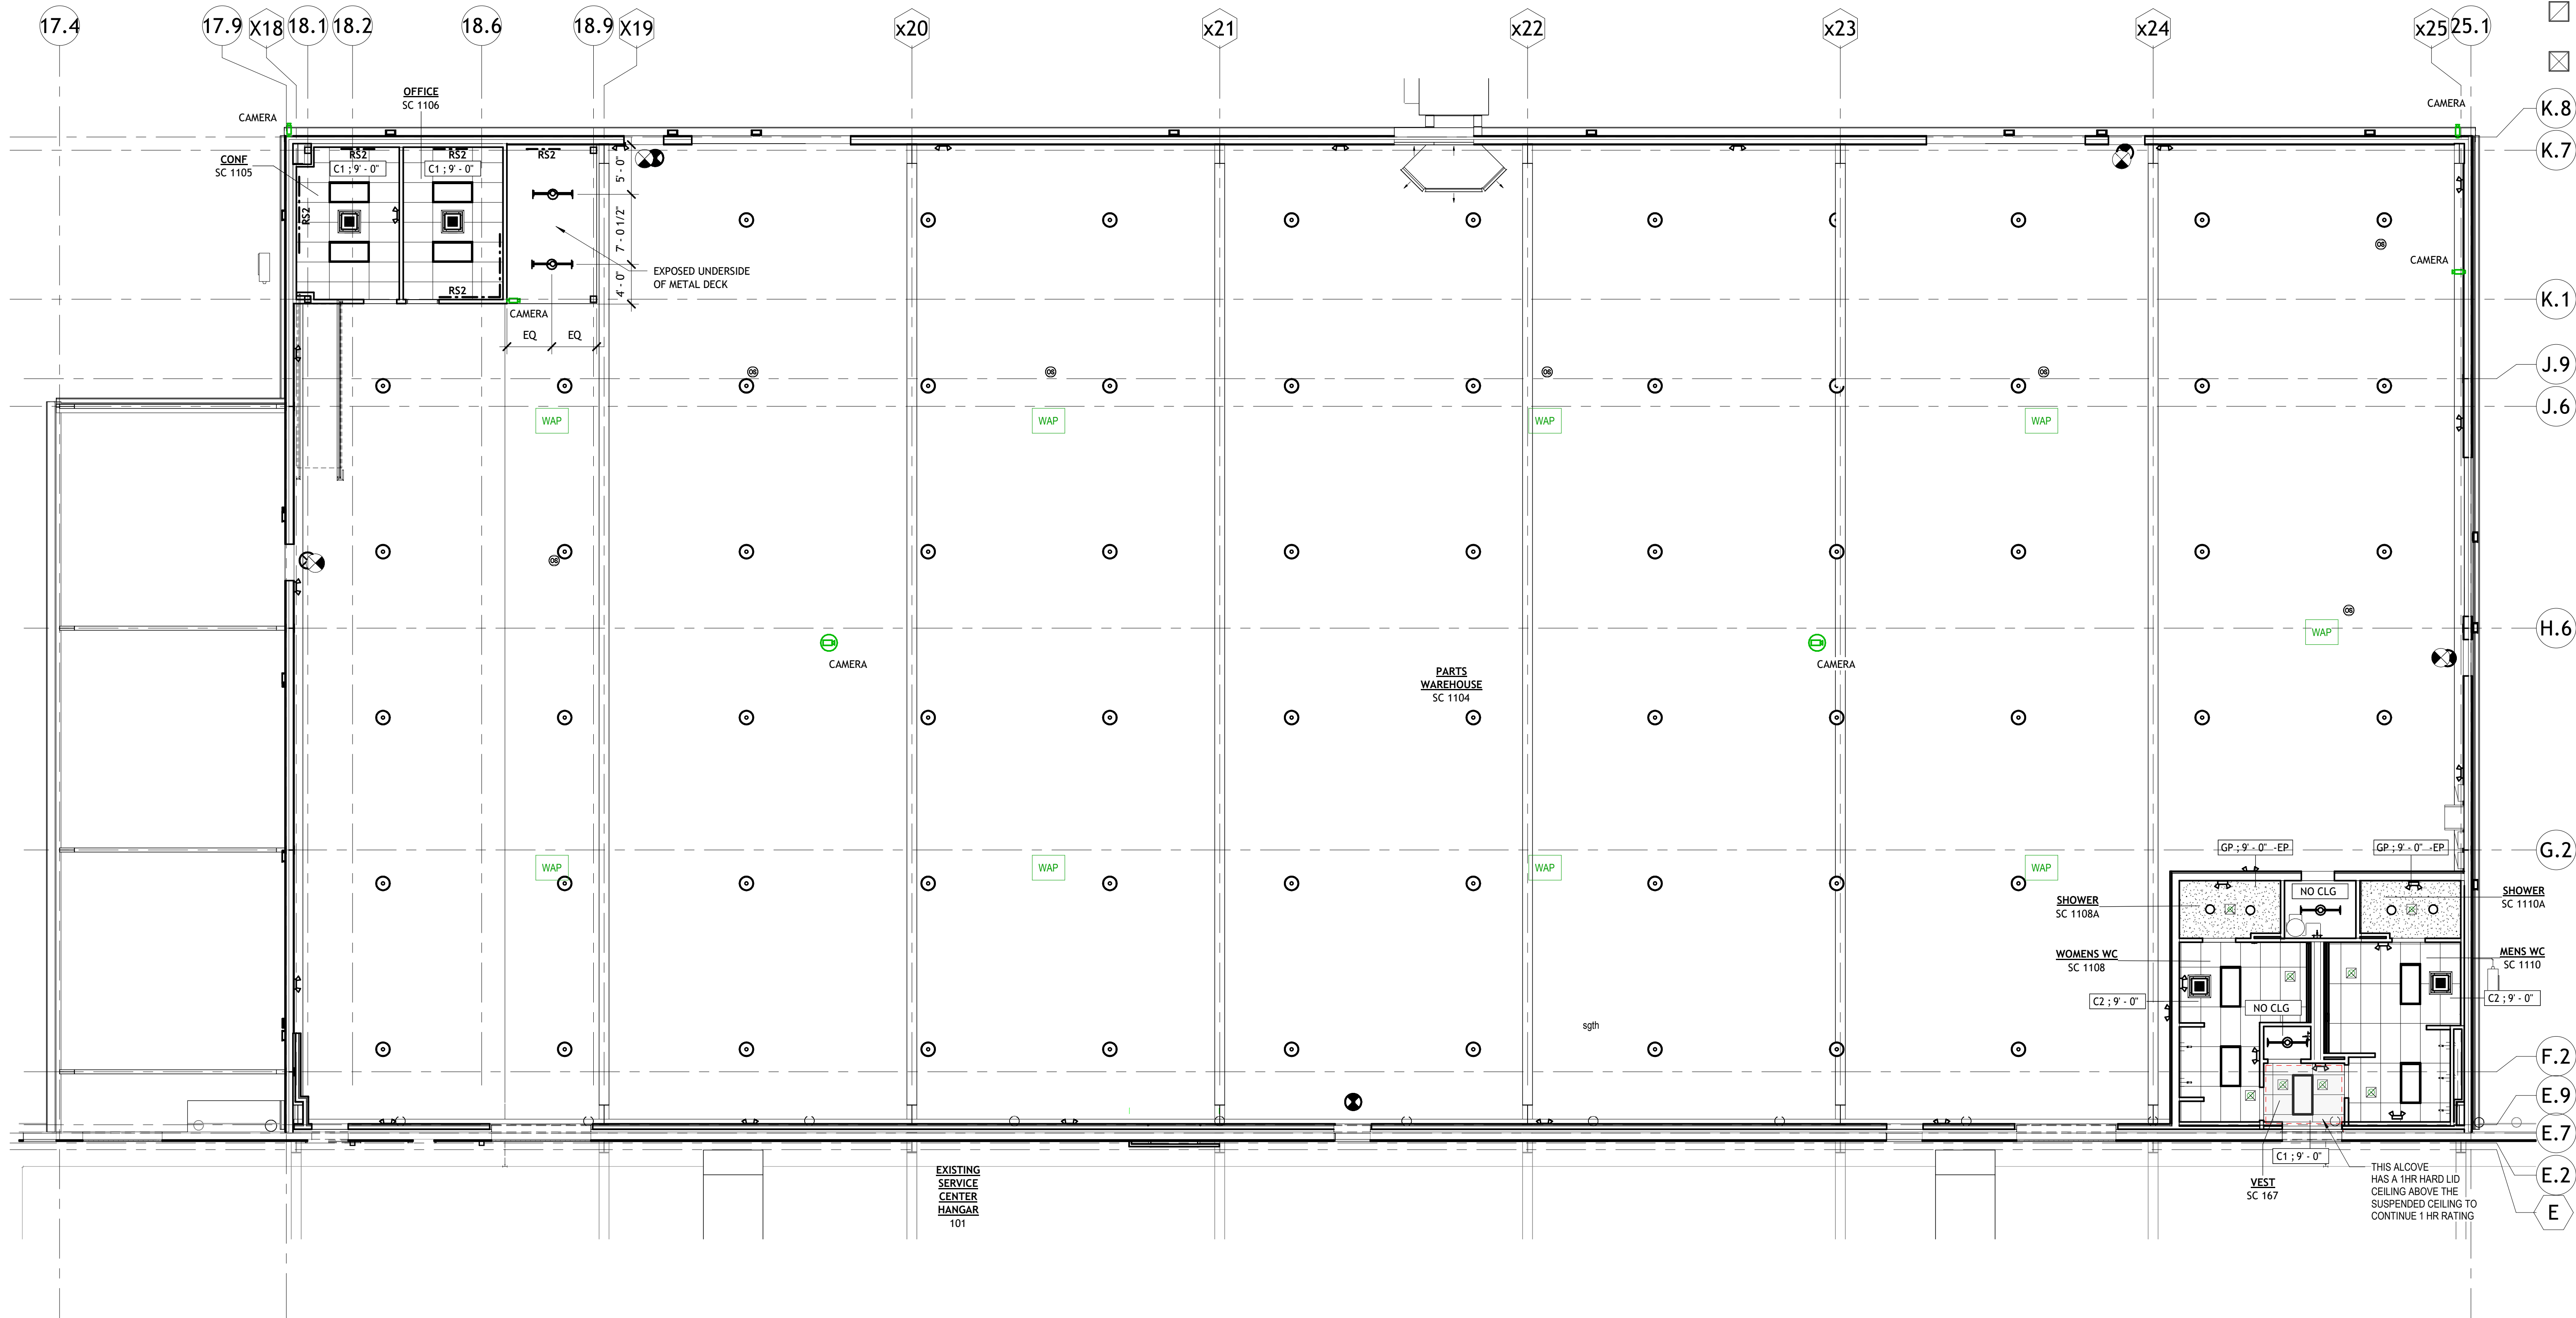

3 | REFLECTED CEILING PLAN

1/8" = 1'-0"

RCP LEGEND

- ACT - ACOUSTICAL CEILING TILES, SUSPENDED (24" x 48")
 - C1 = STANDARD TILES
 - C2 = VINYL FACED TILES
- GP - GYPSUM BOARD ON SUSPENDED GRID SYSTEM
 - CONTROL JOINT INDICATION, TYP.
- C4 : 33'-33" CEILING TAG W/ TYPE AND HEIGHT A.F.F.
- C4 : 33'-33"-P4 CEILING TAG W/ TYPE AND HEIGHT A.F.F. & PAINT
- LIGHT FIXTURES SHOWN FOR TYPE/ LOCATION COORDINATION. REFER TO ELECTRICAL PLANS FOR TYPE DESIGNATION AND SCHEDULE INFORMATION.
 - EXPOSED BULB LED FIXTURE (BACK OF HOUSE)
 - RECESSED CEILING COVE LIGHT
 - PENDANT LED LIGHT FIXTURE
 - SURFACE-MOUNT LED LIGHT FIXTURE
 - RECESSED LED DOWNLIGHT
 - HIGH BAY PENDANT LIGHT
 - 2X4 LAY-IN LED LIGHT
 - WALL-MOUNTED LINEAR LED FIXTURE
 - OUTDOOR WALL SCONCE
 - MANUAL ROLLER SHADE
 - EXIT LIGHT
 - DIRECTIONAL ARROW
- MECHANICAL FIXTURES ARE SHOWN FOR TYPE / COORDINATION. REFER TO MECHANICAL PLANS FOR TYPE DESIGNATION AND SCHEDULE INFORMATION.
 - TYP. RETURN GRILLE AT LAY-IN CEILINGS, U.O.N.
 - TYP. SUPPLY GRILLE AT LAY-IN CEILINGS, U.O.N. REFER TO RCP FOR LOCATIONS OF LINEAR SUPPLY GRILLES



NO SILICONE SEALANT ALLOWED ON PROJECT TO ALIGN WITH REQUIREMENTS OF INTERNATIONAL
FIRE CODE SECTION, 2404.3.2.1