






NO SILICONE SEALANT ALLOWED ON PROJECT TO ALIGN WITH REQUIREMENTS OF INTERNATIONAL
FIRE CODE SECTION, 2404.3.2.1

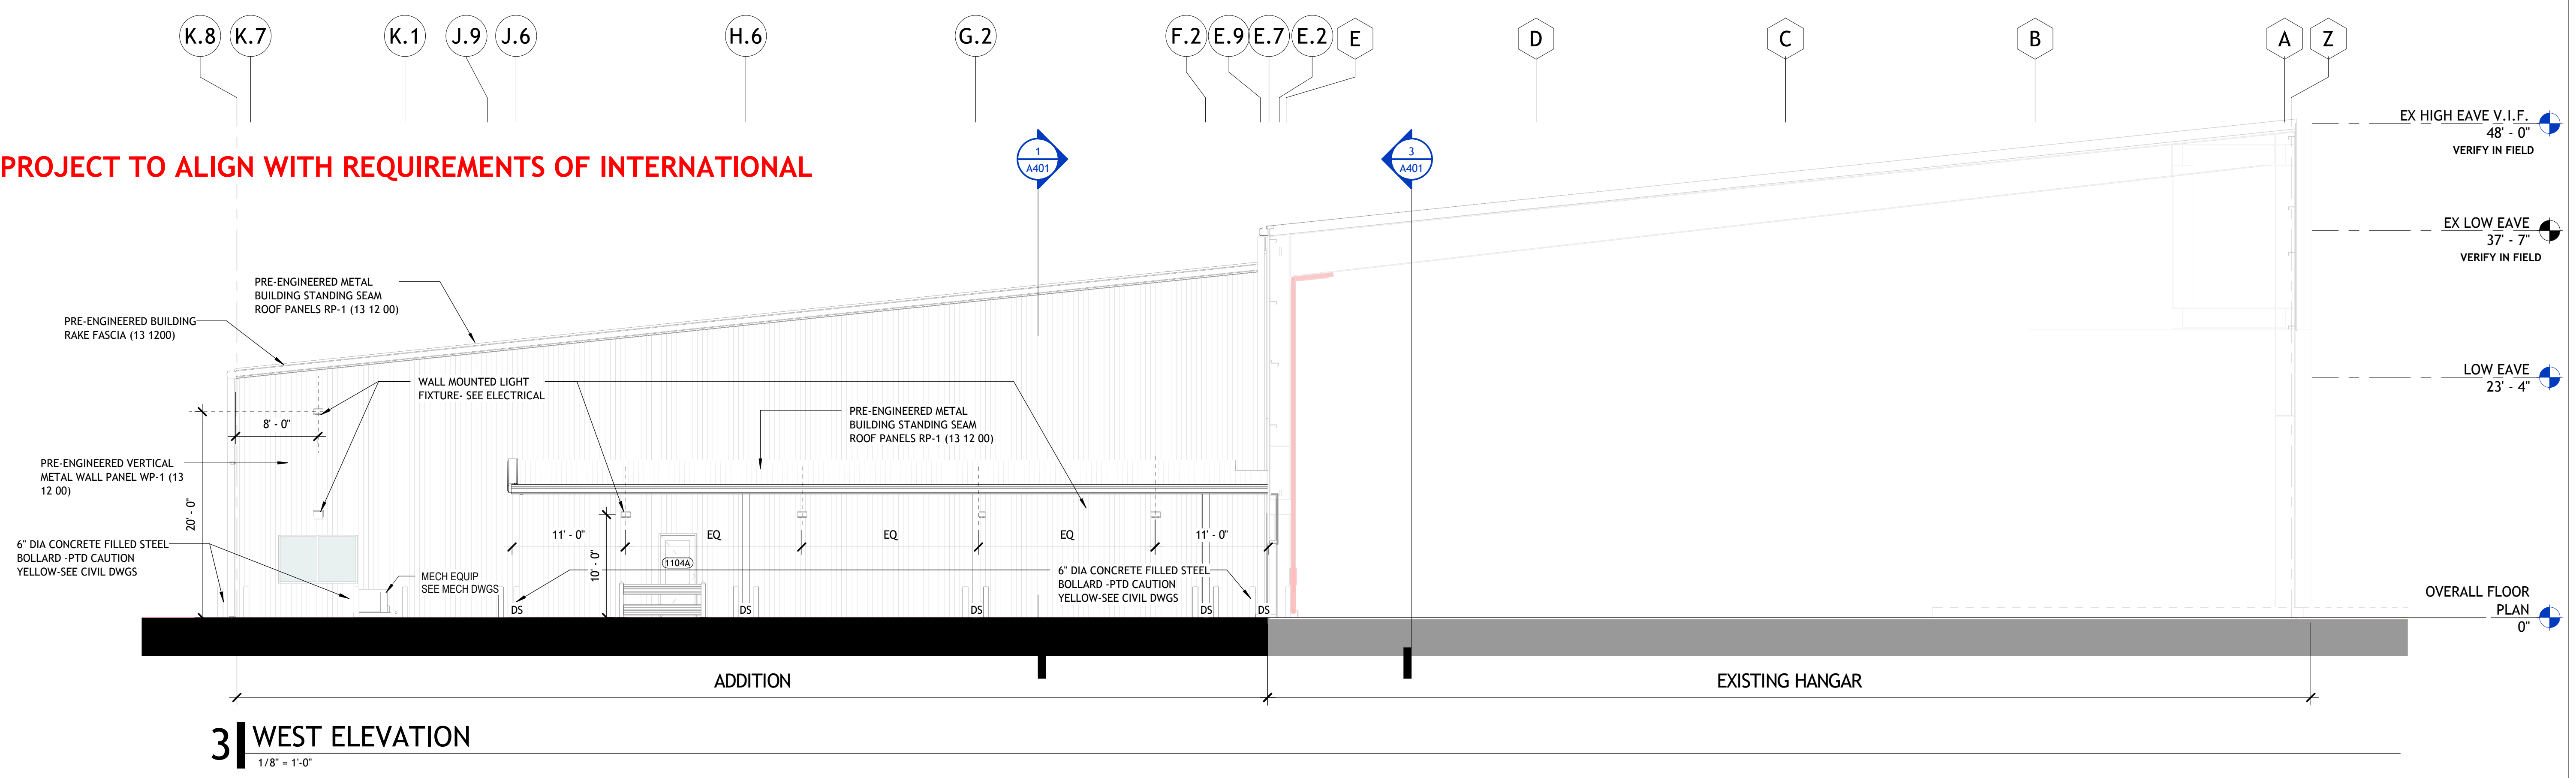

3 WEST ELEVATION
1/8" = 1'-0"

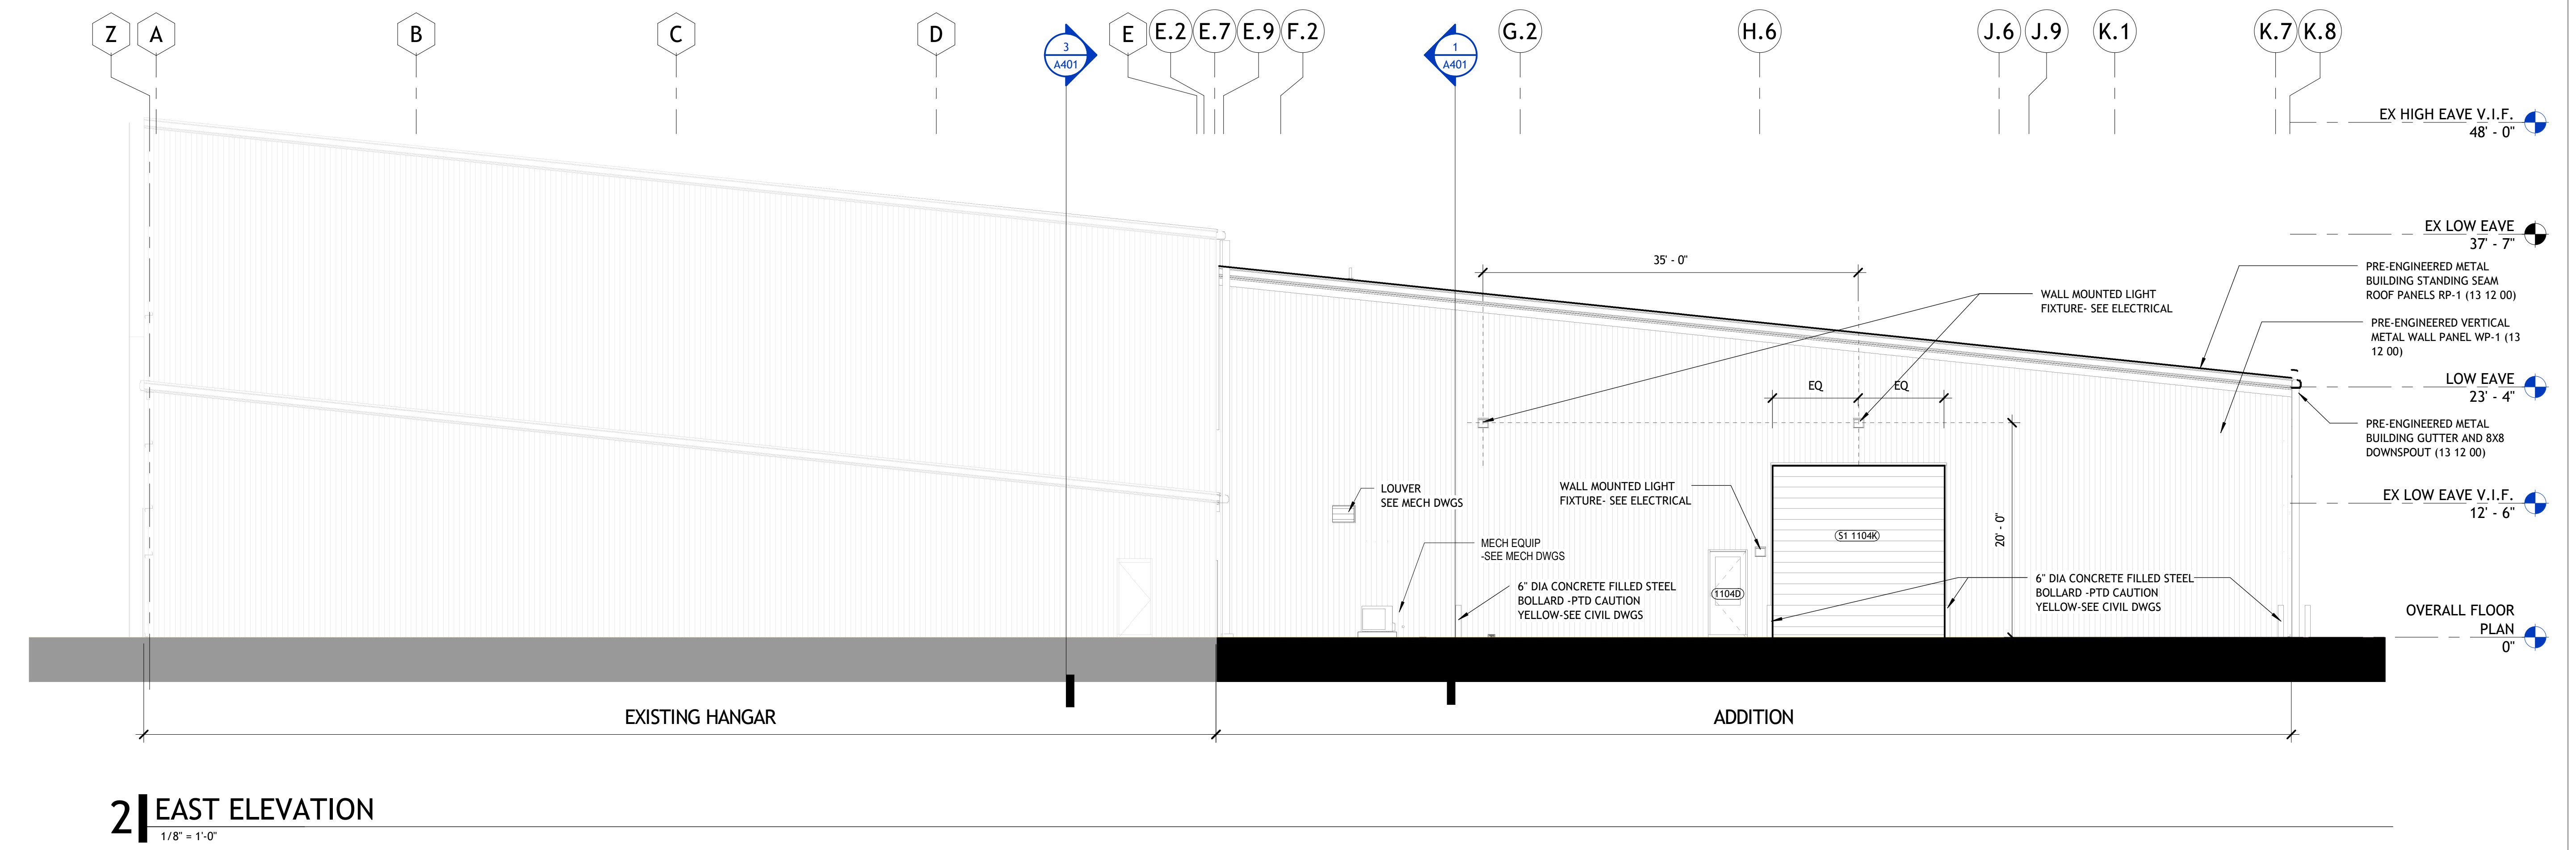

2 EAST ELEVATION
1/8" = 1'-0"

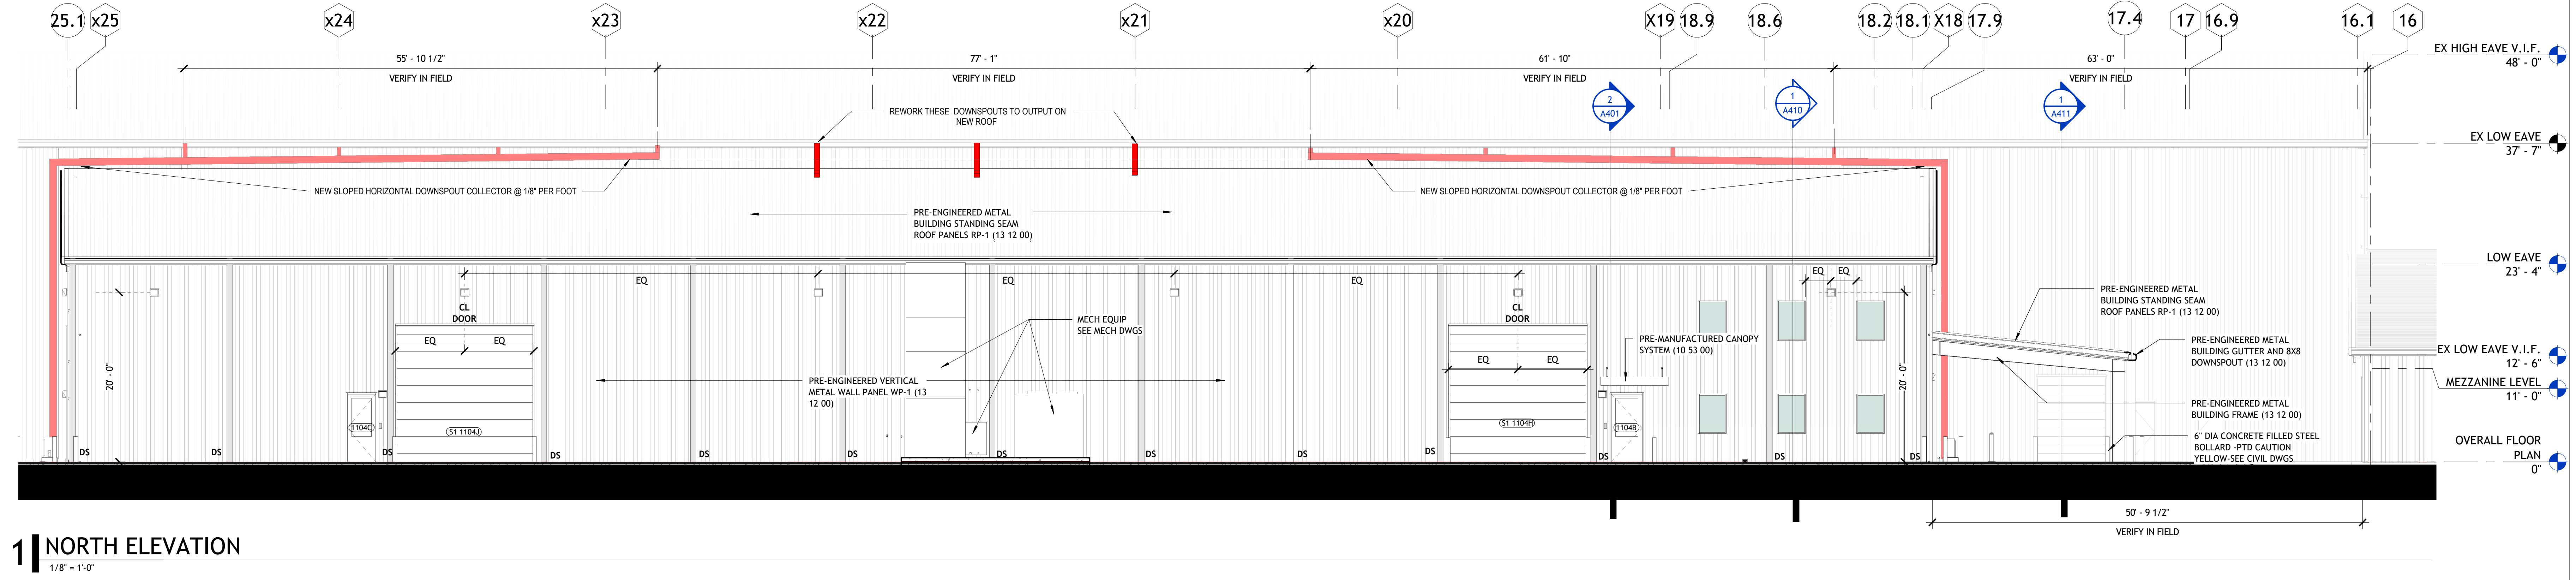

1 NORTH ELEVATION
1/8" = 1'-0"