



NO SILICONE SEALANT ALLOWED ON PROJECT TO ALIGN WITH REQUIREMENTS OF INTERNATIONAL FIRE CODE SECTION, 2404.3.2.1

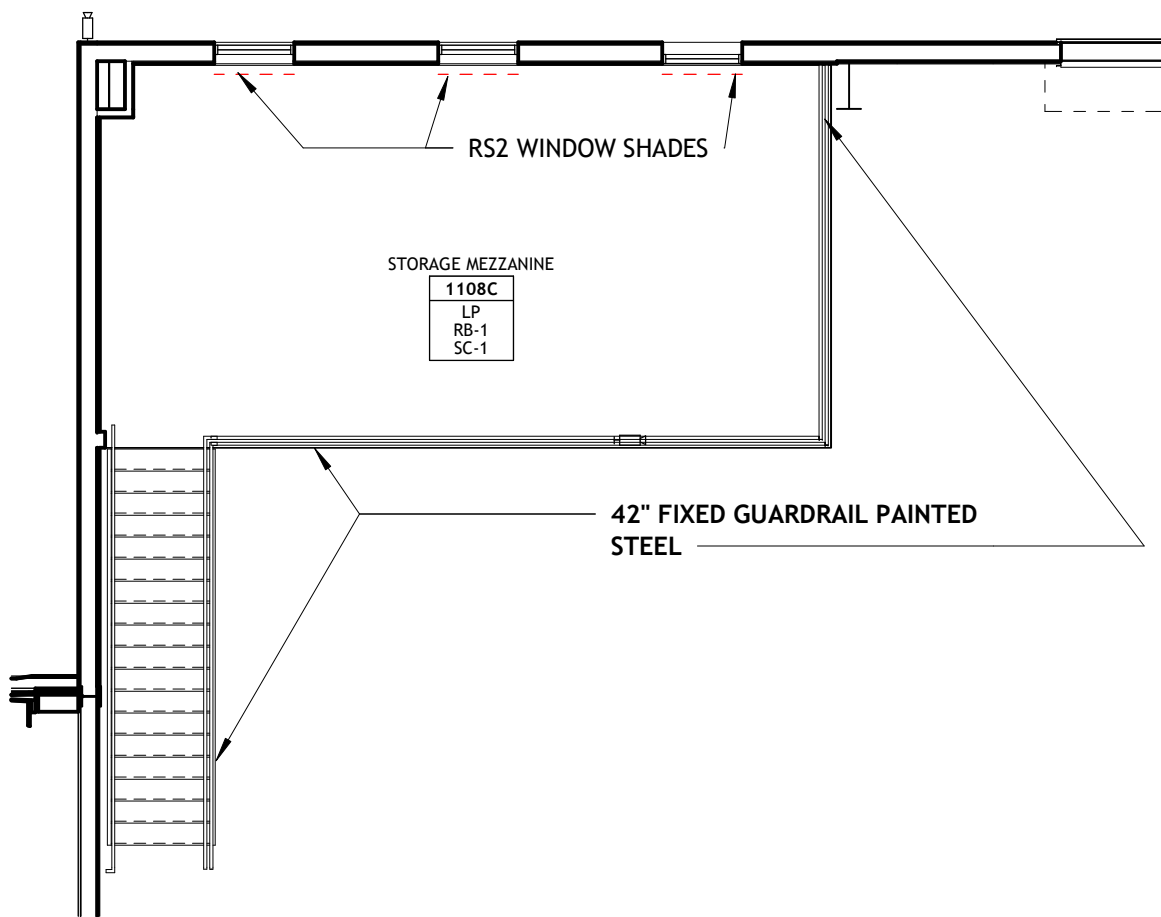

2 | WAREHOUSE MEZZANINE FLOOR PLAN Copy 1

1/8" = 1'-0"

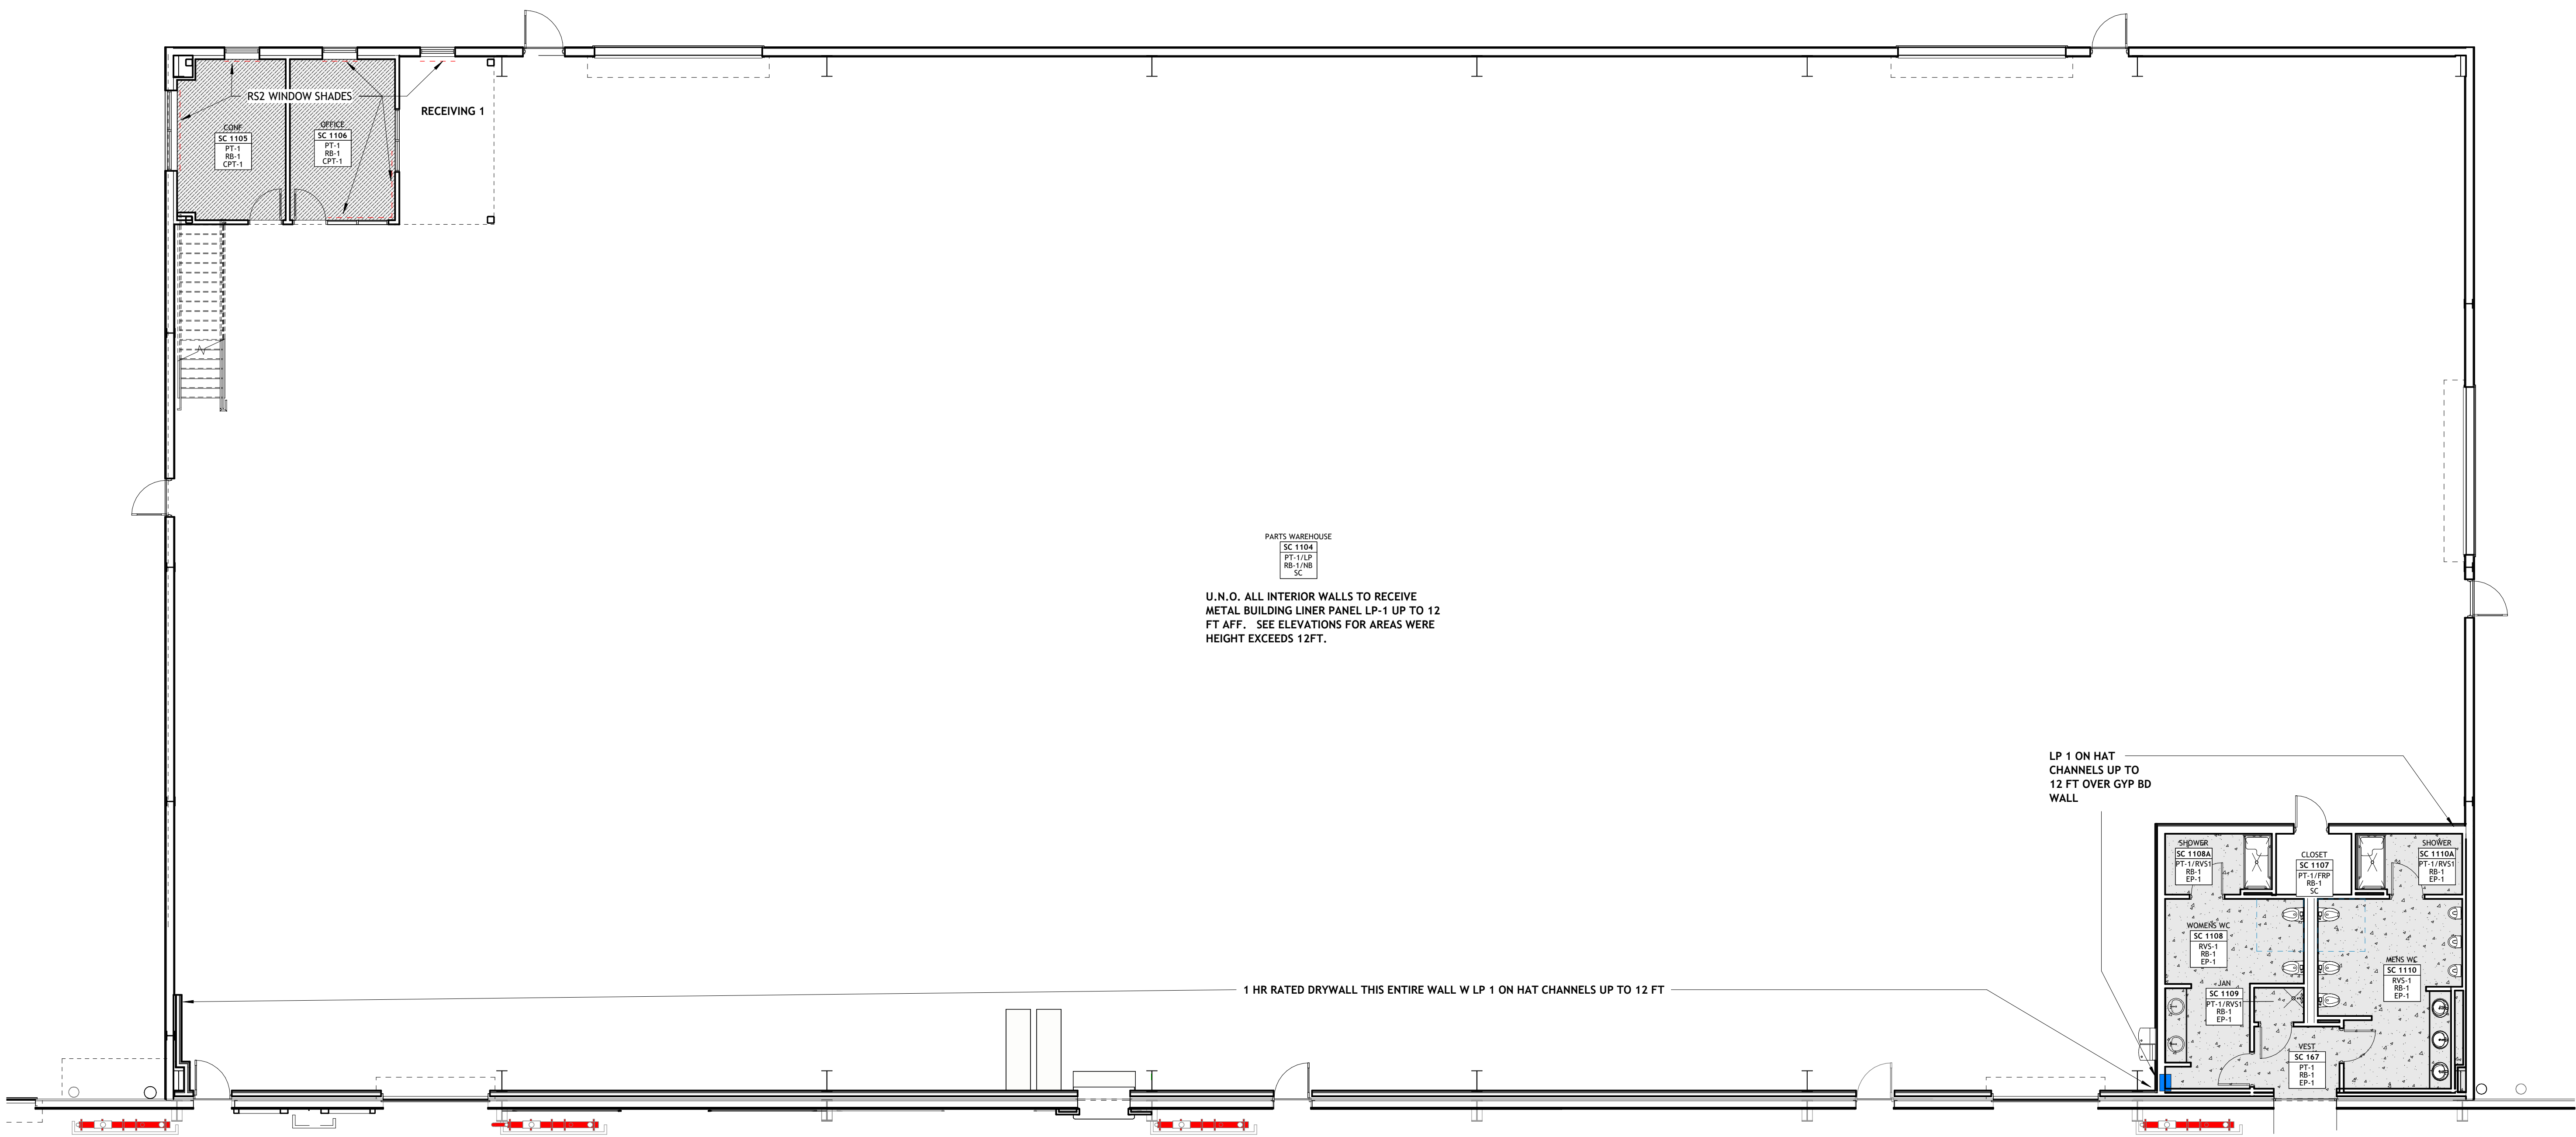


1 | WAREHOUSE ADDITION FINISH FLOOR PLAN

1/8" = 1'-0"

FINISHES KEY (SEE FINISH PLAN FOR LOCATIONS)

ROOM NAME	
ROOM NUMBER	111
WALL FINISH	P1
BASE FINISH	RB
FLOOR FINISH	CPT

PLAN NOTES (KEYED ON FINISH PLANS)

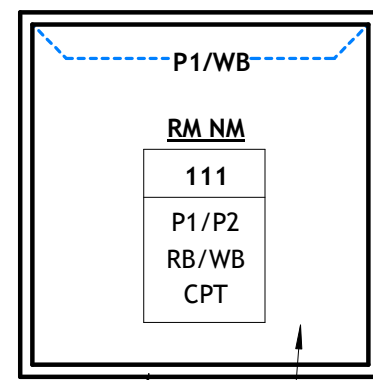

DASHED LINE & TEXT DENOTES A SINGLE LOCATION OF MATERIAL LISTED; PRIMARY FINISHES OF ROOM ARE LISTED IN FINISH KEY.

EXAMPLE AT LEFT: TWO BASE FINISHES AND TWO WALL FINISHES EXIST IN THE ROOM. THE DASHED LINE INDICATES LOCATIONS OF 'P1' AND 'WB'. REMAINING FINISHES ('RB' AND 'P2') ARE ON ALL OTHER WALLS

REFER TO INTERIOR ELEVATIONS FOR FULL EXTENT OF INTERIOR FINISH INFORMATION.

GENERAL FINISHES NOTES

- FLOORING MATERIALS DESIGNATED WHEREVER POSSIBLE ON THE DRAWING. CONTRACTOR TO BRING ANY DISCREPANCIES TO THE ATTENTION OF THE DESIGNER TO ENSURE THAT THE CORRECT MATERIAL IS INSTALLED.
- ALL METAL DOOR FRAMES TO BE PAINTED TO MATCH THE ADJACENT WALL COLOR, UNLESS NOTED OTHERWISE.
- ALL FLOOR MATERIALS TRANSITIONS TO OCCUR AT MIDPOINT OF CLOSED DOOR, UNLESS NOTED OTHERWISE.
- ALL FLOORING TO CONTINUE TO THE TOEKICK OF CASEWORK/MILLWORK OR BASE OF WALL.
- REFER TO INTERIOR ELEVATIONS FOR FULL EXTENT OF INTERIOR FINISH INFORMATION.
- SEAMING SHOP DRAWINGS TO BE SUBMITTED TO ARCHITECT FOR REVIEW AND APPROVAL BEFORE FLOORING INSTALLATION BEGINS.
- SEE SPECIFICATIONS FOR ELEVATOR CAB INTERIOR FINISHES. VERIFY ALL FINISHES WITH ARCHITECT.
- REFER TO SPECIFICATIONS FOR FULL DESCRIPTION OF MATERIALS & COLORS.
- INTERIOR LATEX PAINT TO BE USED AT ALL LOCATIONS AS SPECIFIED. INTERIOR EPOXY PAINT TO BE USED AT ALL WET LOCATIONS TO INCLUDE TOILET ROOMS, HOUSEKEEPING & SHOWER ROOMS.

FINISH LEGEND

FLOORING	EP-1	EPOXY FLOOR PAINT
	CPT-1	24"x24" CARPET TILES
	SC-1	SEALED CONCRETE
BASE	RB	RUBBER BASE
WALLS	TF	TAPE & FLOAT
	PT-1	INTERIOR LATEX PAINT, COLOR 1 ORAGAMI WHITE SW 7636 (SATIN)
	PT-2	INTERIOR LATEX PAINT, COLOR 2 IN THE NAVY, SW 9178 239-C5 (SATIN)
	EP1	INTERIOR EPOXY PAINT, COLOR 1 ORAGAMI WHITE SW 7636 (SATIN)
	RVS1	FIBERGLASS REINFORCED WALL PANELS GLASTEEL, SMOOTH FINISH, LIGHT GRAY
	LP-1	METAL BUILDING LINER PANEL

FLOOR PATTERNS

	CPT-1
	EP-1
	SC-1

