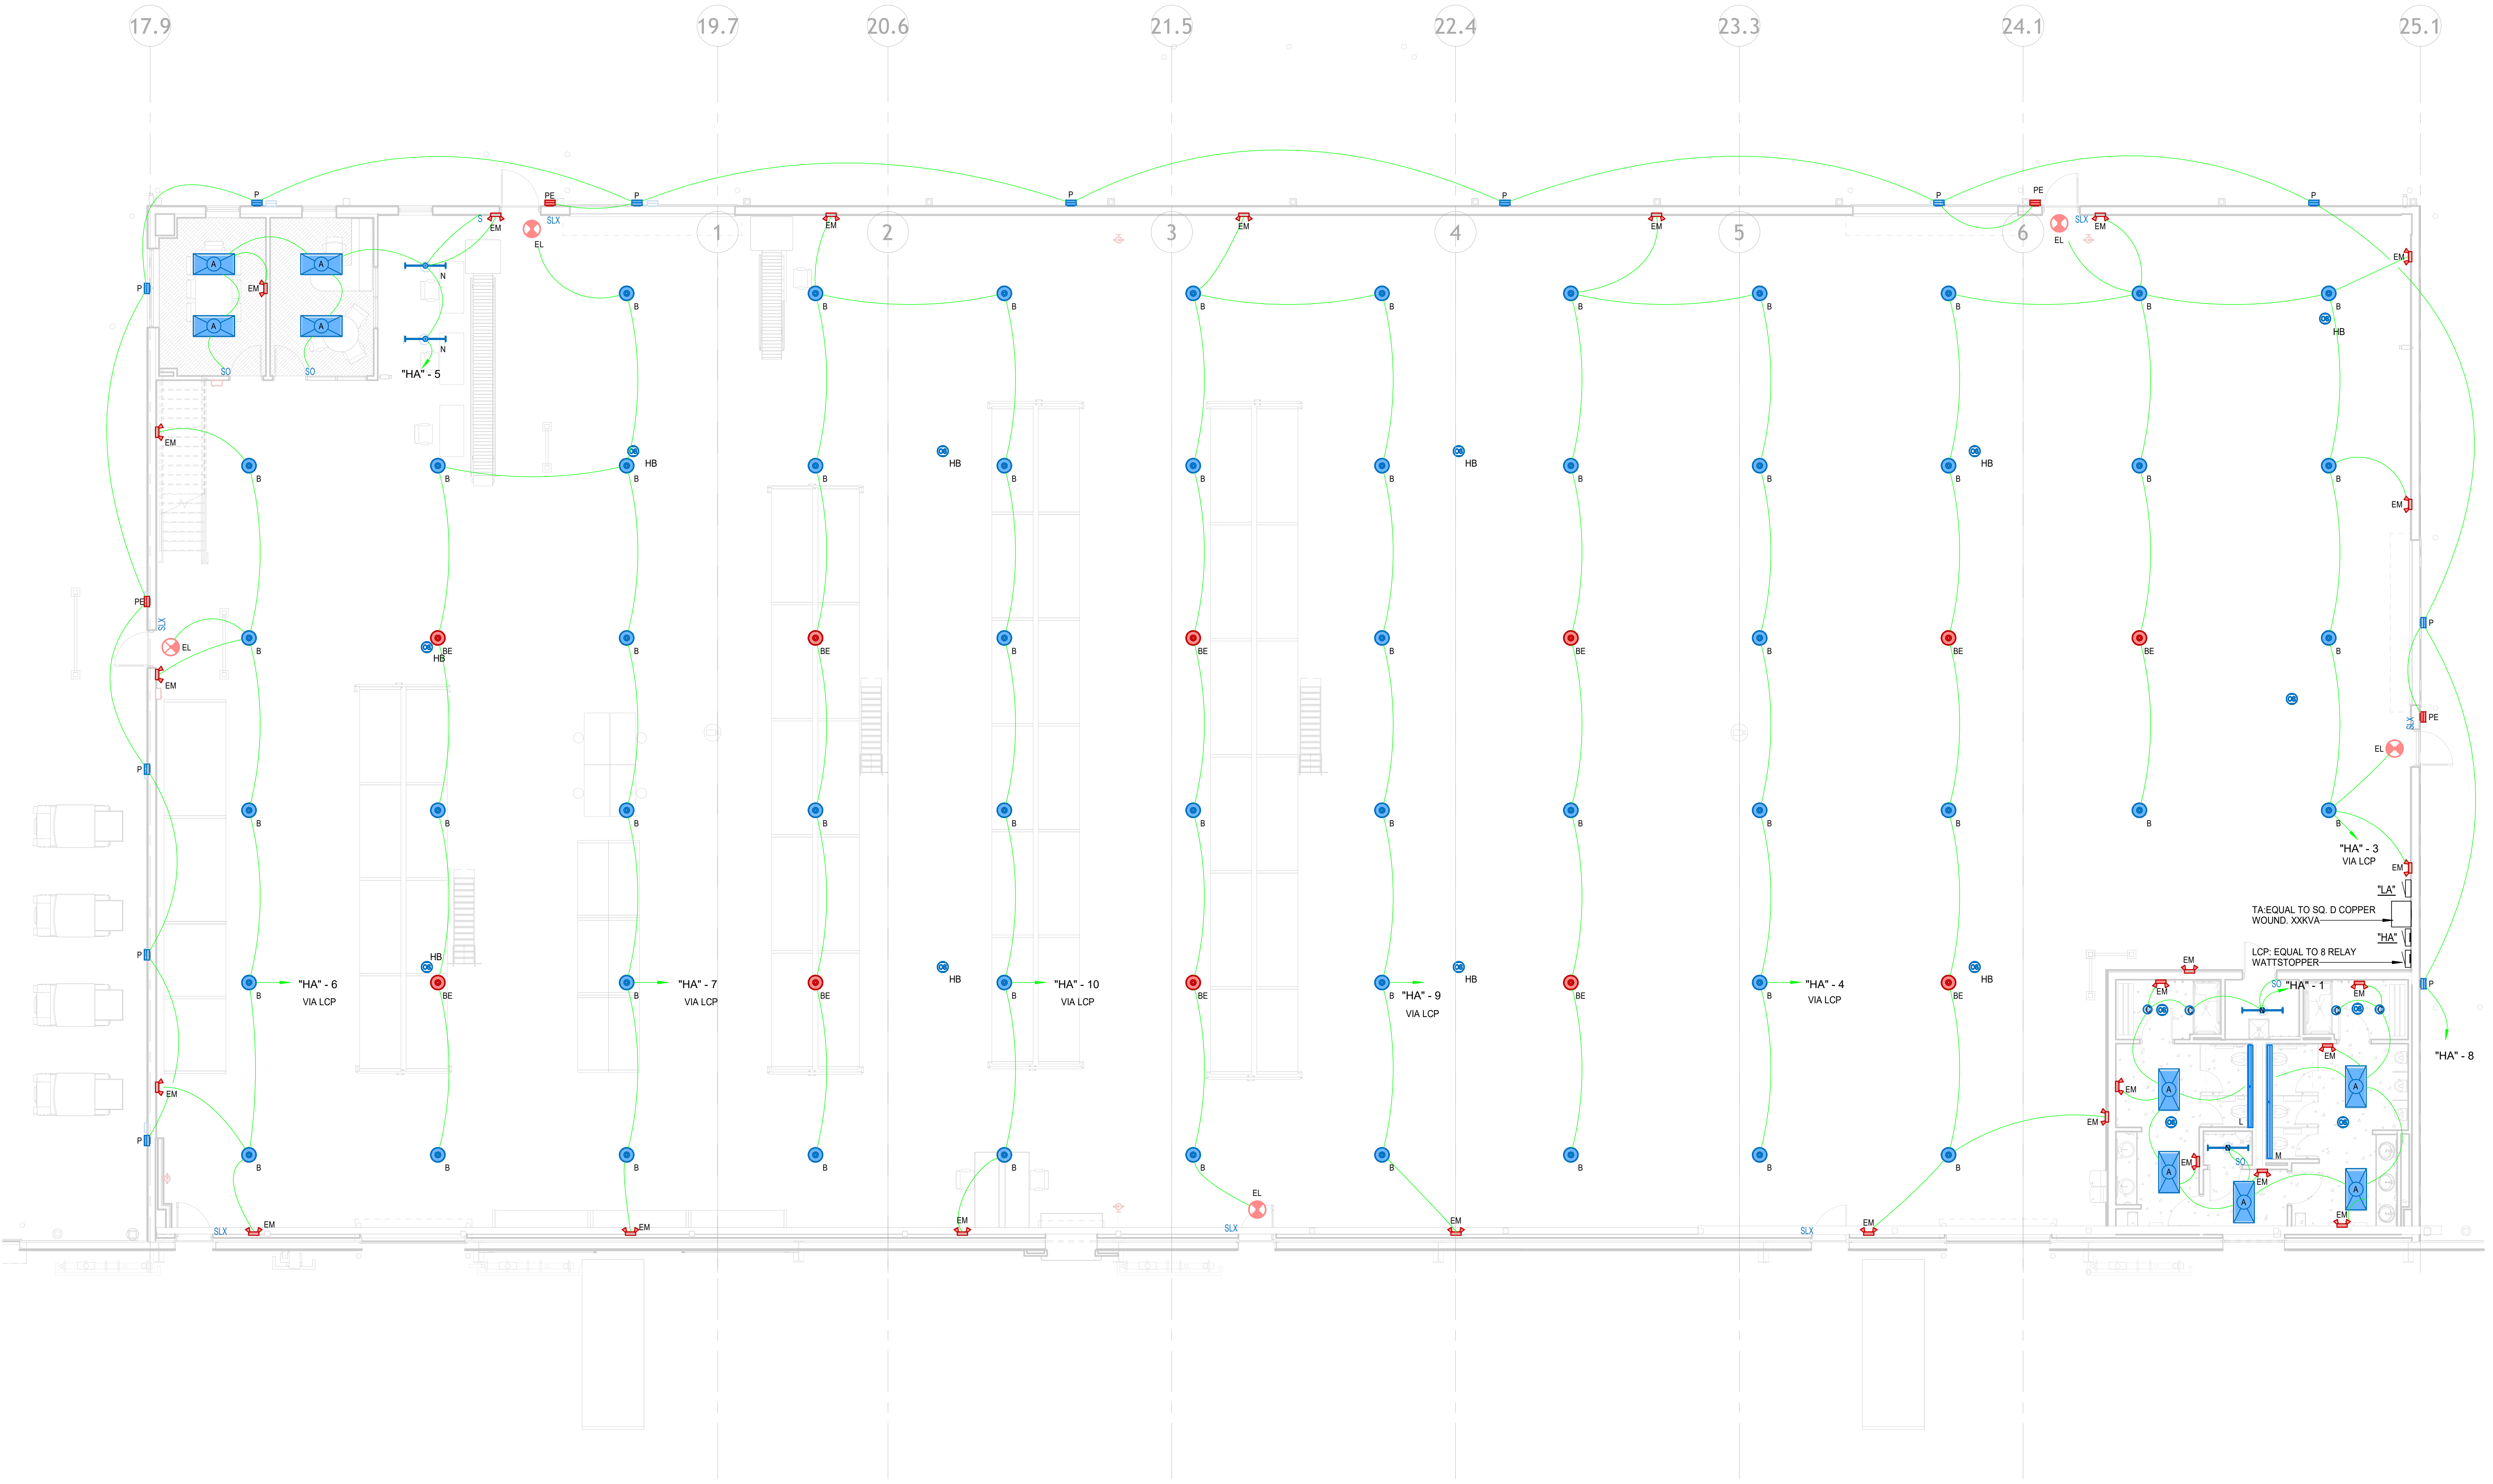

1 WAREHOUSE ADDITION LIGHTING PLAN

1/8" = 1'-0"

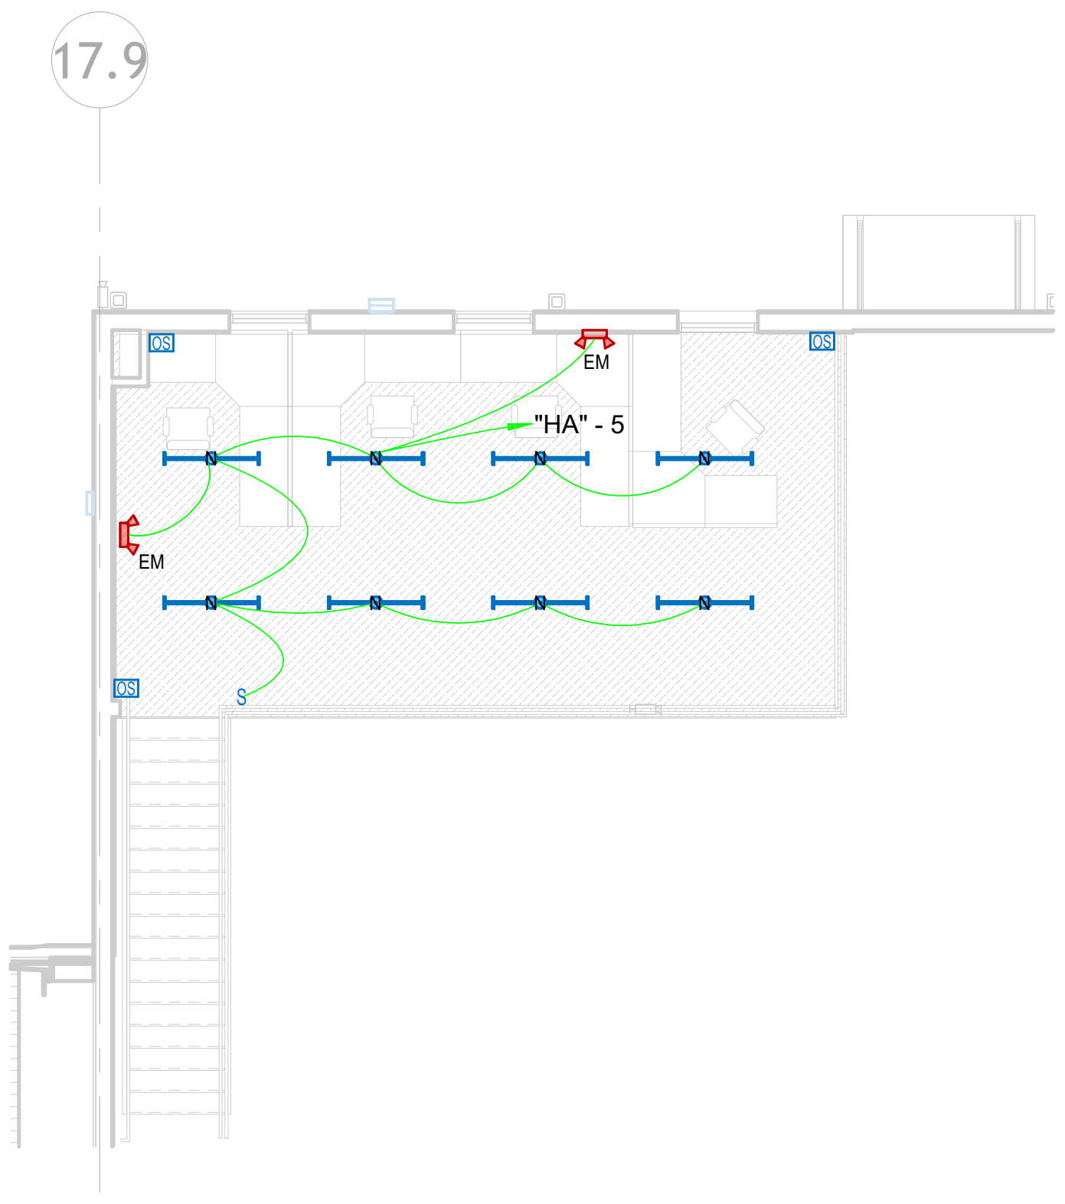

2 WAREHOUSE MEZZ LIGHTING PLAN

1/8" = 1'-0"

LIGHTING GENERAL NOTES

1. CONTRACTOR SHALL VERIFY ALL CEILING TYPES, CEILING HEIGHTS, AND ARCHITECTURAL FEATURES PRIOR TO ROUGH-IN.
2. LIGHT FIXTURE LOCATIONS ARE CENTERED IN CEILING TILES OR CEILING ELEMENTS UNLESS OTHERWISE NOTED. COORDINATE FINAL LOCATIONS WITH THE REFLECTED CEILING PLAN.
3. VERIFY FINAL MOUNTING HEIGHTS OF ALL LIGHT FIXTURES WITH THE ARCHITECT PRIOR TO INSTALLATION.
4. ALL PENDANT, STEM-MOUNTED, CABLE-MOUNTED, AND SUSPENDED FIXTURES SHALL BE FIELD ADJUSTED AND CUT TO SUIT THE FINAL CEILING HEIGHTS.
5. ALL LIGHT FIXTURE FINISHES, COLORS, TRIMS, LENSES, AND DECORATIVE OPTIONS SHALL BE SELECTED BY THE ARCHITECT.
6. COORDINATE THE LOCATION OF ALL LIGHT FIXTURES WITH HVAC DIFFUSERS, REGISTERS, SPRINKLER HEADS, ACCESS PANELS, SPEAKERS, CAMERAS, EXIT SIGNS, AND OTHER CEILING-MOUNTED DEVICES.
7. SWITCHES SHOWN ADJACENT TO ONE ANOTHER SHALL BE INSTALLED IN A COMMON GANG BOX UNLESS NOTED OTHERWISE.
8. EMERGENCY LIGHT FIXTURES SHALL REMAIN ENERGIZED DURING NORMAL OPERATION AND CONNECTED TO NEAREST HOT UNLESS SPECIFICALLY INDICATED OTHERWISE.

POLK
STANLEY
WILCOX

801 South Spring Street
Little Rock, AR 72201
501.378.0878 office

509 W. Spring St. | Suite 150
Fayetteville, AR 72701
479.444.0473 office

polkstanleywilcox.com

CIVIL
OLSSON
3 INNWOOD CIRCLE, STE. 220
LITTLE ROCK, AR., 72211
PH: 501.225.7779

STRUCTURAL
ENGINEERING CONSULTANTS, INC.
401 WEST CAPITAL AVENUE, STE. 305
LITTLE ROCK, AR., 72201
PH: 501.376.3752

M.P.E.FP
INSIGHT ENGINEERING
322 S State Street. Ste 201
Little Rock, Arkansas 72201
PH: 501.376.3752

CERTIFICATE OF AUTHORIZATION
INSIGHT ENGINEERING, PLLC
No. 3523
ARKANSAS

STATE OF ARKANSAS
REGISTERED PROFESSIONAL ENGINEER
NO. 5822
MICHAEL PRESTON HARKEY

09-24-26

PSW Job Number:
699H

SERVICE CENTER WAREHOUSE ADDITION
LITTLE ROCK , ARKANSAS

PERMIT AND BID ISSUE
Issue Date:
9/24/2026

REVISIONS

NUMBER	DATE	DESCRIPTION

Contents:
FLOOR PLAN - WAREHOUSE ADDITION LIGHTING

THIS PAGE IS BEST VIEWED IN COLOR

E101

Autodesk Docs://699H DFJ Hangar 12 Service Center Warehouse Add R24/25-058 DFJ Warehouse Addition MEPF.rvt
9/24/2026 5:04:25 PM