



PSW Job Number:  
699H

SERVICE  
CENTER  
WAREHOUSE  
ADDITION  
LITTLE ROCK , ARKANSAS


PERMIT AND BID ISSUE  
Issue Date:  
9/24/2026

| REVISIONS |      |             |
|-----------|------|-------------|
| NUMBER    | DATE | DESCRIPTION |

Contents:  
FLOOR PLAN -  
MECHANICAL  
POWER

THIS PAGE IS BEST  
VIEWED IN COLOR

E103

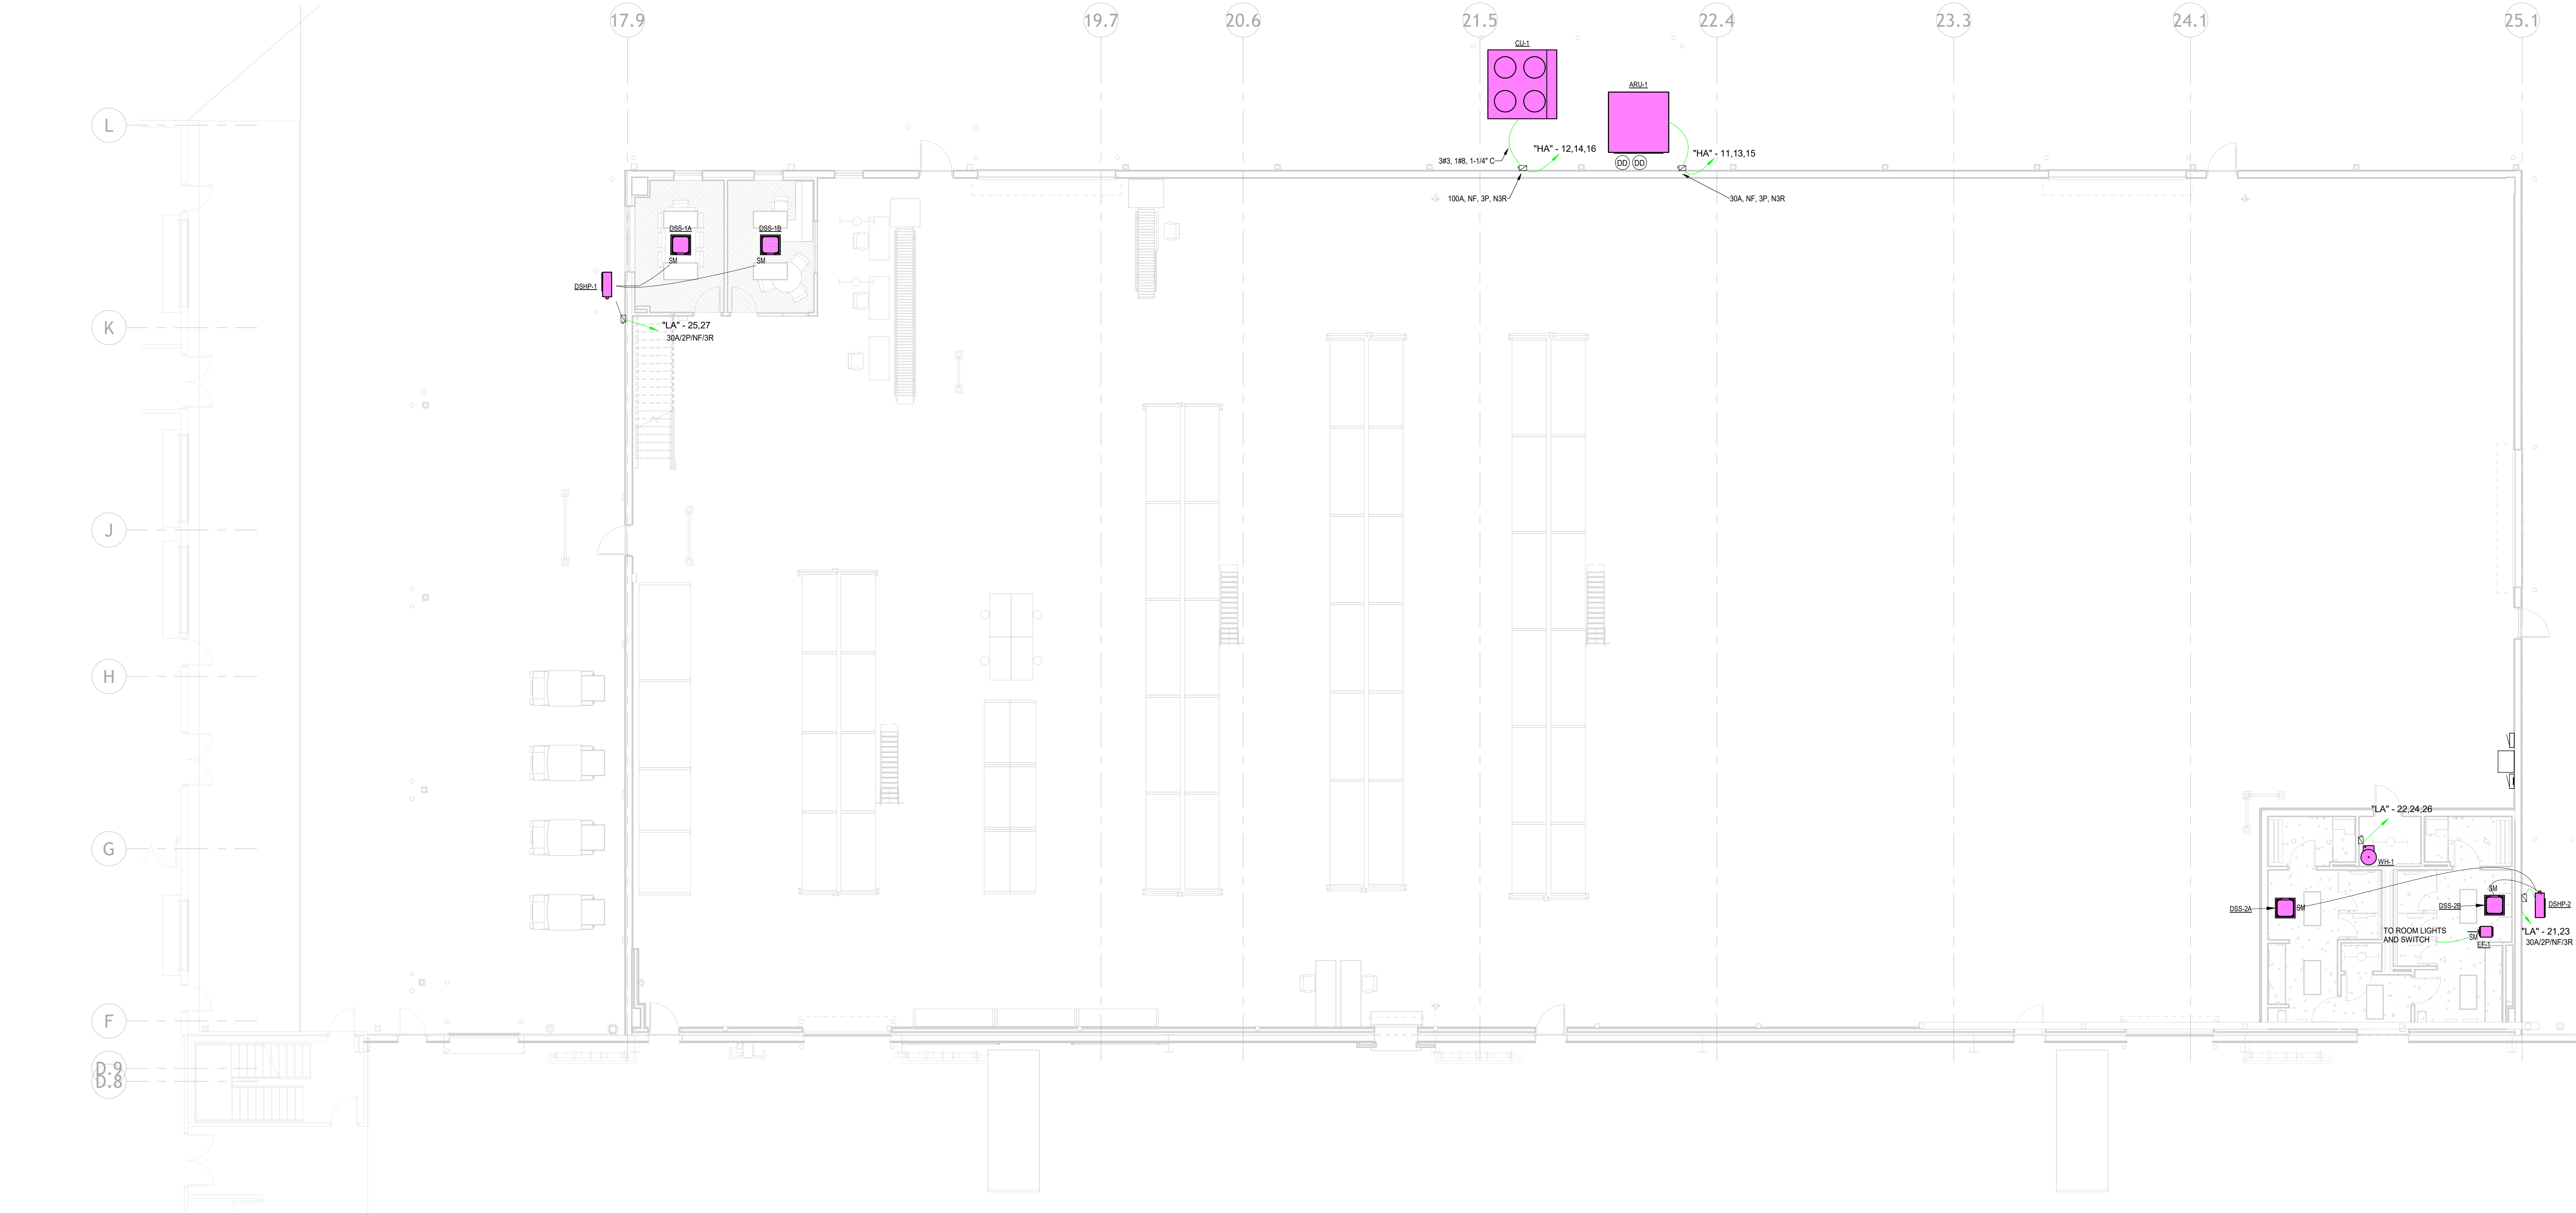

1 WAREHOUSE ADDITION MECHANICAL POWER PLAN  
1/8" = 1'-0"