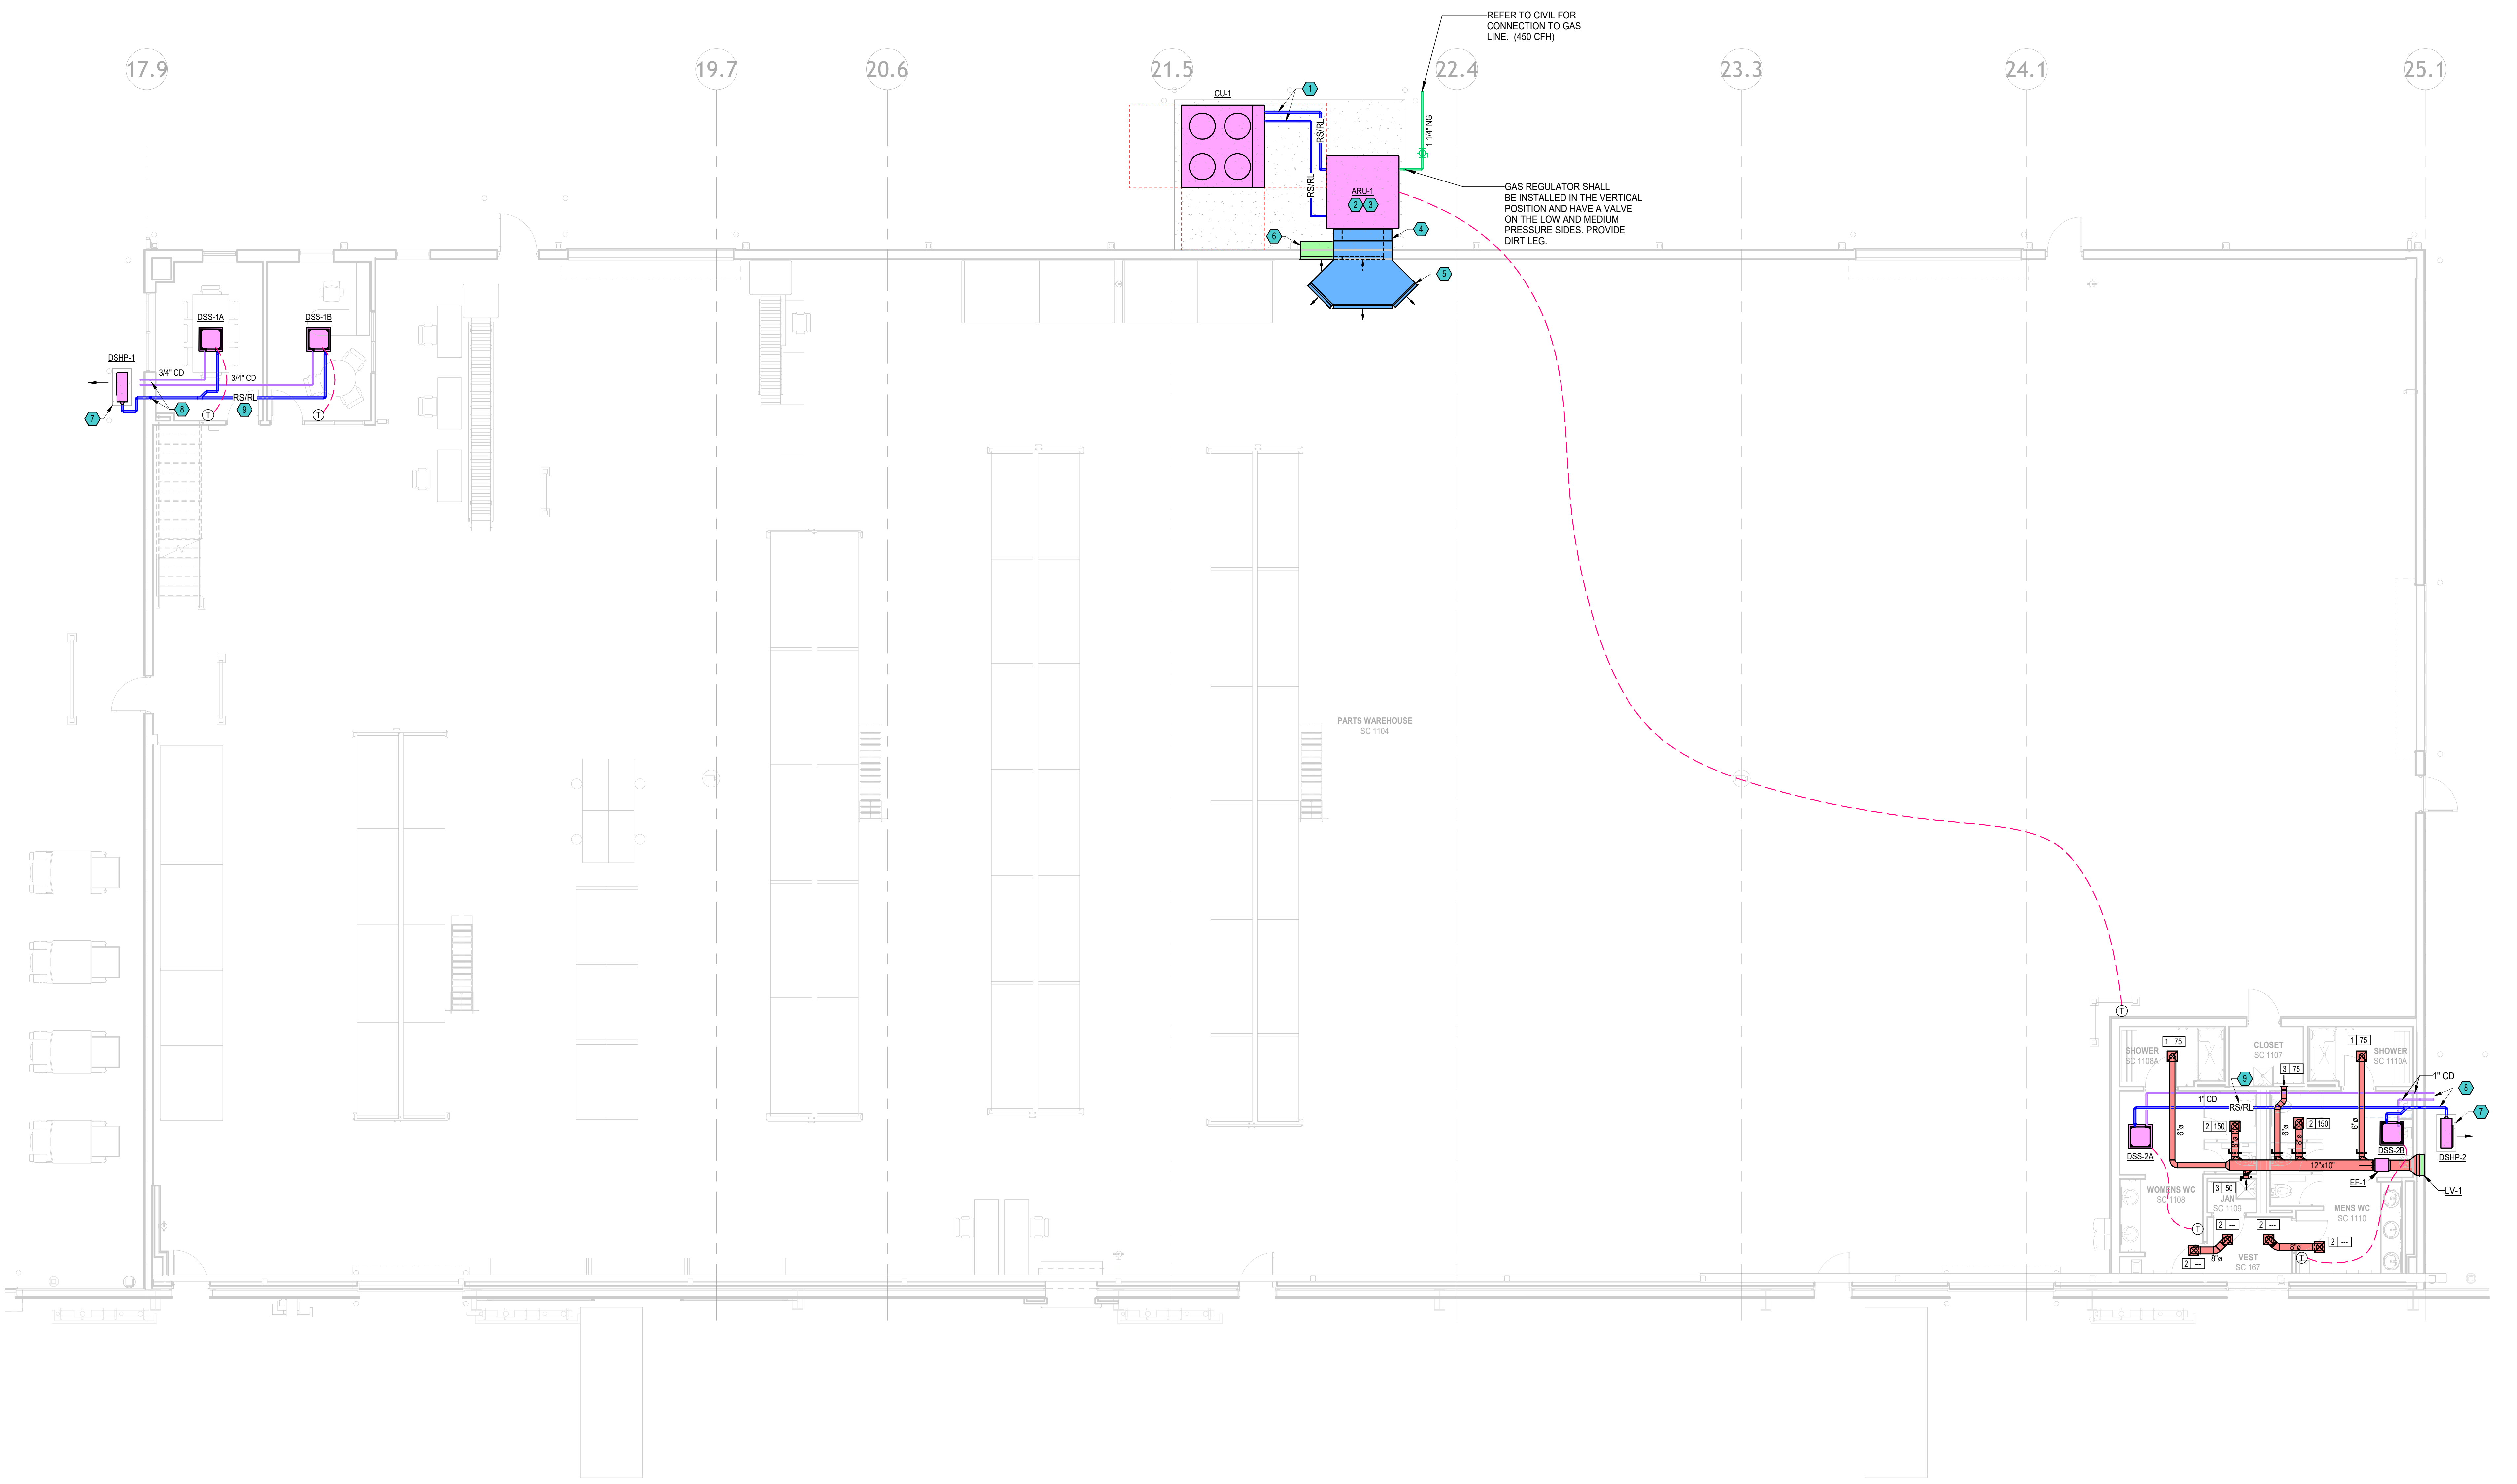

1 WAREHOUSE ADDITION HVAC PLAN

1/8" = 1'-0"

KEYED NOTES

1. ROUTE REFRIGERANT LINES FROM THE CONDENSING UNIT TO THE AIR ROTATION UNIT. SIZE LINES ACCORDING TO THE MANUFACTURER'S RECOMMENDATIONS. PROVIDE PIPING SUPPORTS ALONG THE CONCRETE AND UP THE SIDE OF THE AIR ROTATION UNIT. INSULATE LINES WITH PROTECTIVE ALUMINUM JACKETING PER THE SPECIFICATIONS.
2. CONNECT GAS PIPING TO HEAT EXCHANGER. REFER TO PLUMBING DRAWINGS FOR INFORMATION.
3. ROUTE FULL SIZE CONDENSATE TO THE GROUND.
4. FULL SIZE SUPPLY DUCT INTO BUILDING. PROVIDE EXTERIOR WEATHERPROOF INSULATION SYSTEM PER THE SPECIFICATIONS. SEAL DUCTWORK PENETRATIONS INSIDE AND OUTSIDE AIRTIGHT.
5. 3-WAY DISCHARGE SUPPLY HEAD PROVIDED MY THE ARU MANUFACTURER.
6. 96"x48" RETURN AIR PLENUM. PROVIDE EXTERIOR WEATHERPROOF INSULATION SYSTEM PER THE SPECIFICATIONS. SEAL DUCTWORK PENETRATIONS INSIDE AND OUTSIDE AIRTIGHT.
7. PROVIDE 4" CONCRETE HOUSEKEEPING PAD.
8. ROUTE CONDENSATE AND REFRIGERANT LINE SET DOWN IN WALL AND STUB OUT APPROXIMATELY 12" ABOVE GRADE. SLEEVE AND SEAL ALL PIPE PENETRATIONS.
9. SIZE REFRIGERANT LINES PER MANUFACTURER'S RECOMMENDATIONS.

| POLK
| STANLEY
| WILCOX

801 South Spring Street
Little Rock, AR 72201
501.378.0878 office

509 W. Spring St. | Suite 150
Fayetteville, AR 72701
479.444.0473 office

polkstanleywilcox.com

CIVIL
OLSSON
3 INNWOOD CIRCLE, STE. 220
LITTLE ROCK, AR., 72211
PH: 501.225.7779

STRUCTURAL
ENGINEERING CONSULTANTS, INC.
401 WEST CAPITAL AVENUE, STE. 305
LITTLE ROCK, AR., 72201
PH: 501.376.3752

M.P.E.FP
INSIGHT ENGINEERING
322 S State Street. Ste 201
Little Rock, Arkansas 72201
PH: 501.376.3752

No. 3523

NO. 12022

XX-XX-XX

PSW Job Number:
699H

SERVICE CENTER WAREHOUSE ADDITION

LITTLE ROCK , ARKANSAS

PERMIT AND BID ISSUE
Issue Date:
9/24/2026

REVISIONS

NUMBER	DATE	DESCRIPTION

Contents:
WAREHOUSE ADDITION HVAC PLANS

THIS PAGE IS BEST VIEWED IN COLOR

M101

Autodesk Docs://699H DFJ Hangar 12 Service Center Warehouse Add R24/25-058 DFJ Warehouse Addition MEPF.rvt
9/24/2026 9:01:08 AM