

PSW Job Number:
699H

SERVICE
CENTER
WAREHOUSE
ADDITION
LITTLE ROCK, ARKANSAS


PERMIT AND BID ISSUE
Issue Date:
9/24/2026

REVISIONS		
NUMBER	DATE	DESCRIPTION


Contents:
WAREHOUSE
ADDITION
PLUMBING PLANS

THIS PAGE IS BEST
VIEWED IN COLOR

P101

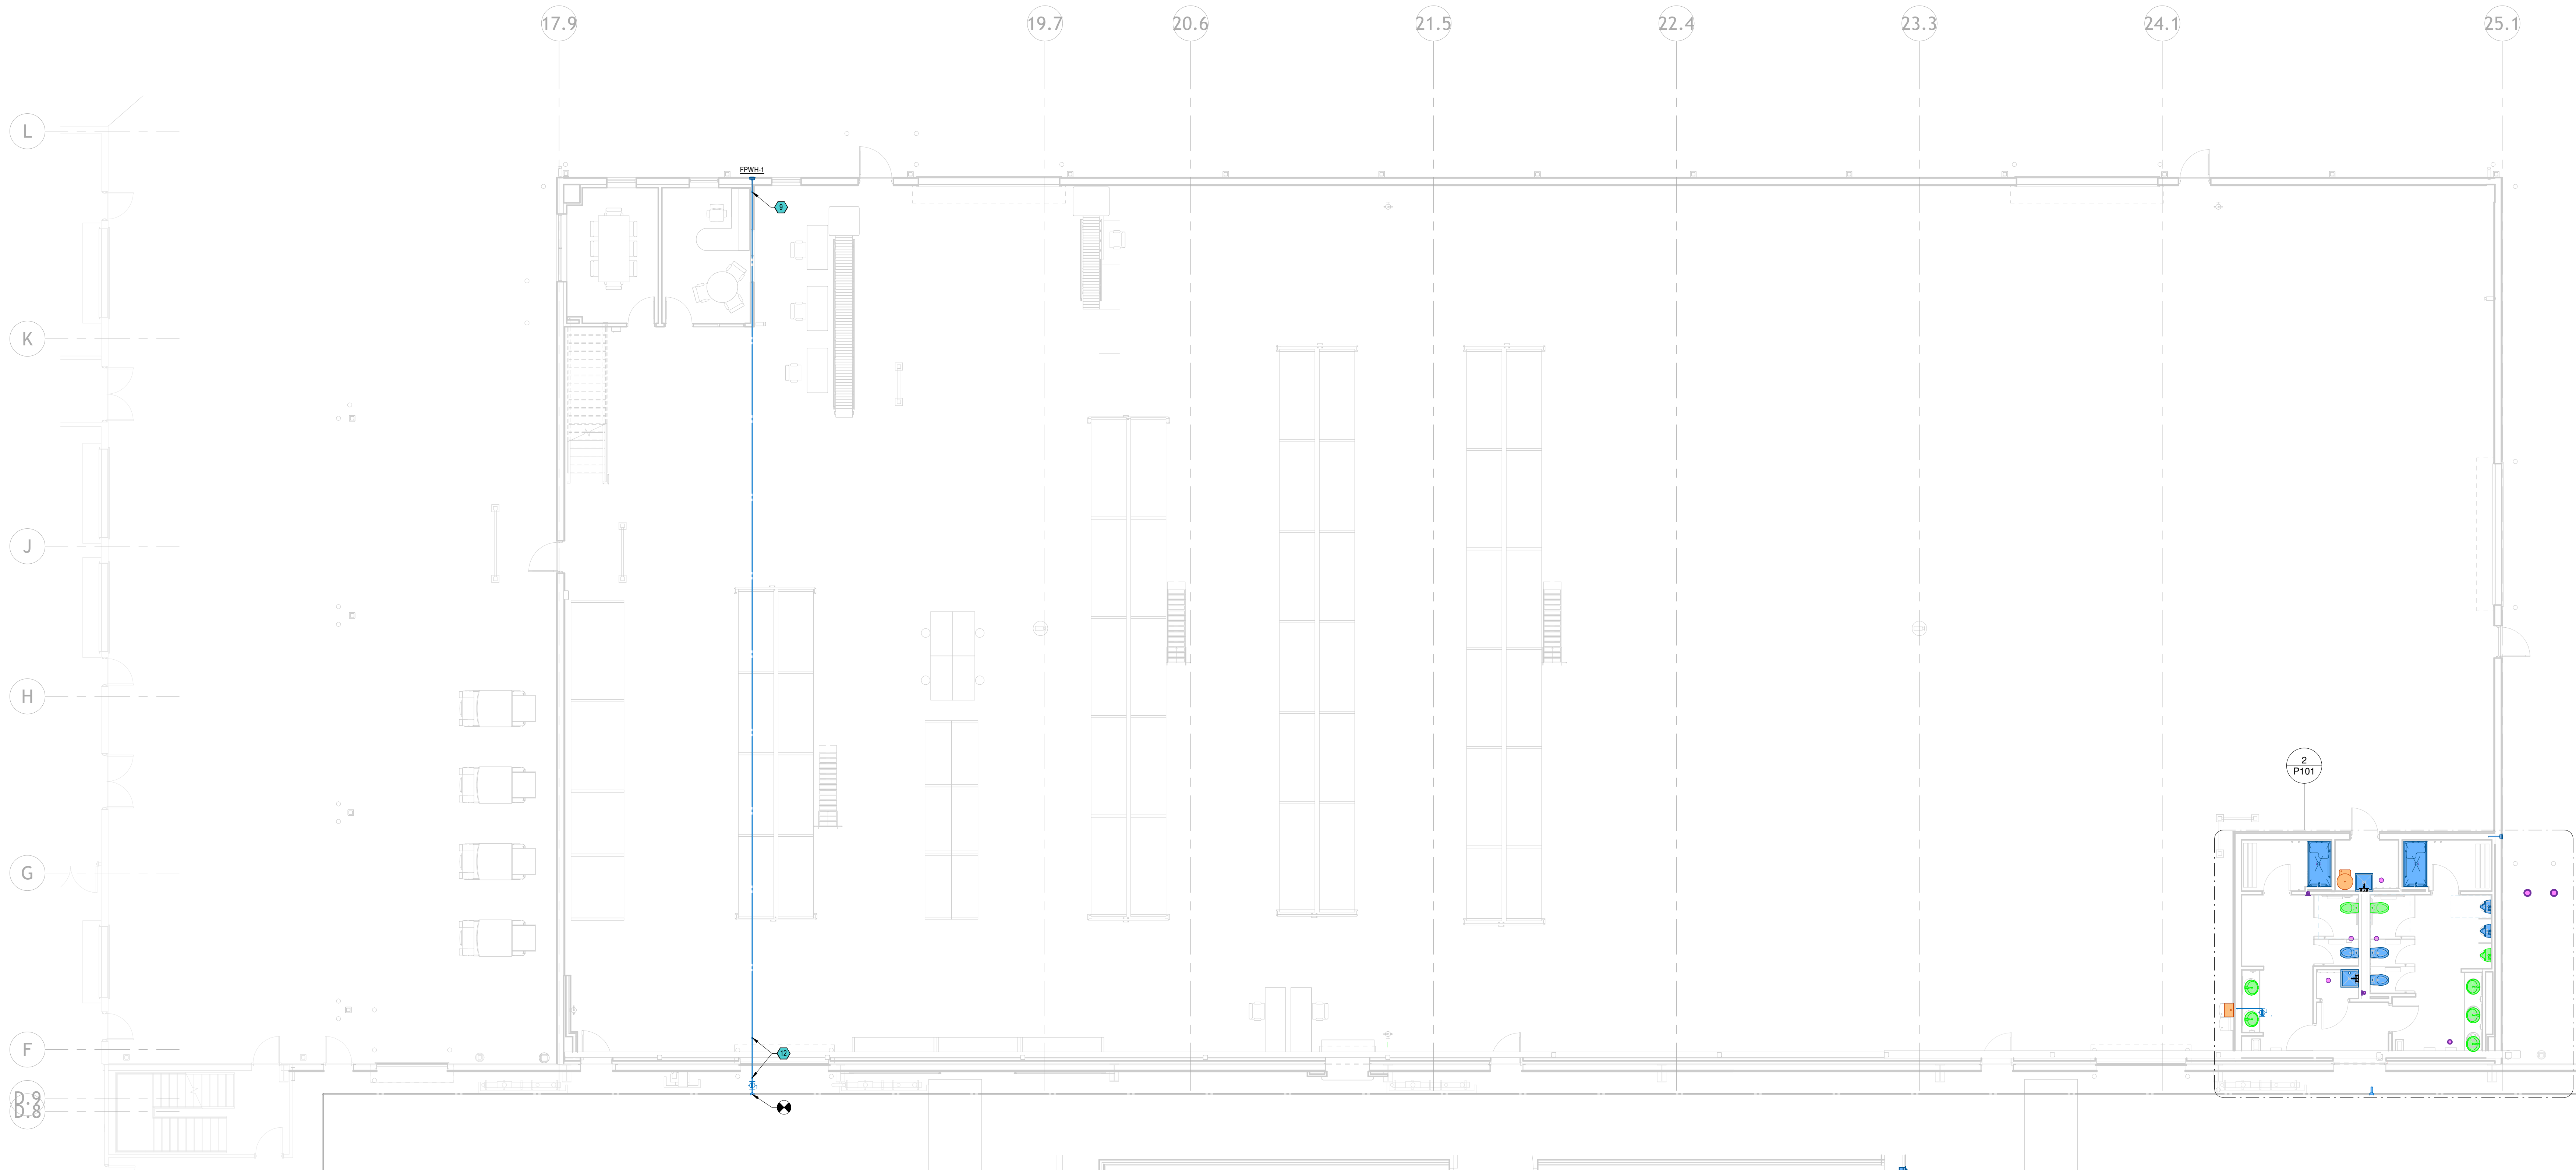

1 WAREHOUSE ADDITION PLUMBING PLAN
1/8" = 1'-0"

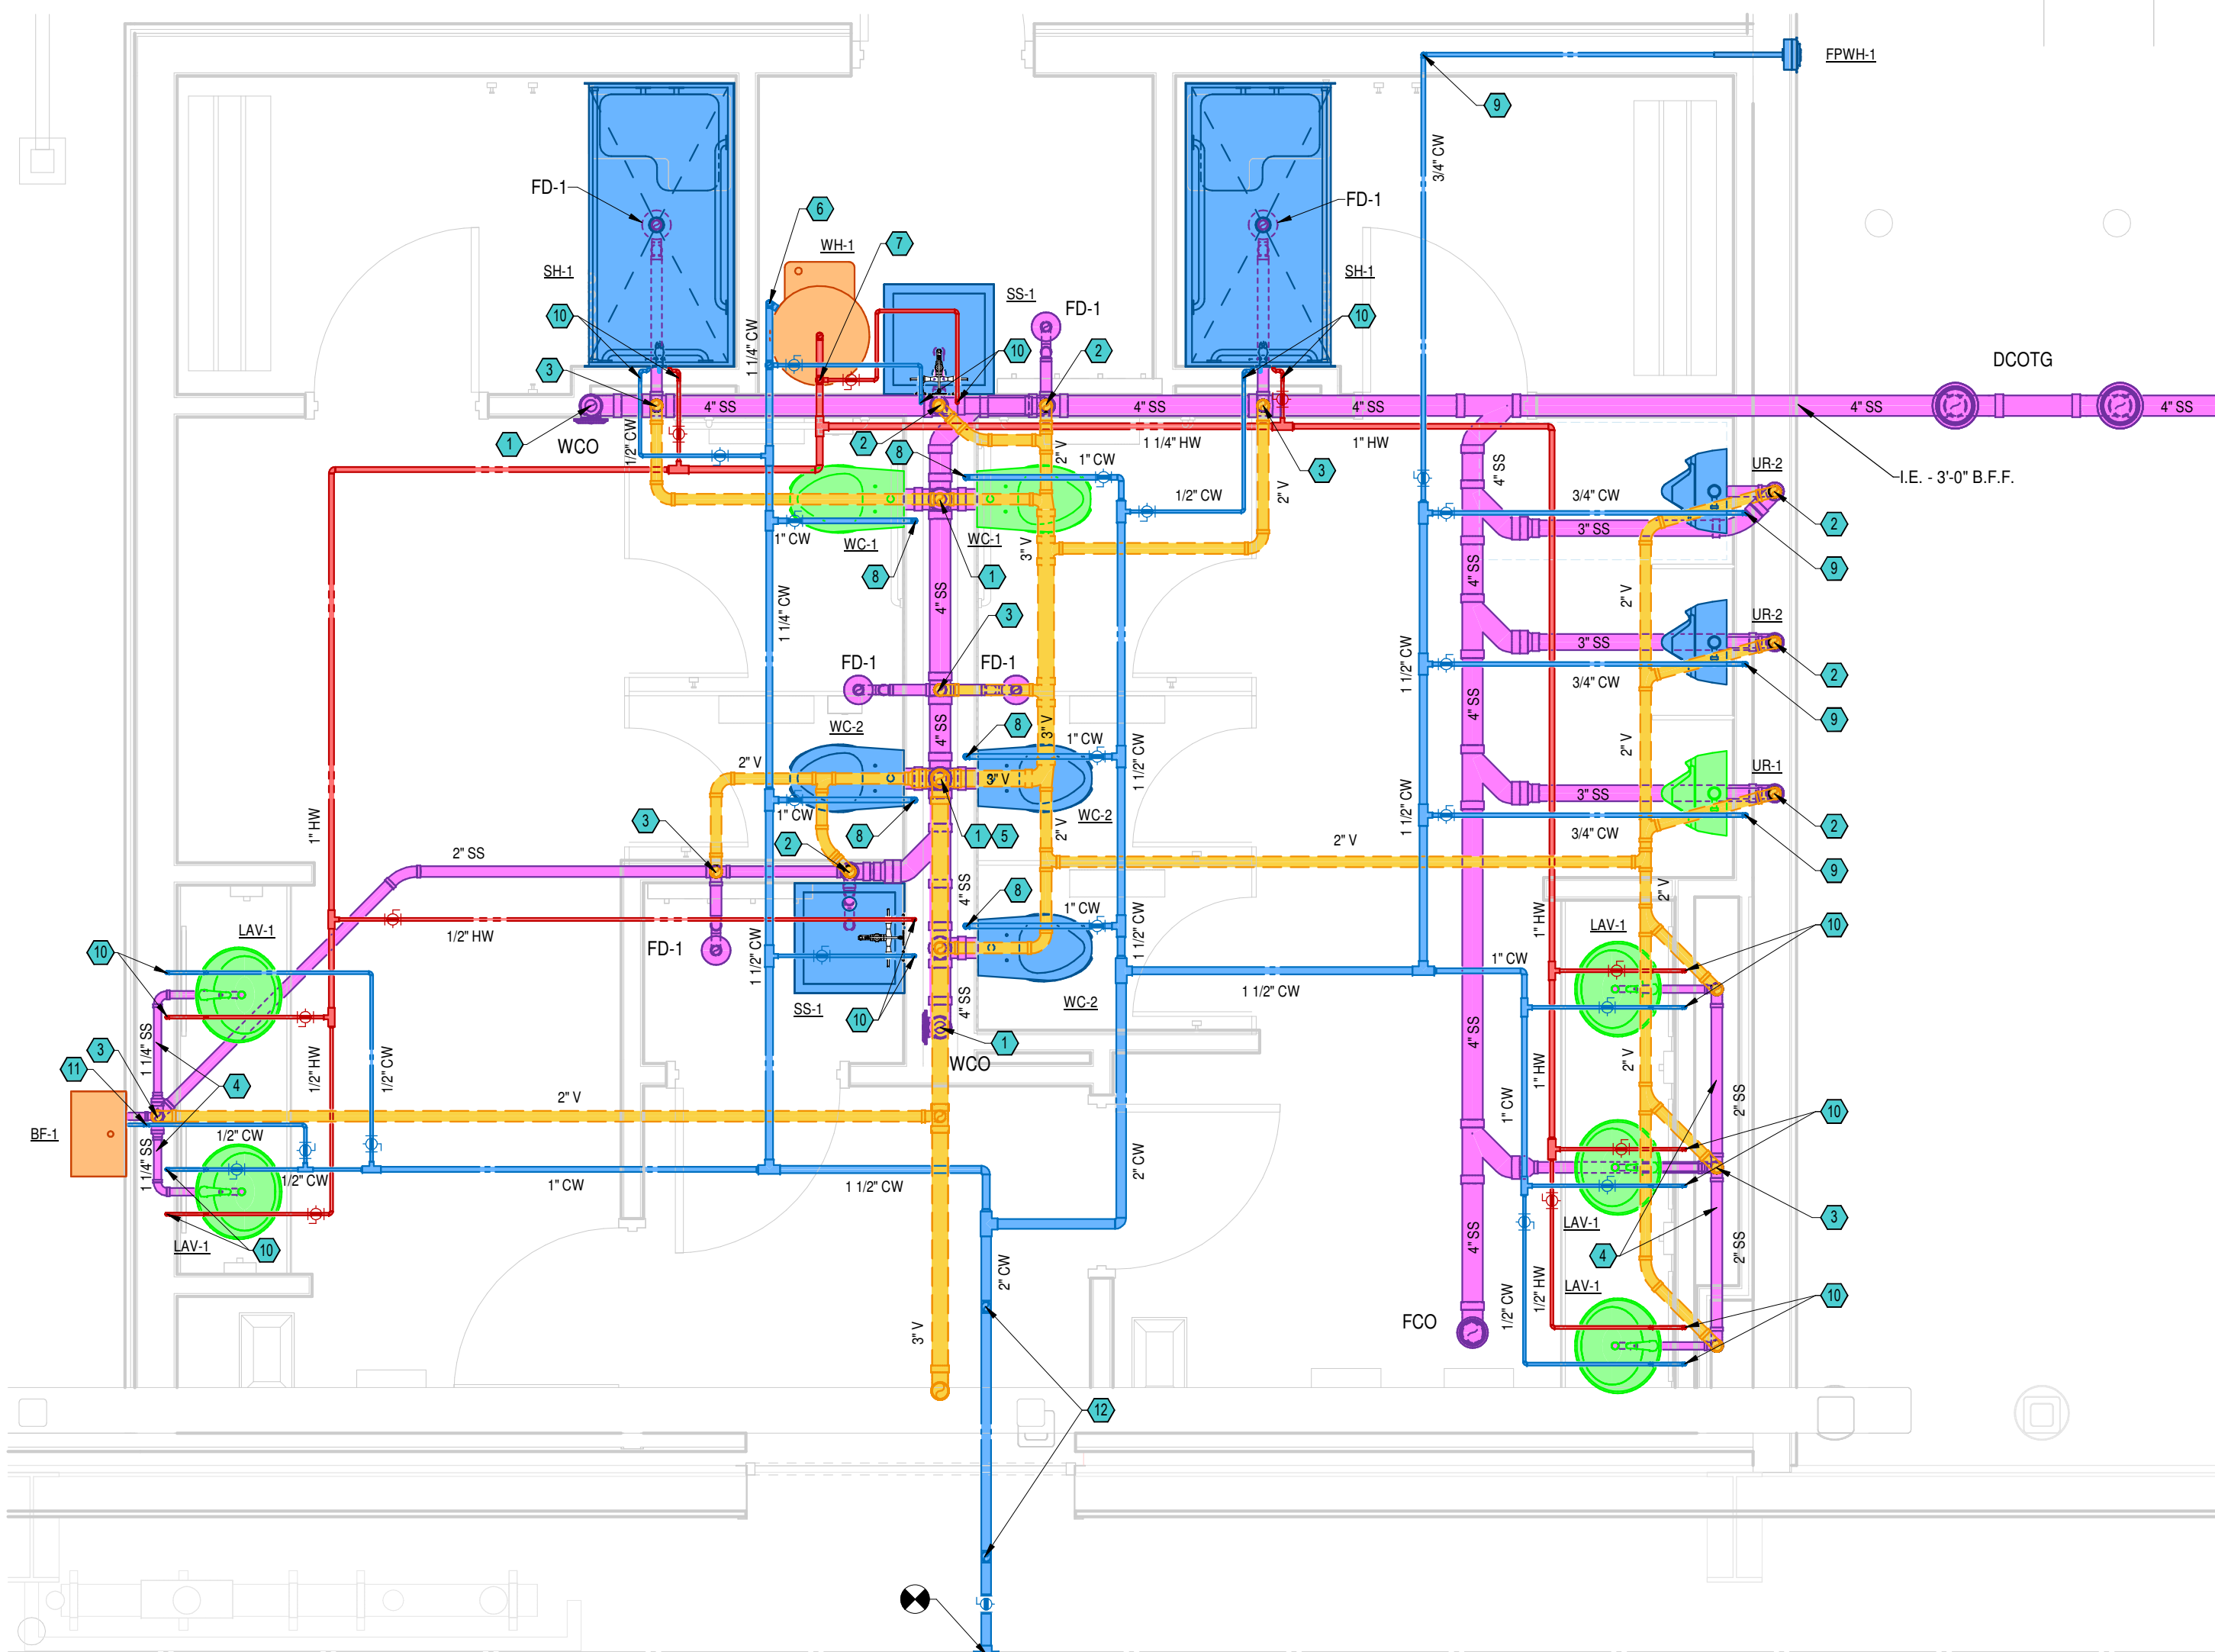

2 ENLARGED WAREHOUSE ADDITION PLUMBING PLAN
3/8" = 1'-0"

GENERAL NOTES

1. PAINT EXPOSED WATER LINE BLUE.
2. PAINT EXPOSED NATURAL GAS LINES YELLOW.

KEYED NOTES

- 1. 4" SS DOWN TO BELOW FLOOR.
- 2. 3" SS DOWN TO BELOW FLOOR.
- 3. 2" SS DOWN TO BELOW FLOOR.
- 4. SS ABOVE FLOOR.
- 5. 3" VTR.
- 6. 1-1/4" CW DOWN TO WATER HEATER.
- 7. 1-1/4" HW DOWN TO WATER HEATER.
- 8. 1" CW DOWN TO FIXTURE.
- 9. 3/4" CW DOWN TO FIXTURE.
- 10. 1/2" CW & HW DOWN TO FIXTURE.
- 11. 1/2" CW DOWN TO FIXTURE.
- 12. PROVIDE EXPANSION JOINT.