



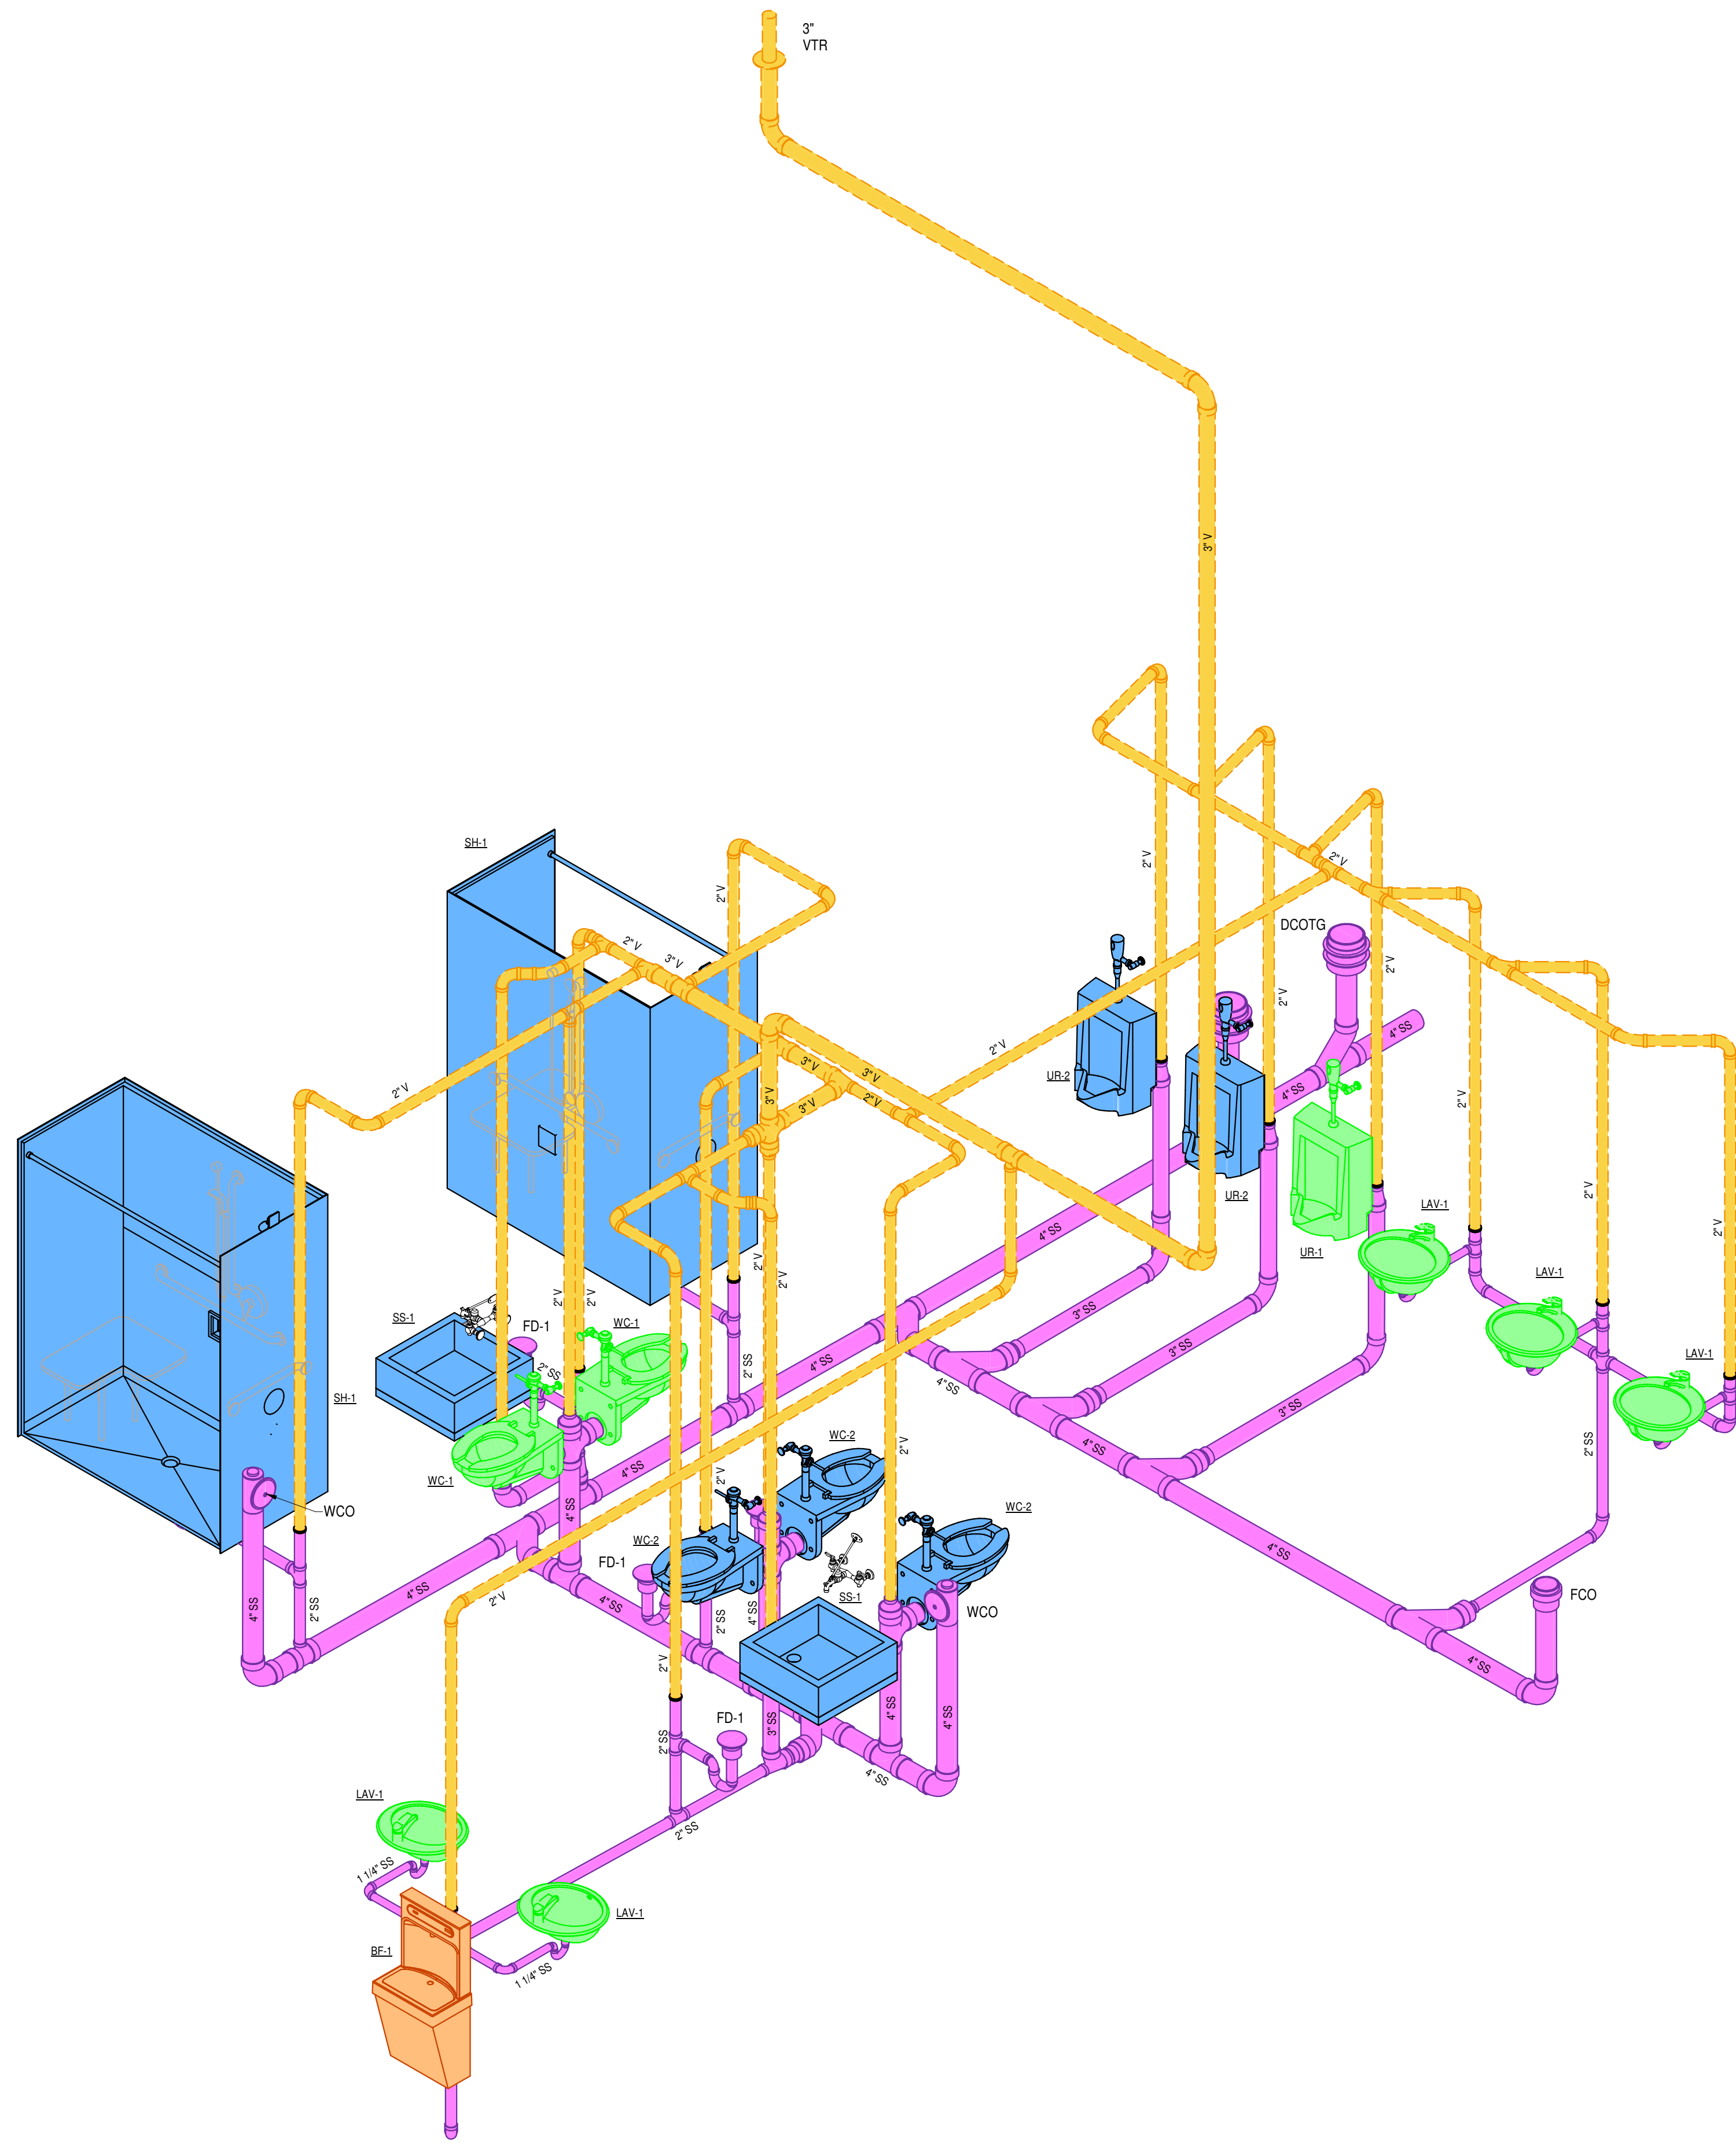

1 PLUMBING RISER DIAGRAM - SANITARY SEWER AND VENT
NOT TO SCALE:

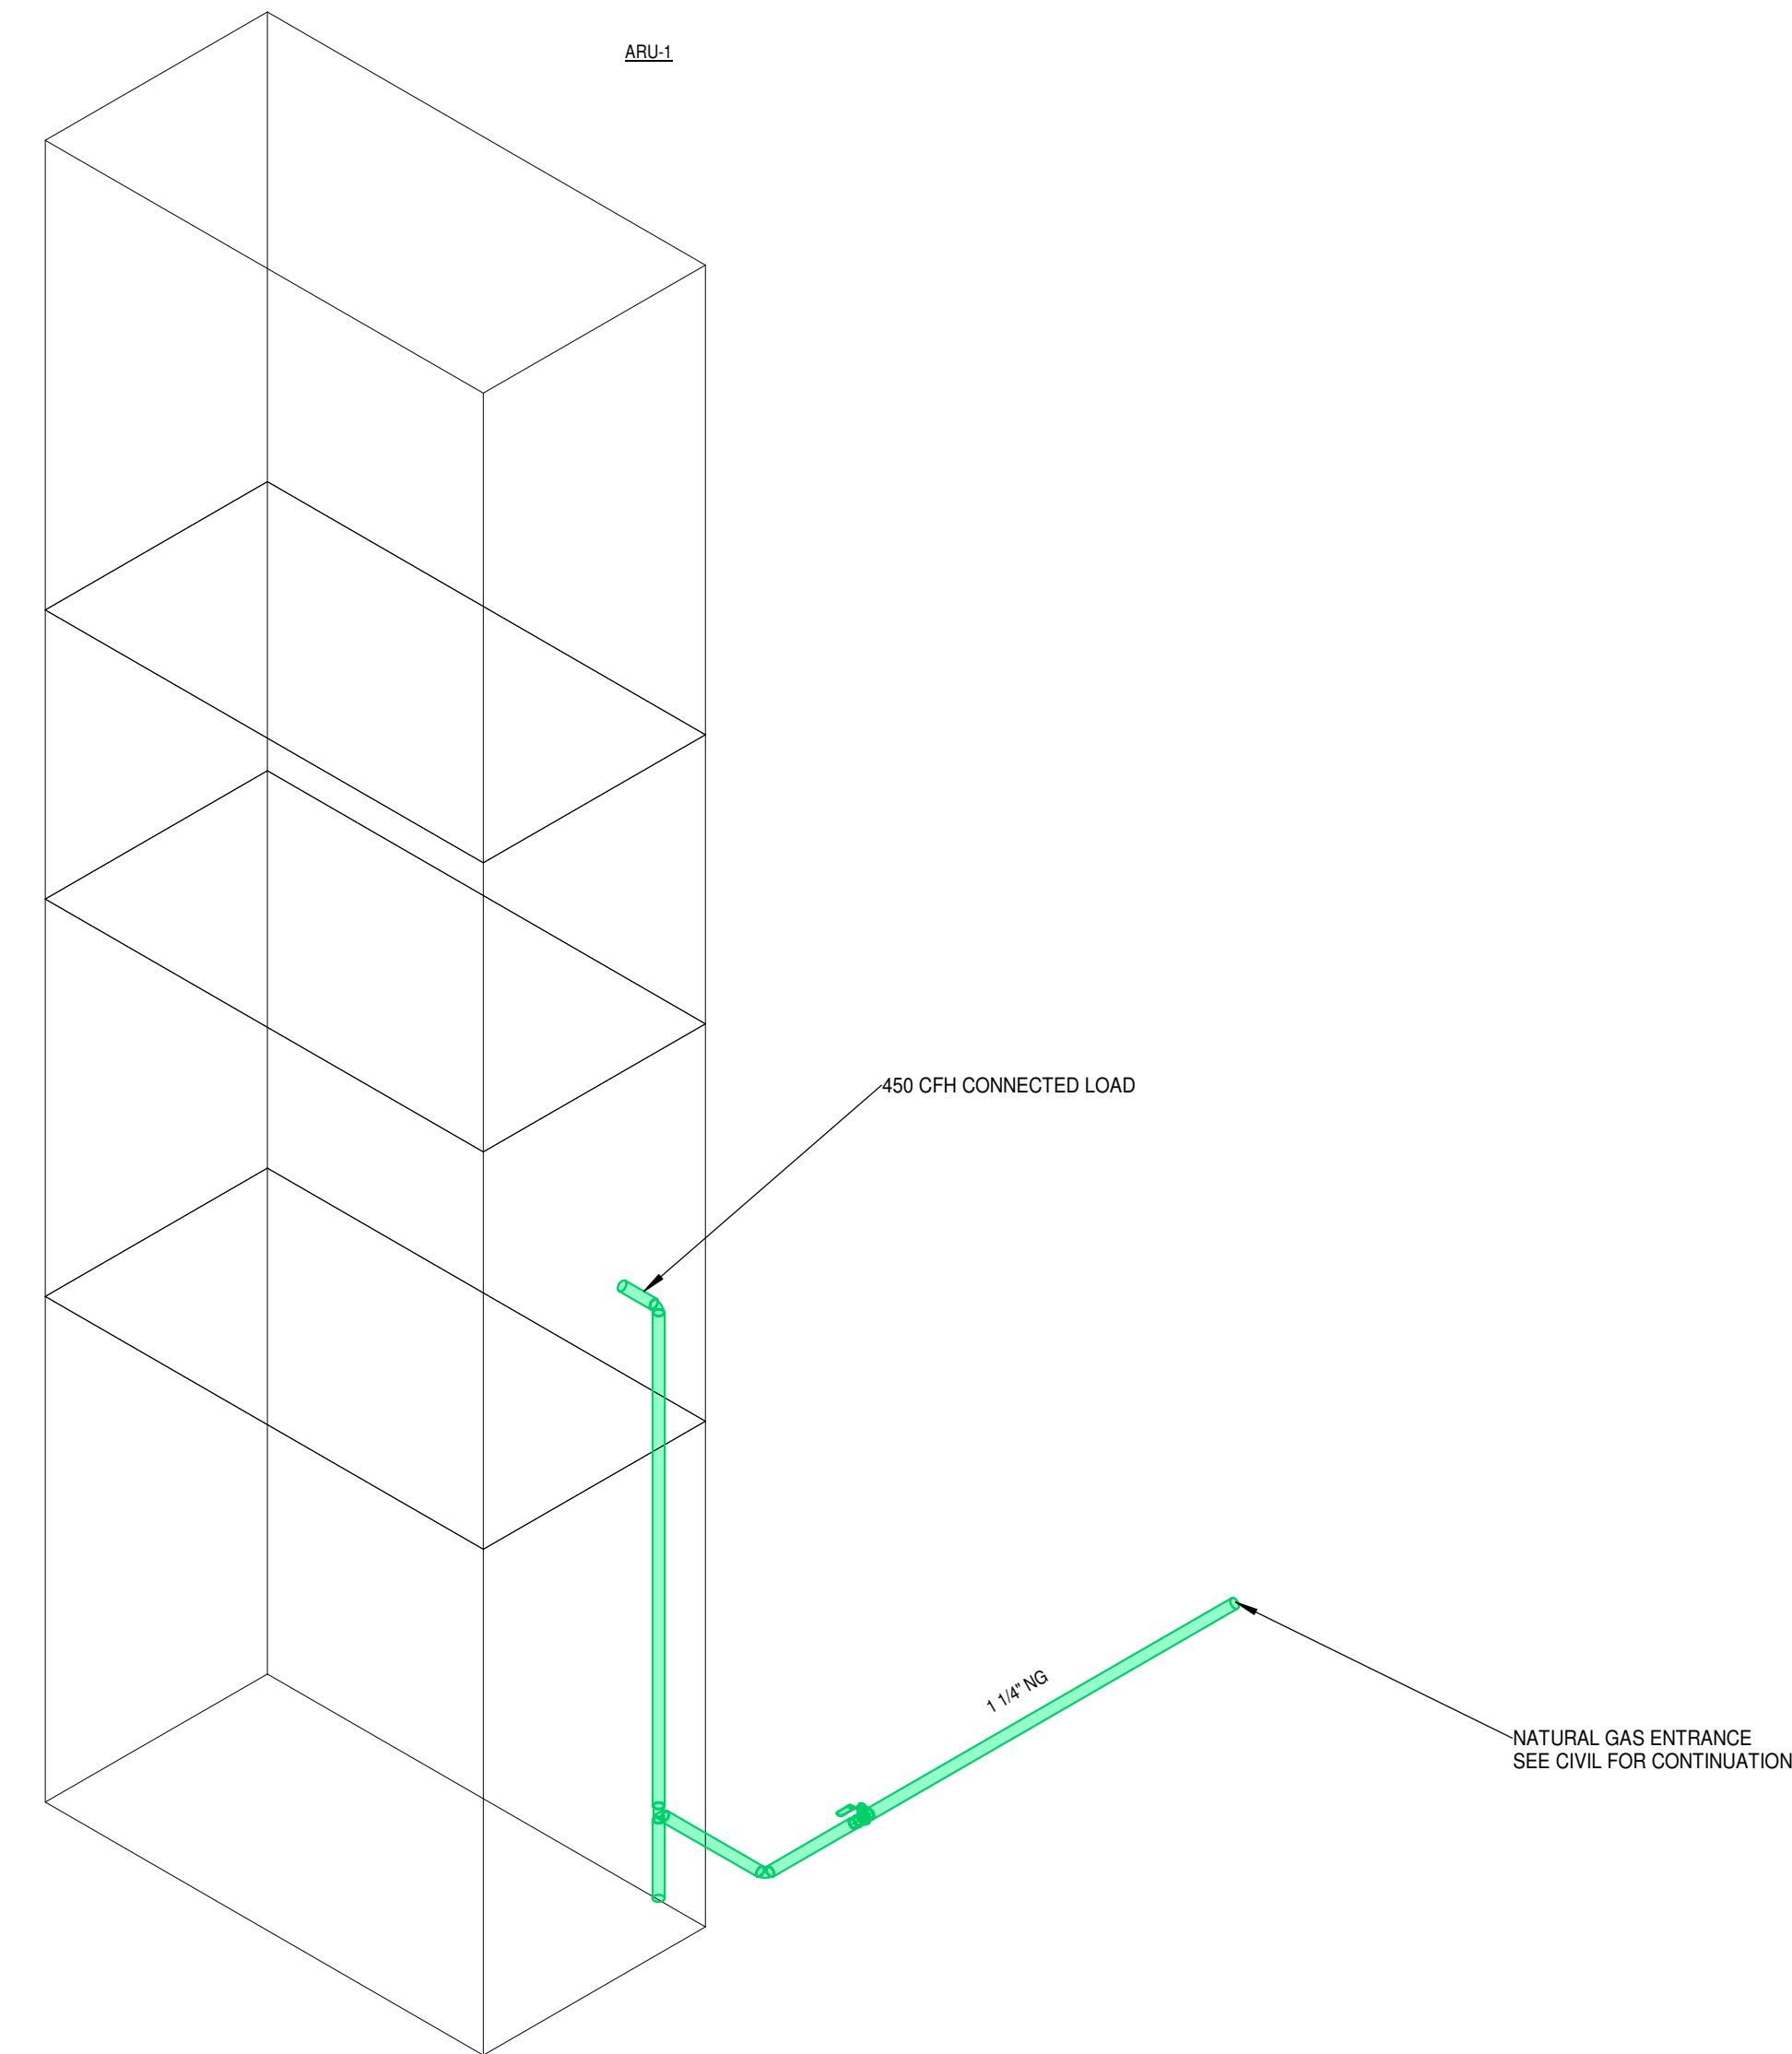

2 PLUMBING RISER DIAGRAM - NATURAL GAS
NOT TO SCALE:



PSW Job Number:
699H

SERVICE
CENTER
WAREHOUSE
ADDITION
LITTLE ROCK , ARKANSAS

PERMIT AND BID ISSUE
Issue Date:
9/24/2026

REVISIONS		
NUMBER	DATE	DESCRIPTION

Contents:
RISER DIAGRAMS -
PLUMBING