




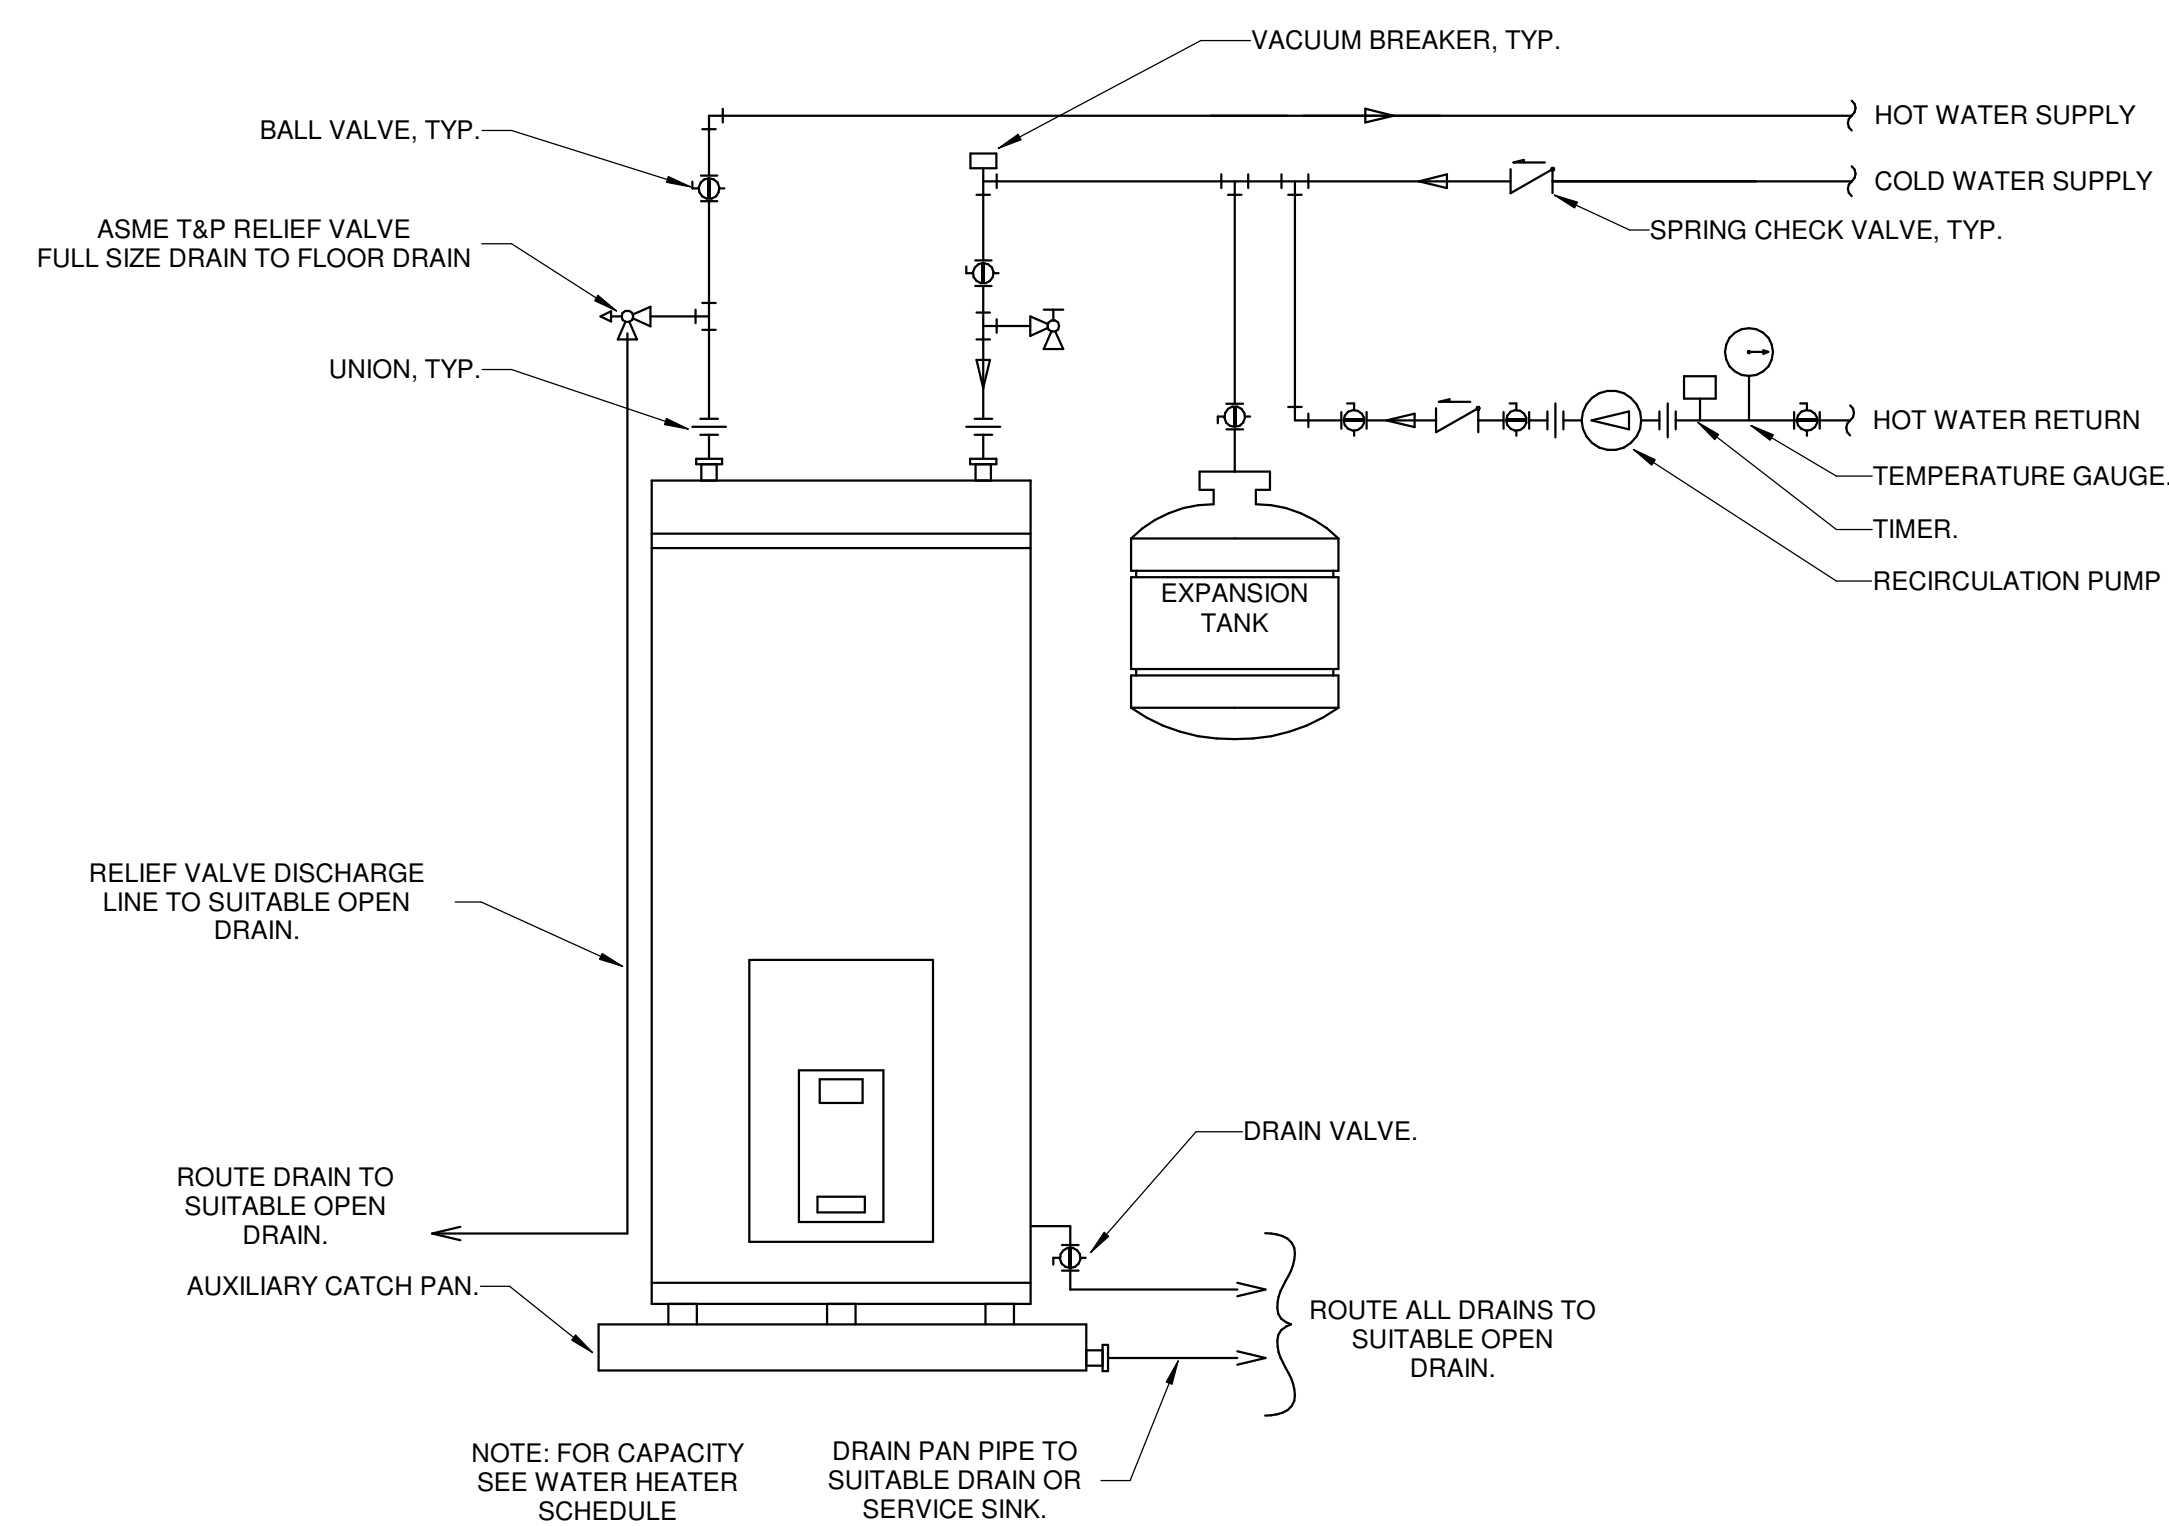


1 ELECTRIC WATER HEATER DETAIL

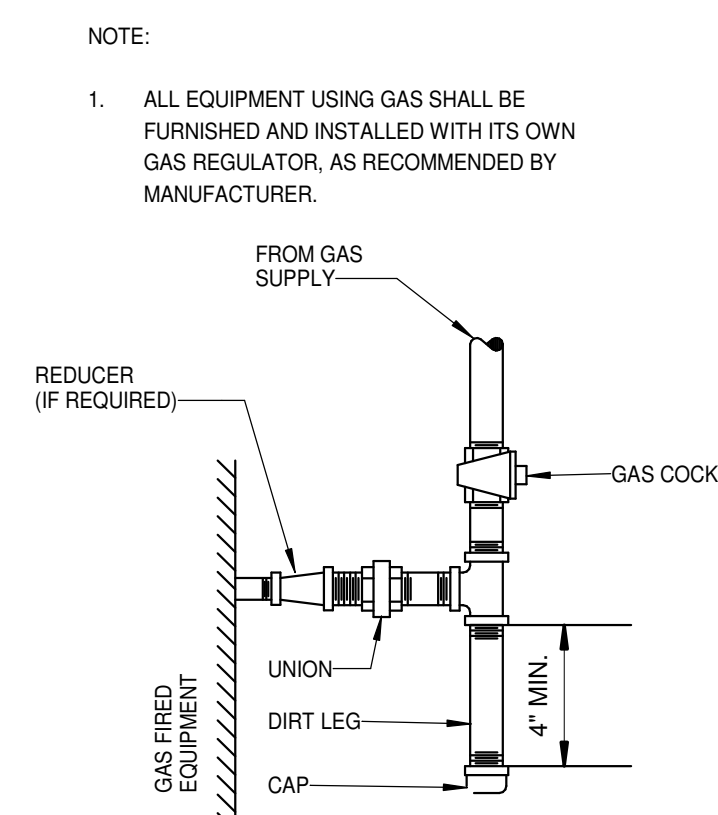


2 GAS CONNECTION DETAIL

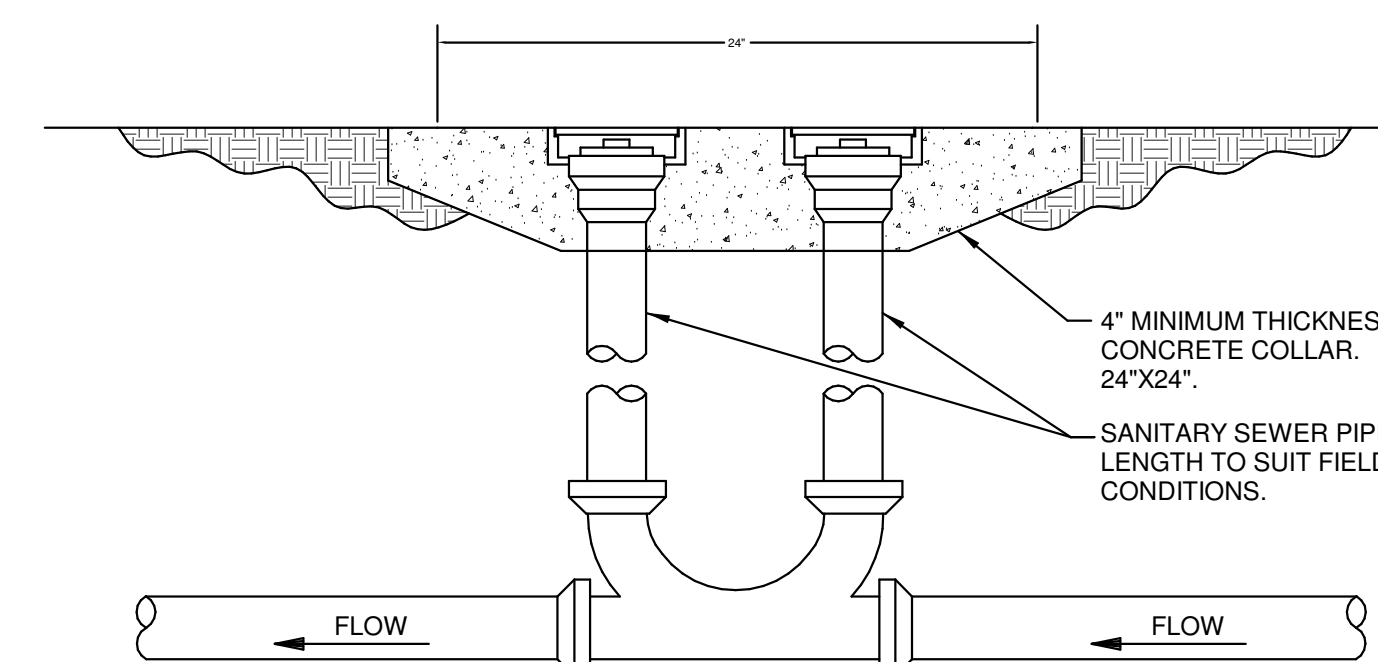


3 DOUBLE CLEANOUT TO GRADE
NOT TO SCALE:

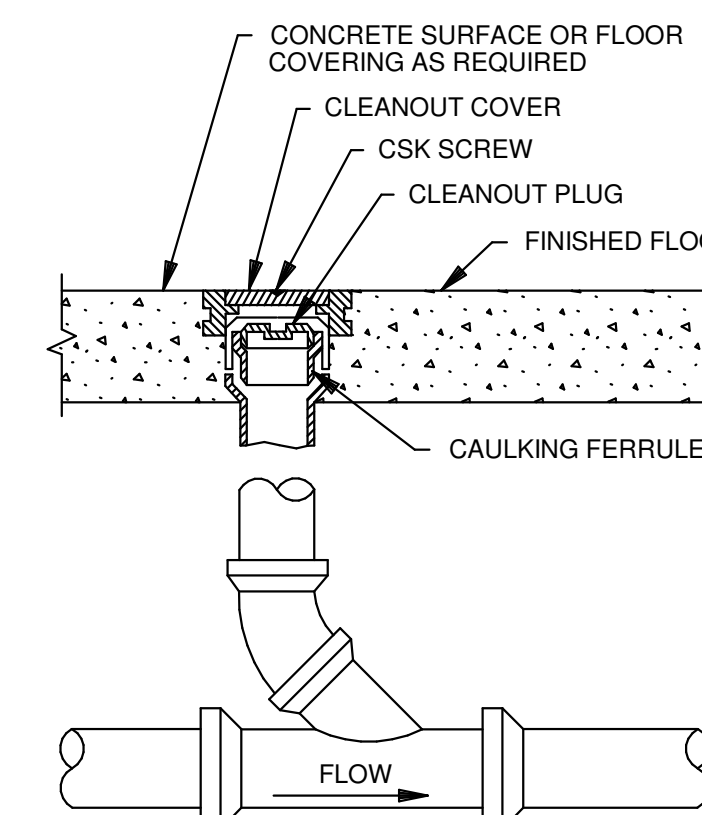


4 FLOOR CLEANOUT-FINISHED ROOMS
NOT TO SCALE:

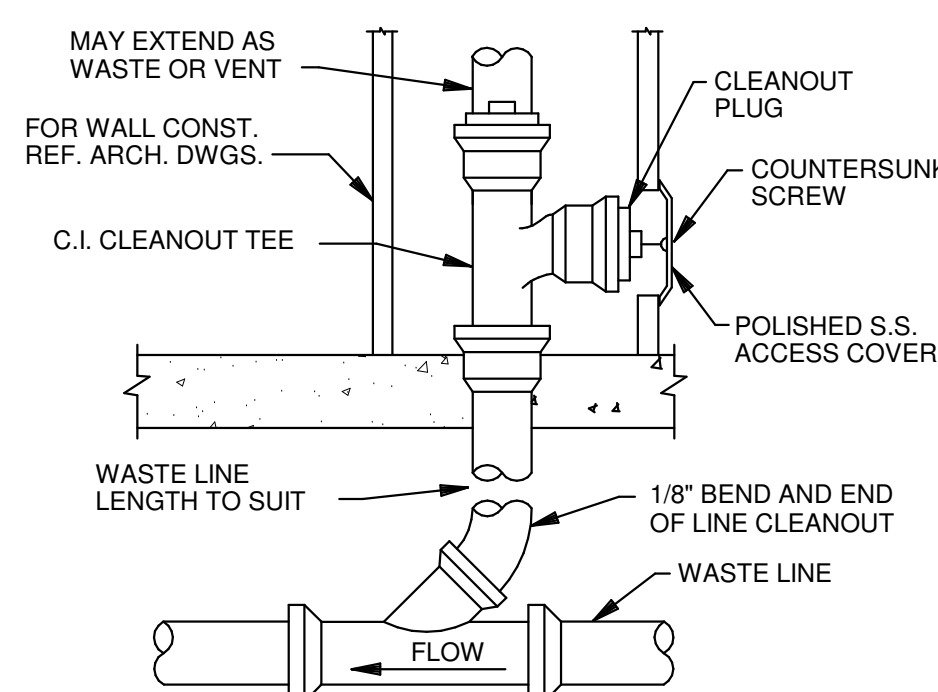


5 WALL CLEANOUT-FINISHED ROOMS
NOT TO SCALE:

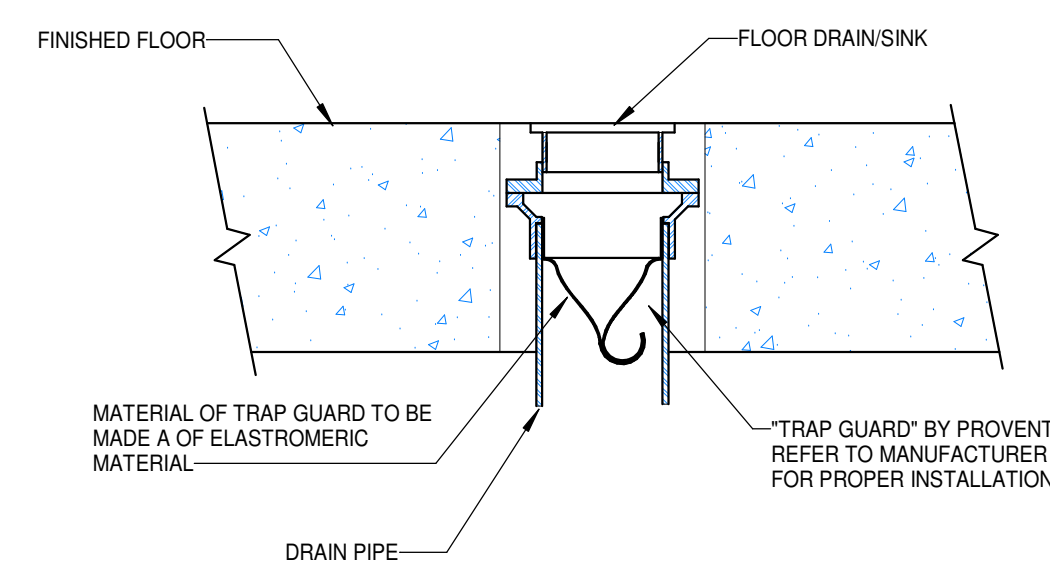


6 TRAP-GUARD DETAIL
NOT TO SCALE:

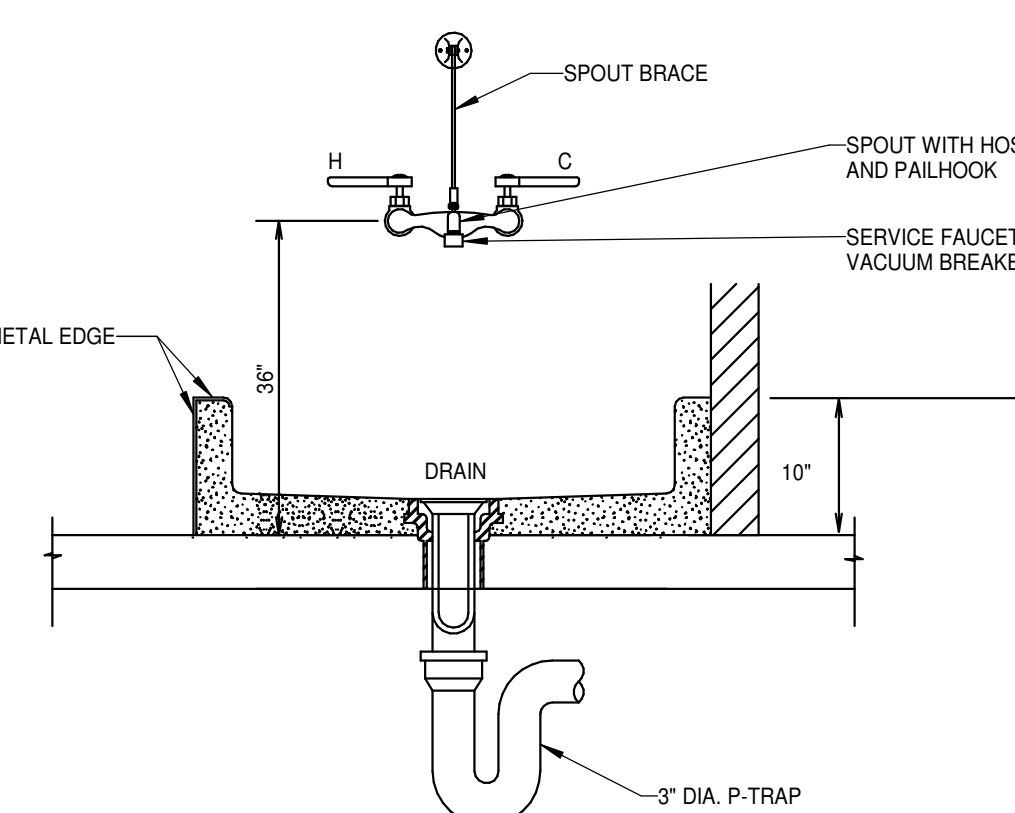


7 SERVICE SINK DETAIL
NOT TO SCALE:

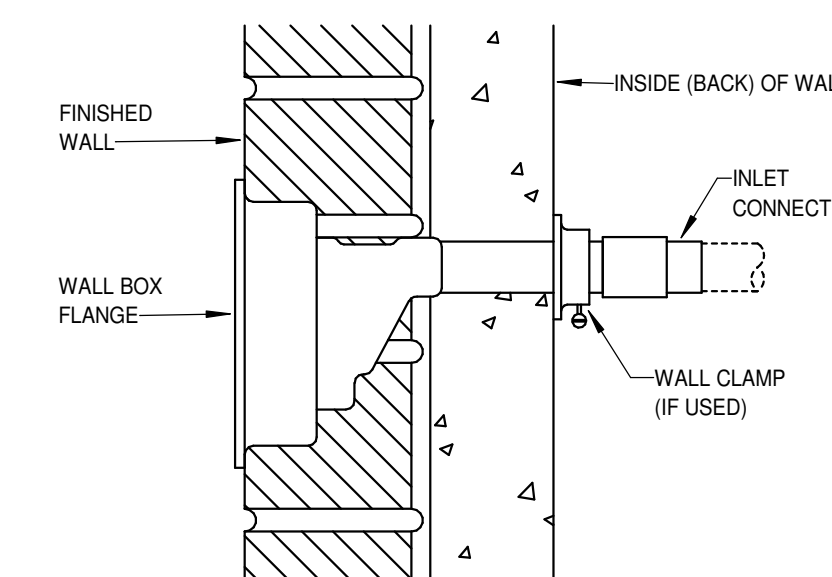



8 FREEZEPROOF WALL
HYDRANT DETAIL
NOT TO SCALE:

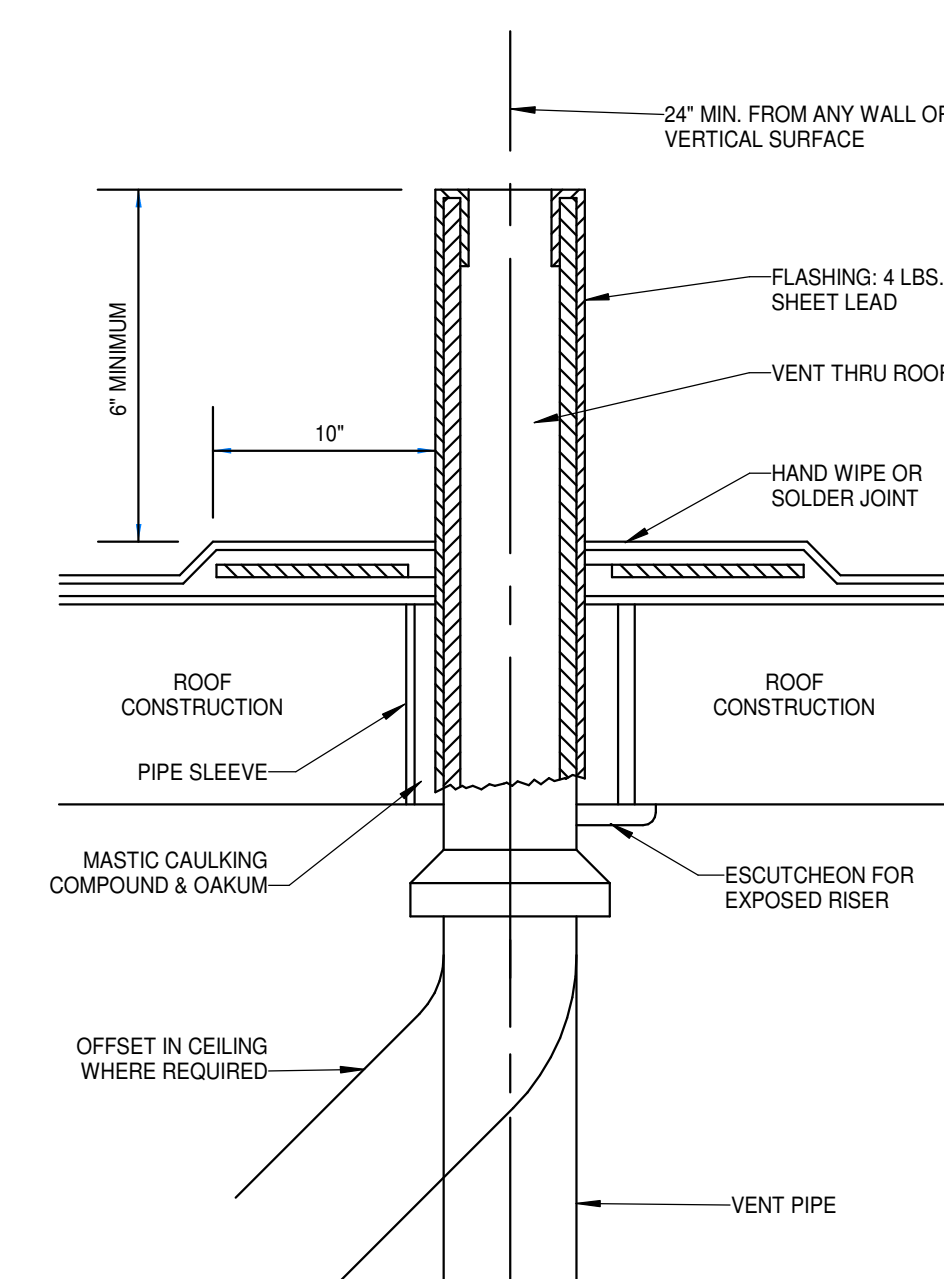


9 VENT THRU ROOF DETAIL
NOT TO SCALE:

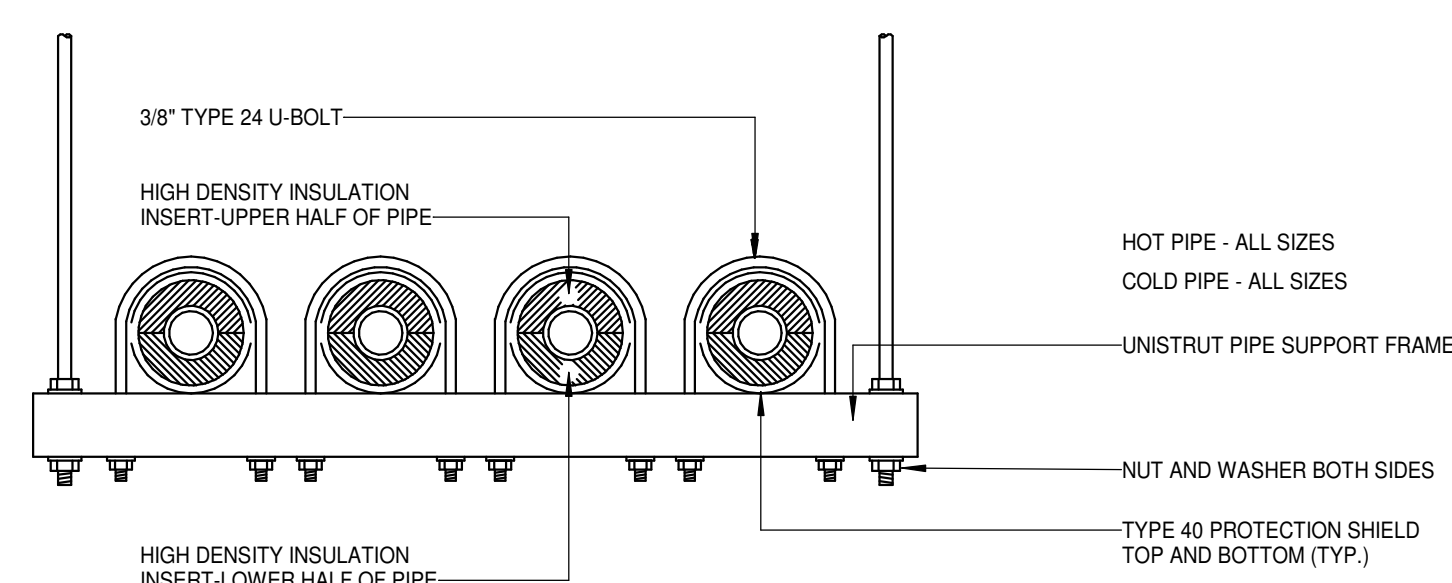


10 HORIZONTAL PIPE SUPPORT DETAIL
NOT TO SCALE:

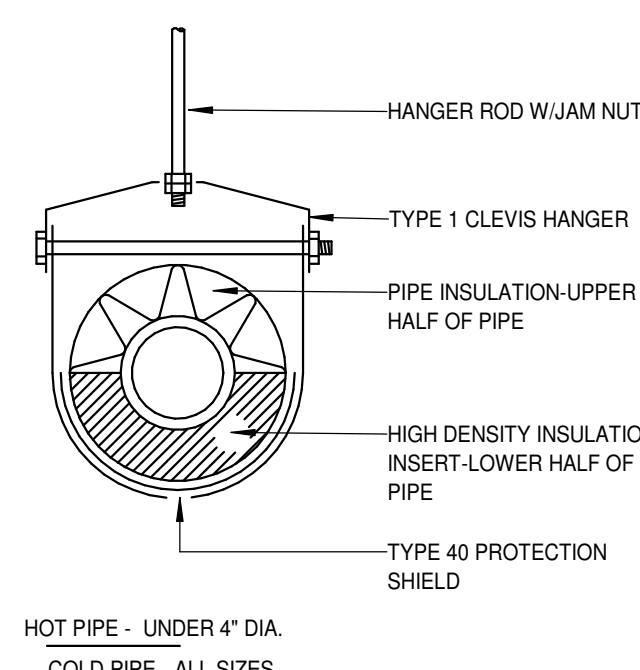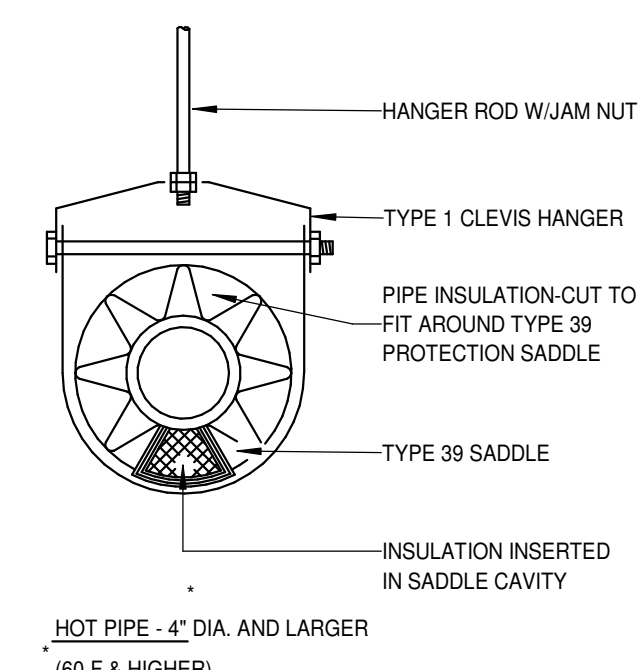

11 HANGER DETAILS: INSULATED PIPE DETAIL
NOT TO SCALE:

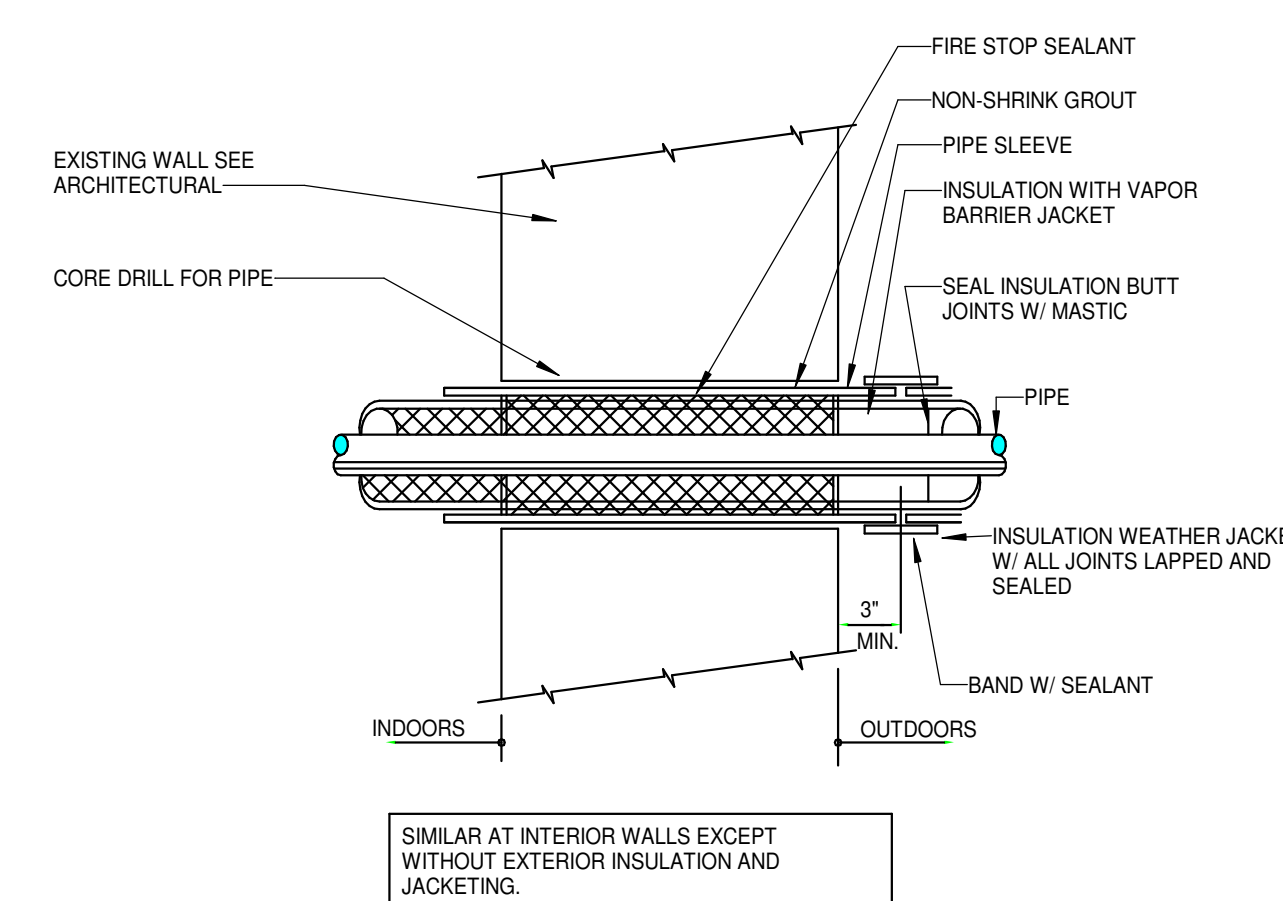

12 PIPE PENETRATION AT WALL
NOT TO SCALE:

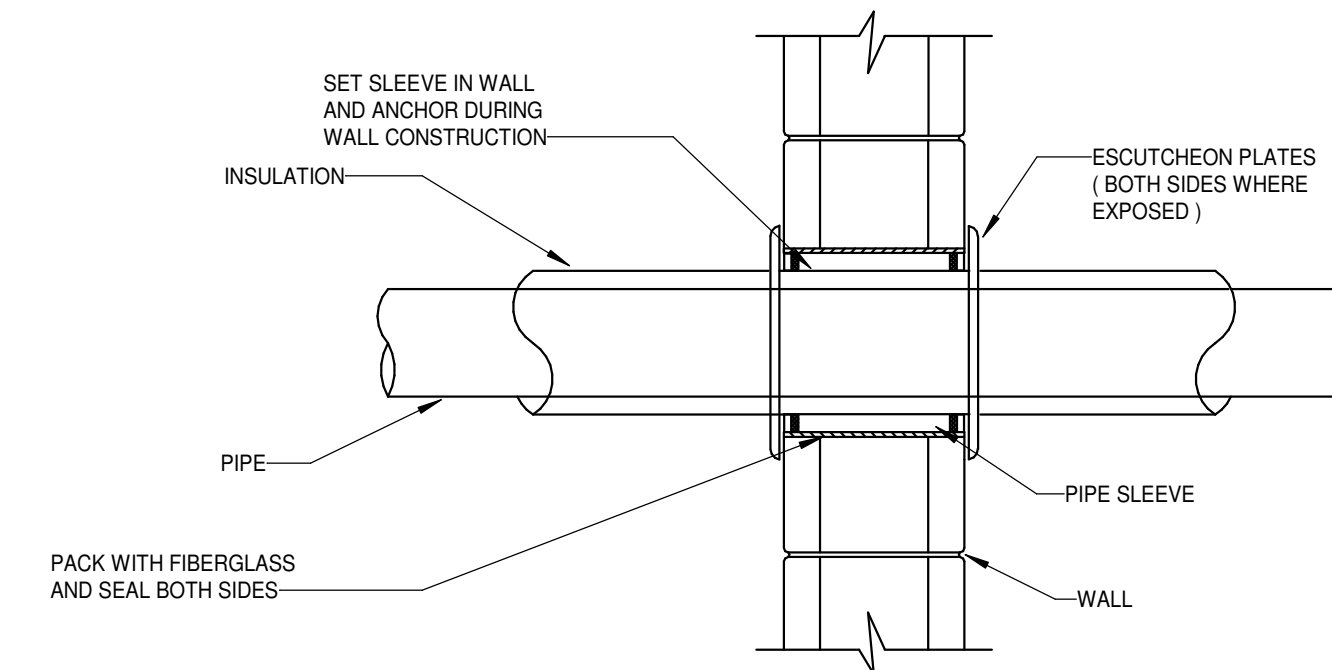

13 PIPE SLEEVE THRU INTERIOR WALL
NOT TO SCALE: