



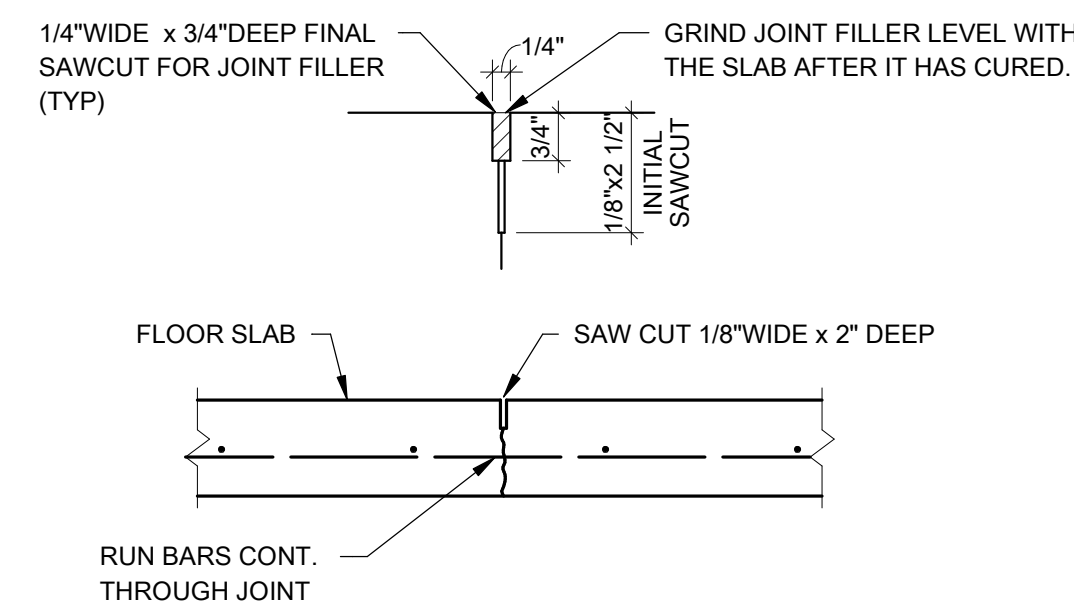

NOTE:
SLAB JOINT FILLER MATERIAL SHALL BE SEMI-RIGID, SELF-LEVELING, LOW TENSILE, LOW ADHESION, NON-BRITTLE EPOXY (SHORE A80 HARDNESS). FILL JOINT FULL DEPTH WITH MULTIPLE PASSES. TOP OF FILLER SHALL BE FLUSH WITH TOP OF SLAB OR PREFERABLY SLIGHTLY CROWNED. ALLOW SLAB TO CURE AS LONG AS PRACTICAL BEFORE INSTALLING JOINT FILLER TO ALLOW FOR SLAB SHRINKAGE. INSTALL FILLER PER MANUFACTURER'S RECOMMENDATIONS.


(A) CONTROL JOINT DETAIL
3/4" = 1'-0"

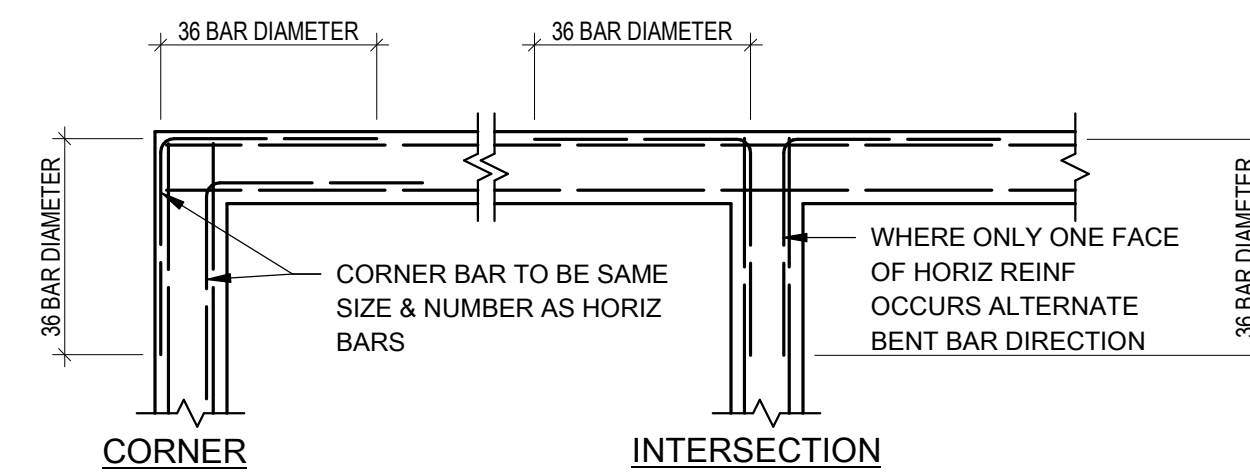


TYPICAL FOR:

CONC WALLS
CONC FOOTINGS
THICKENED SLABS
BOND BEAMS
CONC TURNDOWNS


B TYPICAL CORNER BAR DETAIL
NTS

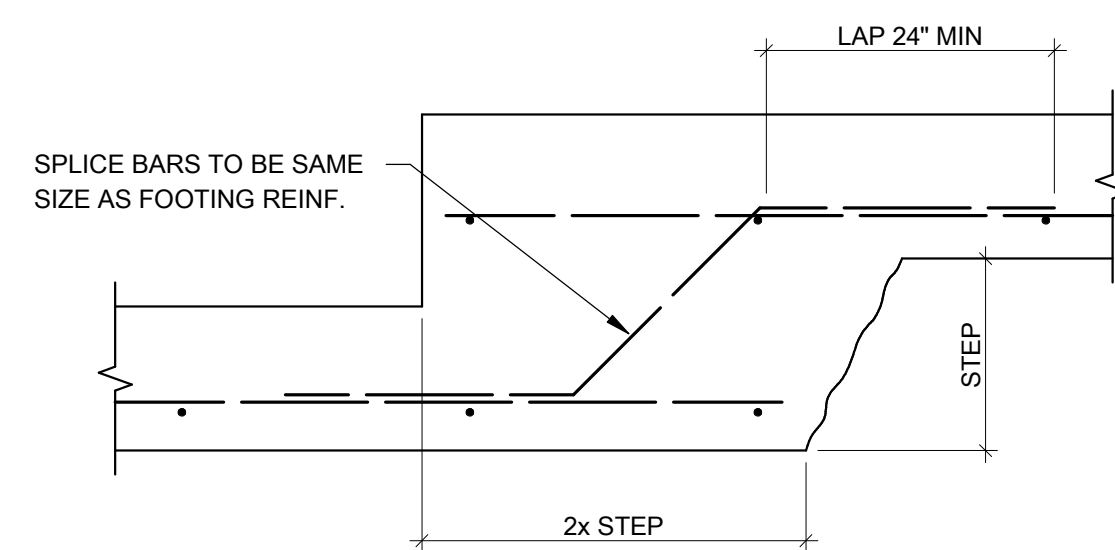

D CONT FOOTING STEP DETAIL
NTS

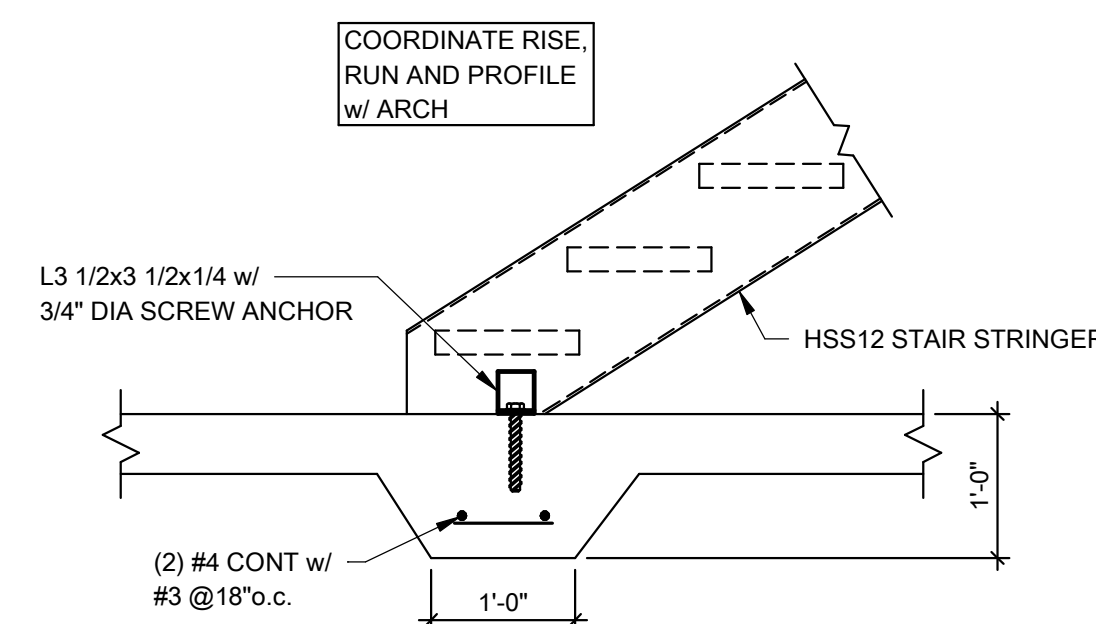

E STAIR AT FOUNDATION
 $\frac{3}{4}'' = 1'-0''$

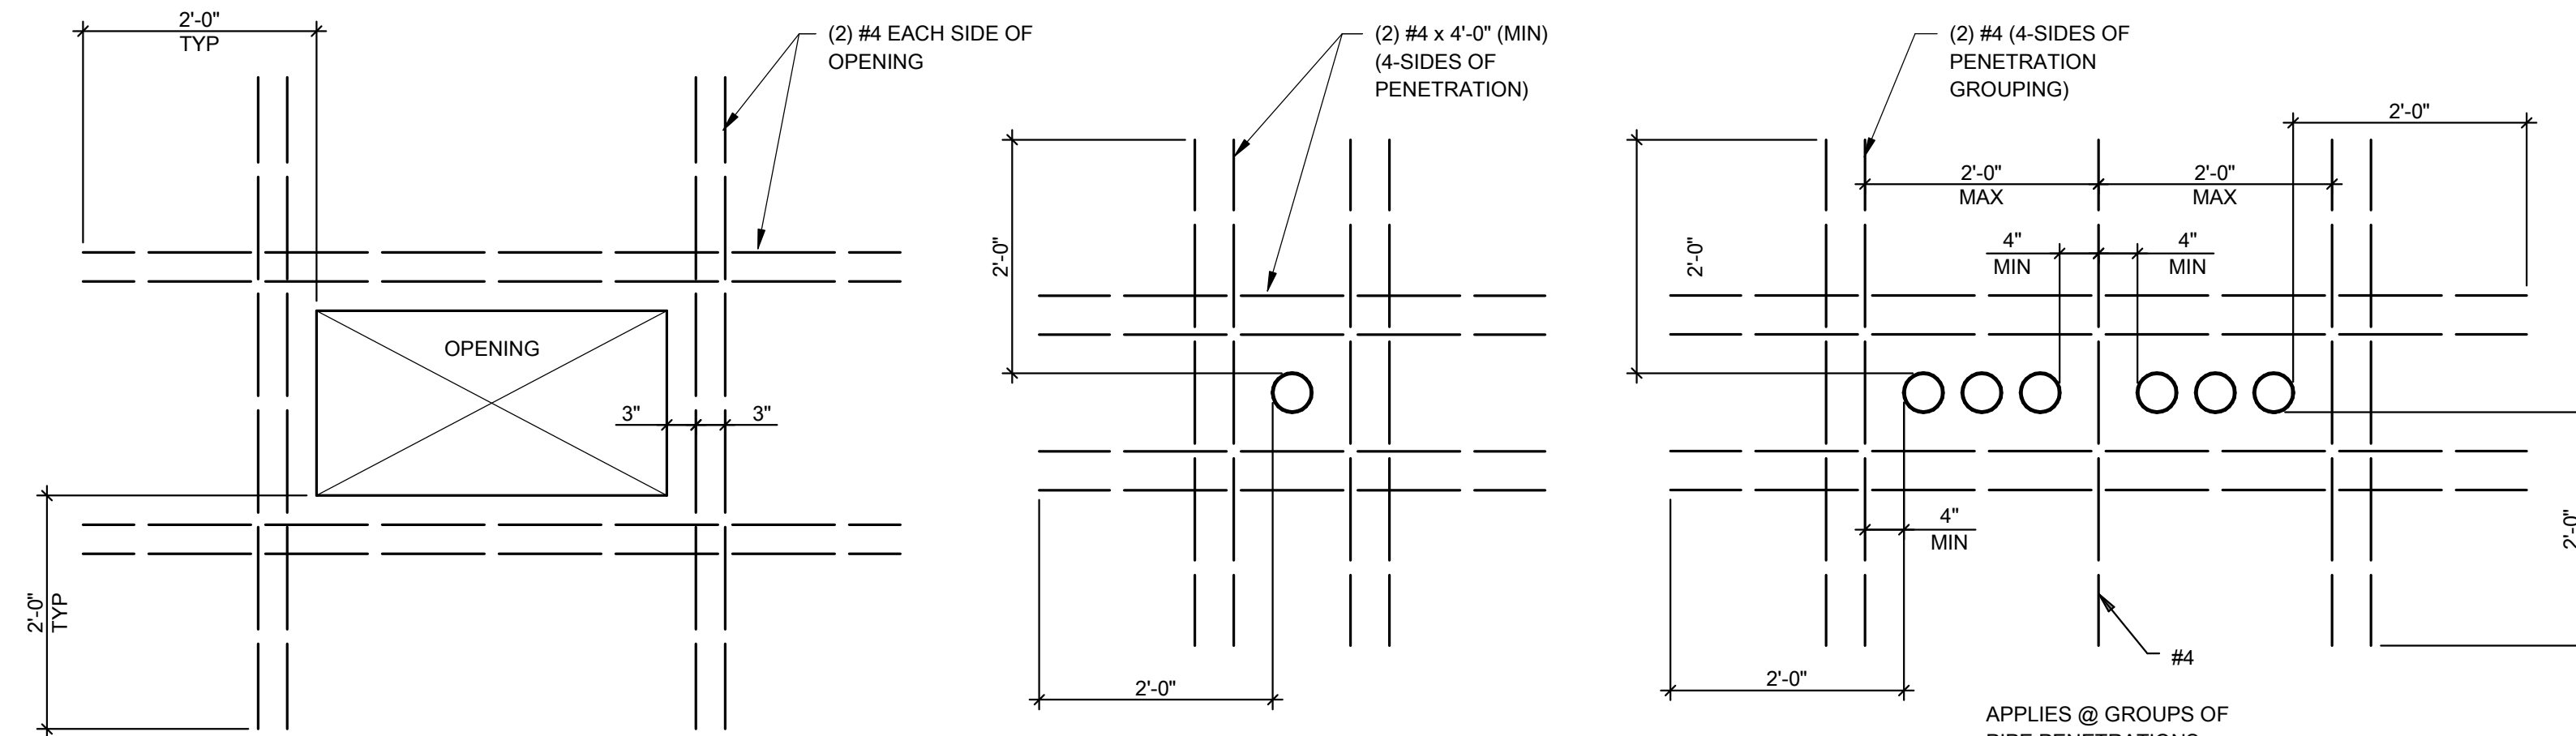


TYP @ OPENINGS & PIPING LARGER THAN 6" DIA
OR 6" SQ & GROUPS OF (2) PIPES


APPLIES AT PLUMBING PENETRATIONS

APPLIES @ GROUPS OF
PIPE PENETRATIONS

C TYP- REINF- @ SLAB OPENINGS & PIPE PENETRATIONS
NTS

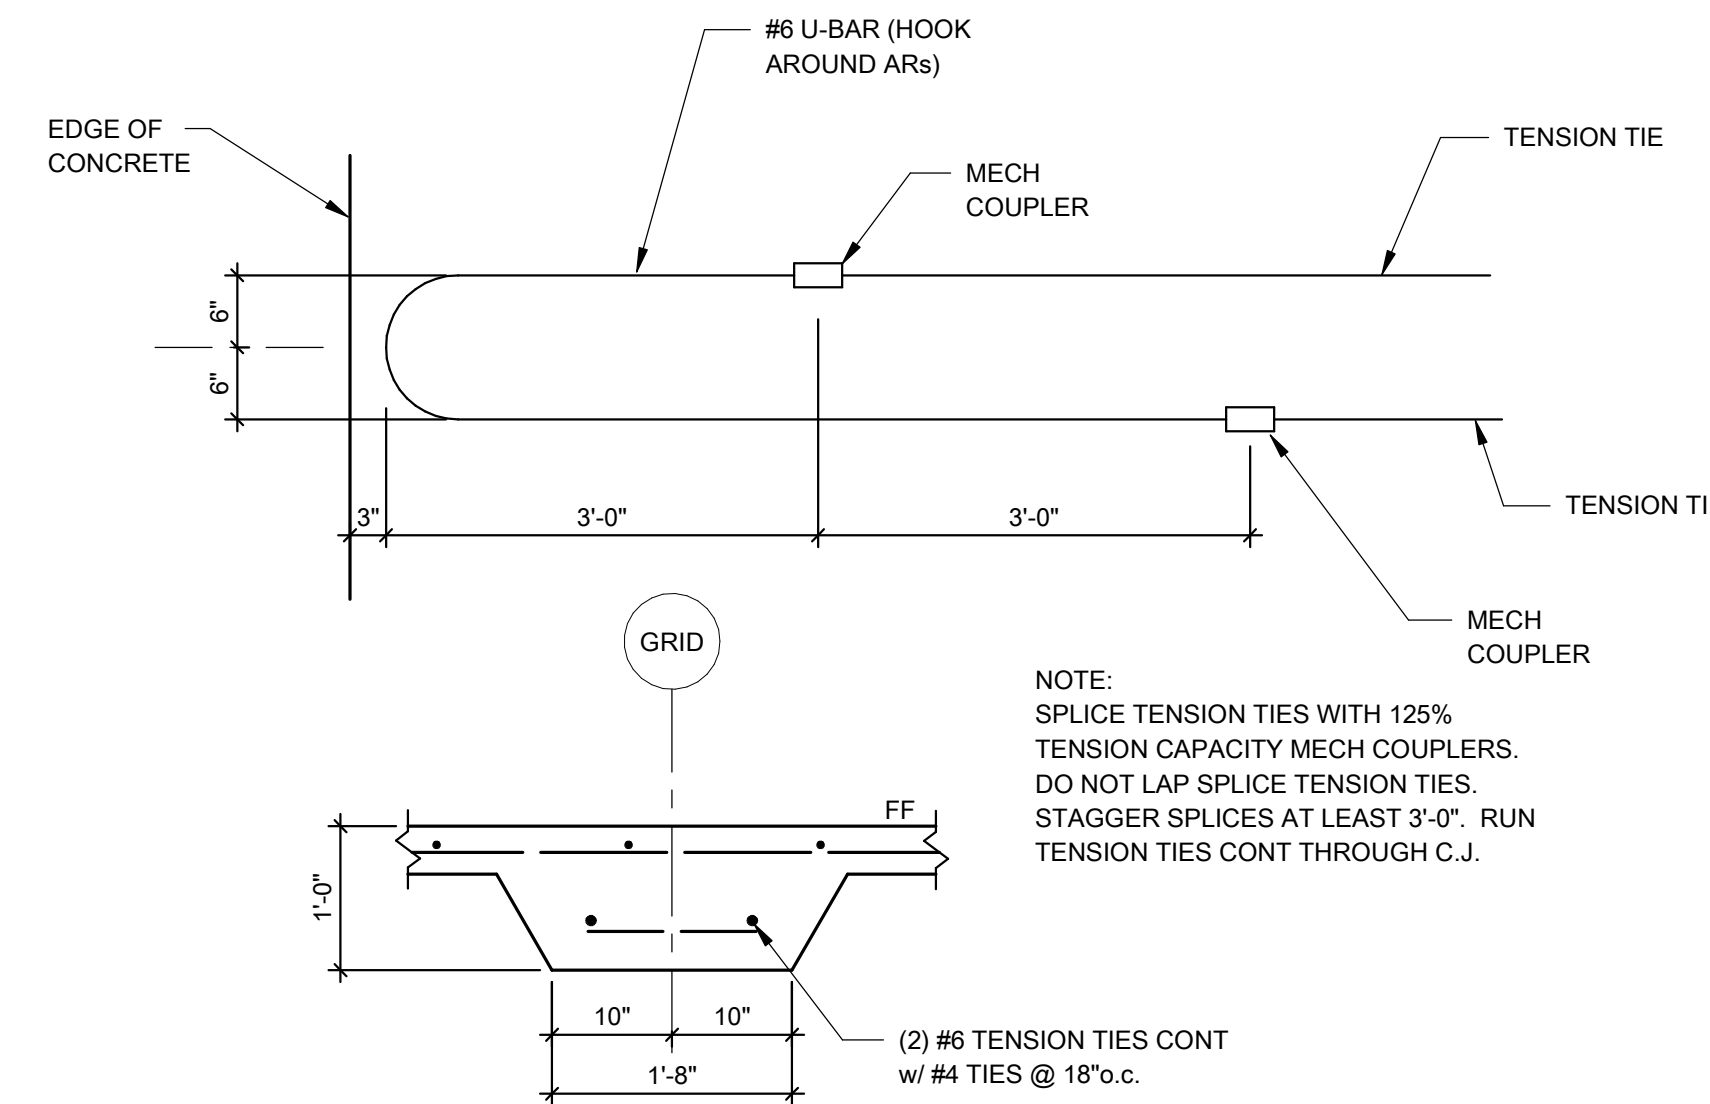

(F) TENSION TIE DETAIL
3/4" = 1'-0"

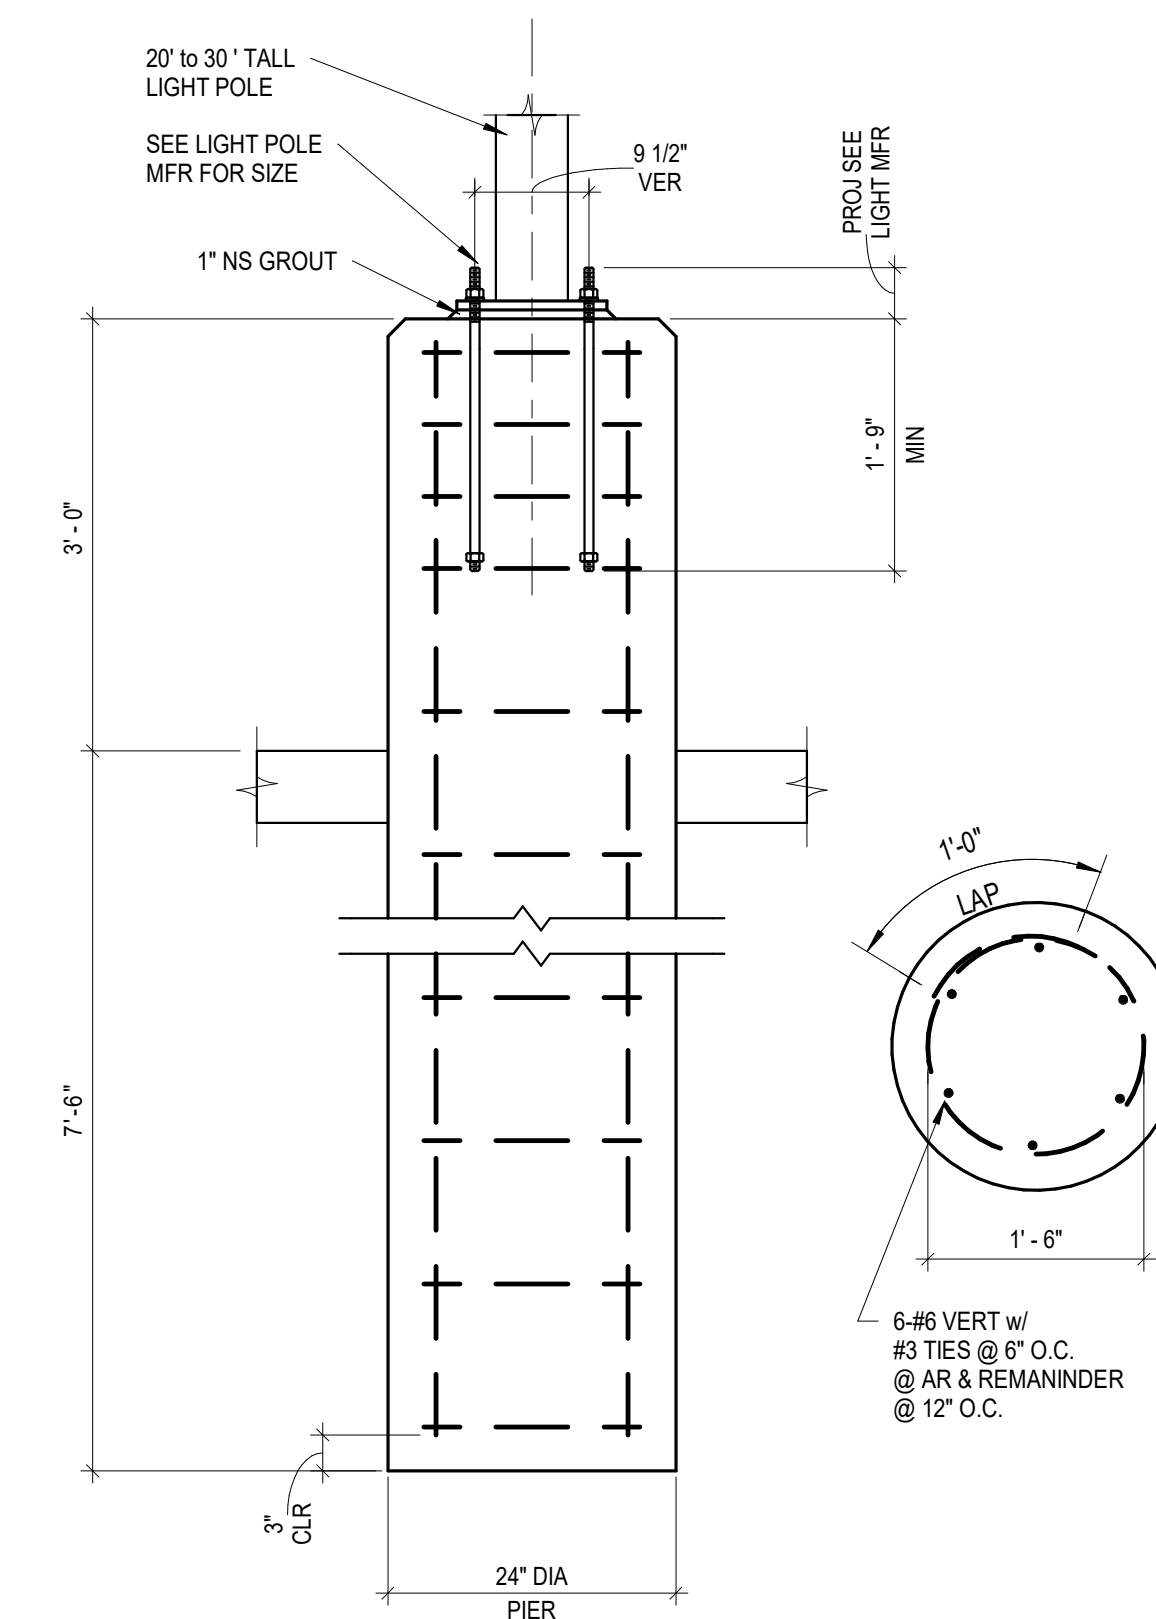

COORDINATE QUANTITY & LOCATION W/ ELECTRICAL CONTR

G EXTERIOR 20/30 FOOT LIGHT POLE PIER
3/4" = 1'-0"