
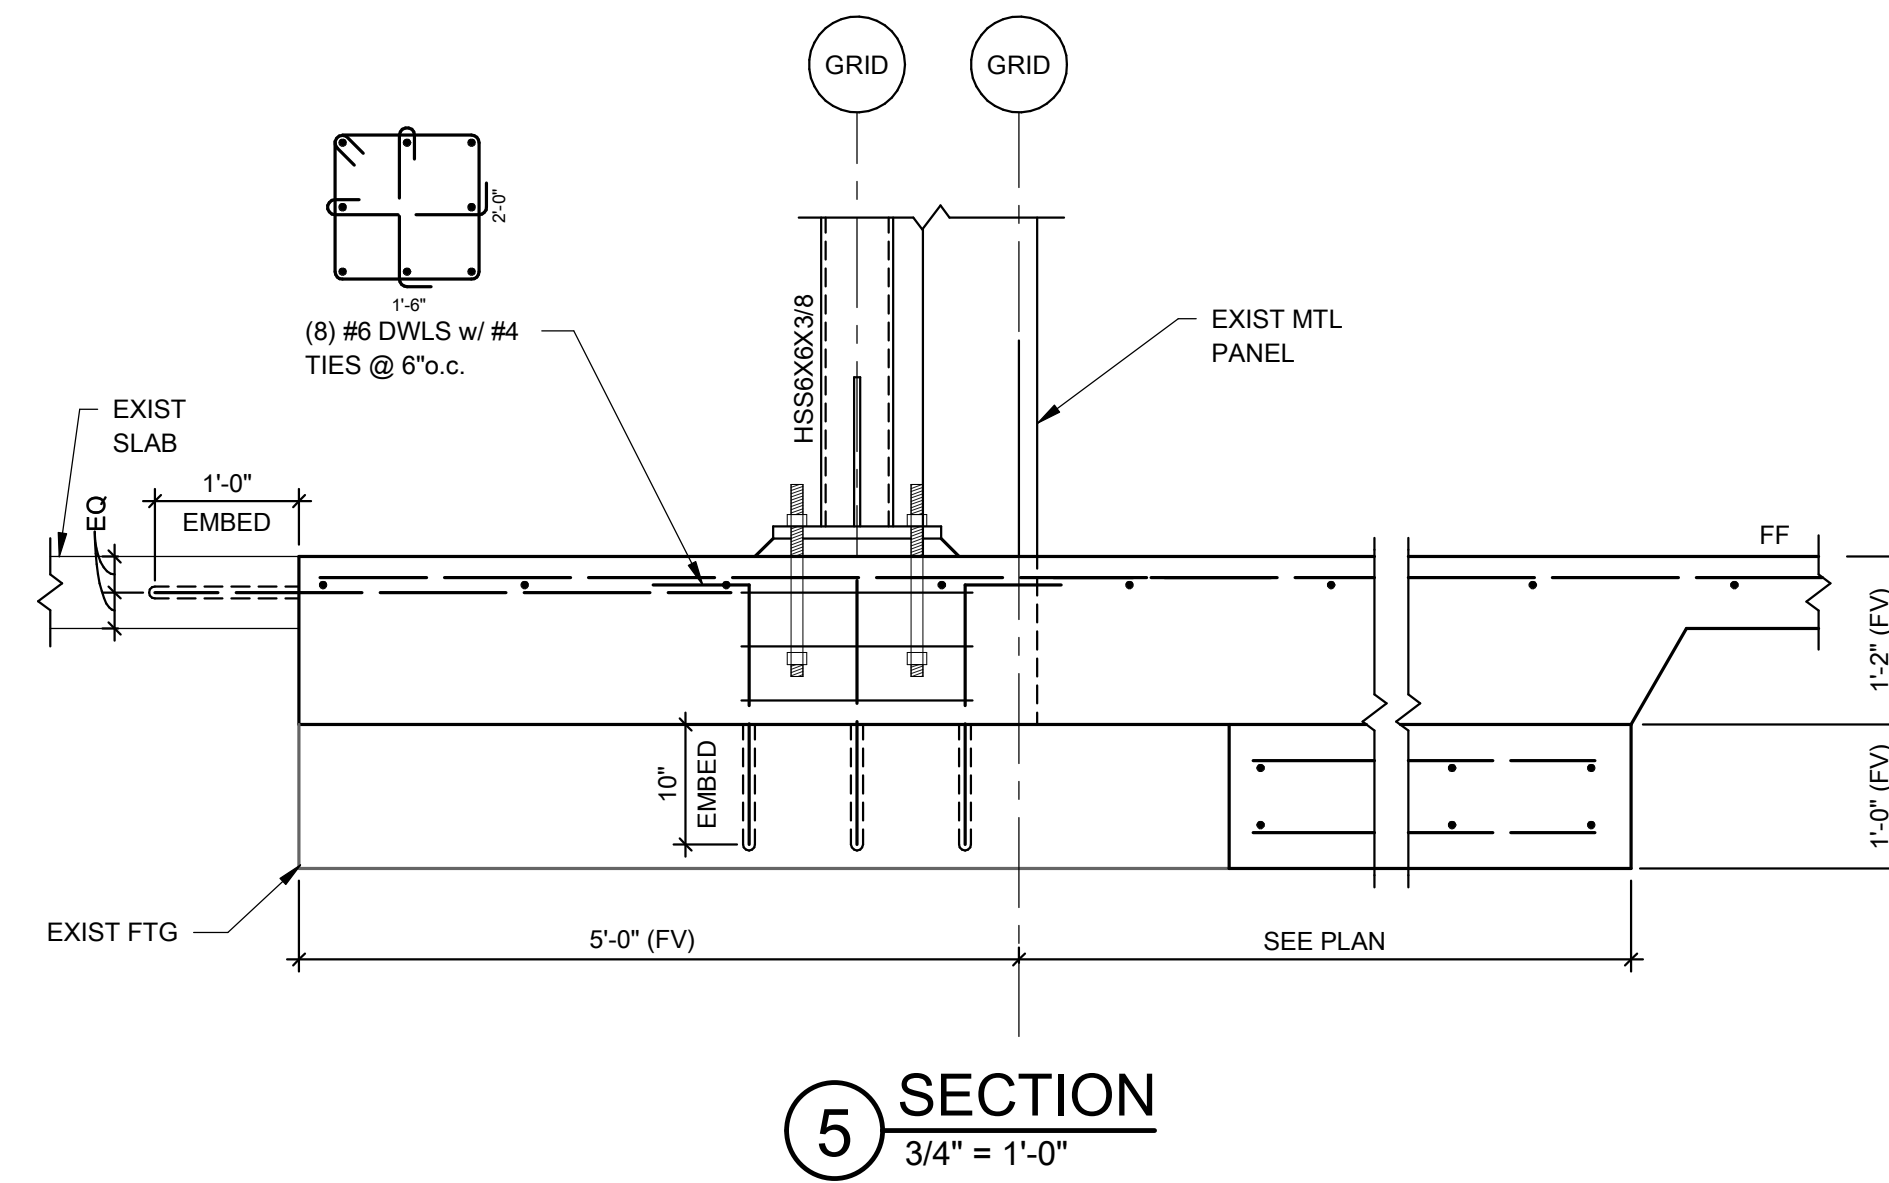
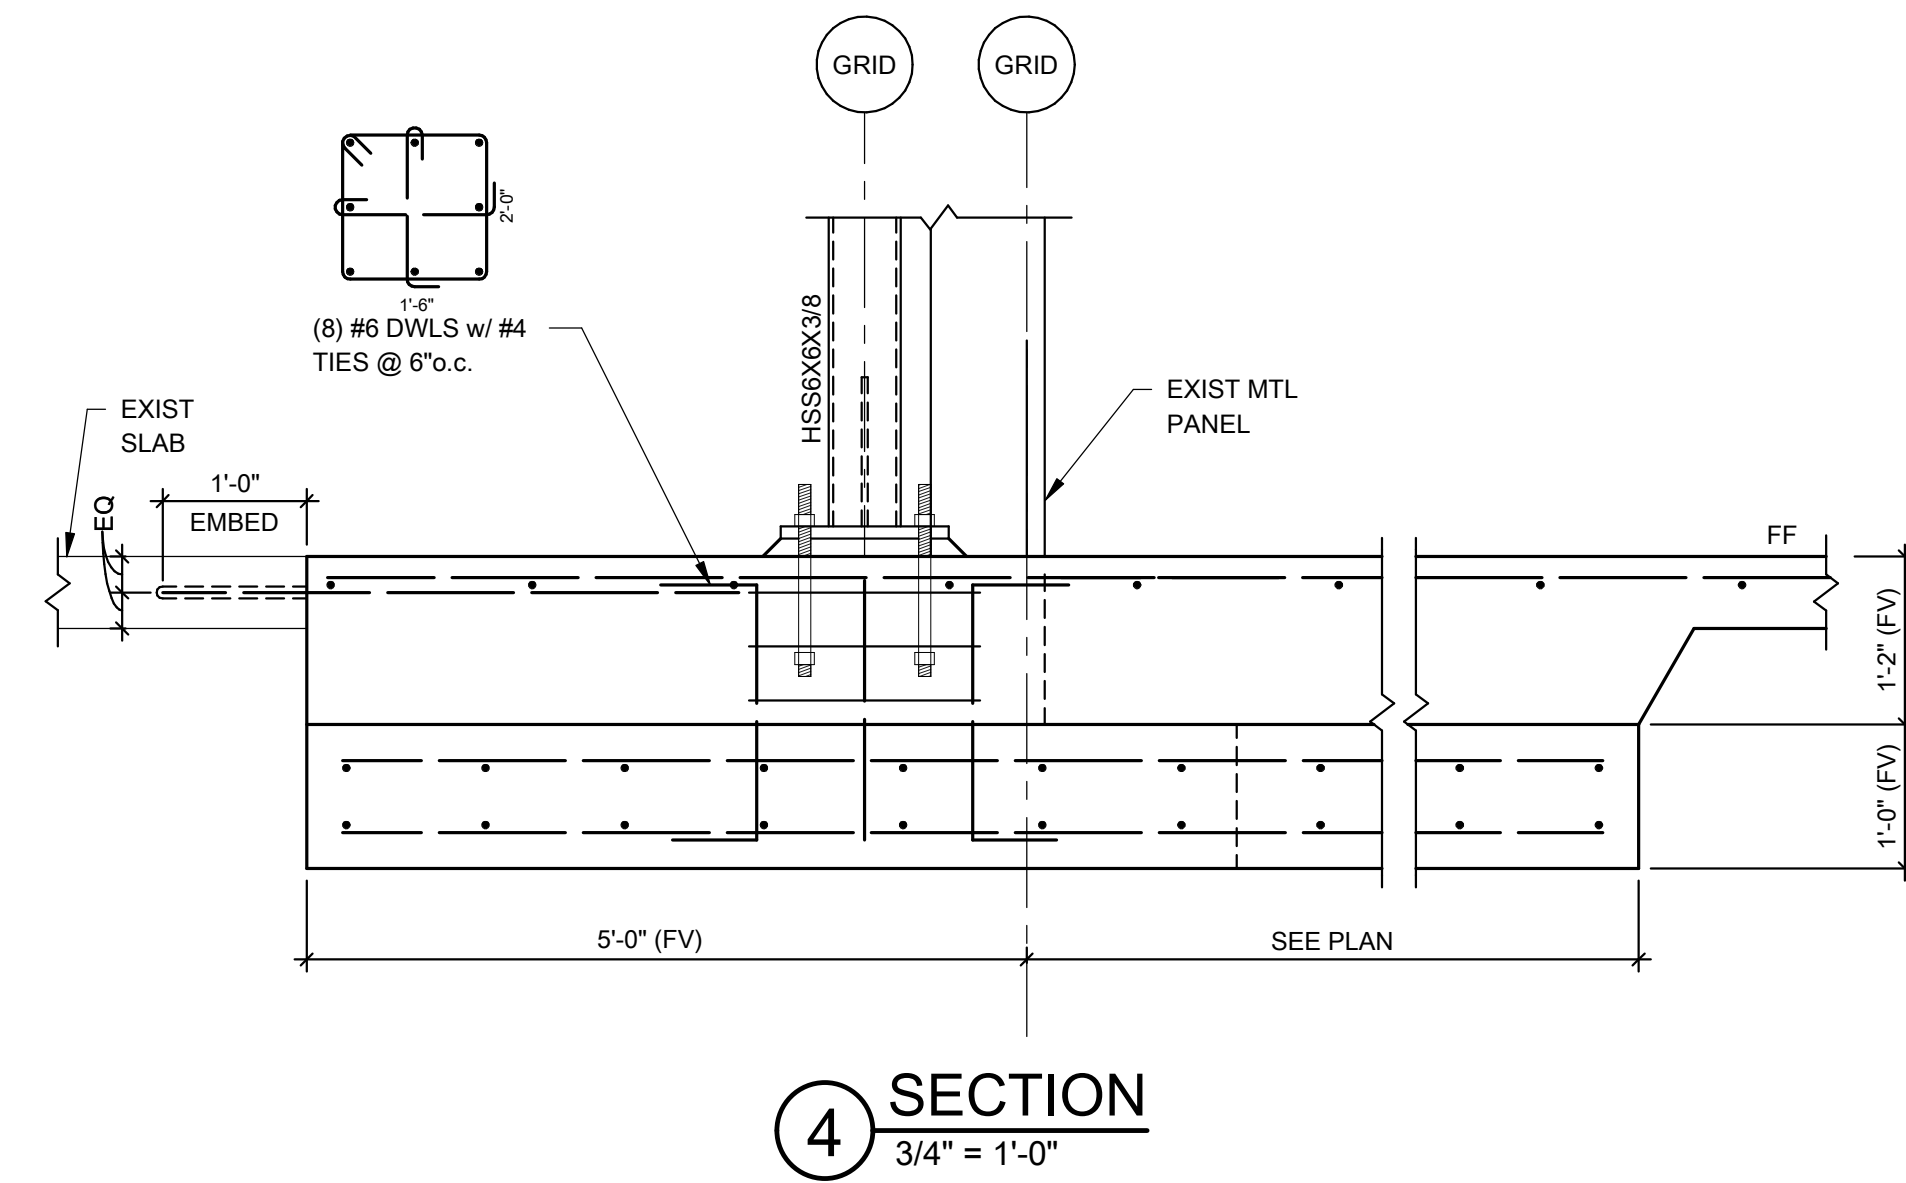
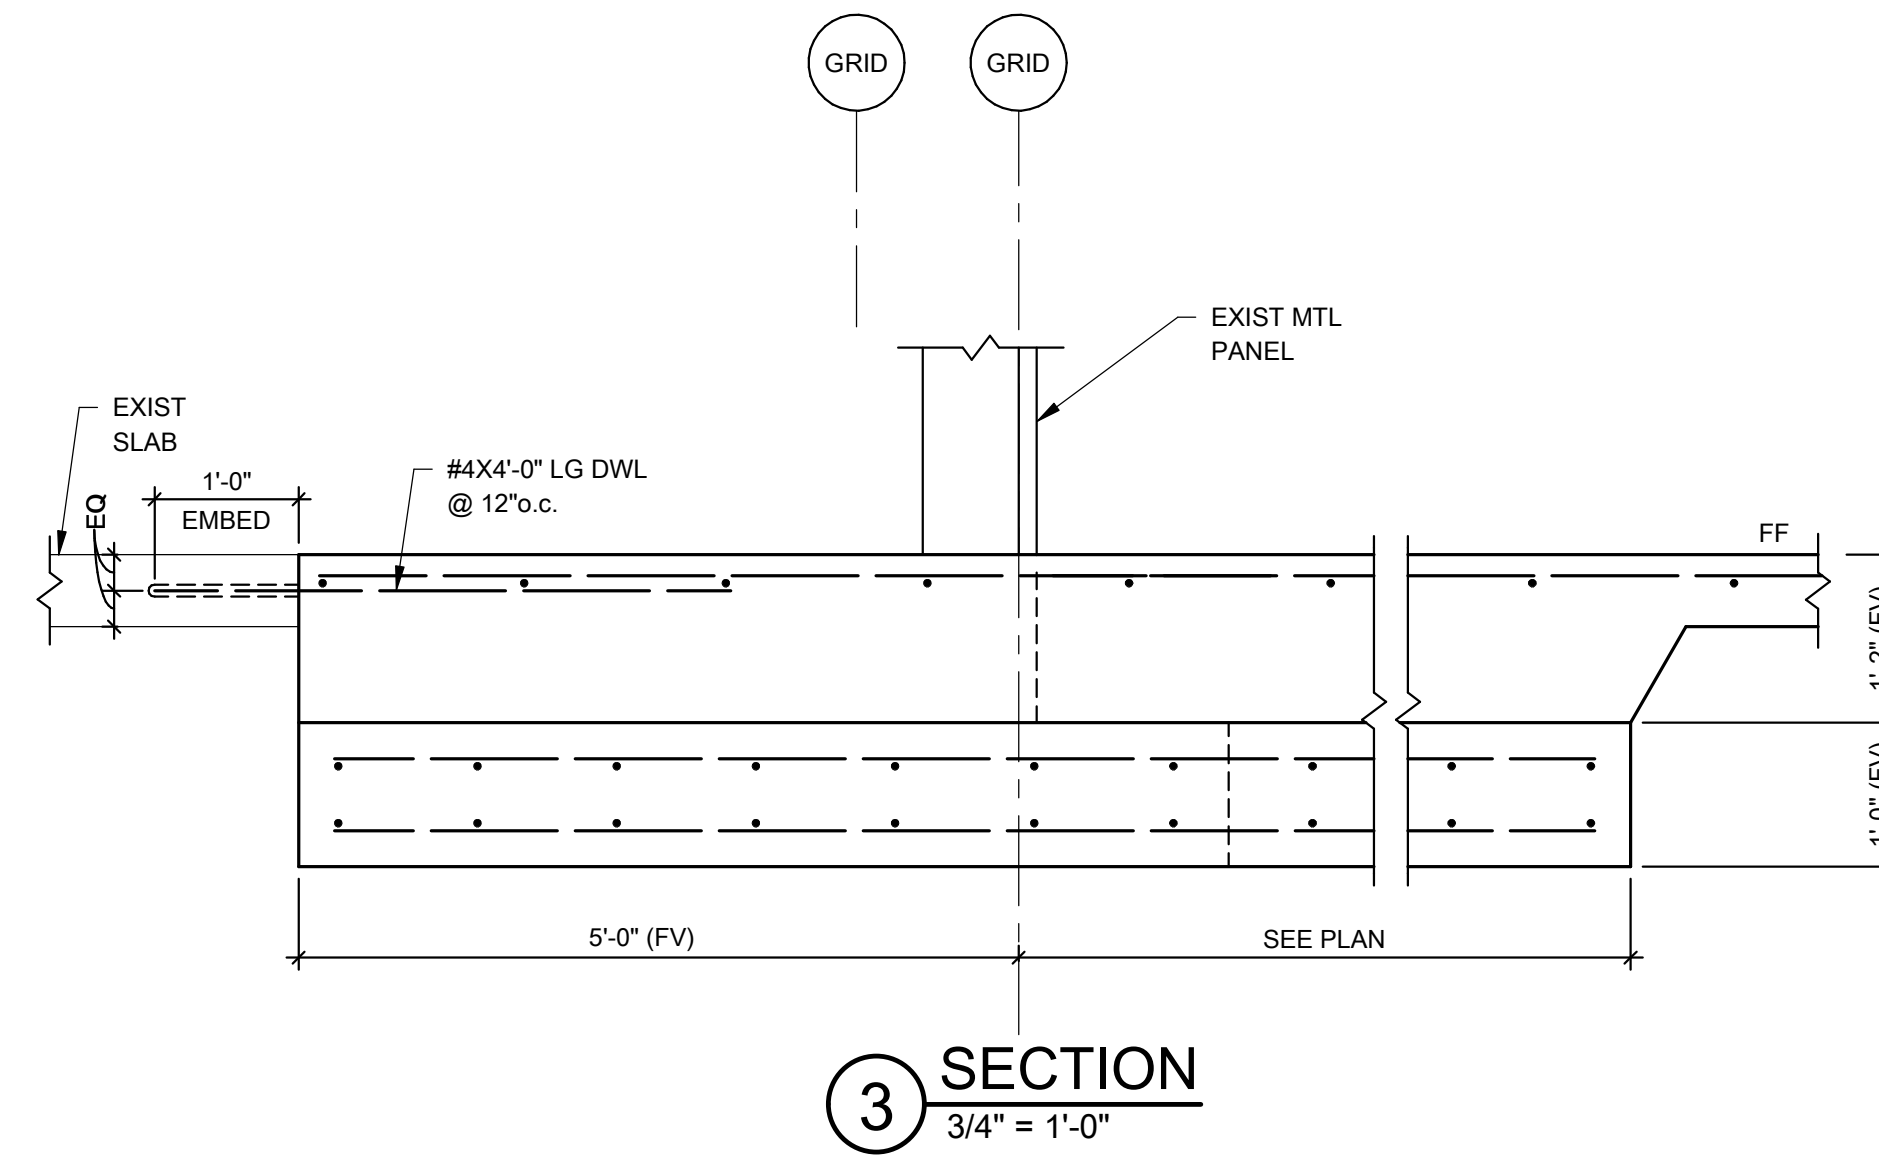
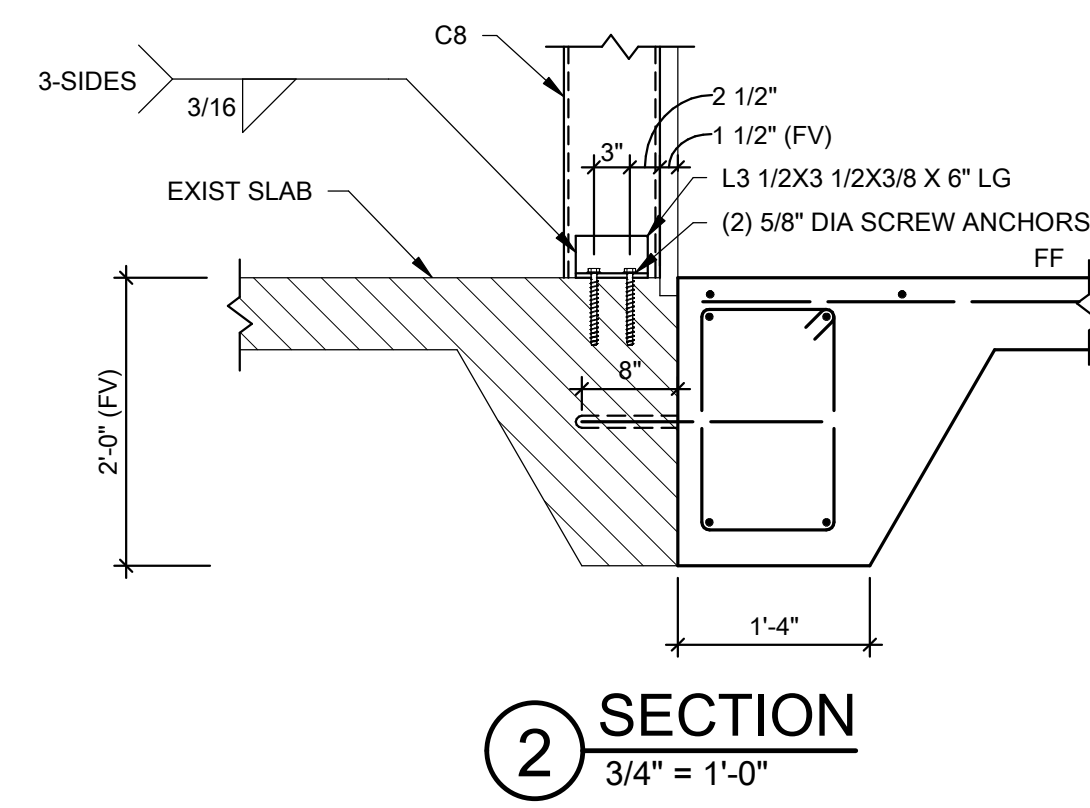


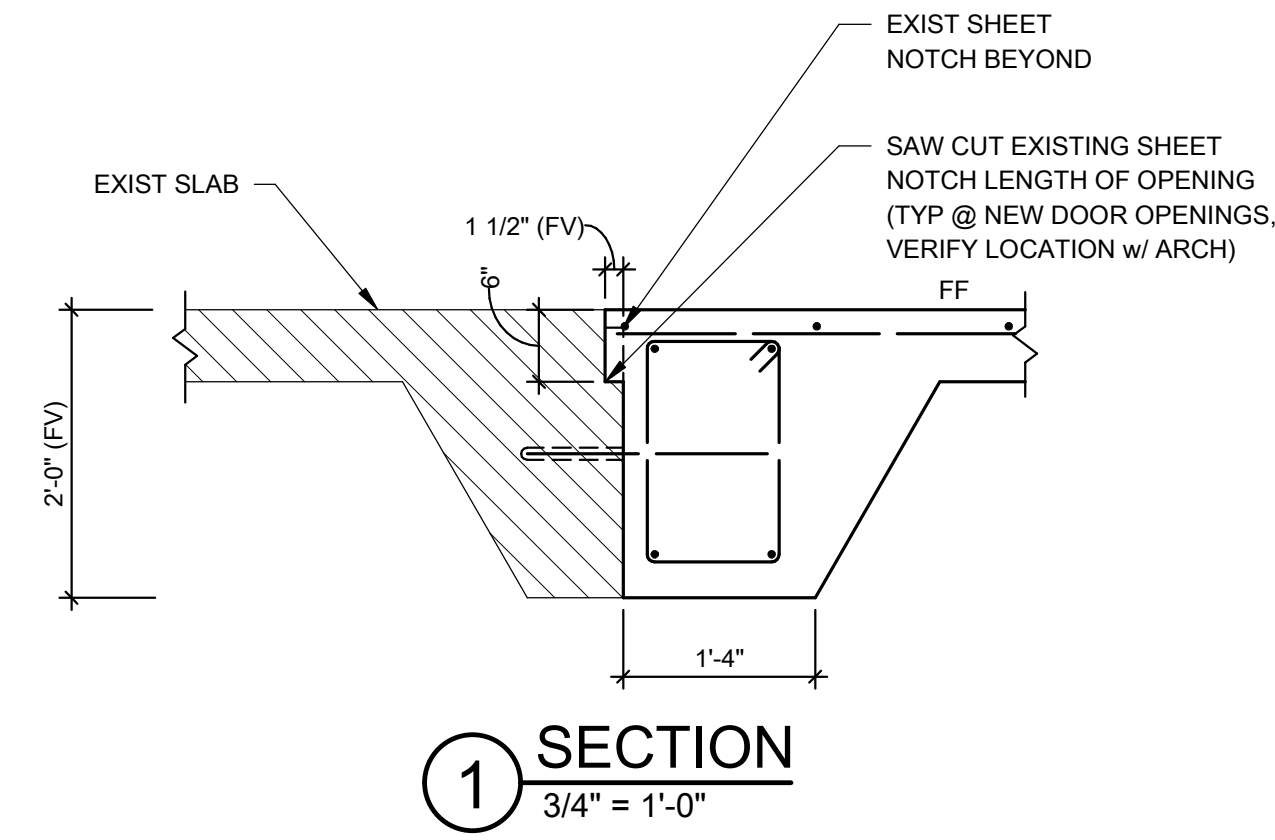

**SERVICE
CENTER
WAREHOUSE
ADDITION**
LITTLE ROCK , ARKANSAS

PERMIT AND BID ISSUE
Issue Date:
1/24/2026

REVISIONS		
NUMBER	DATE	DESCRIPTION