


KEYED NOTE SCHEDULE
G1 PEMB SUPPLIER SHALL
PROVIDE GIRT AT MID
HEIGHT OF WALL
(SEE 7/S401)

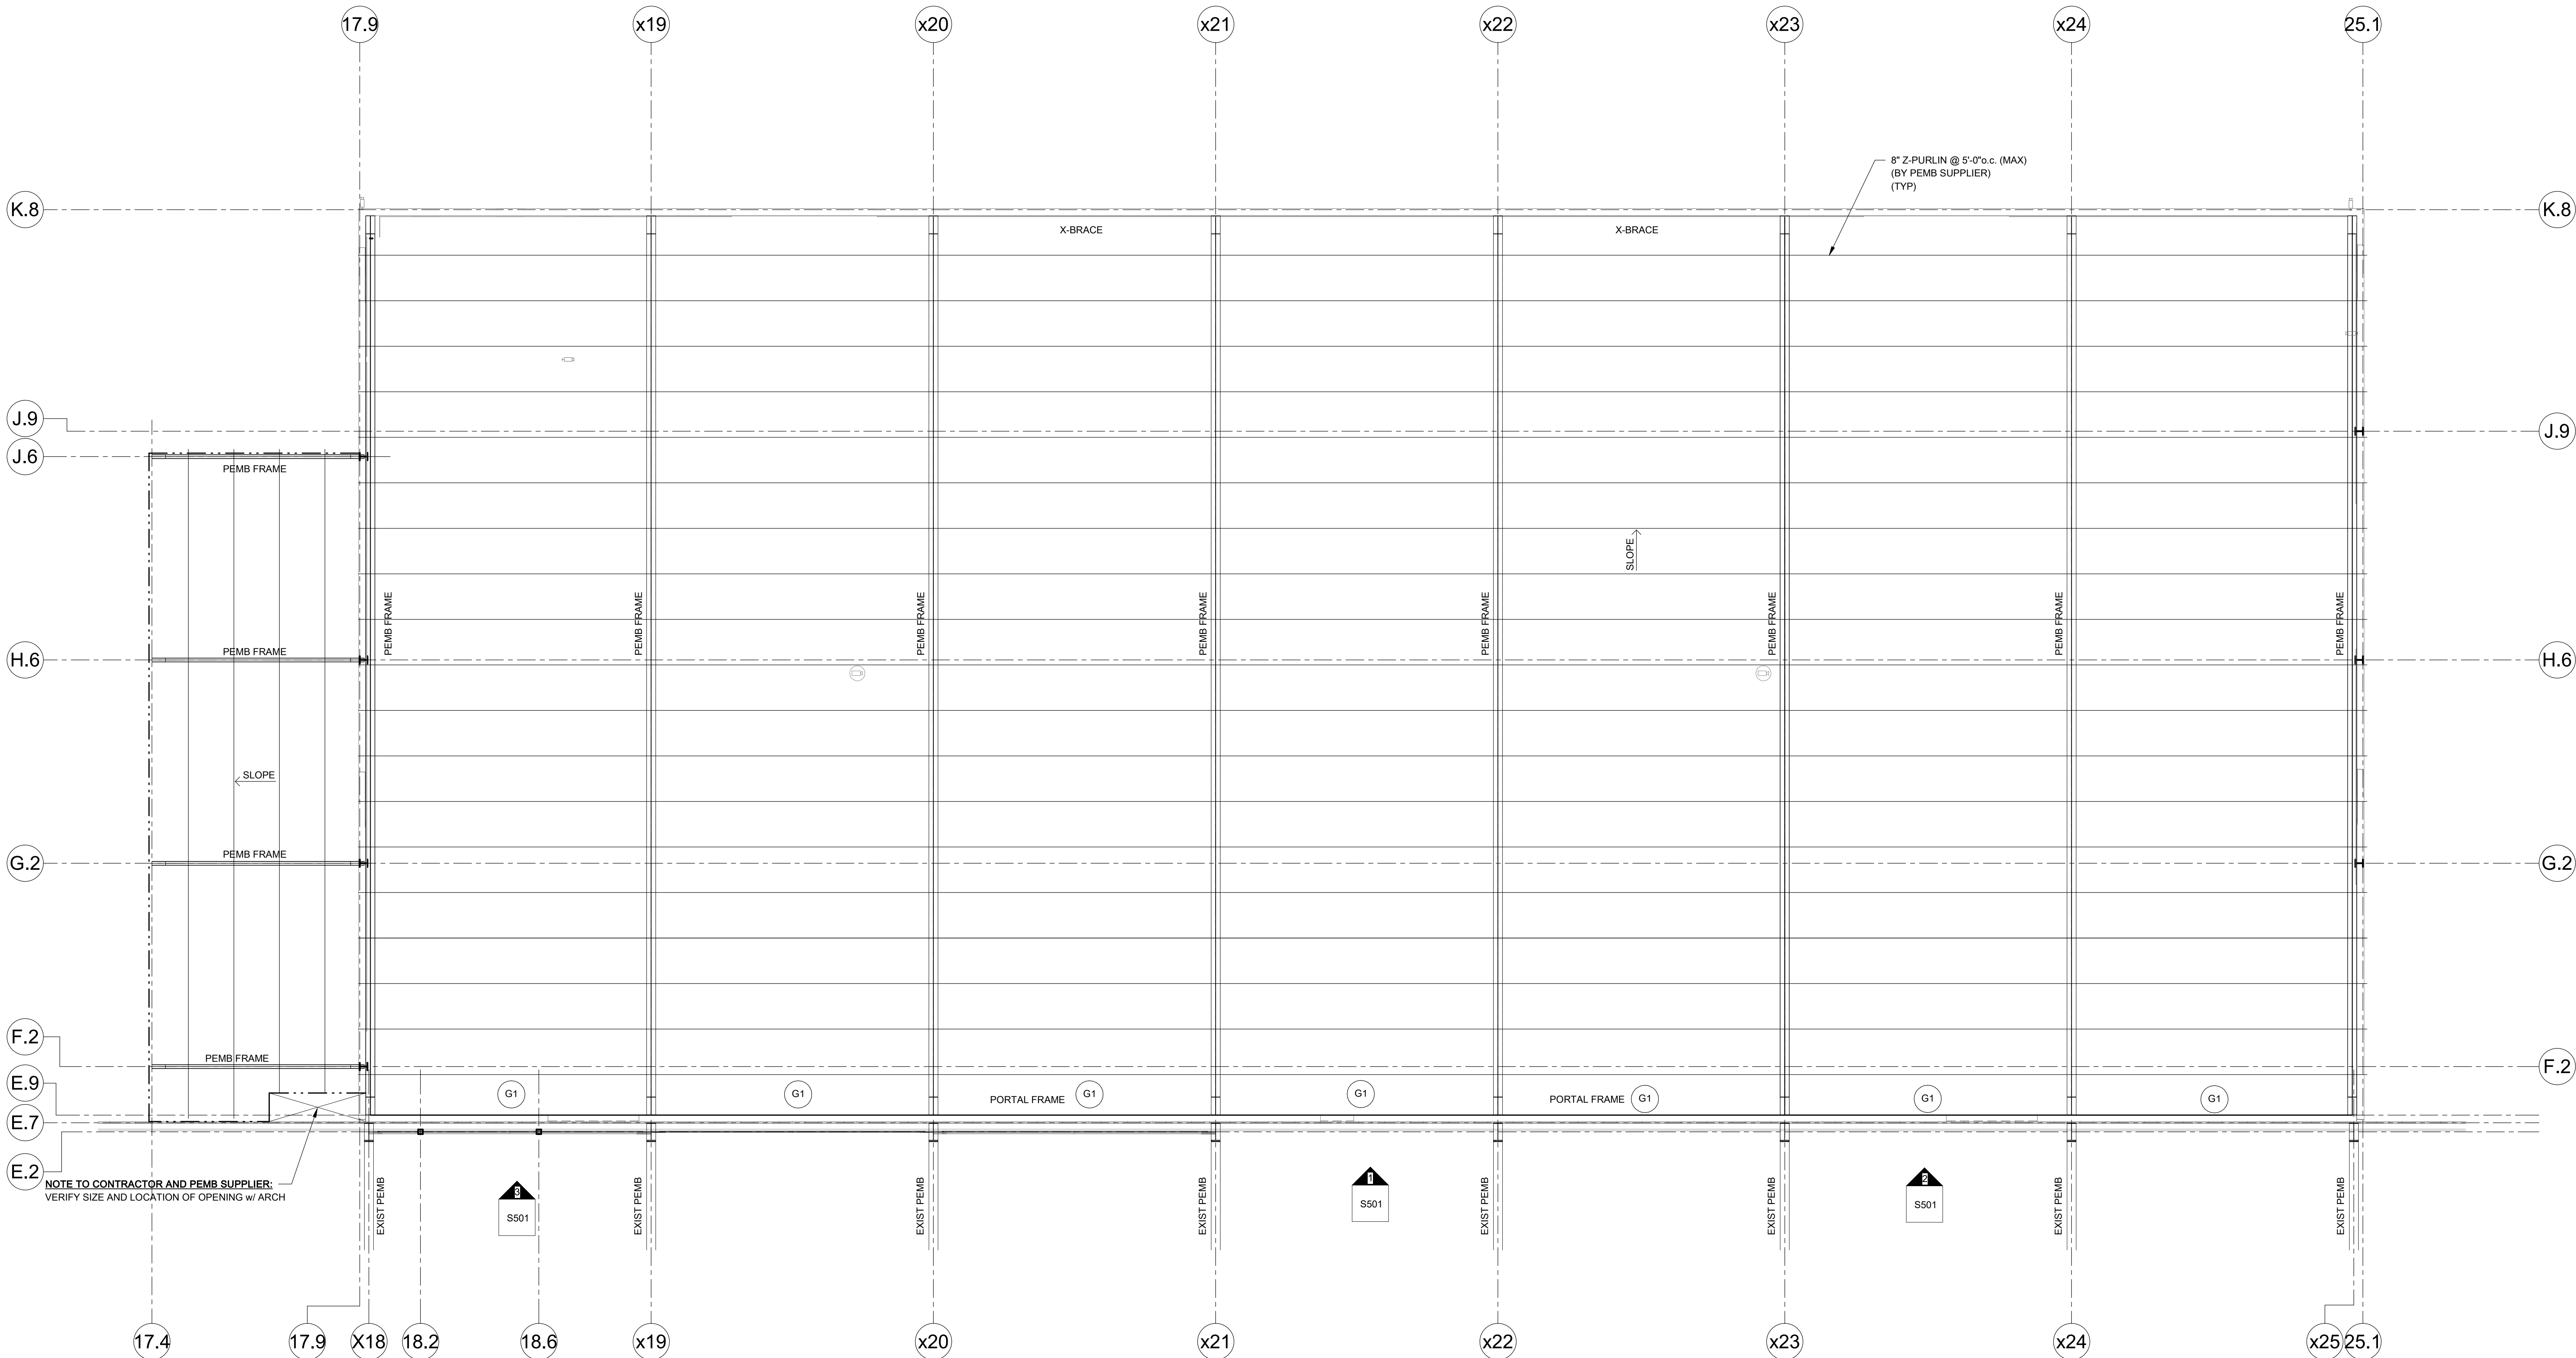

ROOF FRAMING PLAN
1/8" = 1'-0"