




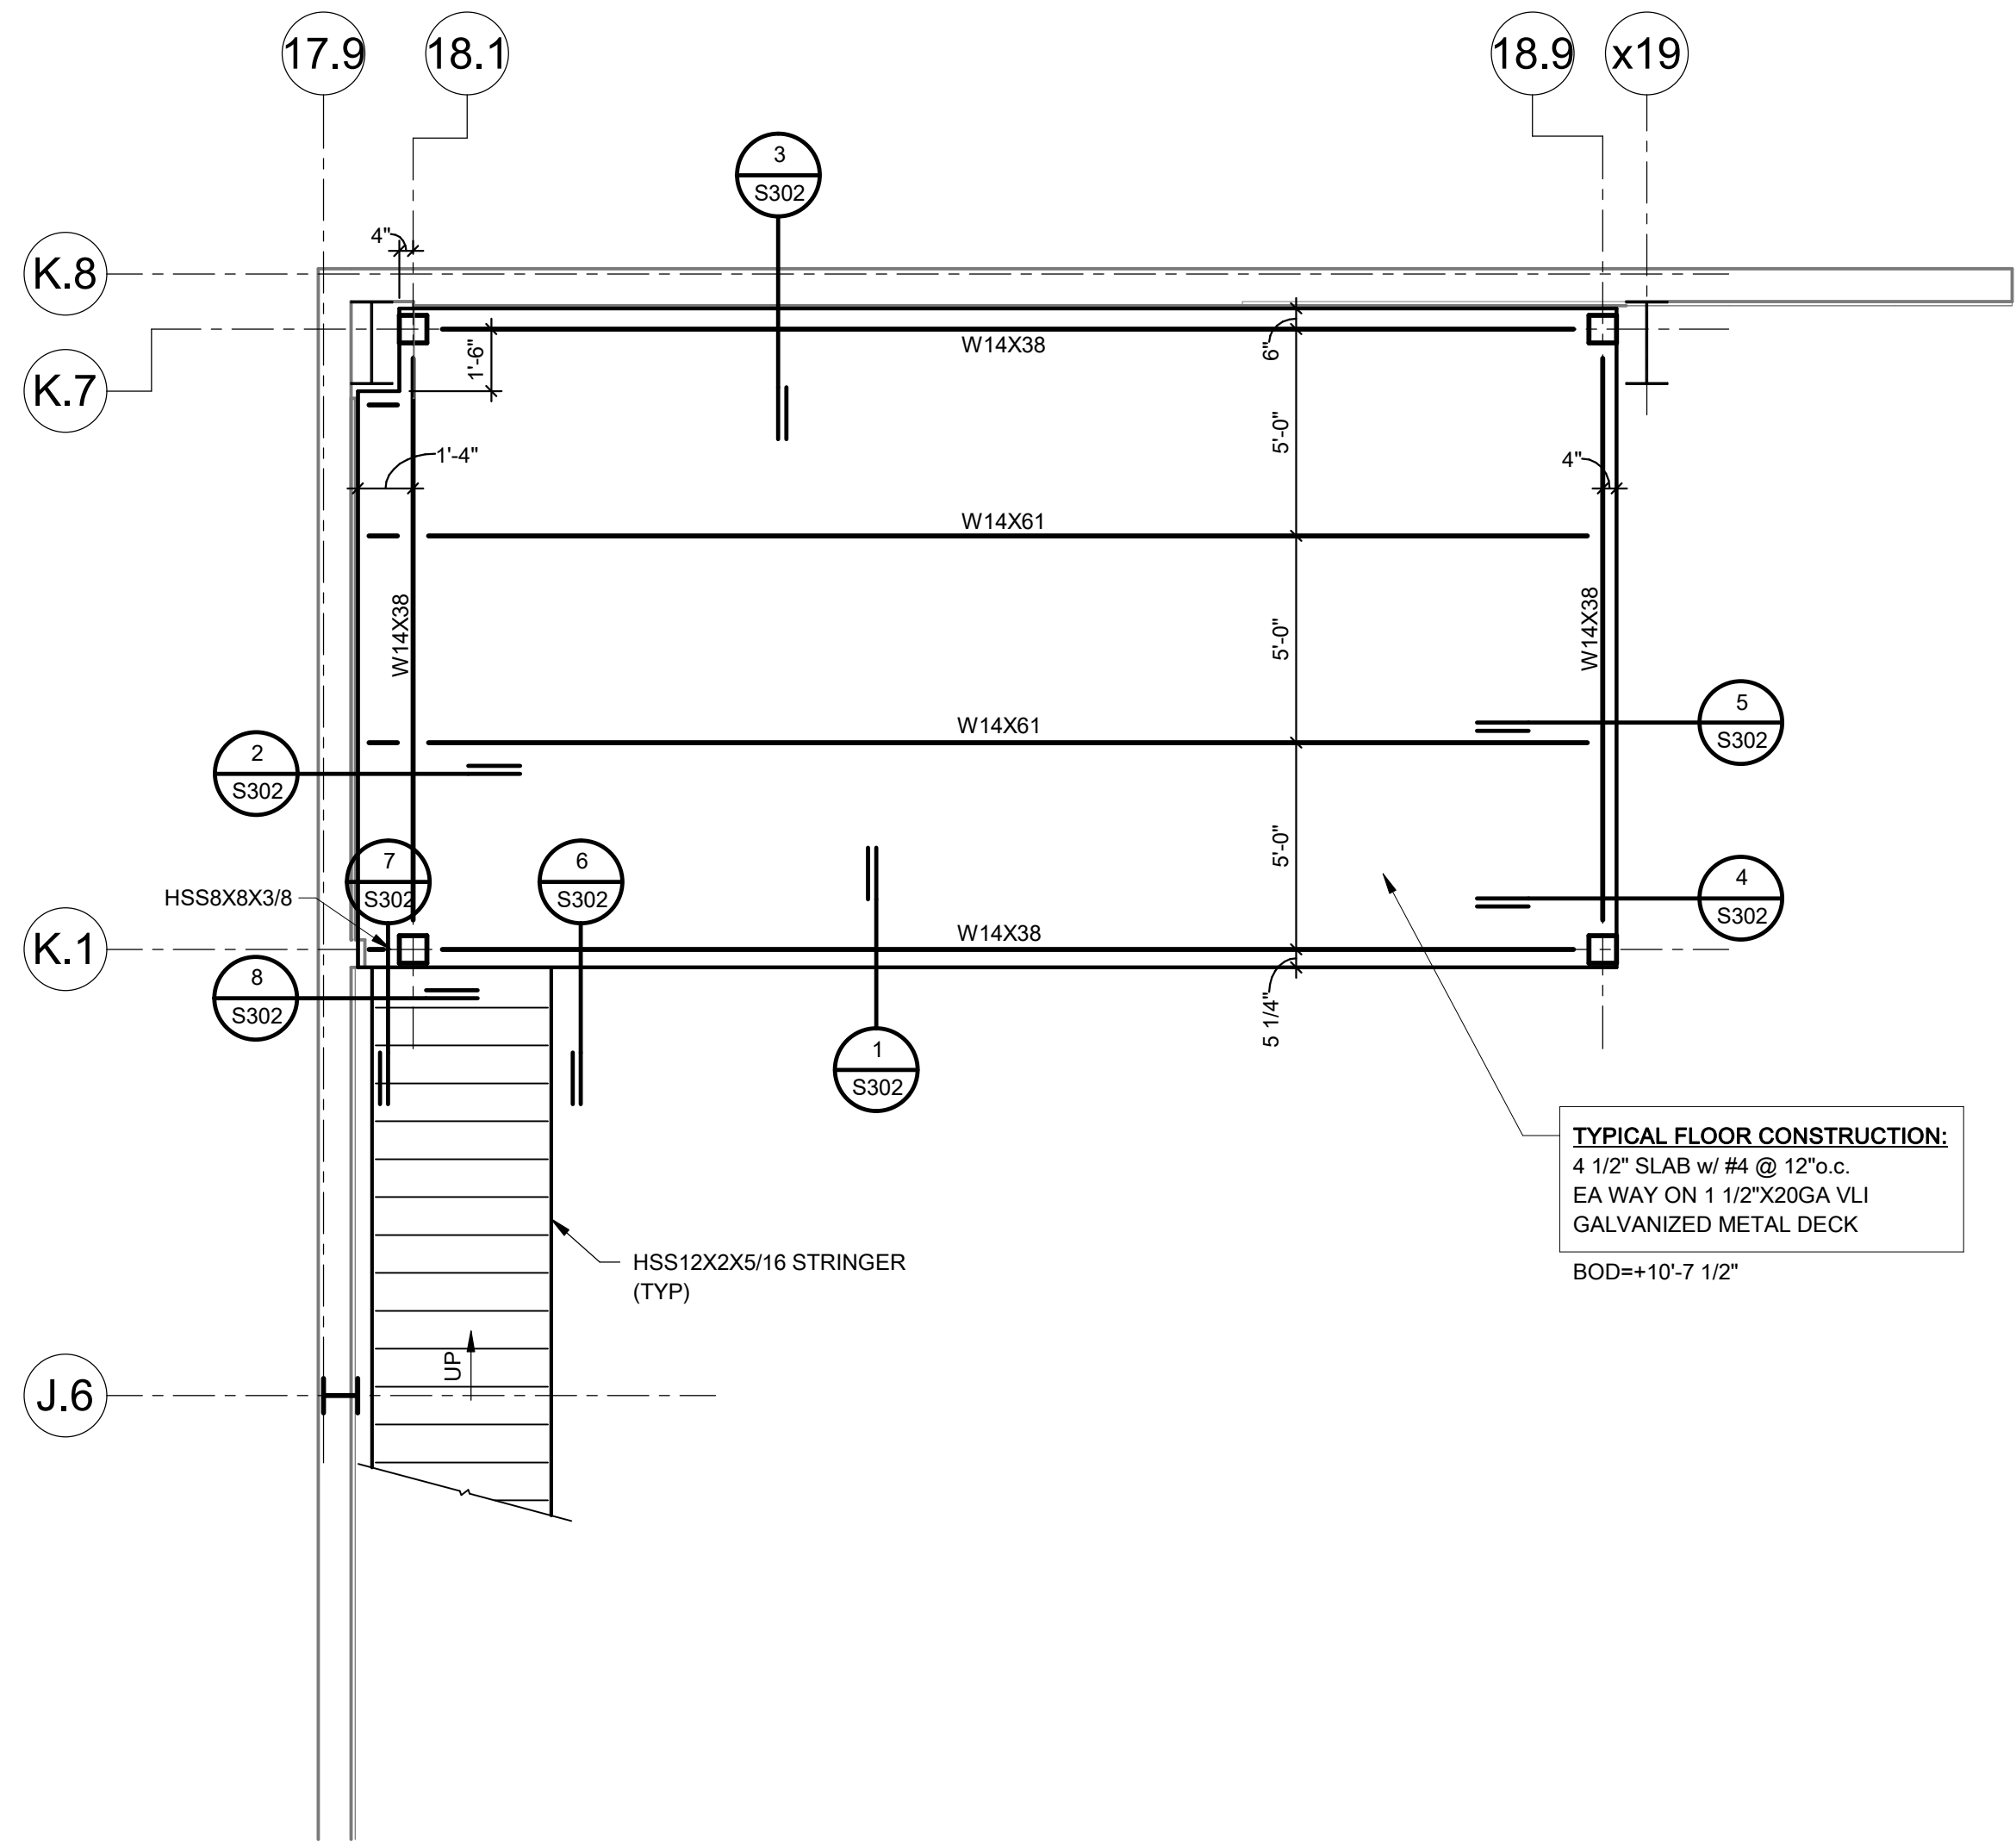


MEZZANINE FRAMING PLAN
1/4" = 1'-0"

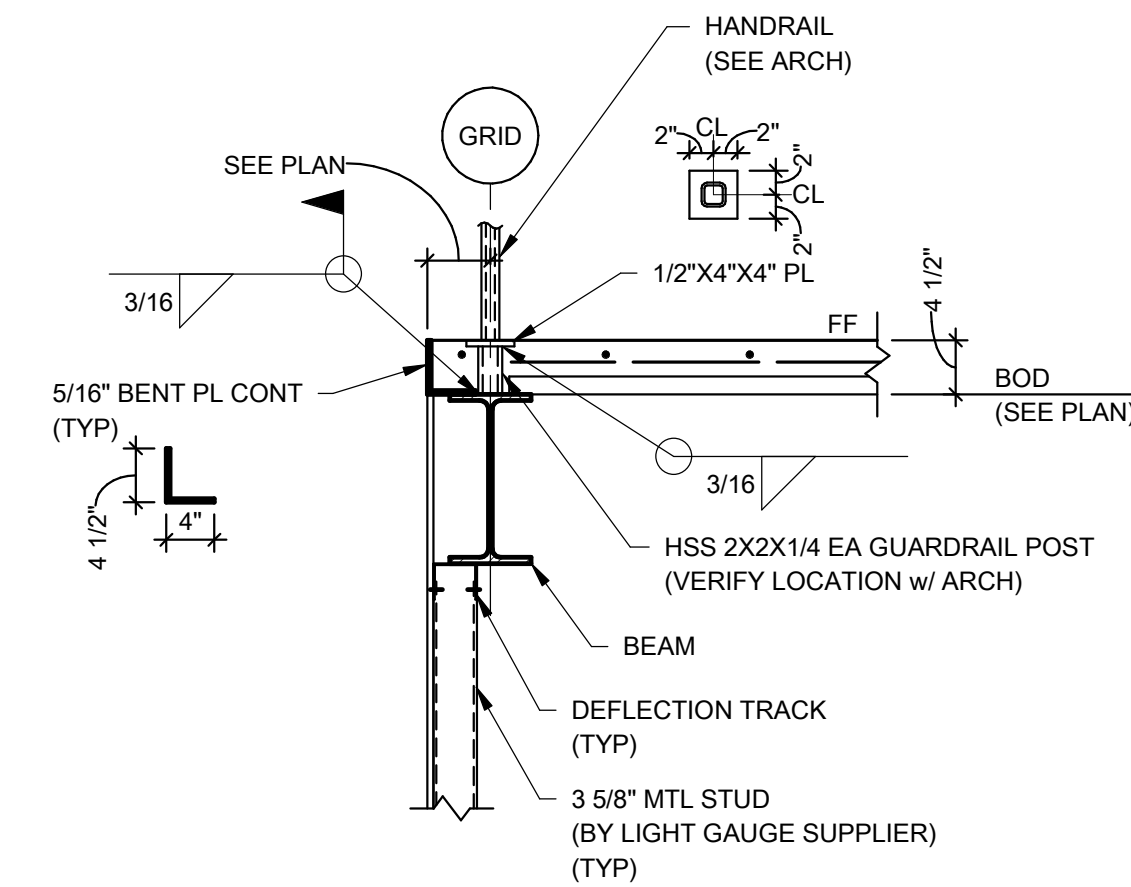


SECTION 1
3/4" = 1'-0"

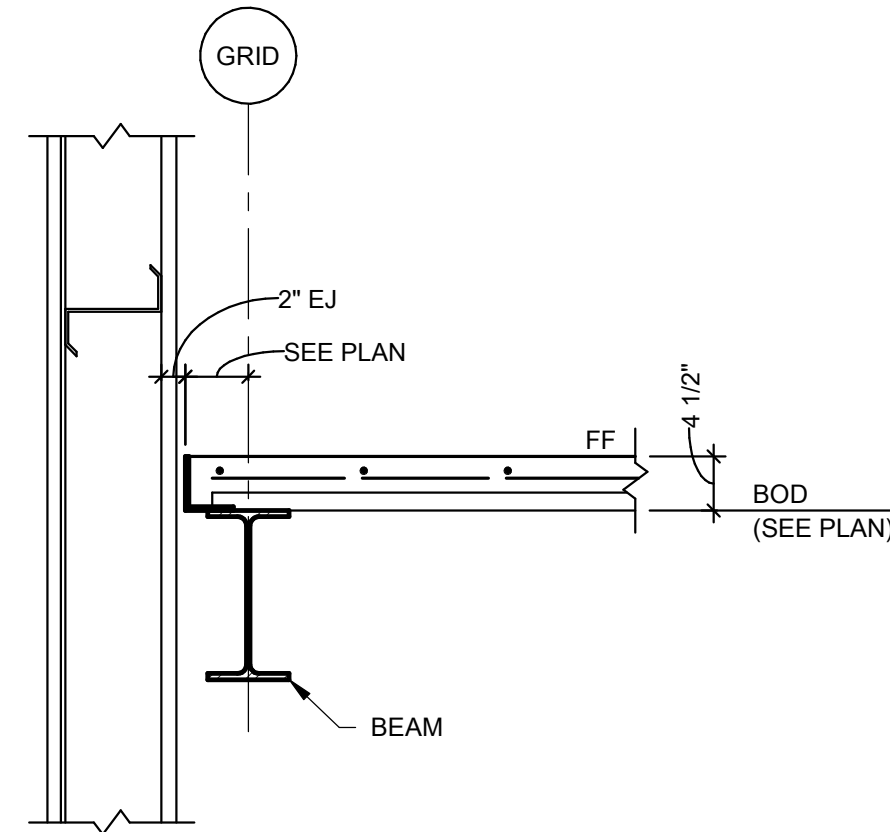


SECTION 3
3/4" = 1'-0"

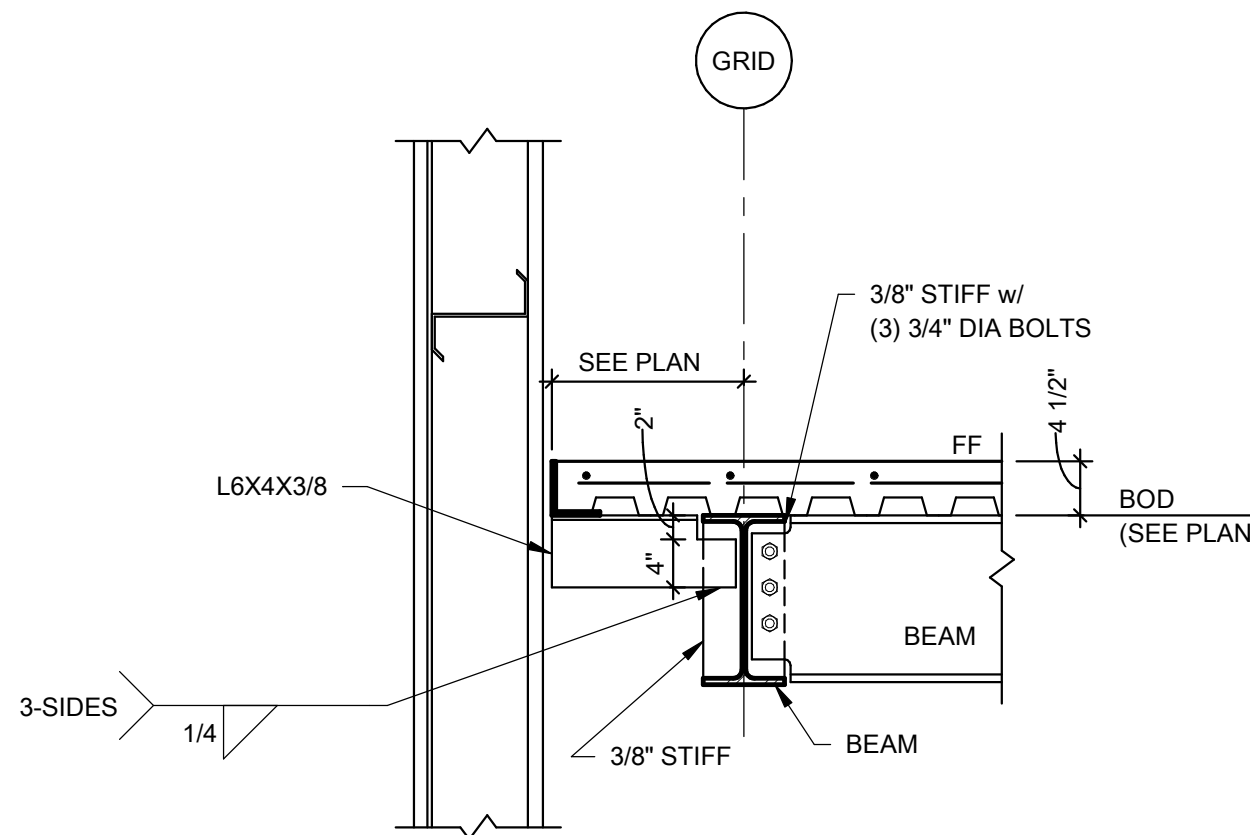


SECTION 2
3/4" = 1'-0"

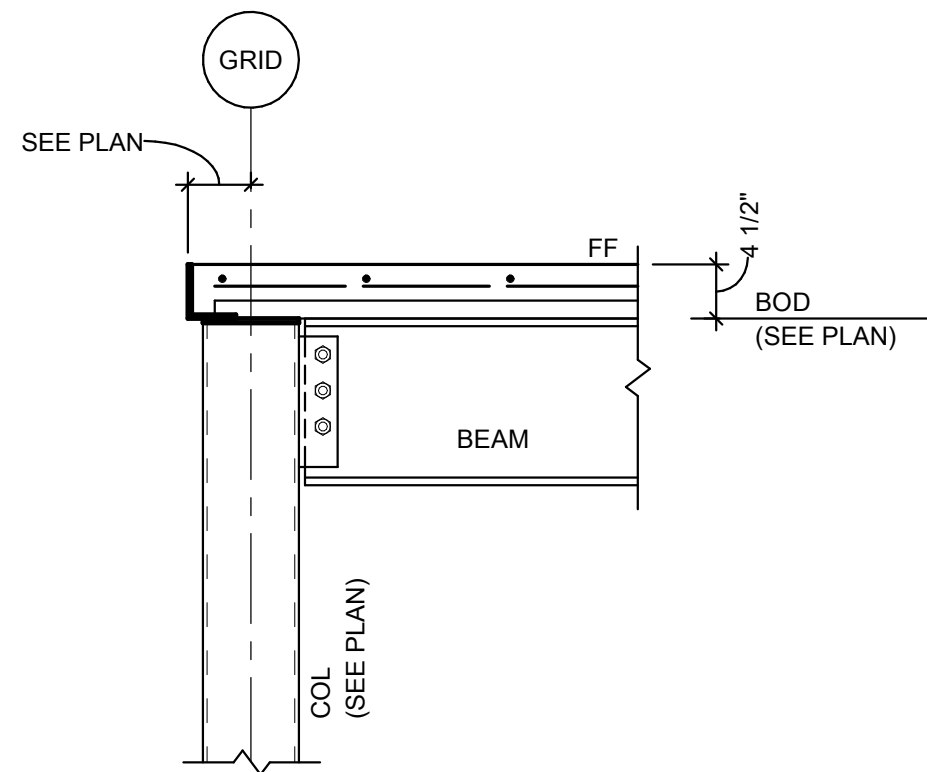


SECTION 4
3/4" = 1'-0"

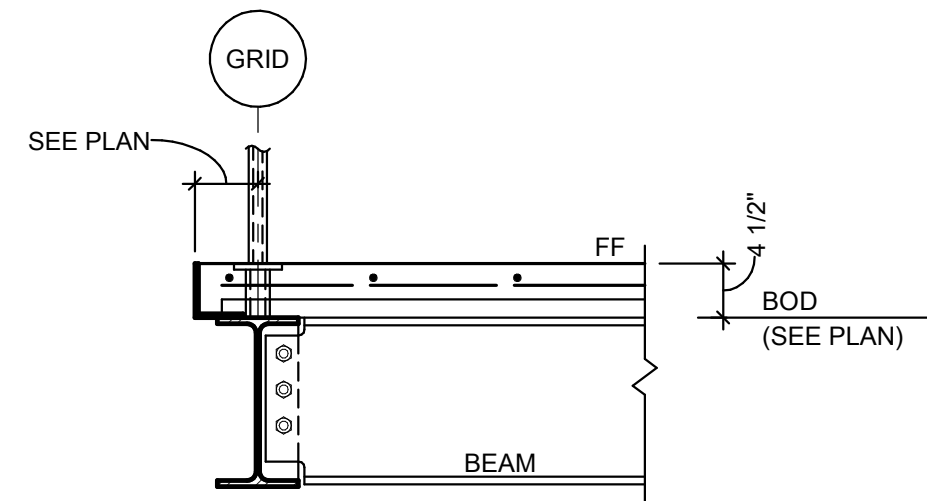


SECTION 5
3/4" = 1'-0"

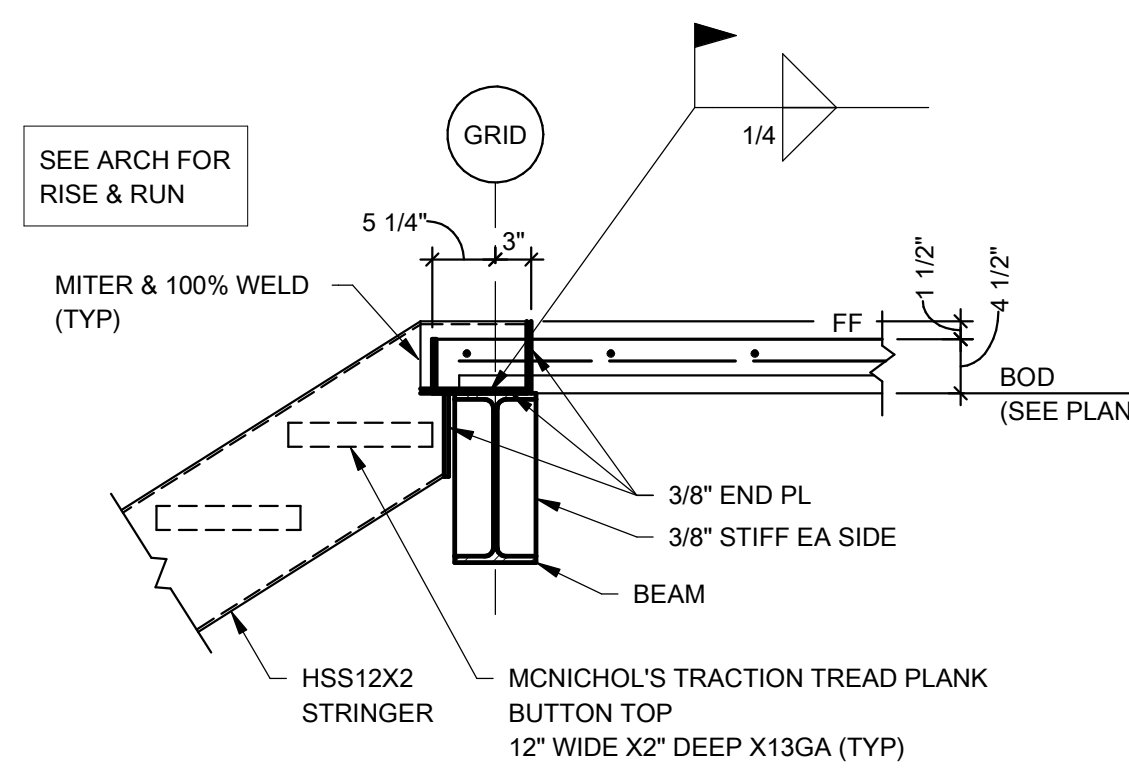

SECTION 6
3/4" = 1'-0"

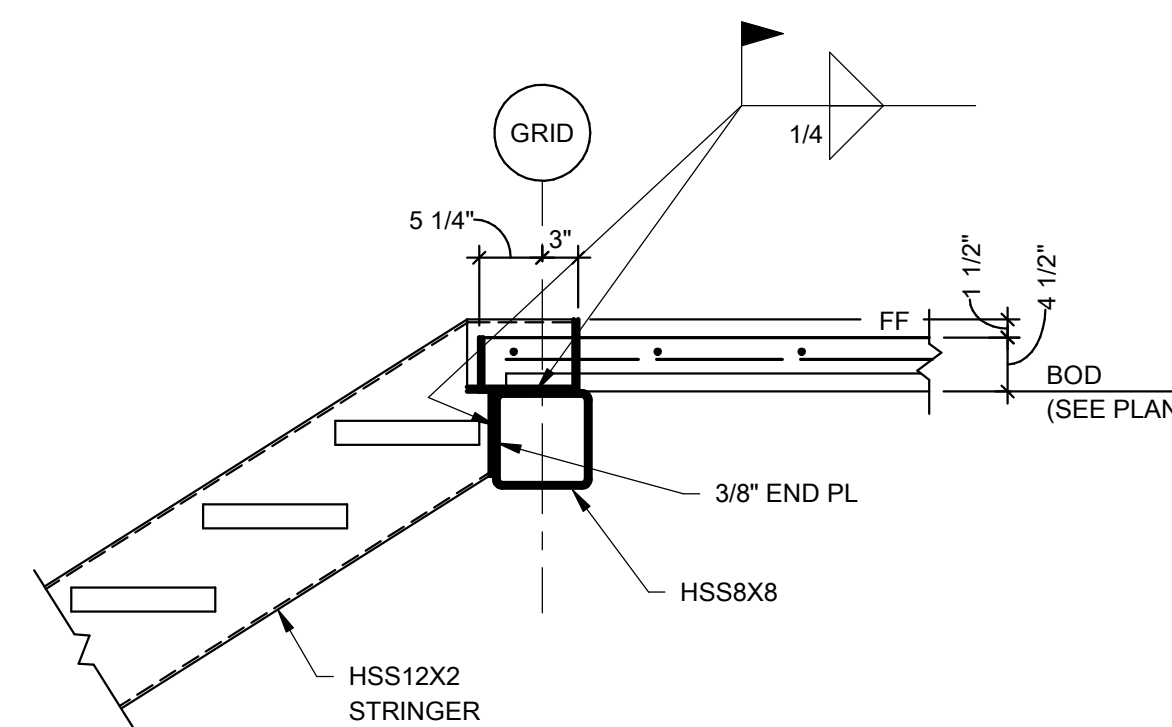

SECTION 7
3/4" = 1'-0"

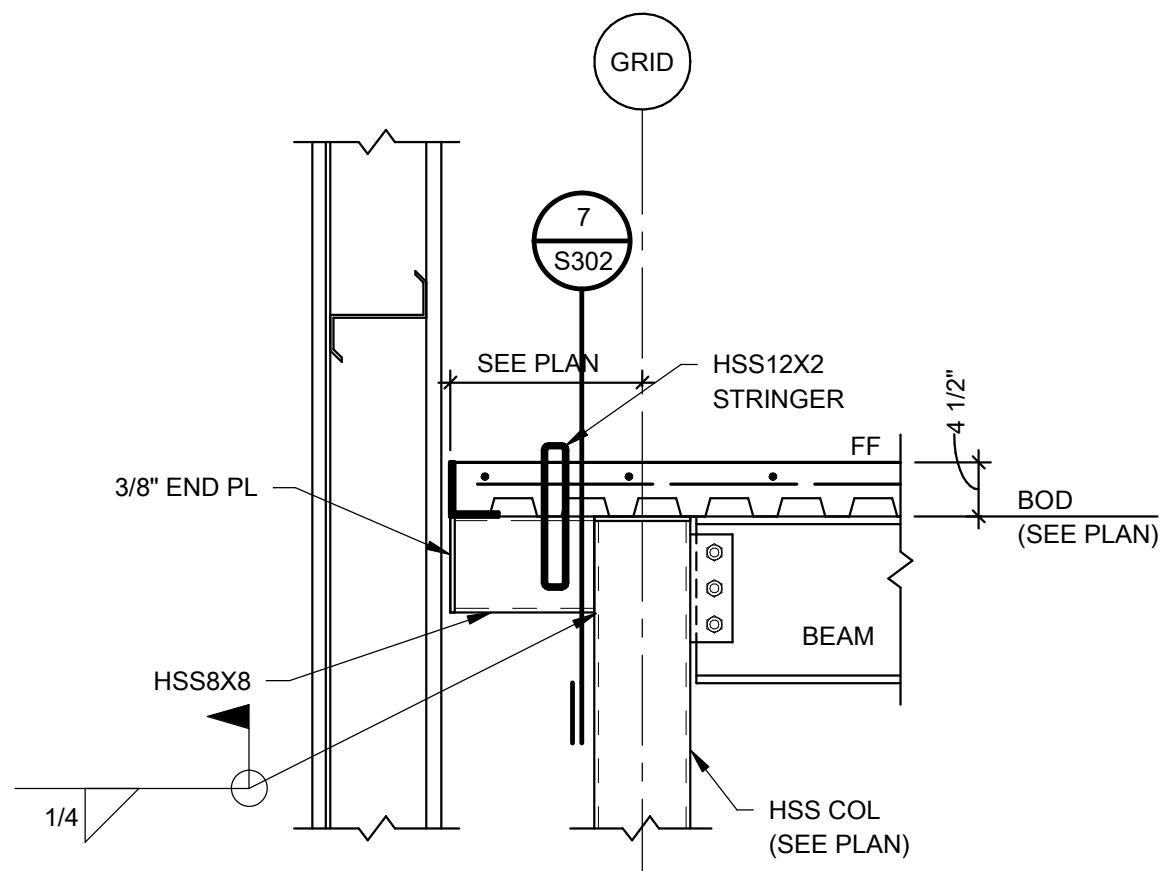

SECTION 8
3/4" = 1'-0"

PSW Job Number:
699D

SERVICE
CENTER
WAREHOUSE
ADDITION
LITTLE ROCK , ARKANSAS

PERMIT AND BID ISSUE
Issue Date:
9/24/2026

REVISIONS		
NUMBER	DATE	DESCRIPTION

Contents:
FRAMING PLAN