


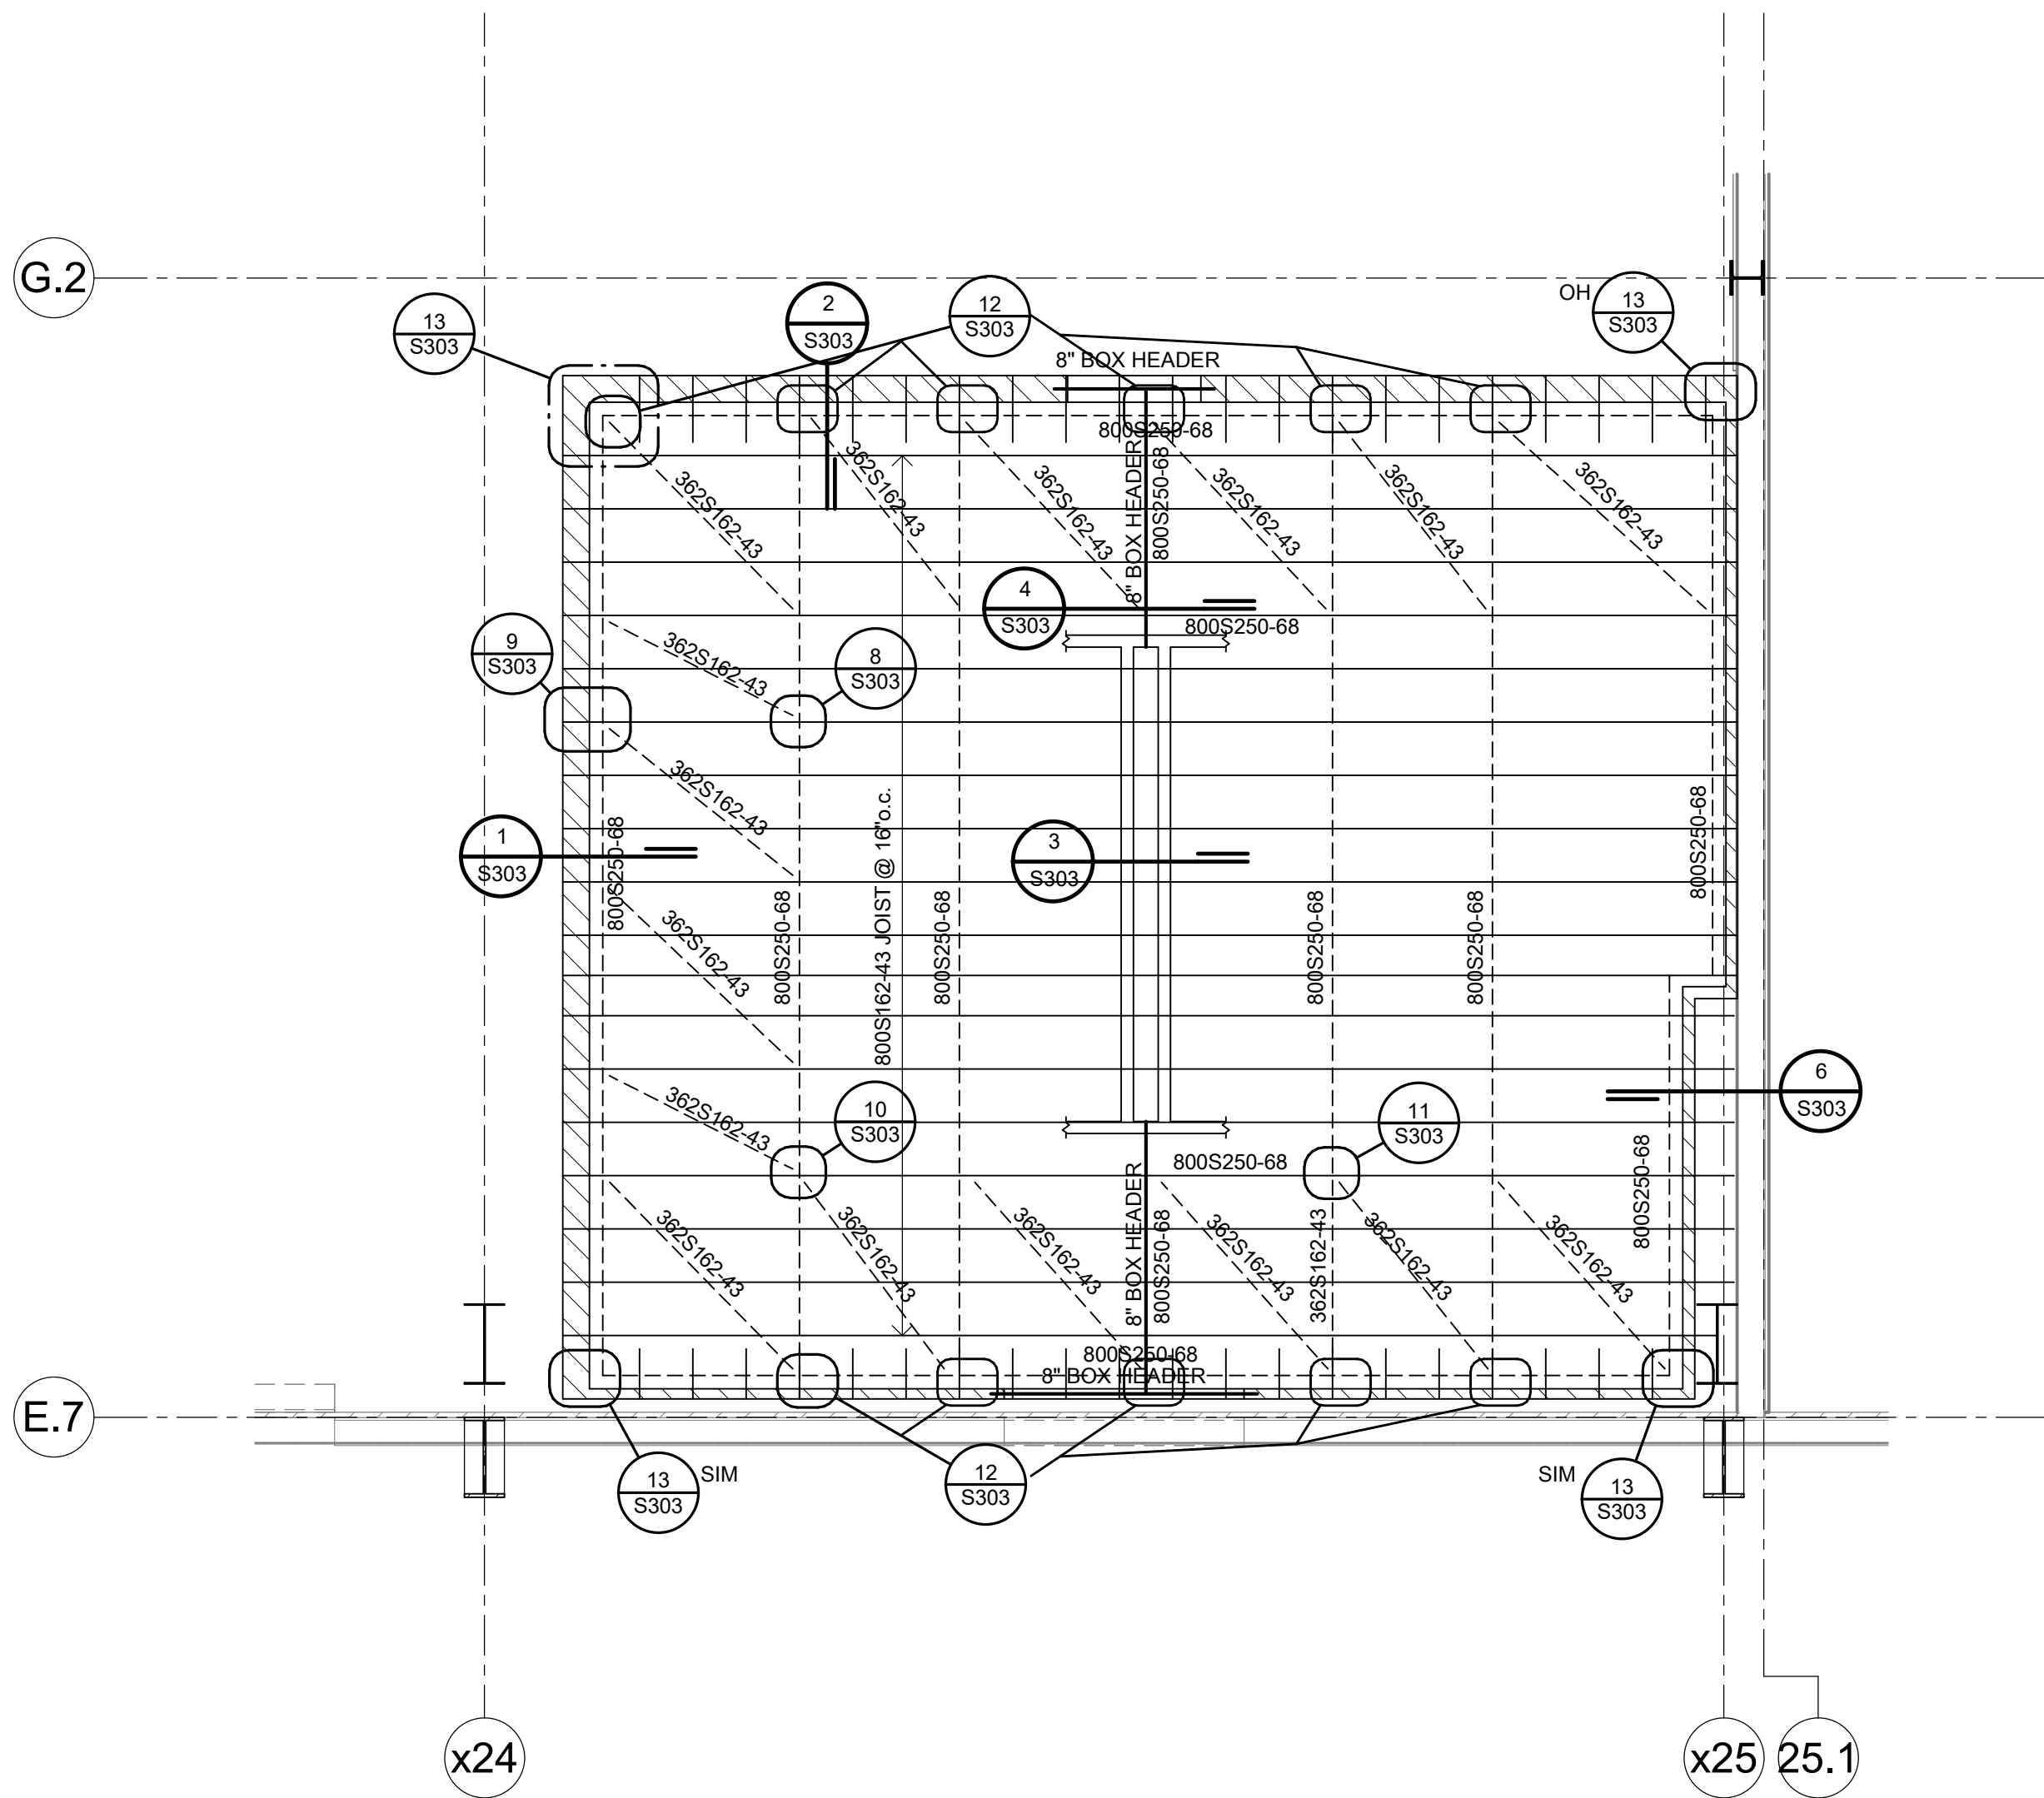


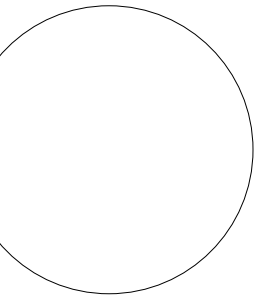


A BATHROOM FRAMING
1/4" = 1'-0"

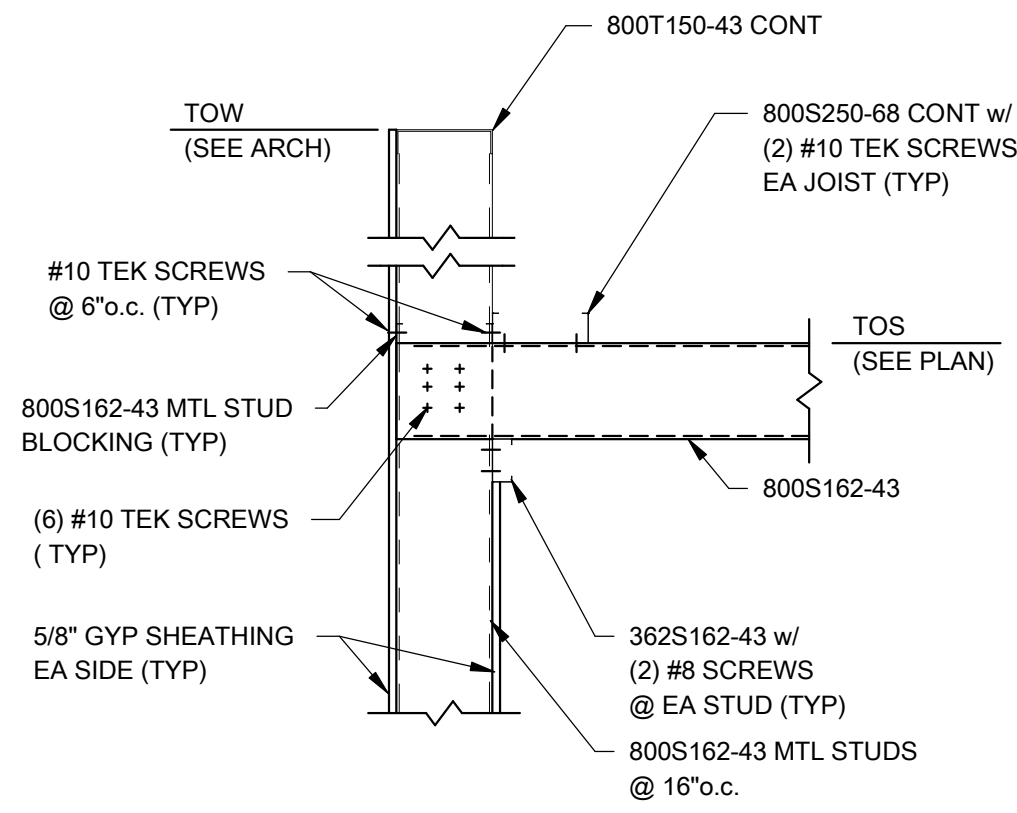


1 SECTION
3/4" = 1'-0"

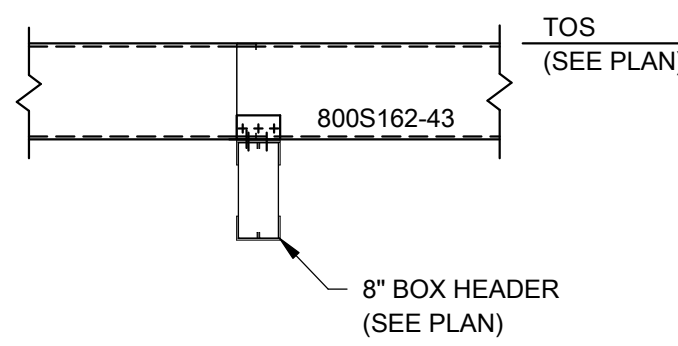


4 SECTION
3/4" = 1'-0"

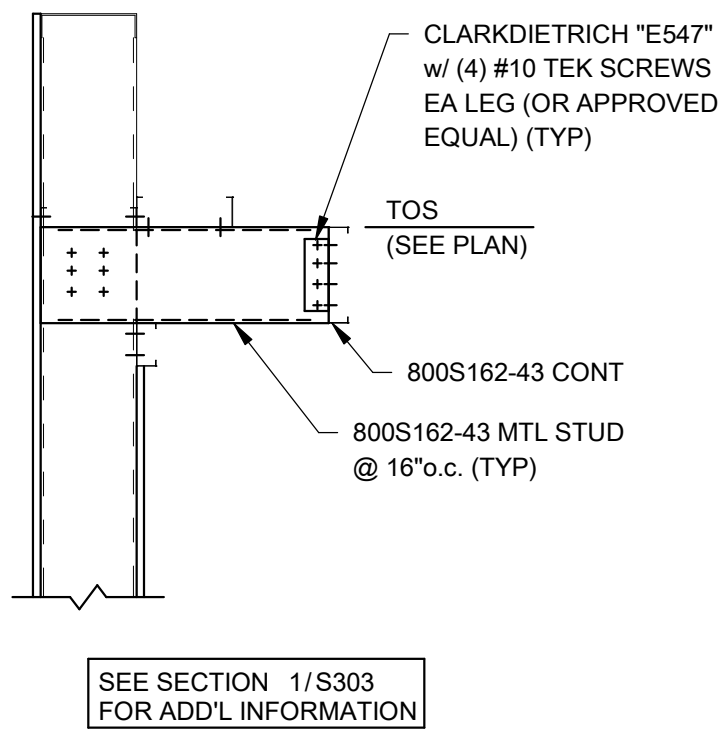


2 SECTION
3/4" = 1'-0"

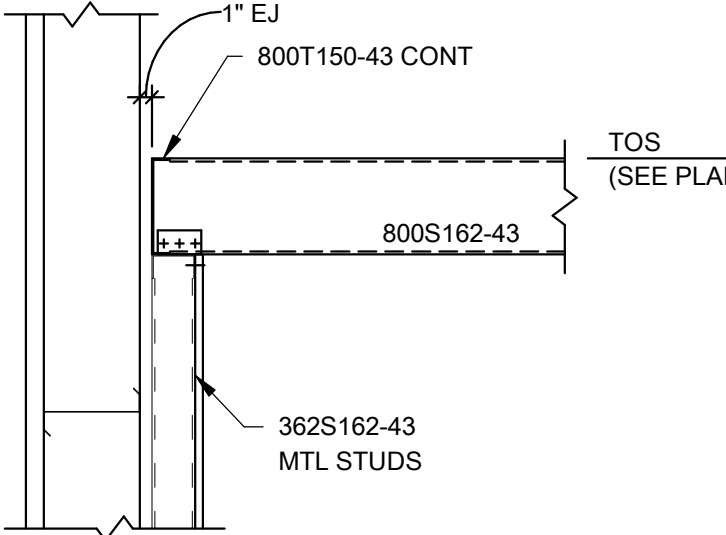


5 SECTION
3/4" = 1'-0"

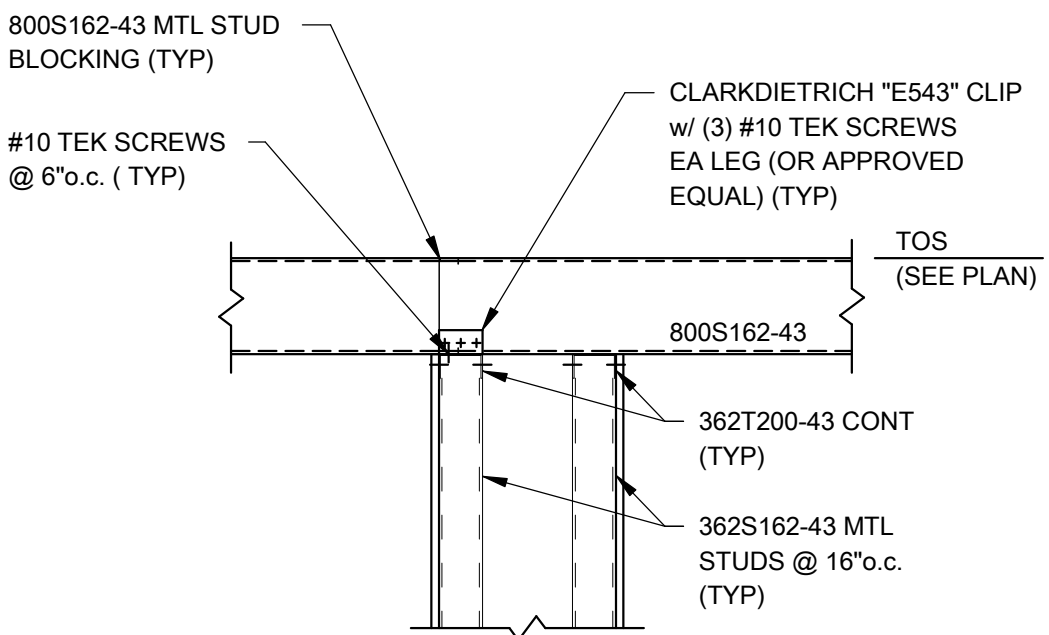


3 SECTION
3/4" = 1'-0"

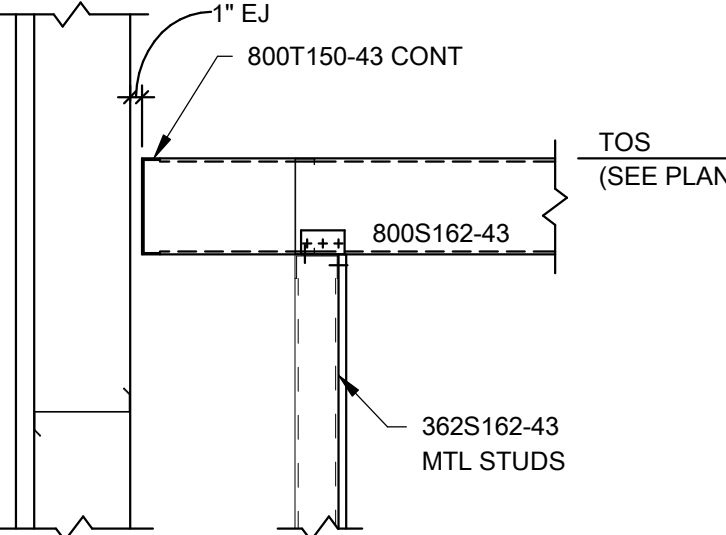


6 SECTION
3/4" = 1'-0"

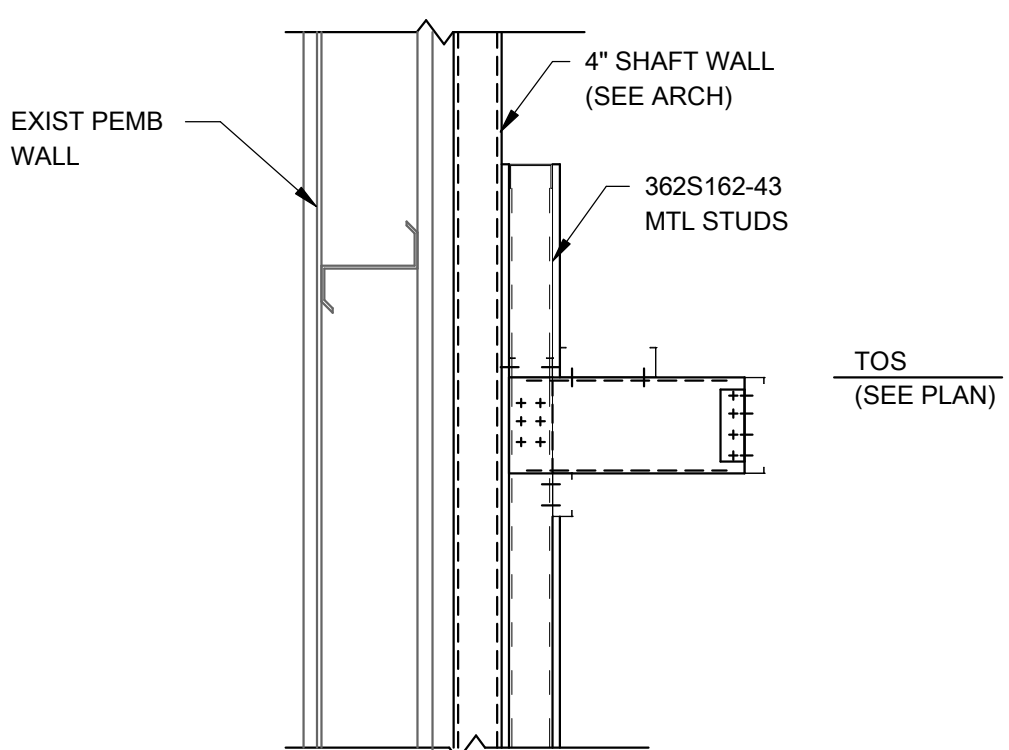


7 SECTION
3/4" = 1'-0"

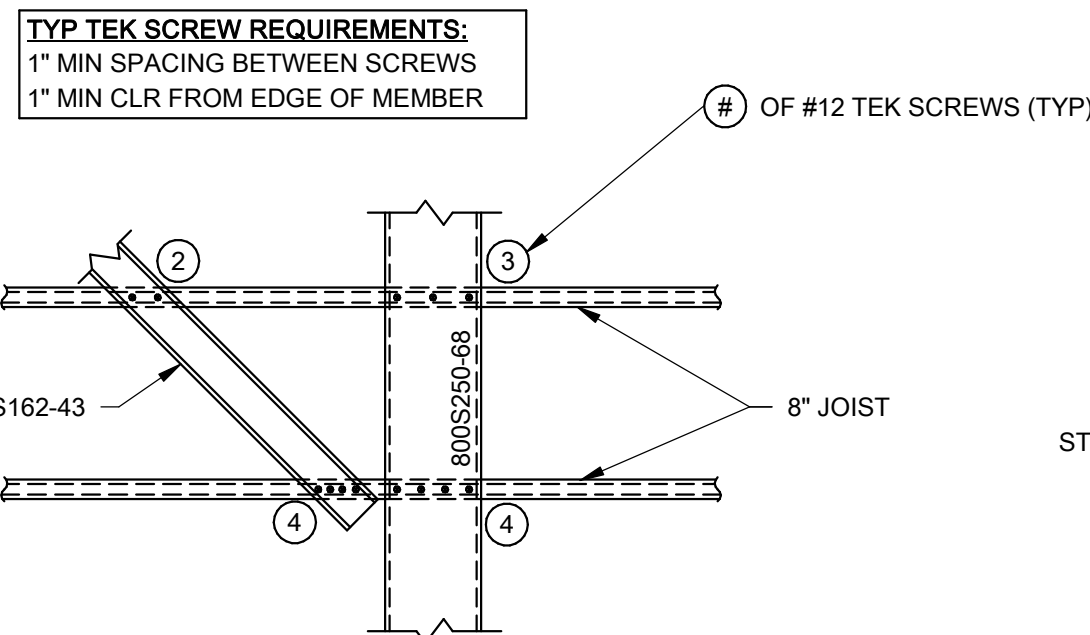


8 SECTION
3/4" = 1'-0"

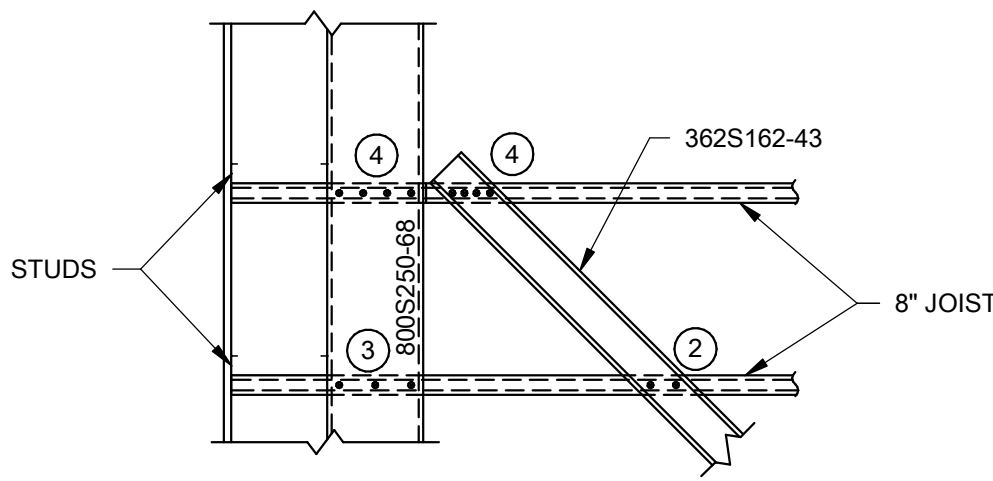


9 SECTION
3/4" = 1'-0"

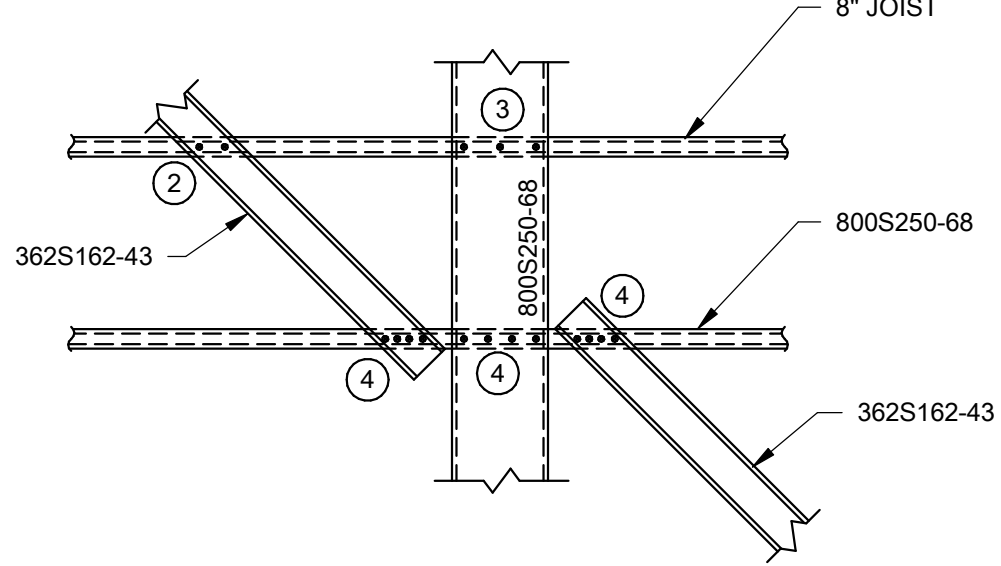


10 SECTION
3/4" = 1'-0"

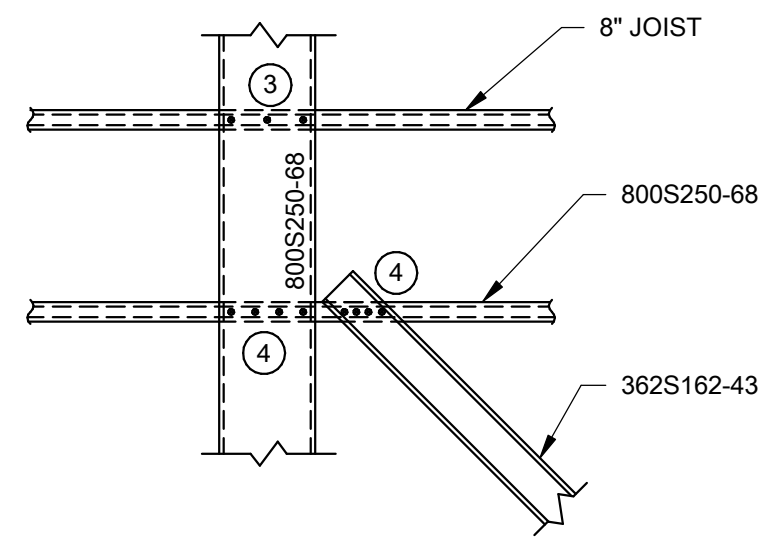

11 SECTION
3/4" = 1'-0"

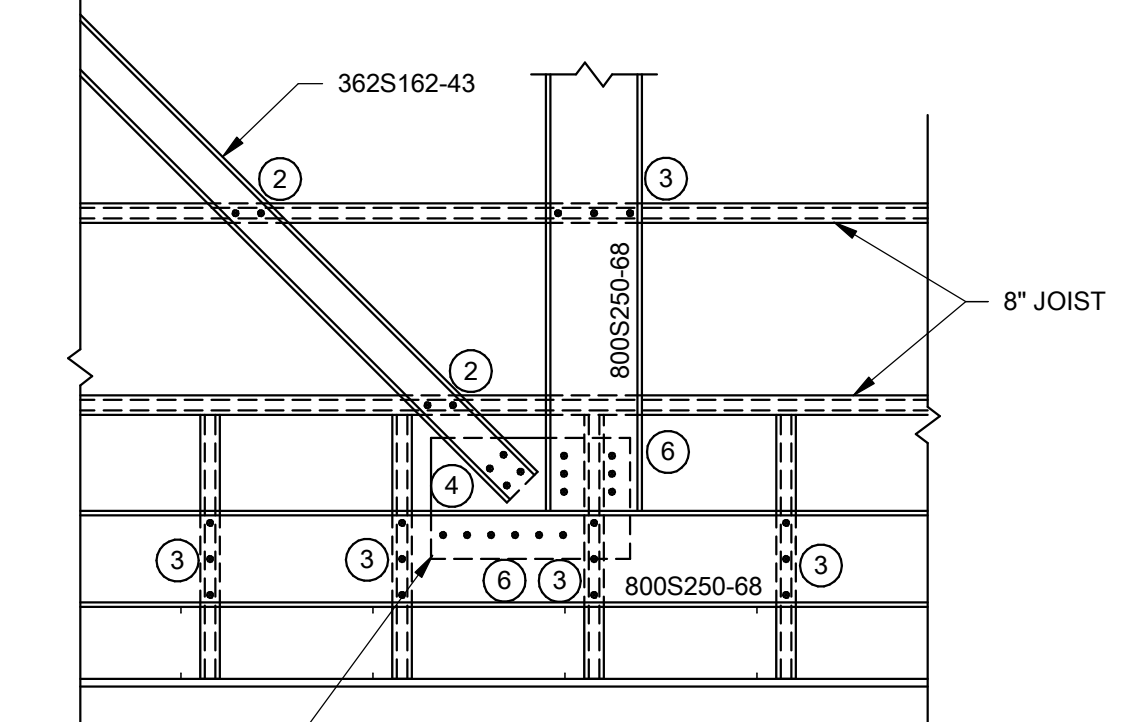

12 SECTION
3/4" = 1'-0"

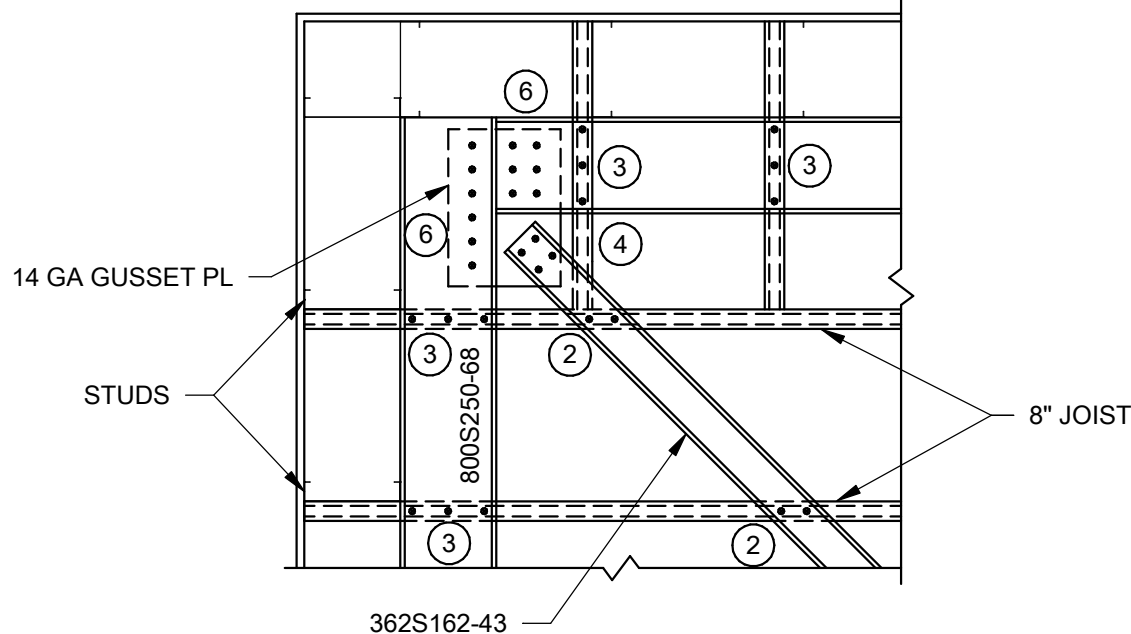

13 SECTION
3/4" = 1'-0"

TYP TEK SCREW REQUIREMENTS:
1" MIN SPACING BETWEEN SCREWS
1" MIN CLR FROM EDGE OF MEMBER