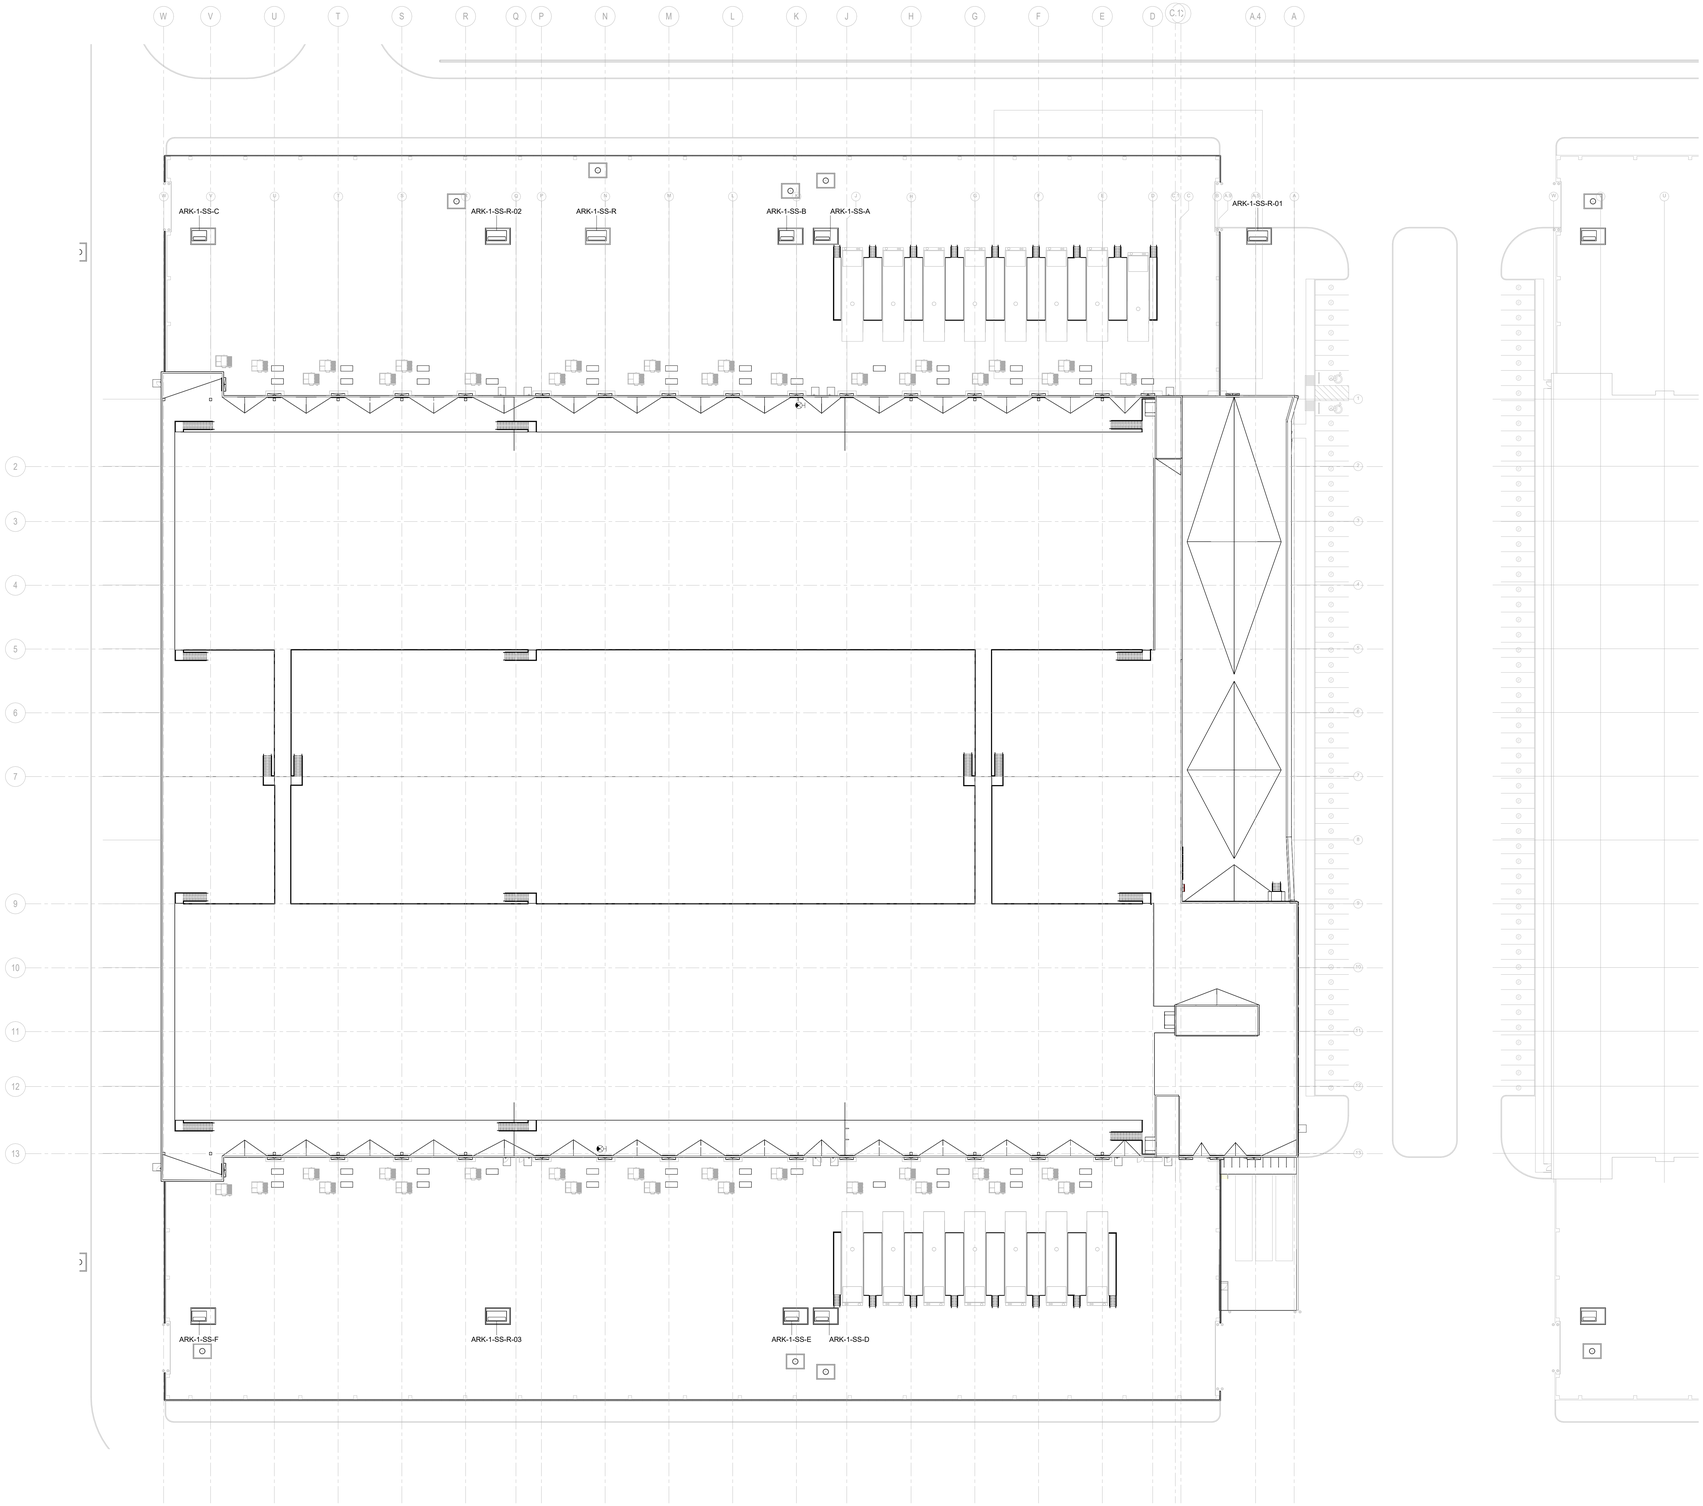


serverfarm

CORGAN

TGRWA
STRUCTURAL ENGINEERS

kW Mission Critical Engineering
Member of WSP

EP ENGINEERING PLUS

Kimley»Horn

| ISSUES | | |
|---|---|---|
| 1 | 11/12/2025 | CONCEPTUAL DESIGN |
| 2 | 12/12/2025 | SCHEMATIC DESIGN |
| 3 | 12/17/2025 | STEEL MILL ORDER |
| 4 | 1/23/2026 | DESIGN DEVELOPMENT |

| REVISIONS | | |
|---|---|---|

kW Mission Critical Engineering
Contact: David Adams Phone: 703.926.0715
Engineer: Matthew Fagert
License #: 123456 Exp. Date: 00/00/0000

NOT FOR CONSTRUCTION

Date: 00/00/0000

SERVERFARM

Clarksville, AR

| | | |
|---|---|---|
| L | K | J |
| G | E | C | A |
| H | F | D | B |
| P | N | M |

SITE POWER PLAN - OVERALL

**JOB** US0049903.5614
**SHEET**

E00-02

1/23/2026 4:18:47 PM E00-02 SITE POWER PLAN - OVERALL