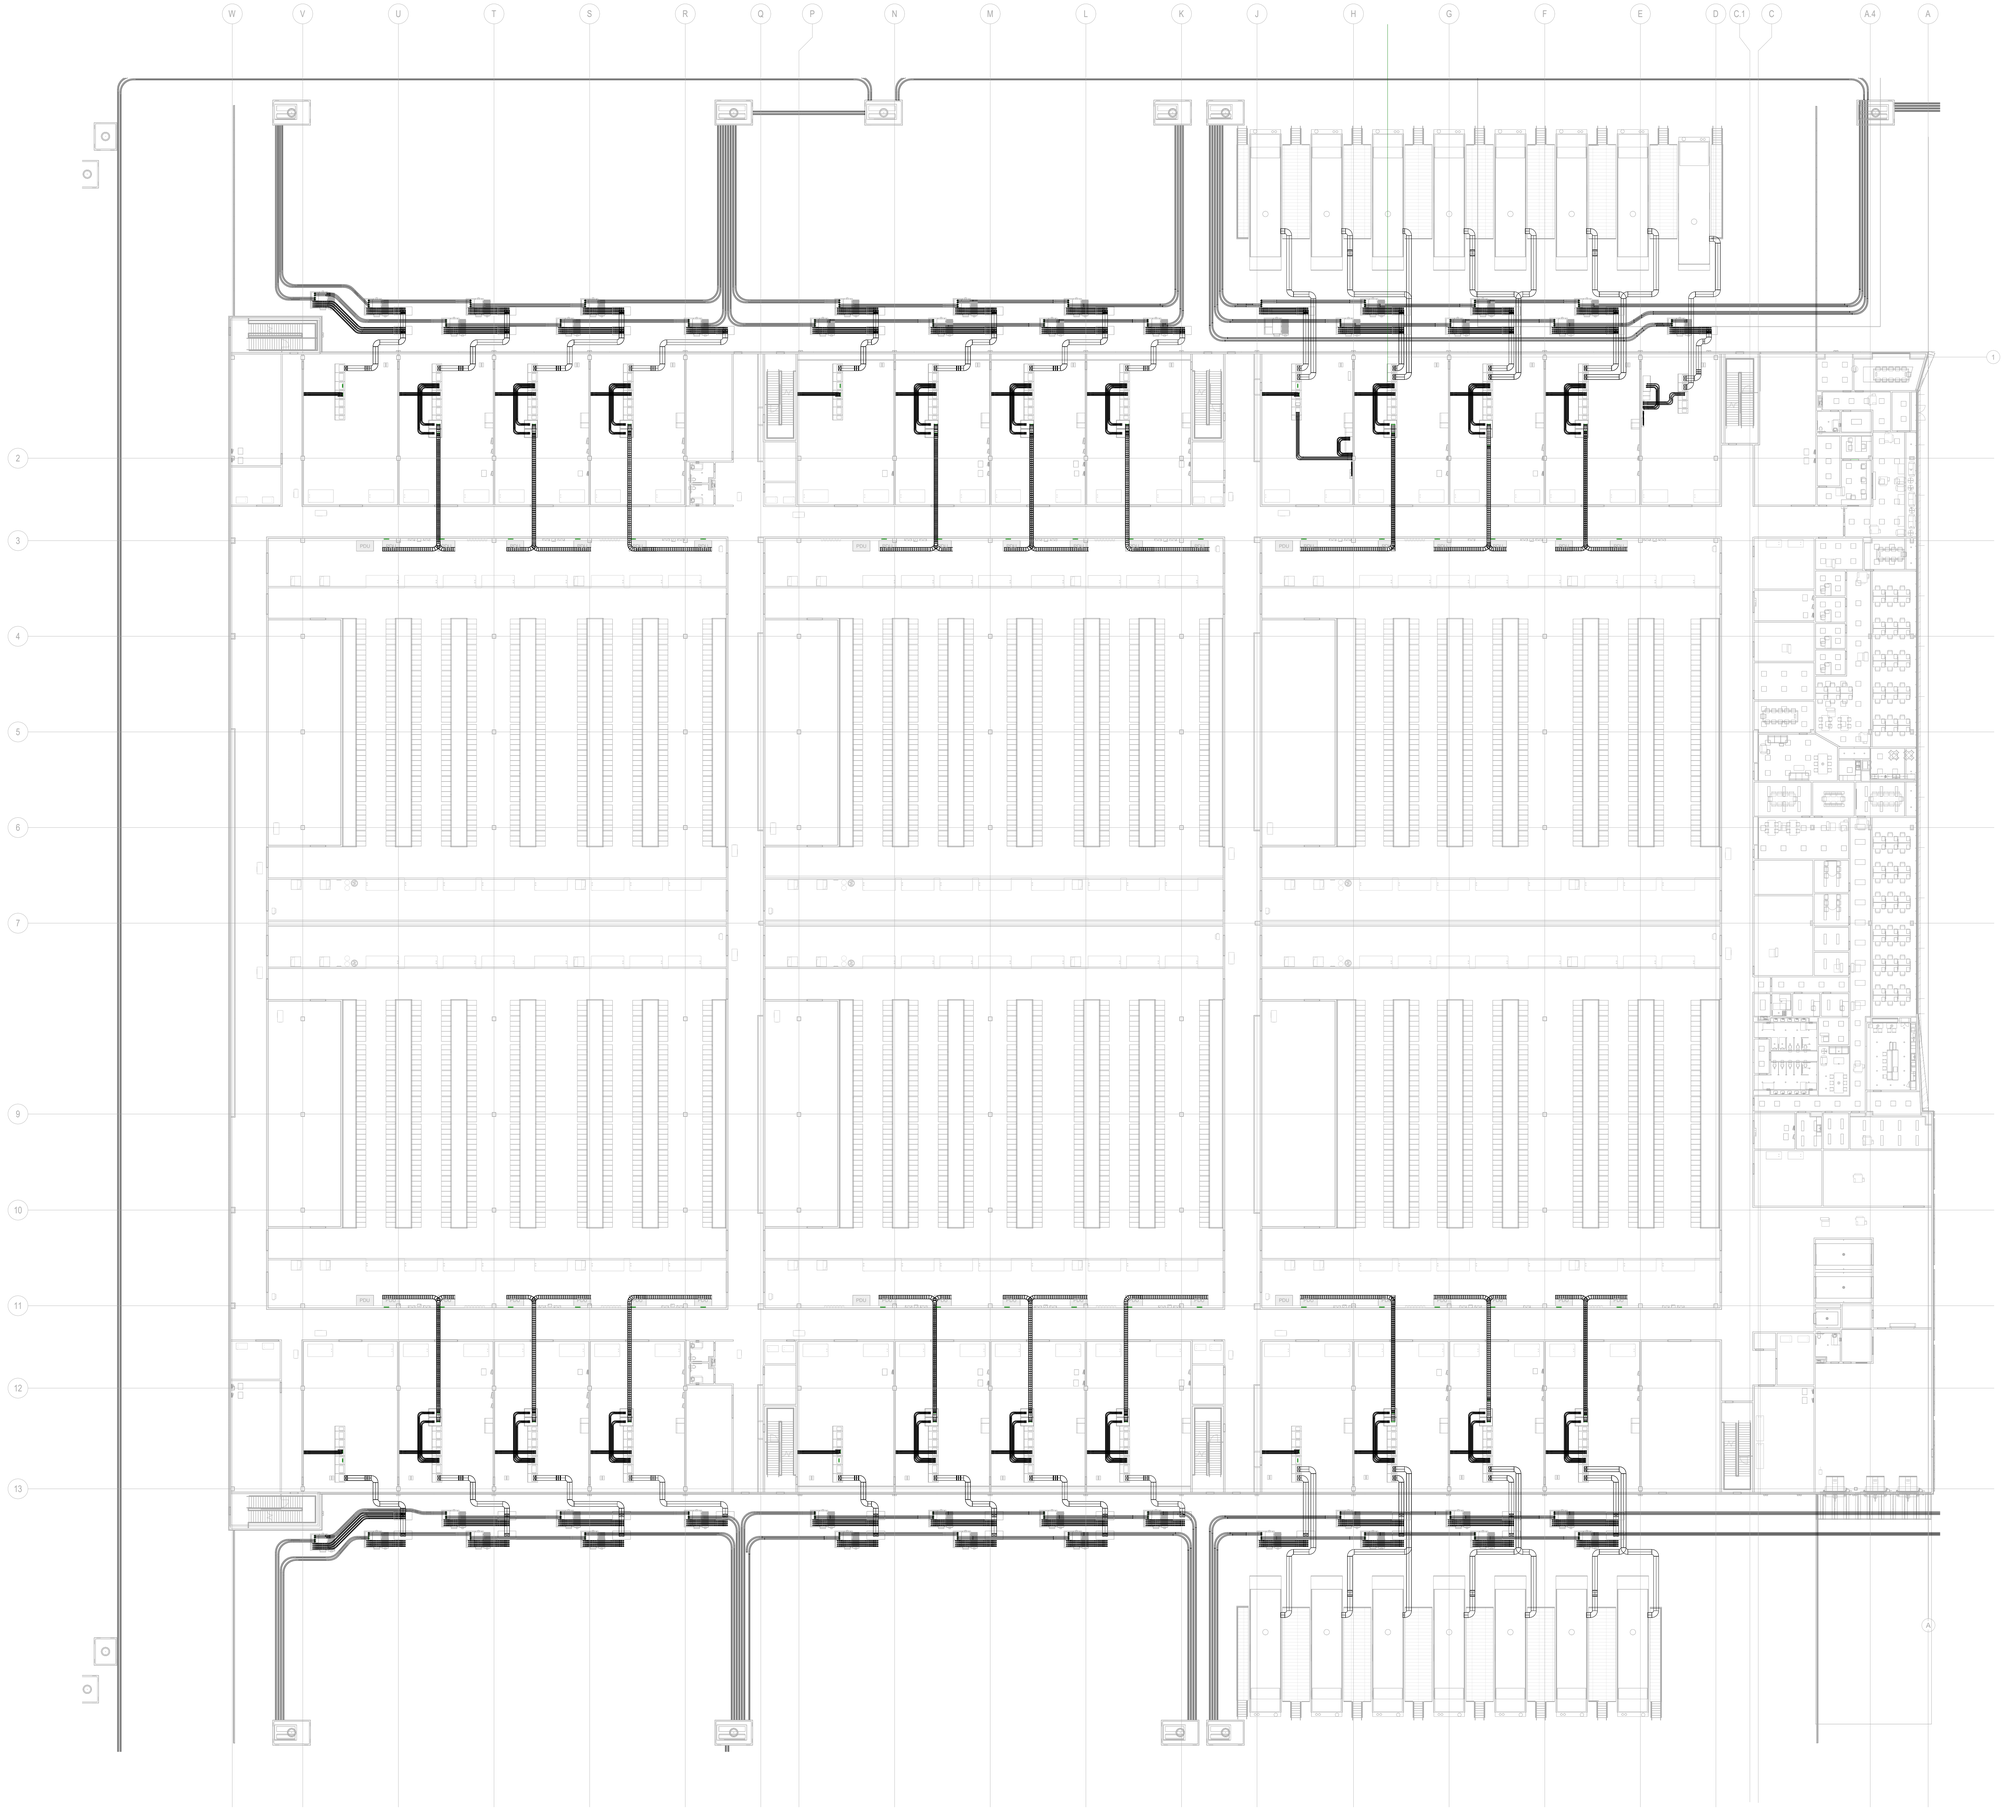

serverfarm

CORGAN

TGRWA
STRUCTURAL ENGINEERS

kW Mission Critical Engineering
Member of WSP

EP ENGINEERING PLUS

Kimley»Horn

ISSUES		
1	11/12/2025	CONCEPTUAL DESIGN
2	12/12/2025	SCHEMATIC DESIGN
3	12/17/2025	STEEL MILL ORDER
4	1/23/2026	DESIGN DEVELOPMENT

REVISIONS		

kW Mission Critical Engineering
Contact: David Adams
Phone: 703.926.0715
Engineer: Matthew Fagert
License #: 123456
Exp. Date: 00/00/0000

NOT FOR CONSTRUCTION

Date: 00/00/0000

SERVERFARM

Clarksville, AR

L	K	J
G	E	C	A
H	F	D	B
P	N	M

LEVEL 1 - CONDUIT ROUTING PLAN - OVERALL

JOB US0049903.5614
SHEET

E02-11

1/23/2026 4:02:34 PM E02-11 LEVEL 1 - CONDUIT ROUTING PLAN - OVERALL