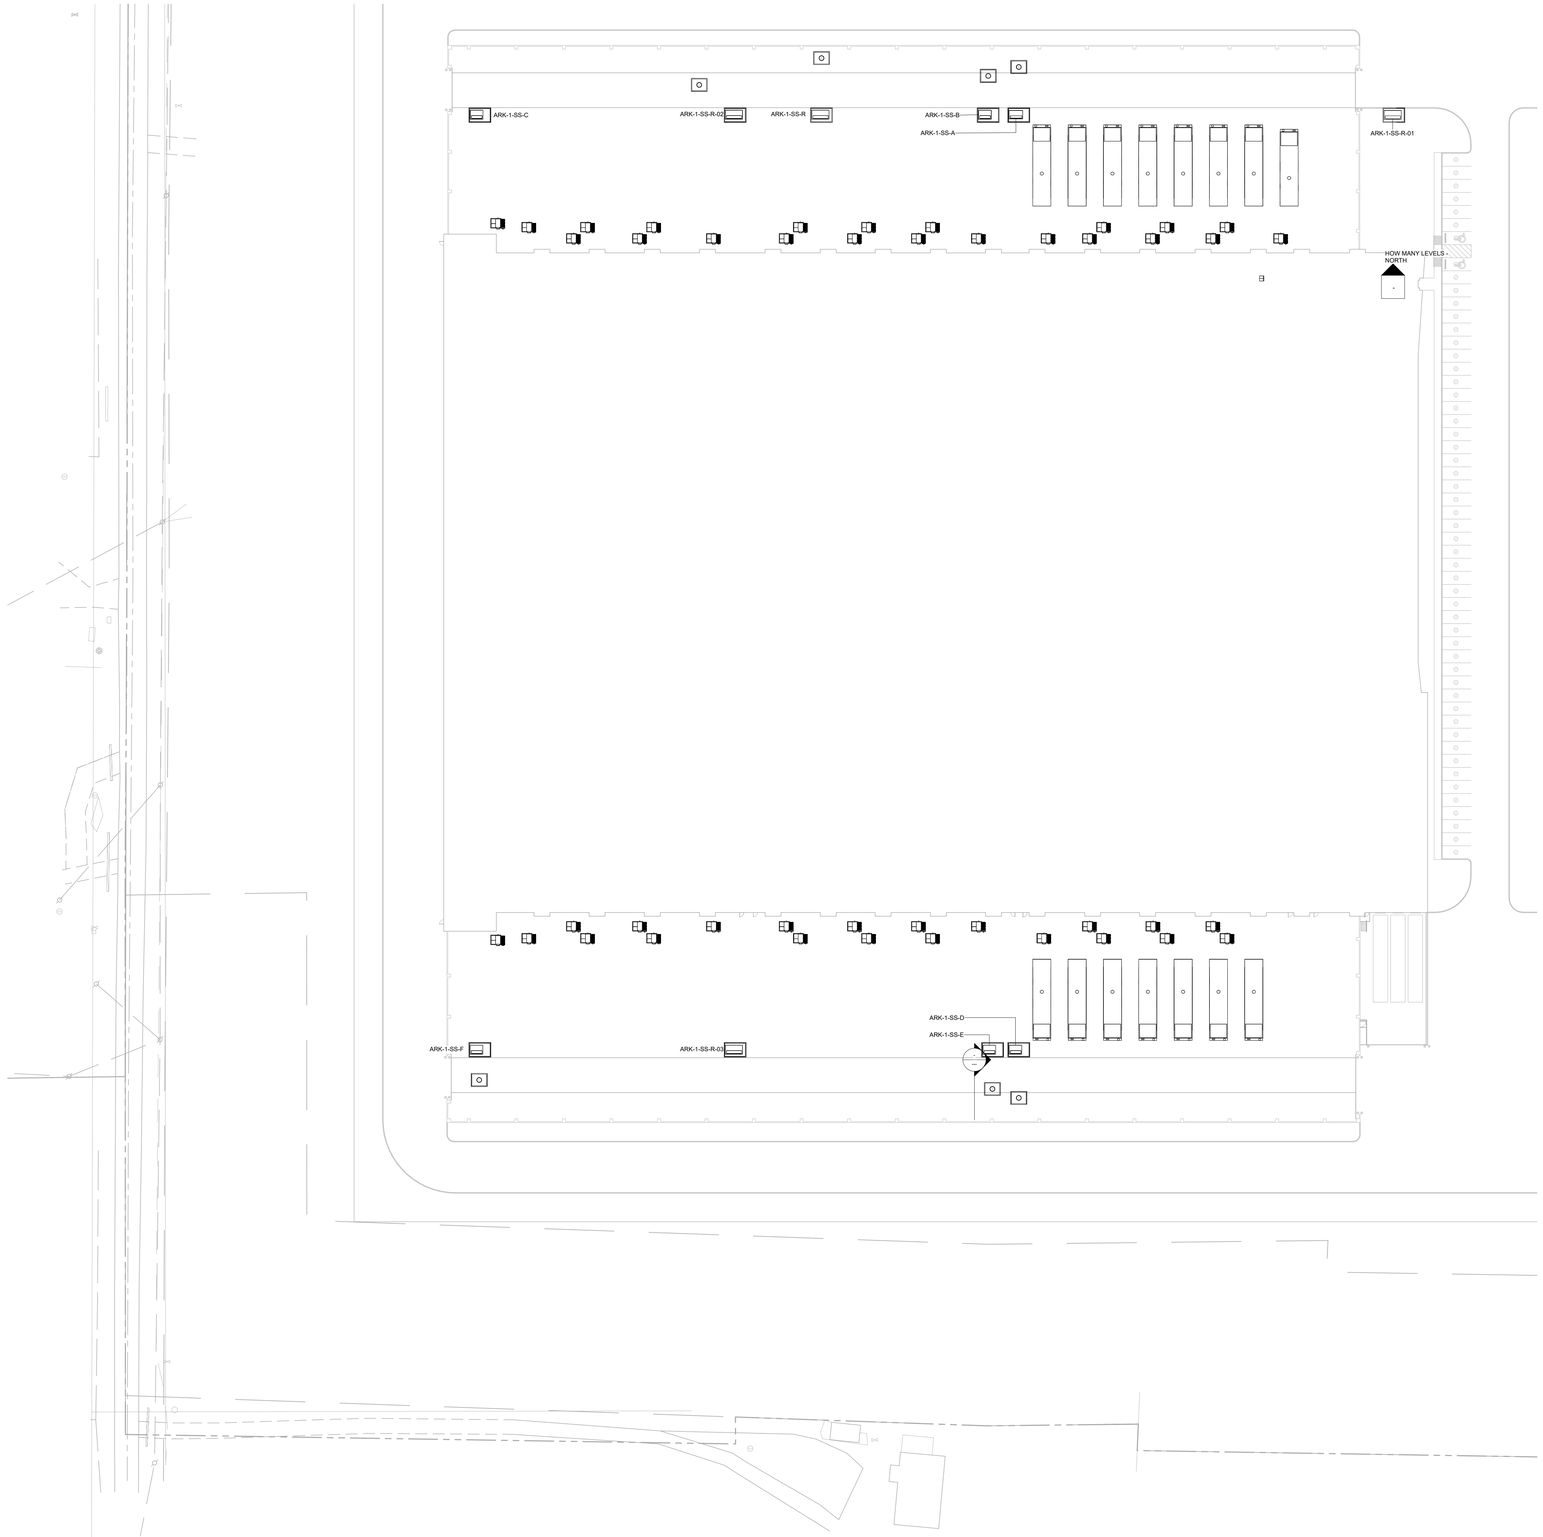

serverfarm

CORGAN

TGRWA STRUCTURAL ENGINEERS

kW Mission Critical Engineering Member of WSP

EP ENGINEERING PLUS

Kimley»Horn

ISSUES	

REVISIONS	

kW Mission Critical Engineering
Contact: Contact Phone: 000.000.0000
Engineer: EOR
License #: 123456 Exp. Date: 00/00/0000

NOT FOR CONSTRUCTION

Date: 00/00/0000

SERVERFARM

Clarksville, AR

L	K	J
G	E	C A
H	F	D B
P	N	M

SITE POWER PLAN - SEGMENT C151

JOB US0049903.5614
SHEET

E02-01-C151

1/23/2026 6:44:18 PM E02-01-C151 SITE POWER PLAN - SEGMENT C151