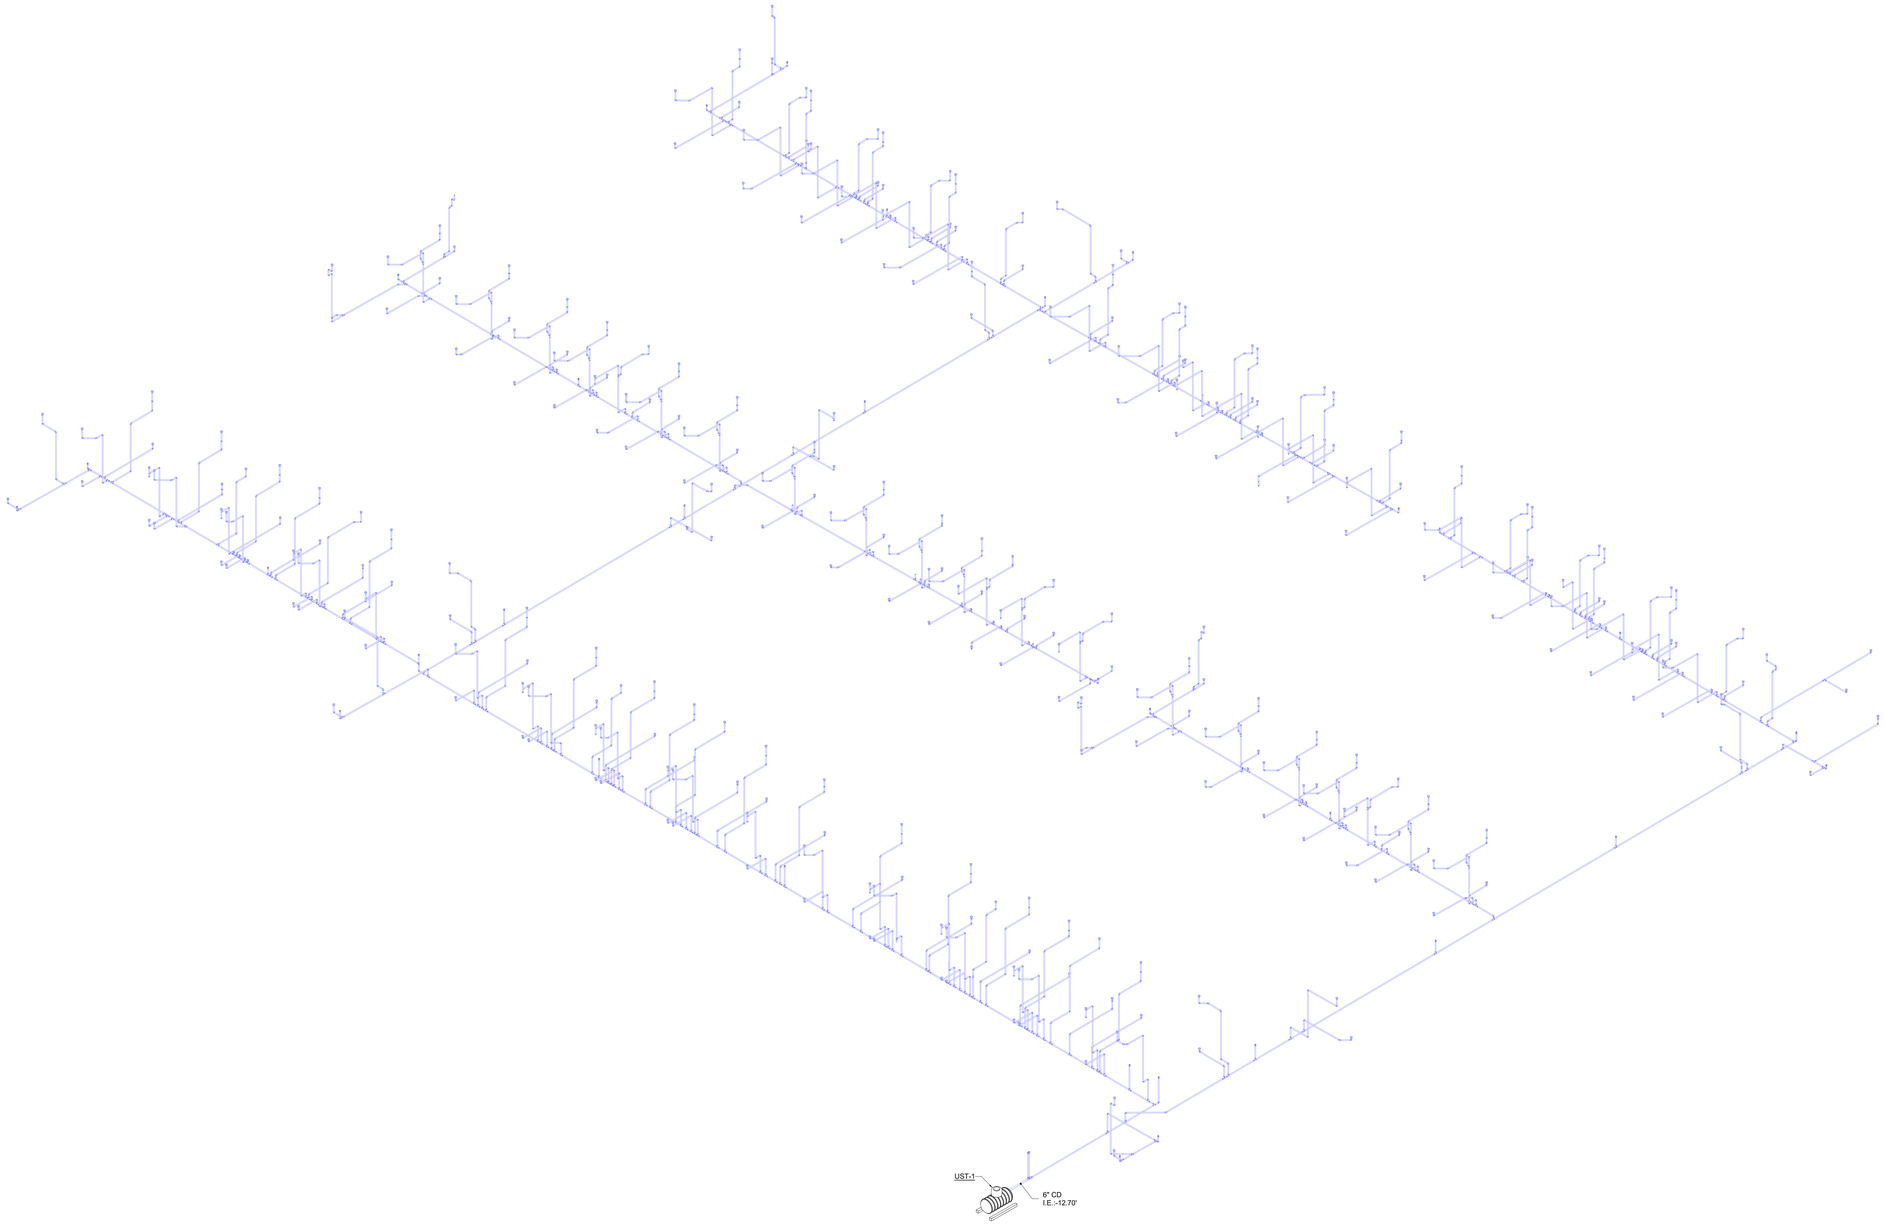

1 3D CONDENSATE RISER DIAGRAM - OVERALL

serverfarm

CORGAN

TGRWA
STRUCTURAL ENGINEERS

kW Mission Critical Engineering
Member of WSP

EP ENGINEERING PLUS

Kimley»Horn

	ISSUES	
1	12.12.2025	30% SCHEMATIC DESIGN
2	01.23.2026	60% DESIGN DEVELOPMENT

	REVISIONS	

kW Mission Critical Engineering
Contact: Kyle Jenkins Phone: 518.268.2841
Engineer:
License #: Exp. Date:

NOT FOR CONSTRUCTION

Date of Issue:
01/23/2026

SF - ARK01
DESIGN DEVELOPMENT

Clarksville, AR 72830

CONDENSATE
RISER DIAGRAMS

JOB US0049903.5614
SHEET

P04-03

1/23/2026 3:25:51 PM P04-03 CONDENSATE RISER DIAGRAMS