


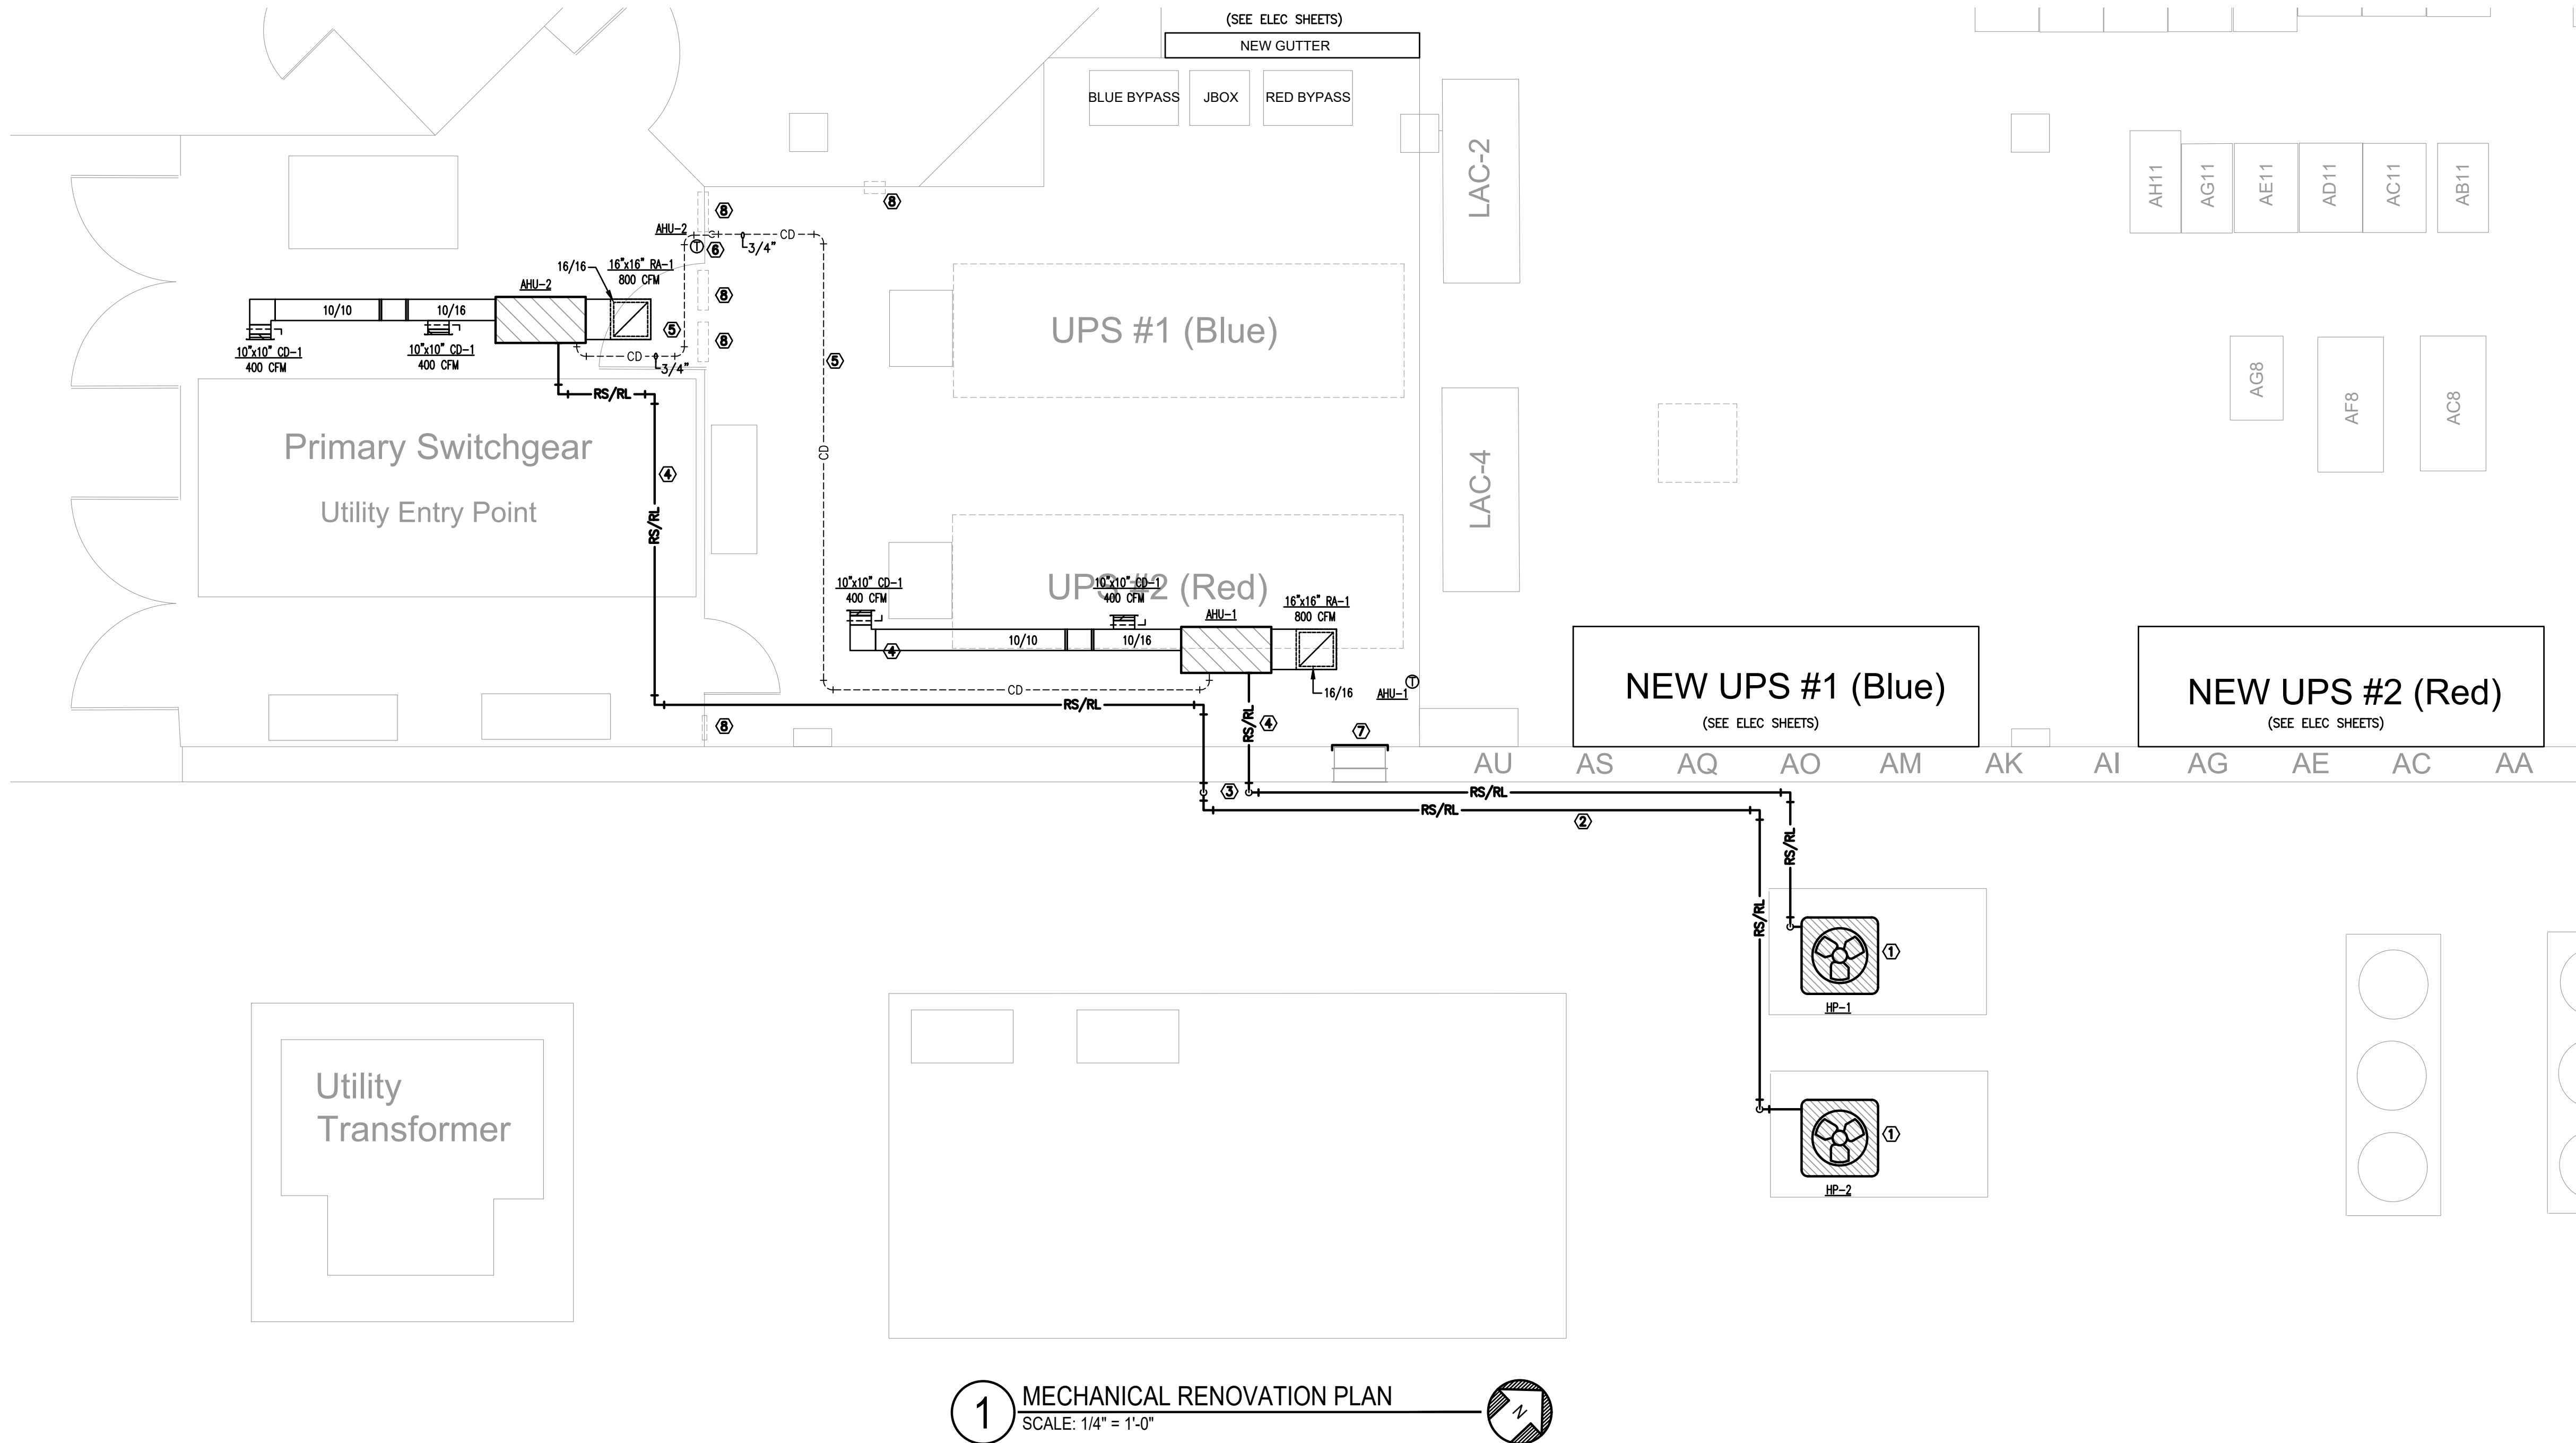

1 MECHANICAL RENOVATION PLAN
SCALE: 1/4" = 1'-0"


KEYED NOTES

- LOCATE NEW HEAT PUMP ON EXISTING MECHANICAL PAD.
- SECURE PIPING TO WALL WITH EXISTING UNISTRUT SUPPORTS, TYPICAL.
- USE EXISTING PENETRATION FOR NEW REFRIGERANT PIPING. MODIFY PENETRATION AS NECESSARY. SLEEVE AND SEAL PENETRATION.
- ROUTE REFRIGERANT PIPING CLOSE TO STRUCTURE. SUPPORT WITH UNISTRUT PIPE SUPPORTS.
- ROUTE CONDENSATE PIPING CLOSE TO STRUCTURE. CONNECT TO EXISTING CONDENSATE RISER.
- EXISTING CONDENSATE RISER.
- EXISTING LOUVER WITH NEW SHEET METAL COVER.
- EXISTING OPENINGS WITH FIRE DAMPERS TO BE PATCHED WITH SHEET METAL.



GENERAL NOTES

- FIELD VERIFY EXACT SIZE AND LOCATION OF ALL EXISTING ITEMS SHOWN ON THIS PLAN THAT ARE TO BE CONNECTED TO.
- THE BUILDING WILL BE OCCUPIED DURING PROJECT. CONTRACTOR SHALL COORDINATE ACCESSIBILITY WITH OWNER.

ANY PRIME CONTRACTOR BIDDING THIS PROJECT MUST BE ABLE TO PRESENT PREVIOUS EXPERIENCE WITH DATA CENTERS, CRITICAL FACILITY INFRASTRUCTURE PROJECTS INVOLVING 480V/3PH OR GREATER BUILDING PROJECTS WHERE MAINTAINING BOTH POWER AND DATA STABILITY IS CRITICAL TO THE SUCCESS OF THE PROJECT. DEMONSTRATING EXPERTISE IN CONTROL SYSTEMS, INCLUDING KEY INTERLOCK SCHEMES THAT FACILITATE SAFE BREAKER MANIPULATION, AS WELL AS DEMONSTRATING THEIR ABILITY TO ACCOMPLISH THE PROJECT SCOPE WHILE ENSURING SMOOTH TRANSITION OF POWER AND DATA WITHOUT OUTAGE.

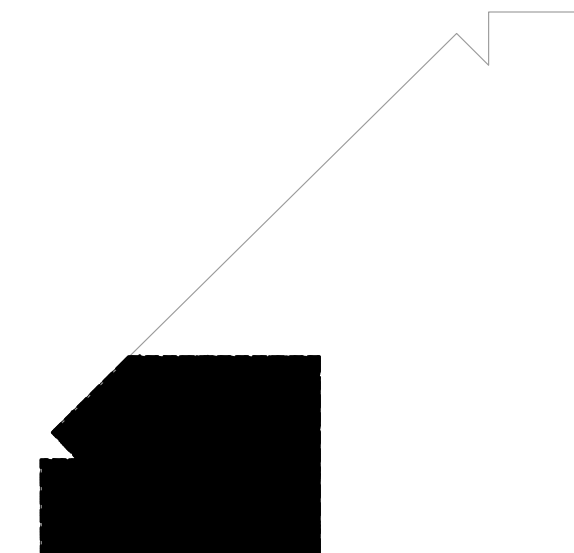

KEY PLAN

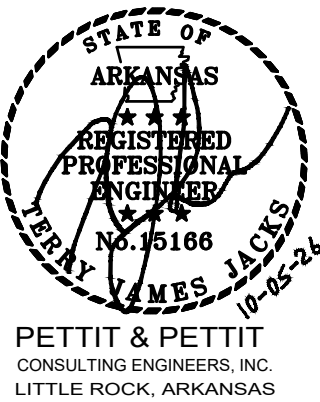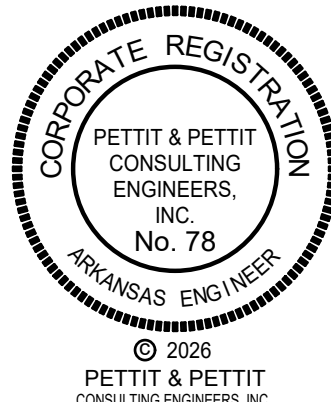

© 2026
PETTIT & PETTIT
CONSULTING ENGINEERS, INC.

PETTIT & PETTIT
CONSULTING ENGINEERS, INC.
LITTLE ROCK, ARKANSAS